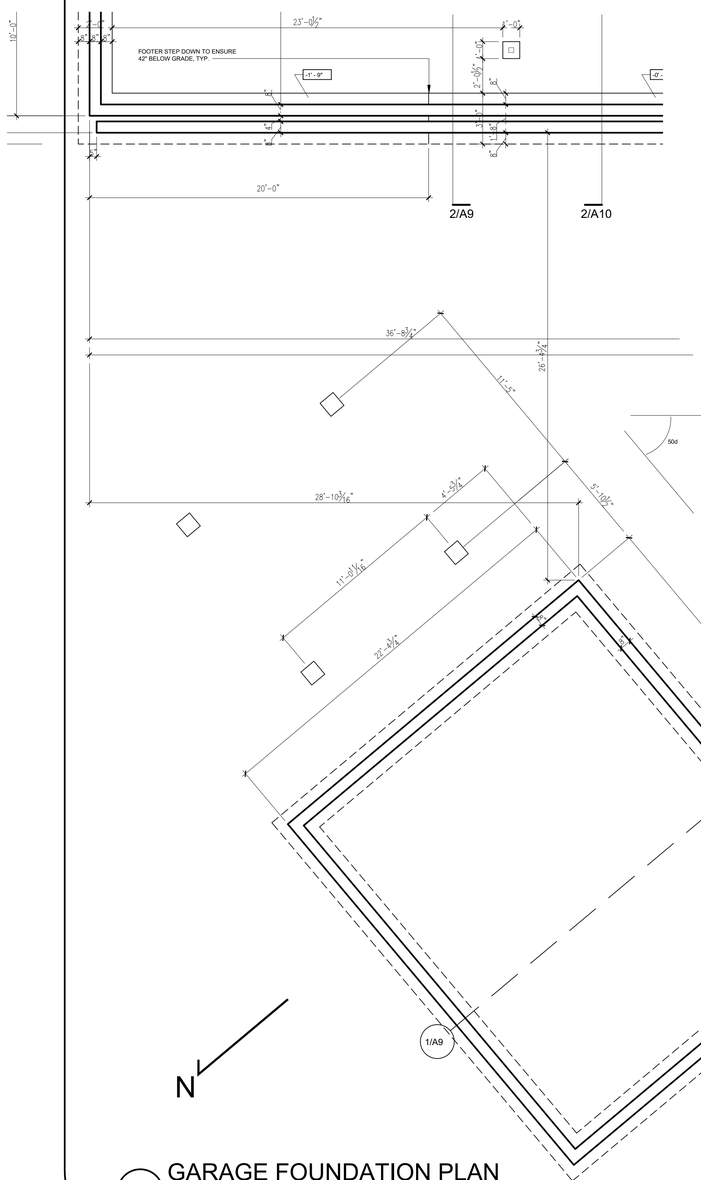

1 GARAGE FOUNDATION PLAN

SCALE: 1/4" = 1' - 0"

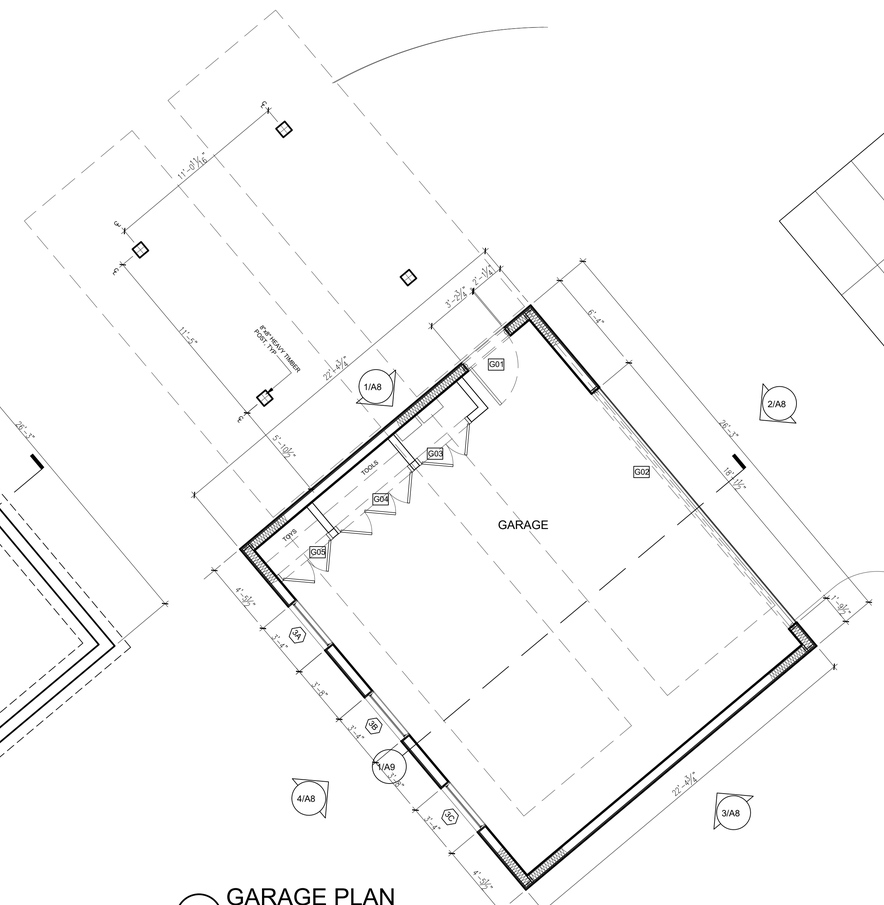

2 GARAGE PLAN

SCALE: 1/4" = 1' - 0"

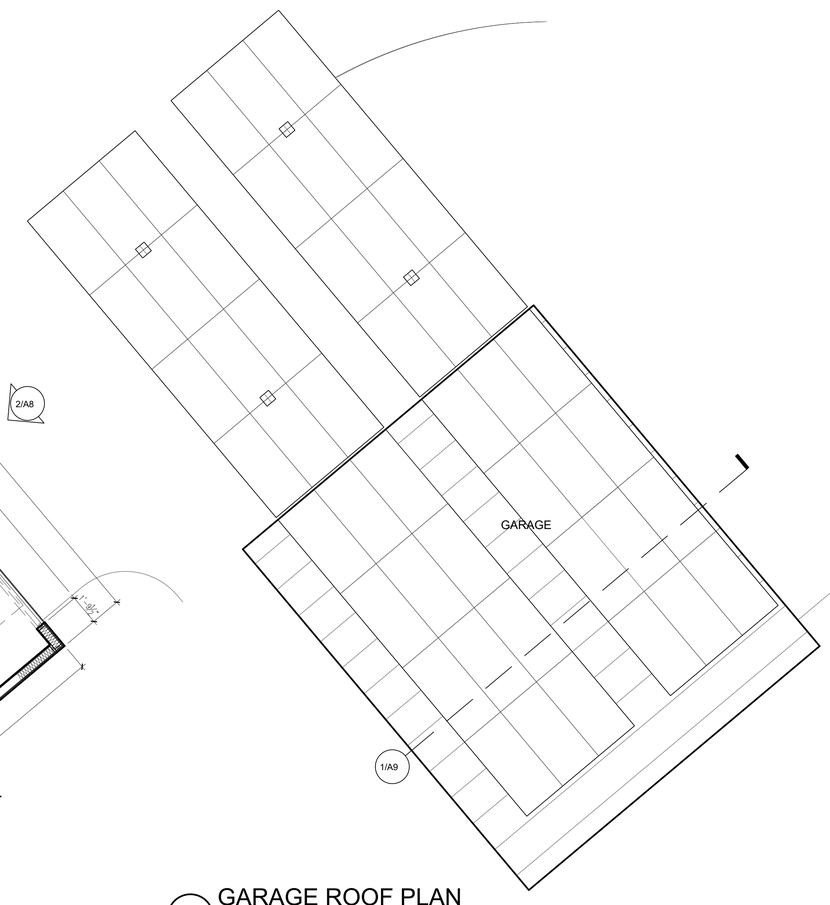

3 GARAGE ROOF PLAN

SCALE: 1/4" = 1' - 0"

WINDOW SCHEDULE AND DOOR SCHEDULE
ATTACHED IN SEPARATE SPEC DOCUMENT.

ARCHITECT:
P: 973.208.8088 E: ben@broadloomcreative.com
298 B OLD YORK RD, BRIDGEWATER, NJ 08807
BENJAMIN WALMER - N.Y. LICENSE #031585
BROADLOOM ARCHITECTURE DPC

OWNER MAILING ADDRESS:
DEMIAN REPUCCI
285 RIVERSIDE DR #2F
NEW YORK, NY 10025

DRAWING:
GARAGE FOUNDATION PLAN & FLOOR PLAN

DATE	ISSUE
10.04.2021	PERMIT SUBMISSION
12.02.2021	ISSUE FOR PRICING

PROJECT:
REPUCCI RESIDENCE
DEMIAN REPUCCI
LOT 3, 625 CLUM HILL ROAD
ELKA PARK, NY 12427
BLOCK: 182.00-3-33.LOT 3
DRAWN BY: BW CHECKED BY: BW

GARAGE FOUNDATION PLAN, FLOOR PLAN & ROOF PLAN

DWG No: **A7**

7 OF XX