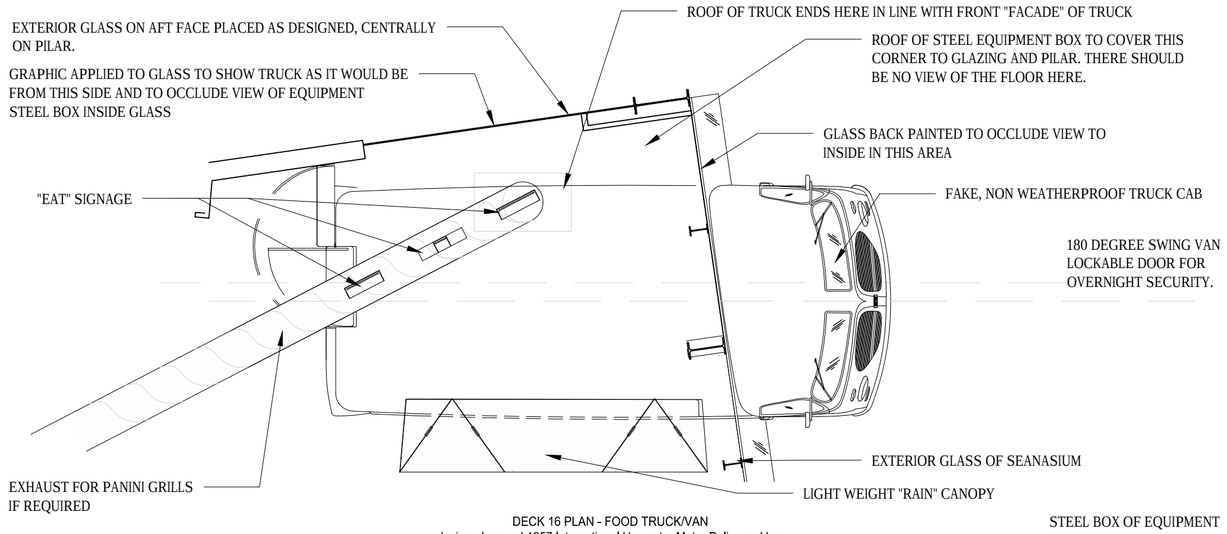

DECK 16 PLAN - FOOD TRUCK/VAN
designed around 1957 International Harvester Metro Delievery Van.

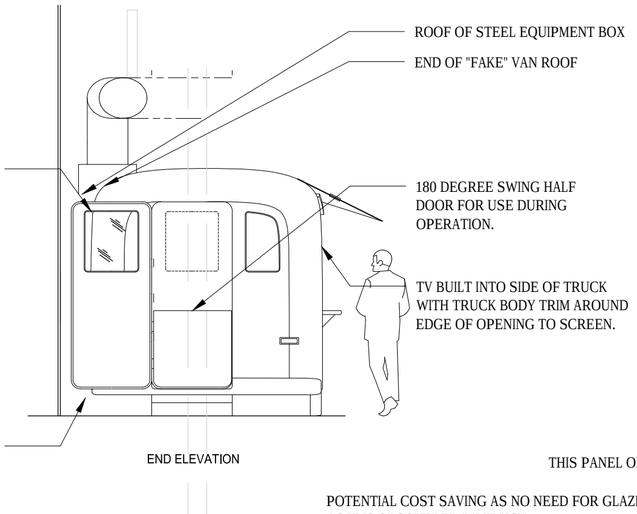

END ELEVATION

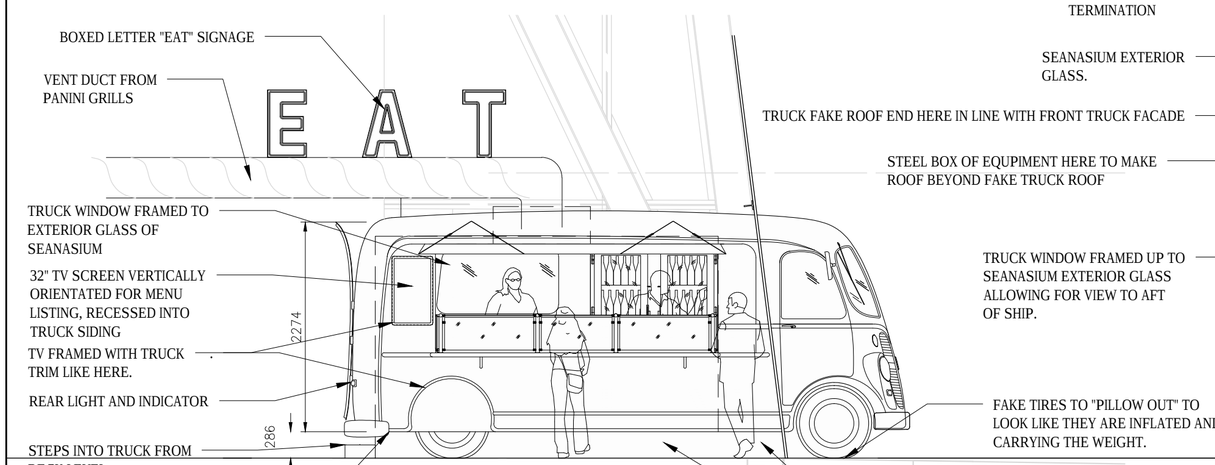

ELEVATION - FOOD TRUCK/VAN
designed around 1957 International Harvester Metro Delivery Van.

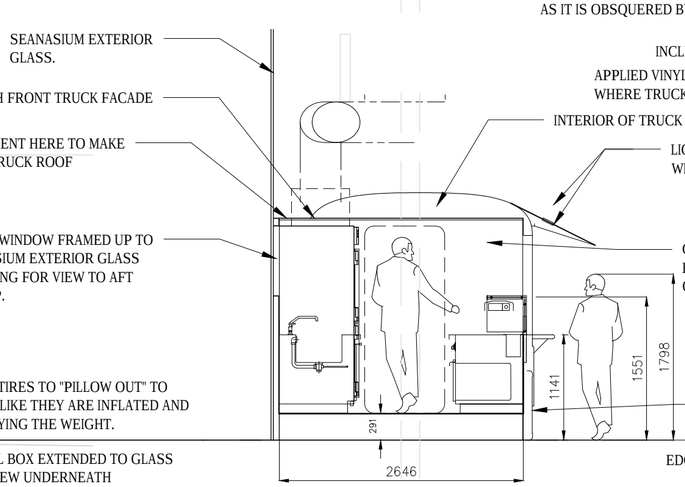

SECTION

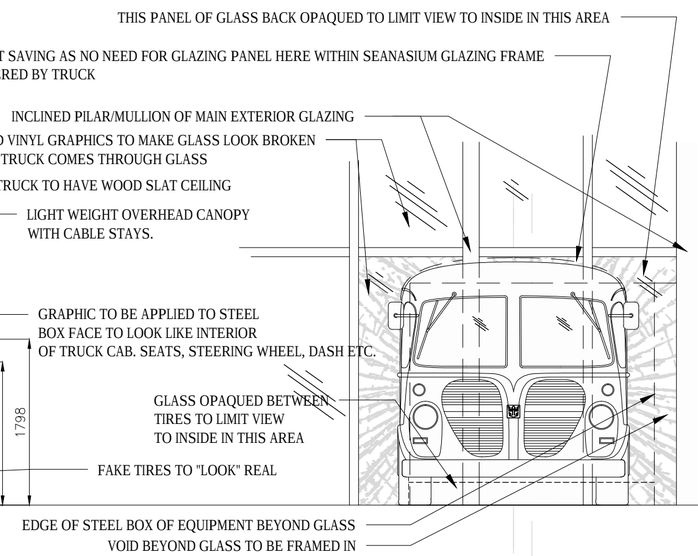

FRONT ELEVATION OF FAKE FOOD TRUCK CAB

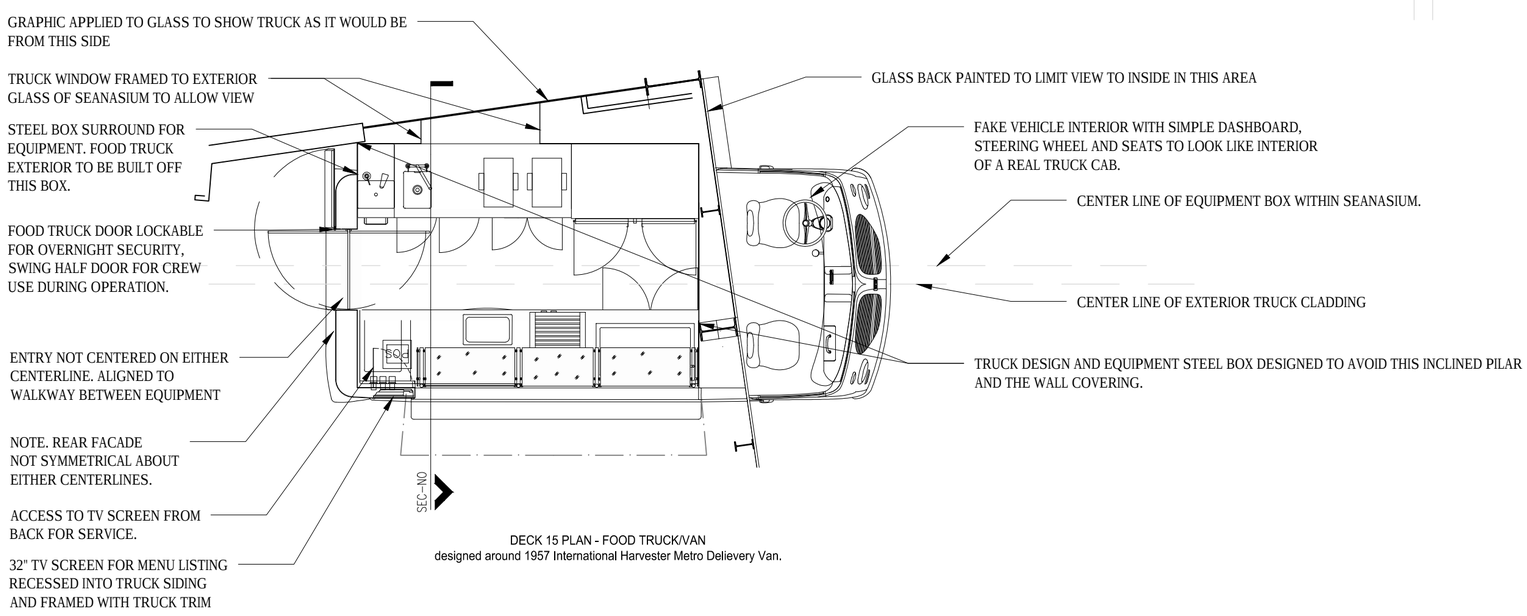

DECK 15 PLAN - FOOD TRUCK/VAN
designed around 1957 International Harvester Metro Delievery Van.

Wilson Butler Architects

RoyalCaribbean INTERNATIONAL
8201 BLUE LAGOON DRIVE, SUITE 760, MIAMI, FL 33126

TITLE

SEANASIUM - VINTAGE FOOD TRUCK DESIGN

PROJECT SUNSHINE

Project No.	02919
Drawn:	ATB
Date:	13 FEB 27
Scale:	1:50

SK-017