



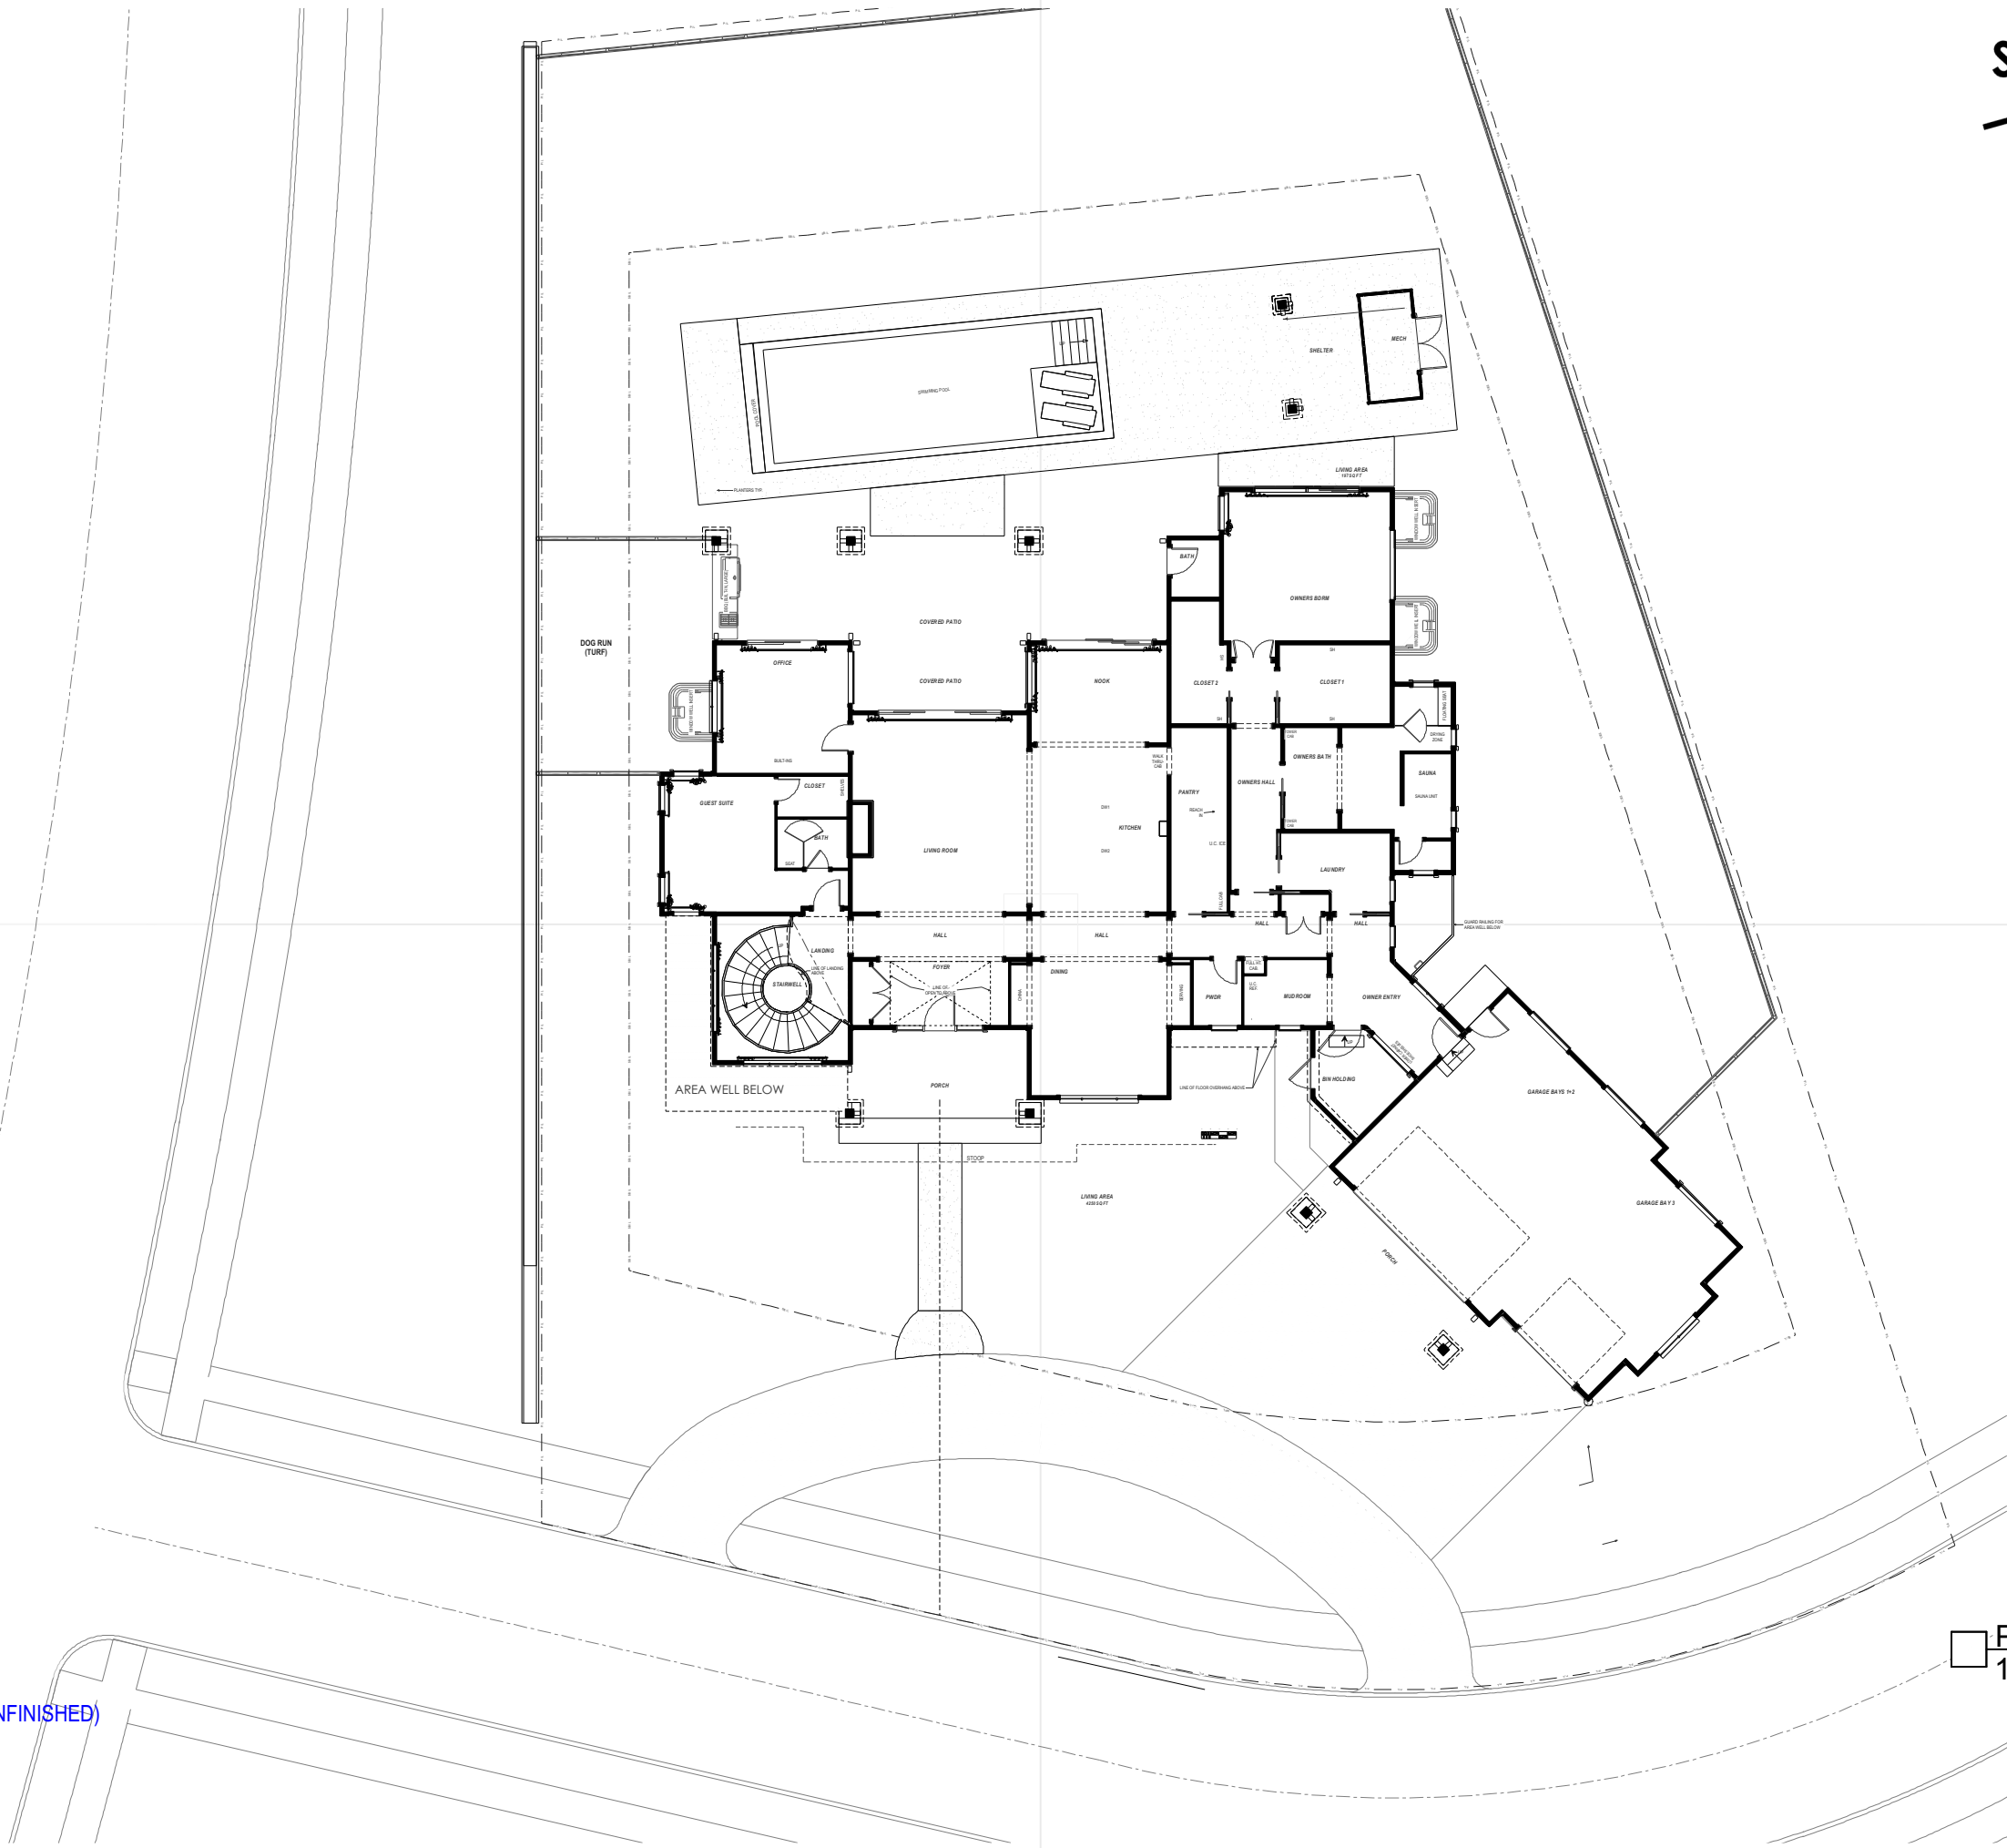


PLOT PLAN
1 IN = 20 FT

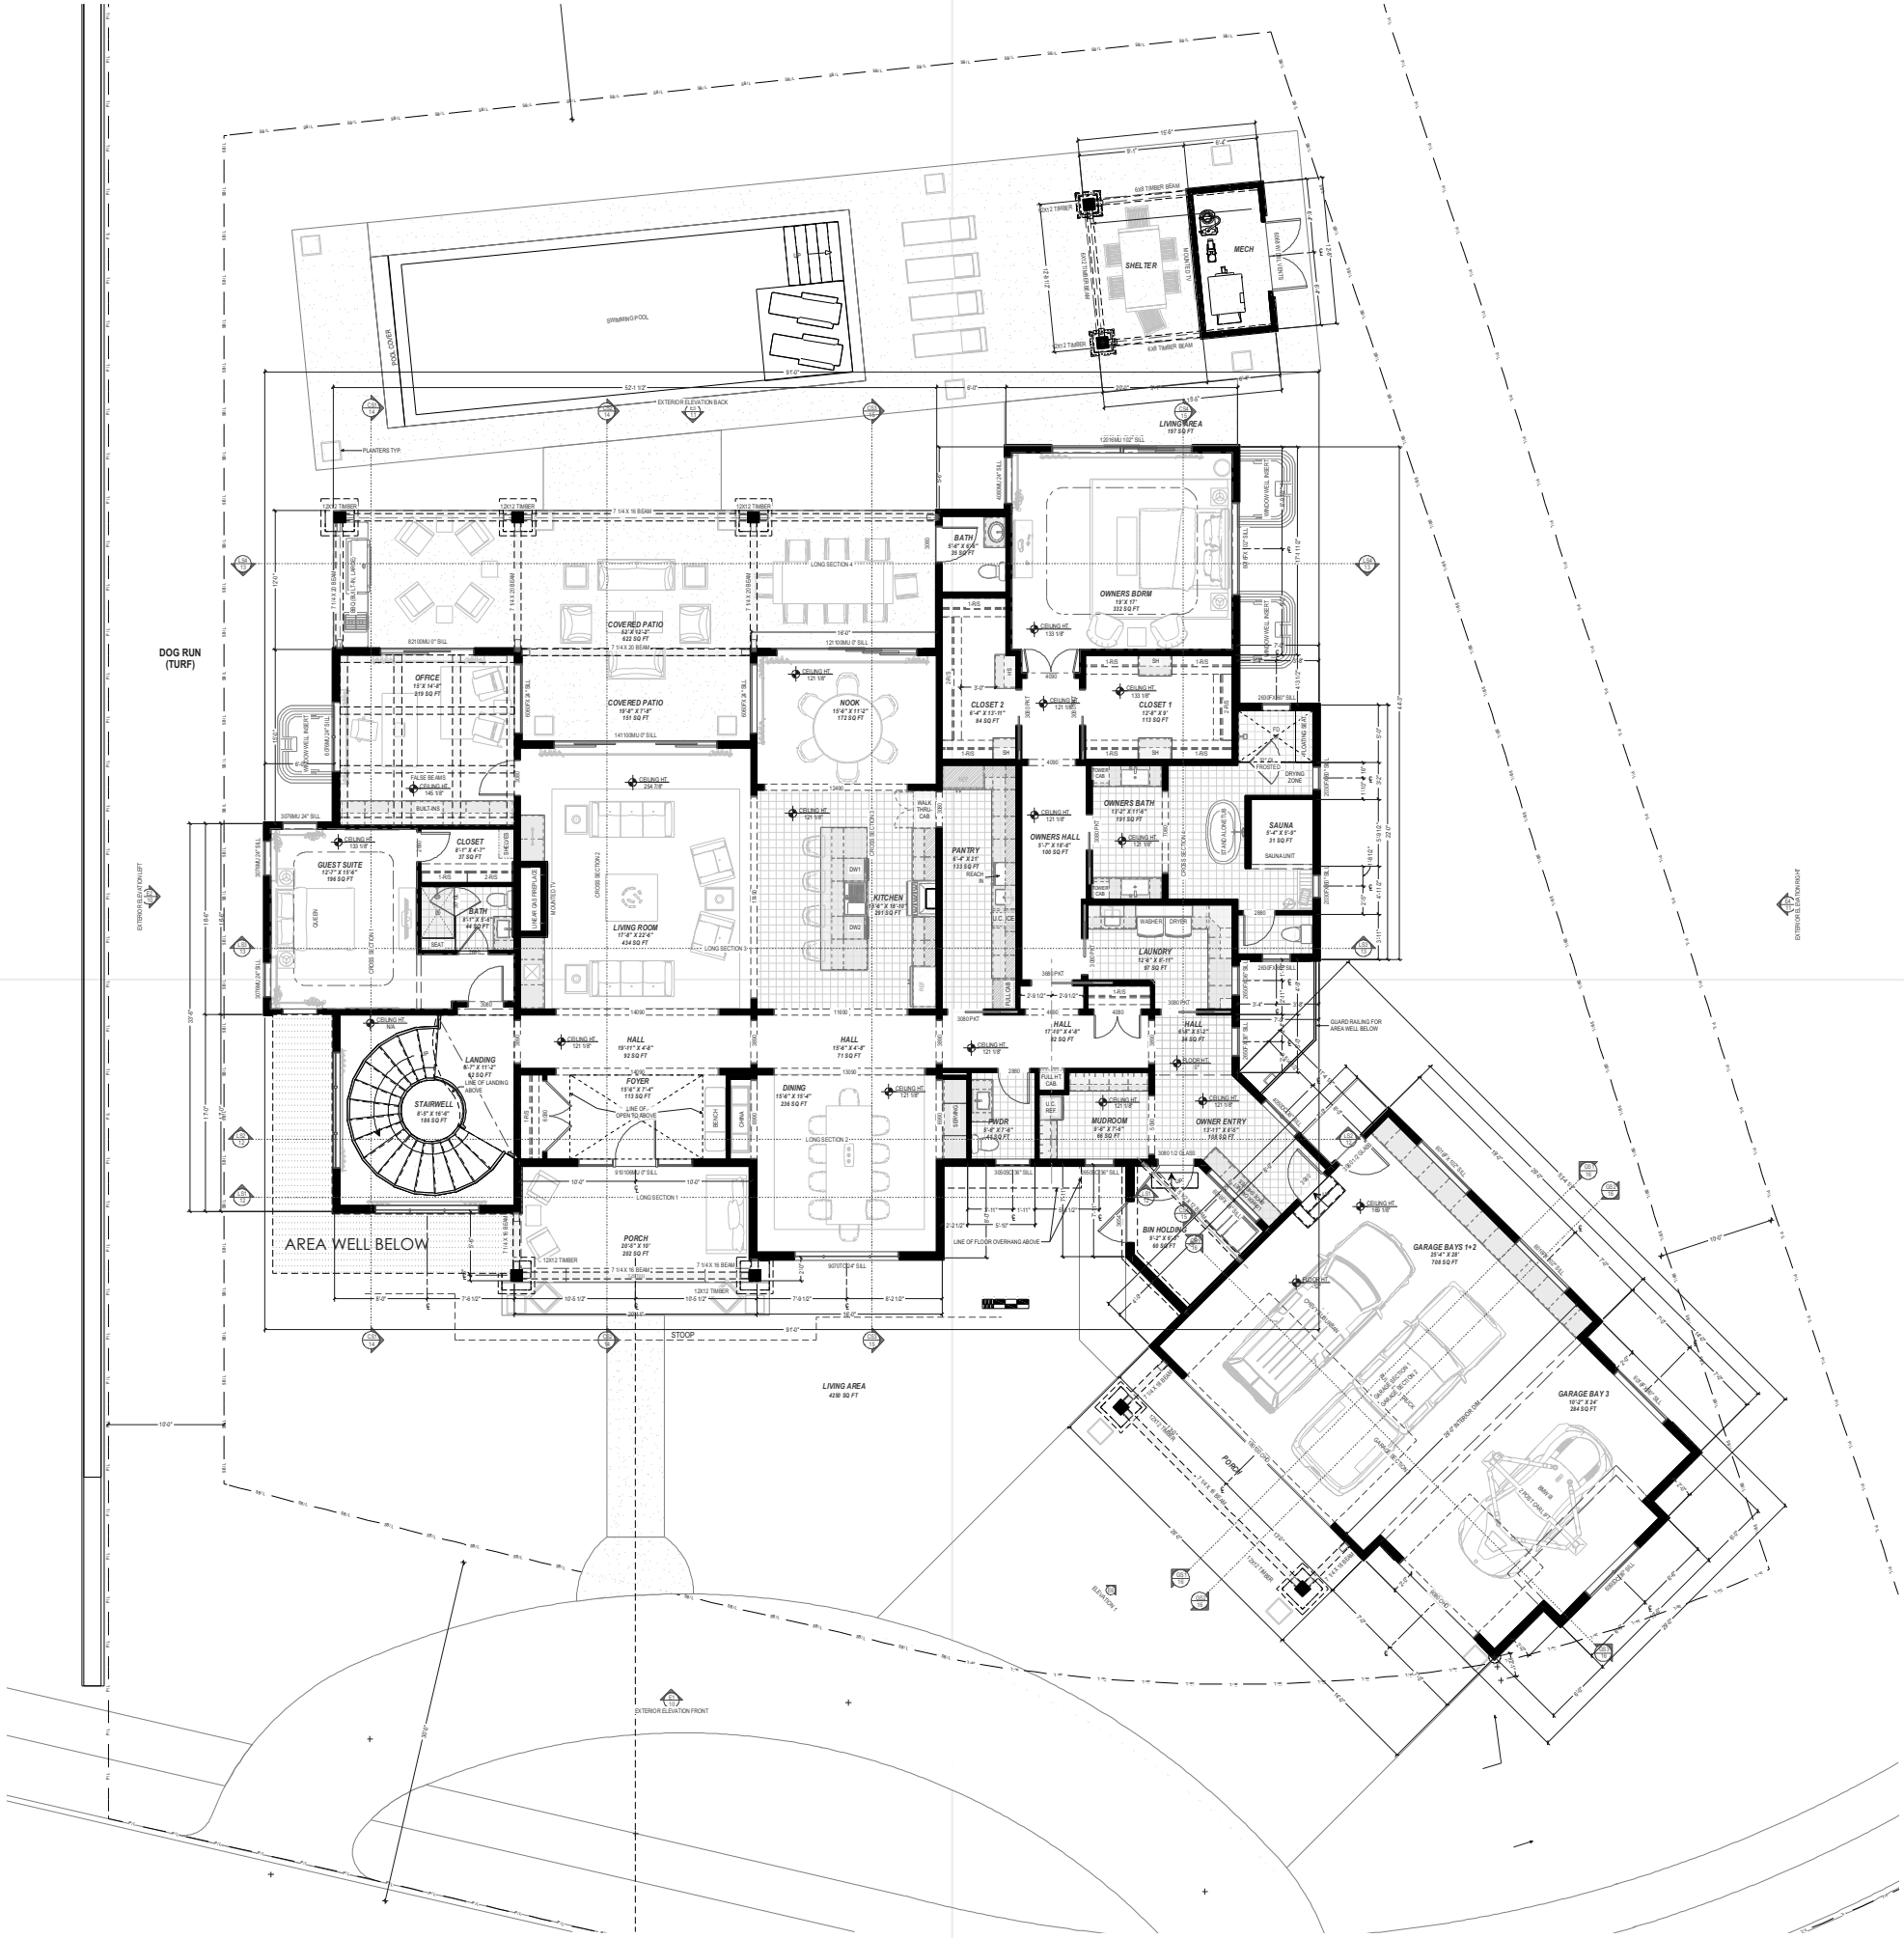


11X17 DESIGN BOOK
FRIDAY, OCTOBER 10, 2025
WALSTED RES-LOT 254 HC-DB-V4.1
MAIN LEVEL FINISHED SF=4250,
SECOND LEVEL FINISHED SF=1984,
BASEMENT FINISHED SF=3761, (466 SF UNFINISHED)
TOTAL FINISHED SF: 9,995
LOT X, X FILING, (X)
X X X WAY
X, COLORADO

1 MAIN FLOOR PLAN
1 in = 16 ft

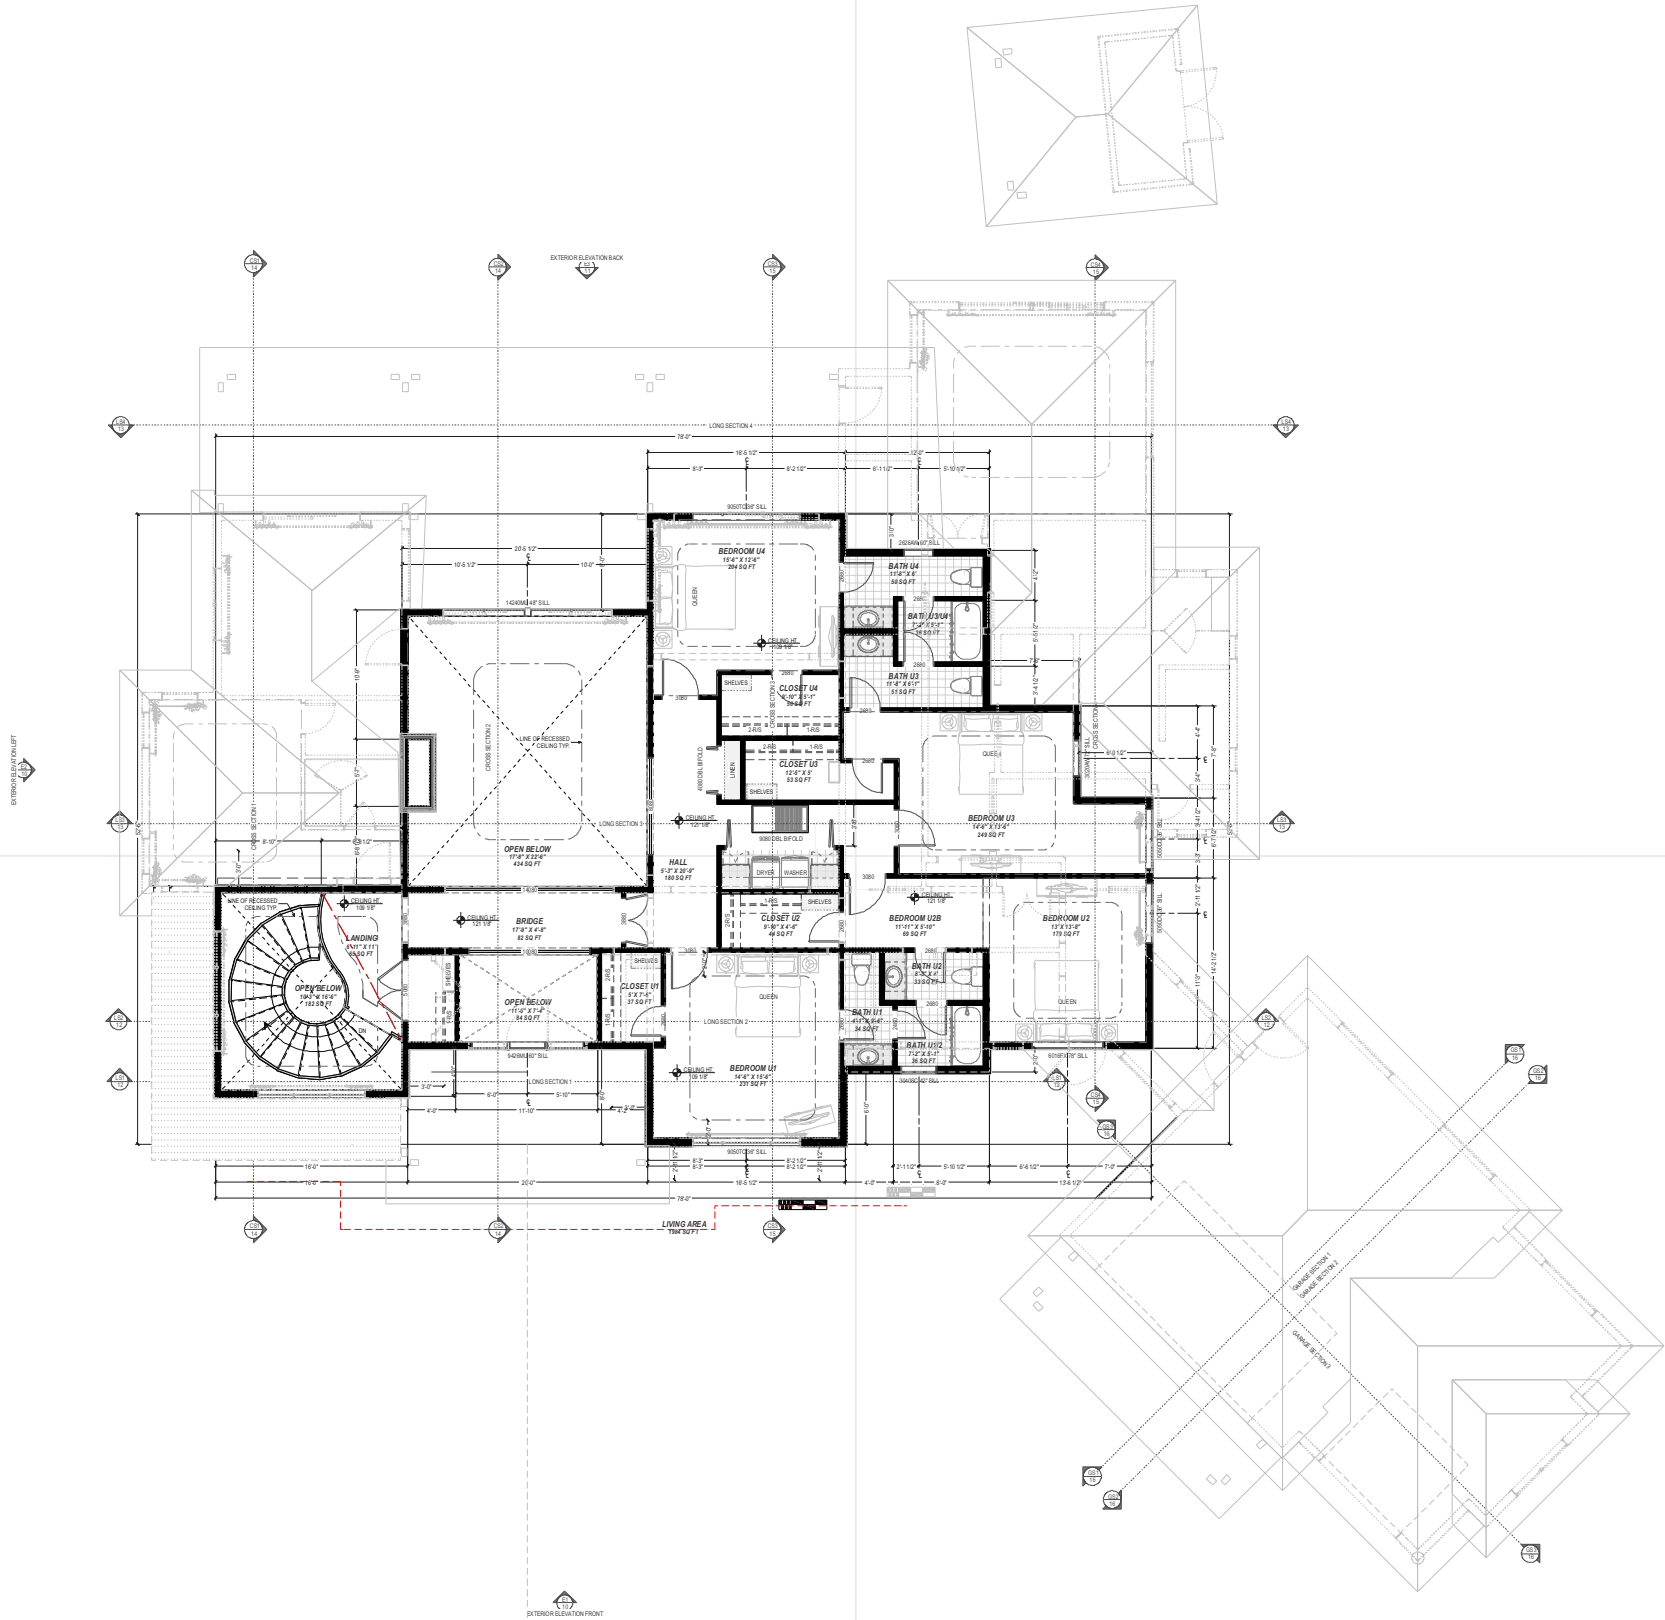


11X17 DESIGN BOOK
FRIDAY, OCTOBER 10, 2025
WALSTED RES-LOT 254 HC-DB-V4.1
MAIN LEVEL FINISHED SF=4250,
SECOND LEVEL FINISHED SF=1984,
BASEMENT FINISHED SF=3761, (466 SF UNFINISHED)
TOTAL FINISHED SF: 9,995
LOT X, X FILING, (X)
X X X WAY
X, COLORADO

1 UPPER FLOOR PLAN
1 in = 16 ft

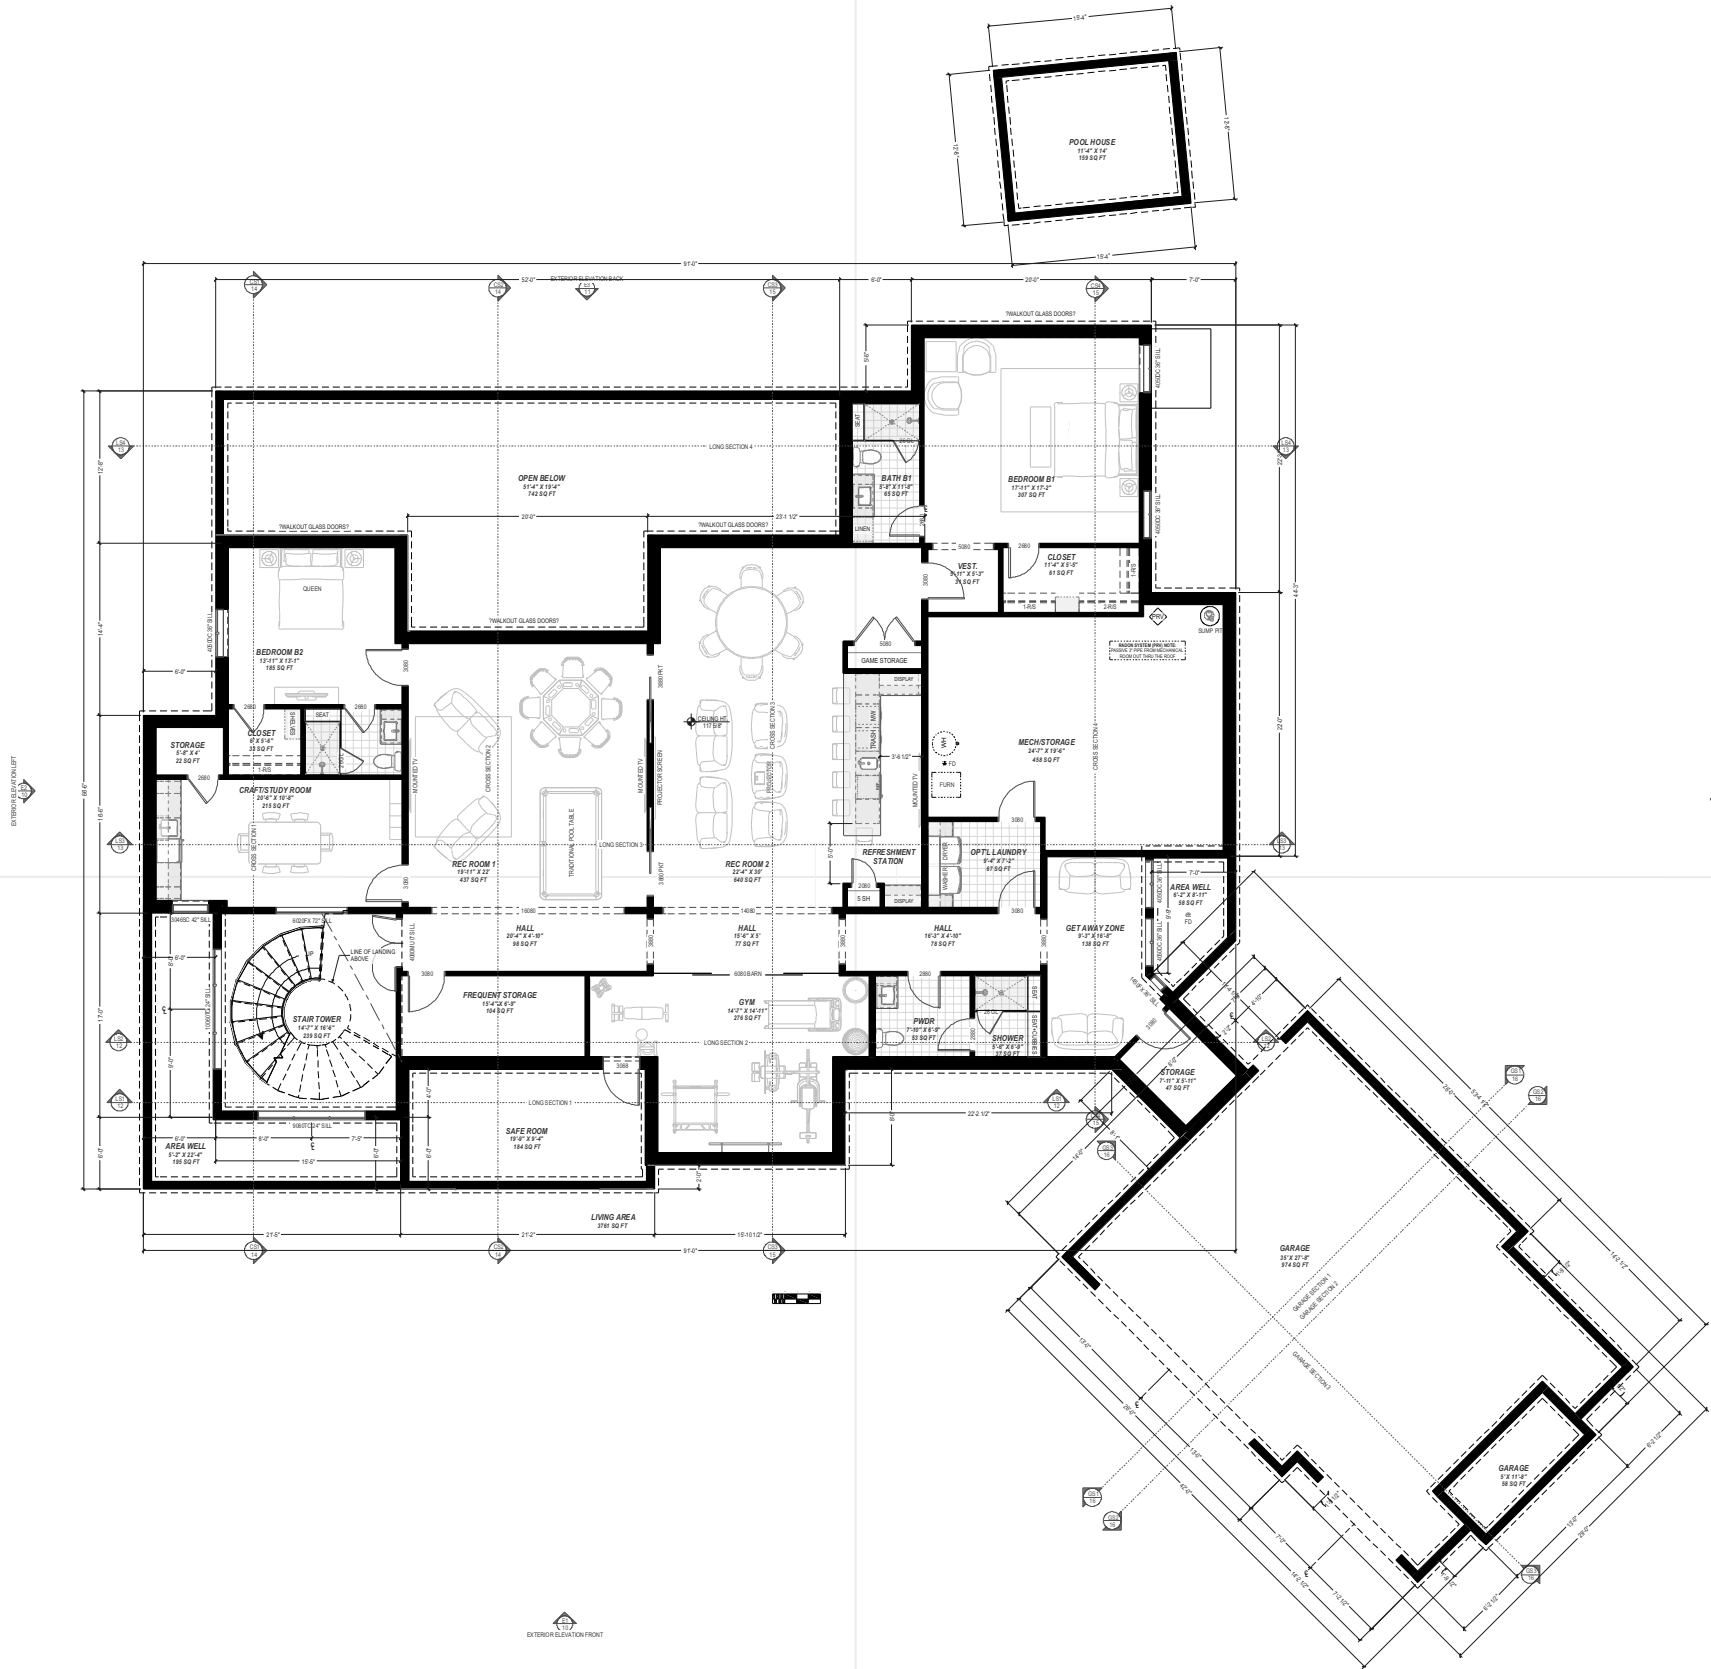

11X17 DESIGN BOOK
FRIDAY, OCTOBER 10, 2025
WALSTED RES-LOT 254 HC-DB-V4.1
MAIN LEVEL FINISHED SF=4250,
SECOND LEVEL FINISHED SF=1984,
BASEMENT FINISHED SF=3761, (466 SF UNFINISHED)
TOTAL FINISHED SF: 9,995
LOT X, X FILING, (X)
X X X WAY
X, COLORADO


BASEMENT FLOOR PLAN
1 1 in = 16 ft

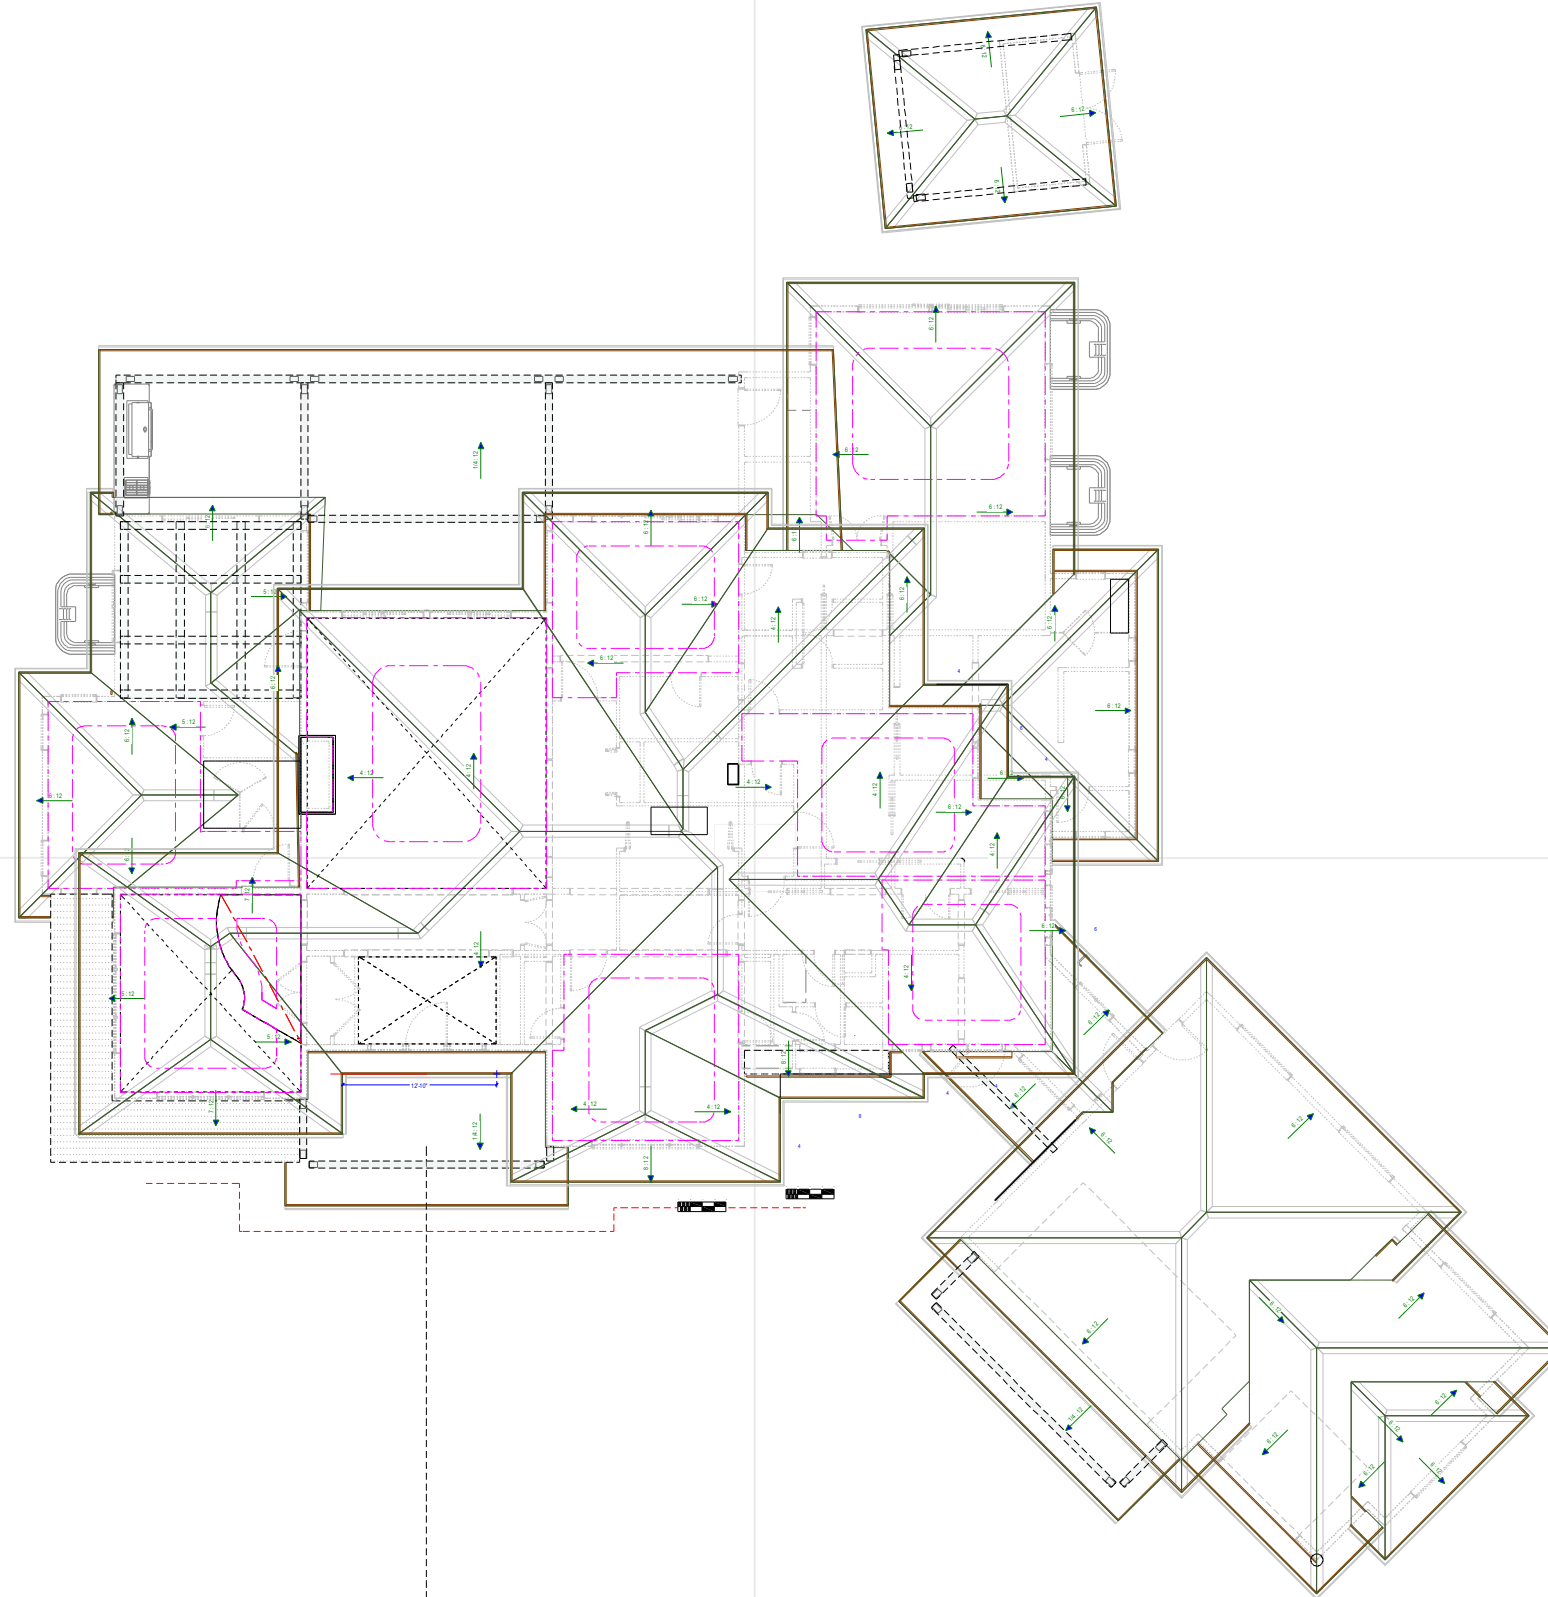


11X17 DESIGN BOOK
FRIDAY, OCTOBER 10, 2025
WALSTED RES-LOT 254 HC-DB-V4.1
MAIN LEVEL FINISHED SF=4250,
SECOND LEVEL FINISHED SF=1984,
BASEMENT FINISHED SF=3761, (466 SF UNFINISHED)
TOTAL FINISHED SF: 9,995
LOT X, X FILING, (X)
X X X WAY
X, COLORADO

	ROOF PLAN
1	1 in = 16 ft

DOG RUN
(TURF)

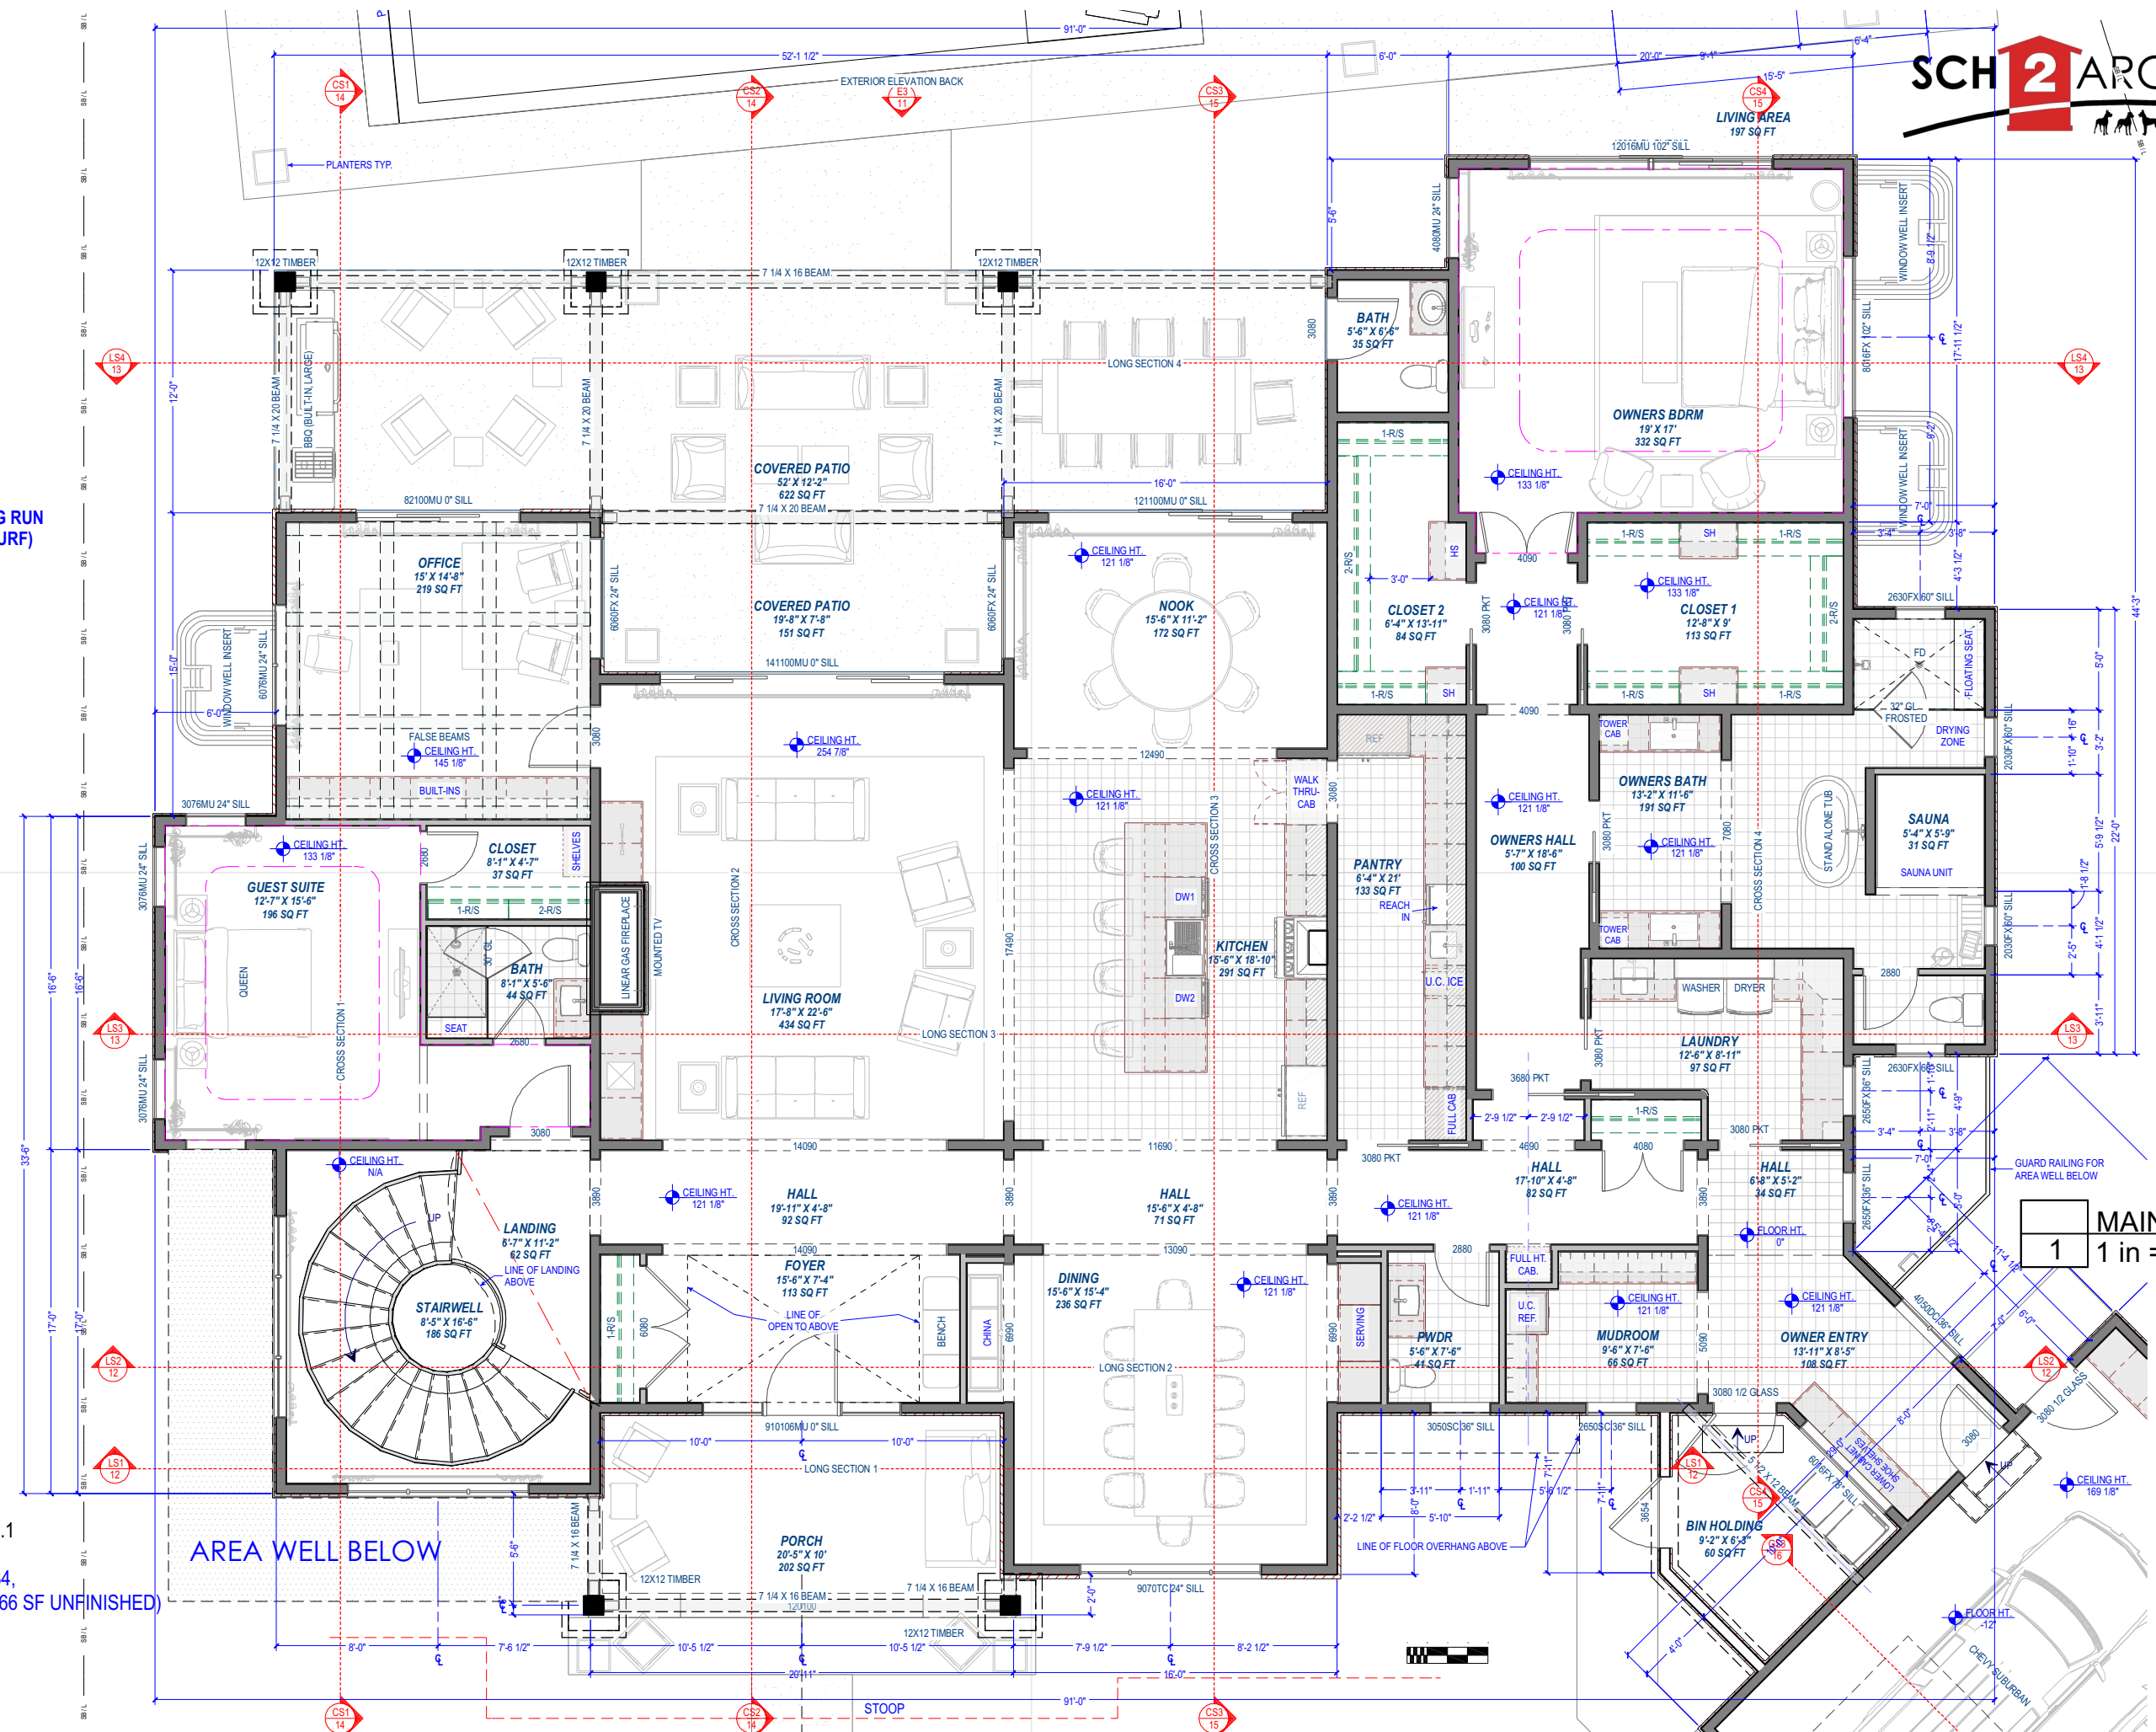


11X17 DESIGN BOOK
FRIDAY, OCTOBER 10, 2025
WALSTED RES-LOT 254 HC-DB-V4.1
MAIN LEVEL FINISHED SF=4250,
SECOND LEVEL FINISHED SF=1984,
BASEMENT FINISHED SF=3761, (466 SF UNFINISHED)
TOTAL FINISHED SF: 9,995
LOT X, X FILING, (X)
X X X WAY
X, COLORADO

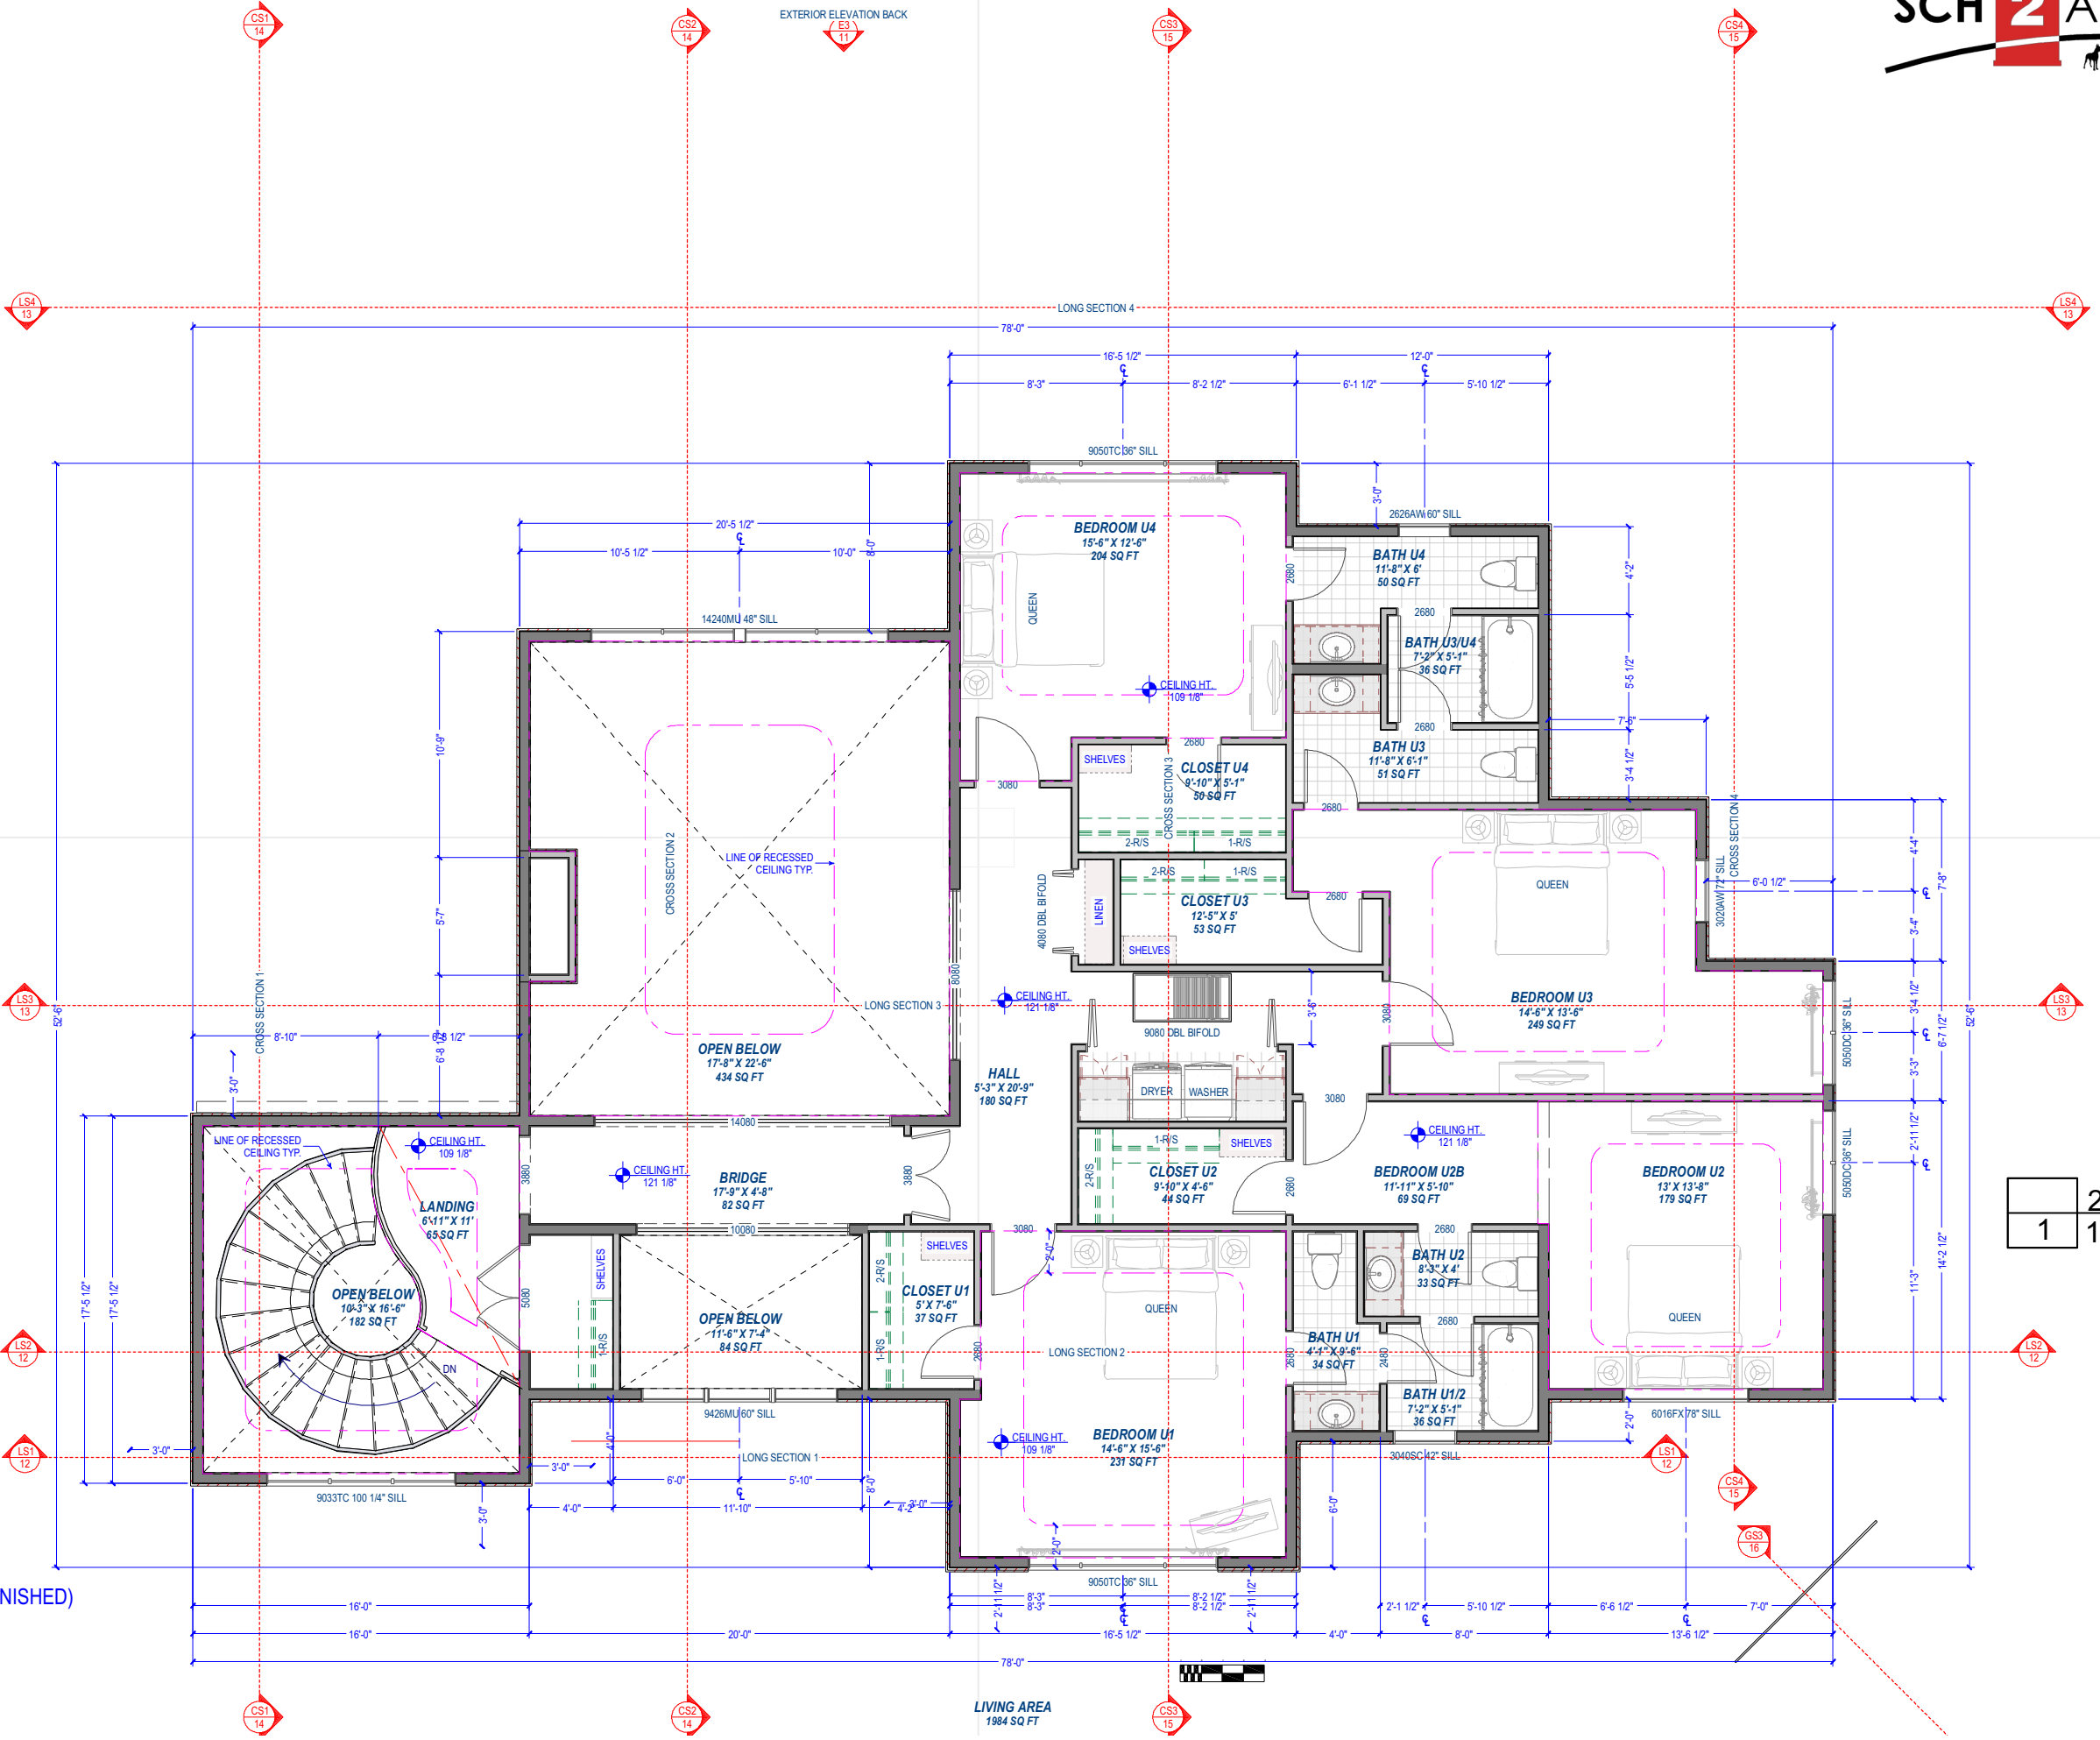


2nd Floor
1 1 in = 8 ft

11X17 DESIGN BOOK
FRIDAY, OCTOBER 10, 2025
WALSTED RES-LOT 254 HC-DB-V4.1
MAIN LEVEL FINISHED SF=4250,
SECOND LEVEL FINISHED SF=1984,
BASEMENT FINISHED SF=3761, (466 SF UNFINISHED)
TOTAL FINISHED SF: 9,995
LOT X, X FILING, (X)
X X X WAY
X, COLORADO

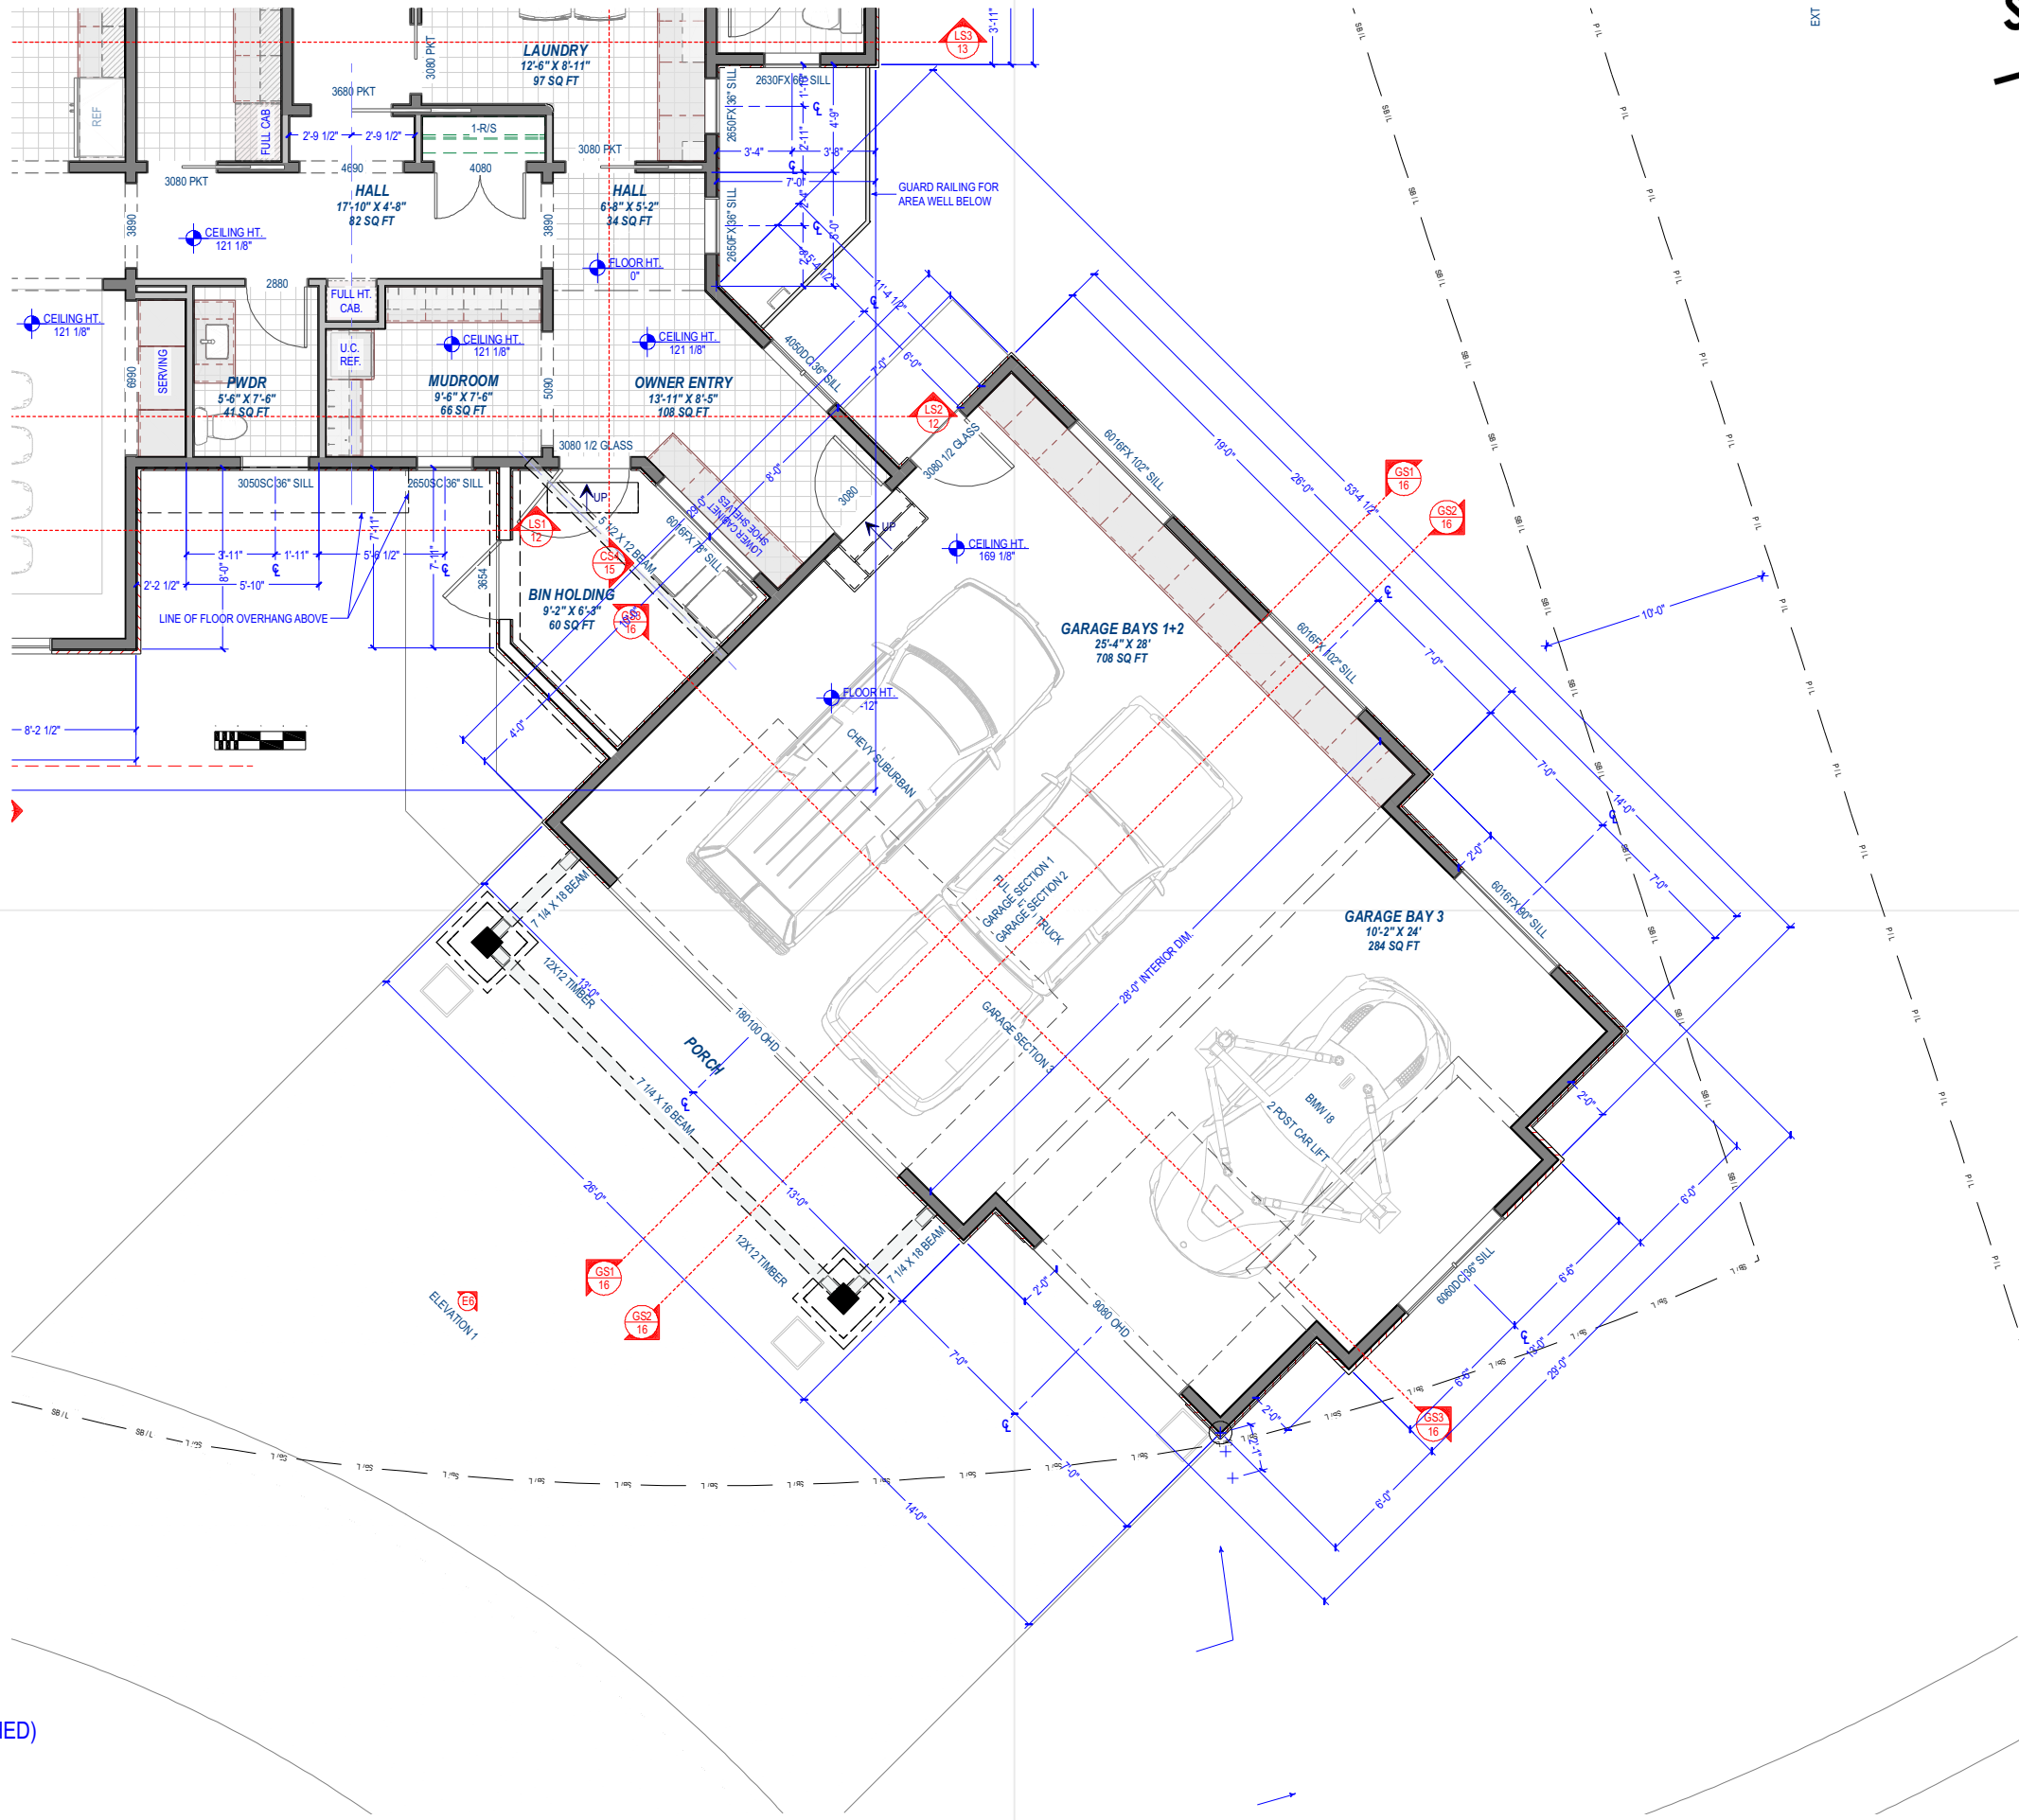

11X17 DESIGN BOOK
FRIDAY, OCTOBER 10, 2025
WALSTED RES-LOT 254 HC-DB-V4.1
MAIN LEVEL FINISHED SF=4250,
SECOND LEVEL FINISHED SF=1984,
BASEMENT FINISHED SF=3761, (466 SF UNFINISHED)
TOTAL FINISHED SF: 9,995
LOT X, X FILING, (X)
X X X WAY
X, COLORADO

GARAGE
MAIN FLOOR PLAN
1 1 in = 8 ft

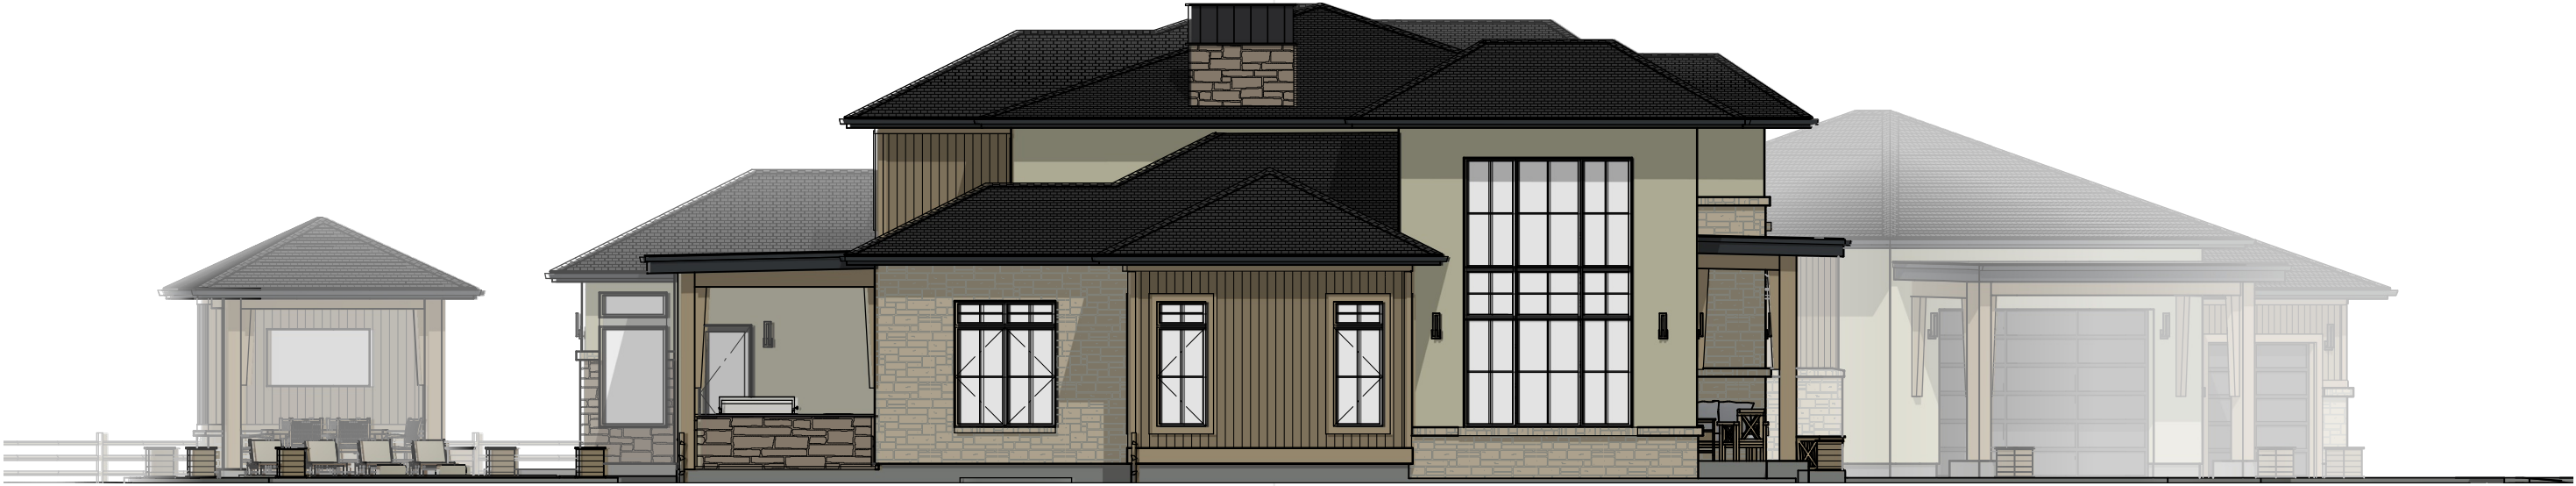

E2	EXTERIOR ELEVATION LEFT
10	1 IN = 10 FT



E1	EXTERIOR ELEVATION FRONT
10	1 IN = 10 FT

11X17 DESIGN BOOK
FRIDAY, OCTOBER 10, 2025
WALSTED RES-LOT 254 HC-DB-V4.1
MAIN LEVEL FINISHED SF=4250,
SECOND LEVEL FINISHED SF=1984,
BASEMENT FINISHED SF=3761, (466 SF UNFINISHED)
TOTAL FINISHED SF: 9,995
LOT X, X FILING, (X)
X X X WAY
X, COLORADO



E4 EXTERIOR ELEVATION RIGHT
11 1 IN = 10 FT



E3 EXTERIOR ELEVATION BACK
11 1 IN = 10 FT

11X17 DESIGN BOOK
FRIDAY, OCTOBER 10, 2025
WALSTED RES-LOT 254 HC-DB-V4.1
MAIN LEVEL FINISHED SF=4250,
SECOND LEVEL FINISHED SF=1984,
BASEMENT FINISHED SF=3761, (466 SF UNFINISHED)
TOTAL FINISHED SF: 9,995
LOT X, X FILING, (X)
X X X WAY
X, COLORADO



LS2	LONG SECTION 2
12	1 IN = 10 FT



LS1	LONG SECTION 1
12	1 IN = 10 FT


11X17 DESIGN BOOK
FRIDAY, OCTOBER 10, 2025
WALSTED RES-LOT 254 HC-DB-V4.1
MAIN LEVEL FINISHED SF=4250,
SECOND LEVEL FINISHED SF=1984,
BASEMENT FINISHED SF=3761, (466 SF UNFINISHED)
TOTAL FINISHED SF: 9,995
LOT X, X FILING, (X)
X X X WAY
X, COLORADO



LS4 LONG SECTION 4
13 1 IN = 10 FT




LS3 LONG SECTION 3
13 1 IN = 10 FT

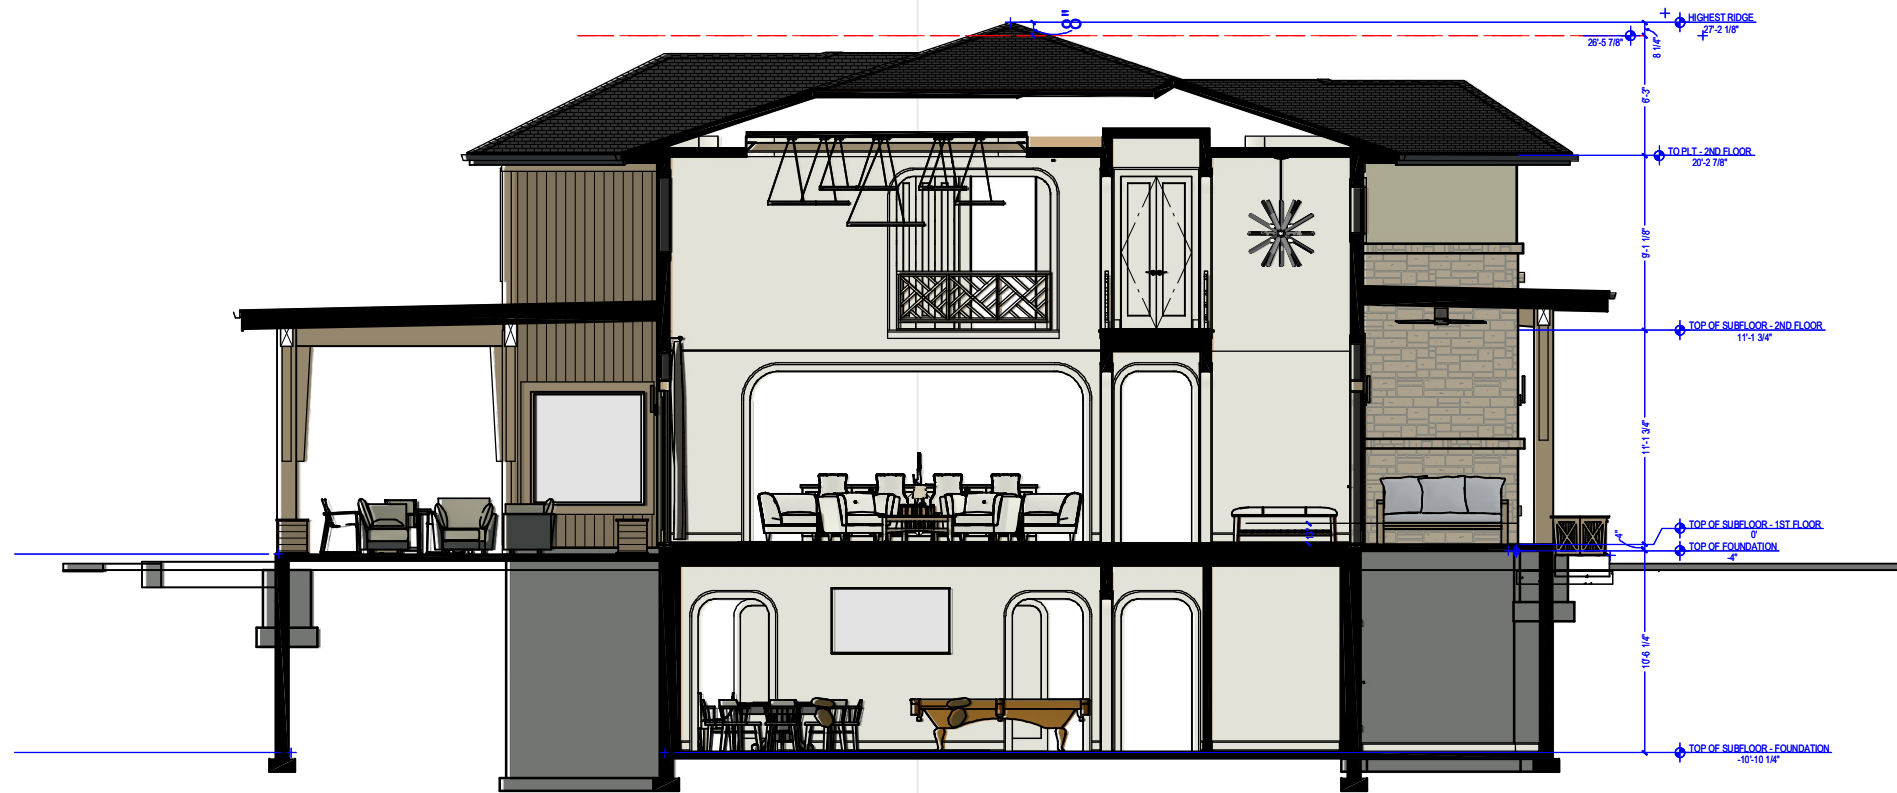

CS2	CROSS SECTION 2
14	1 IN = 10 FT



CS1	CROSS SECTION 1
14	1 IN = 10 FT

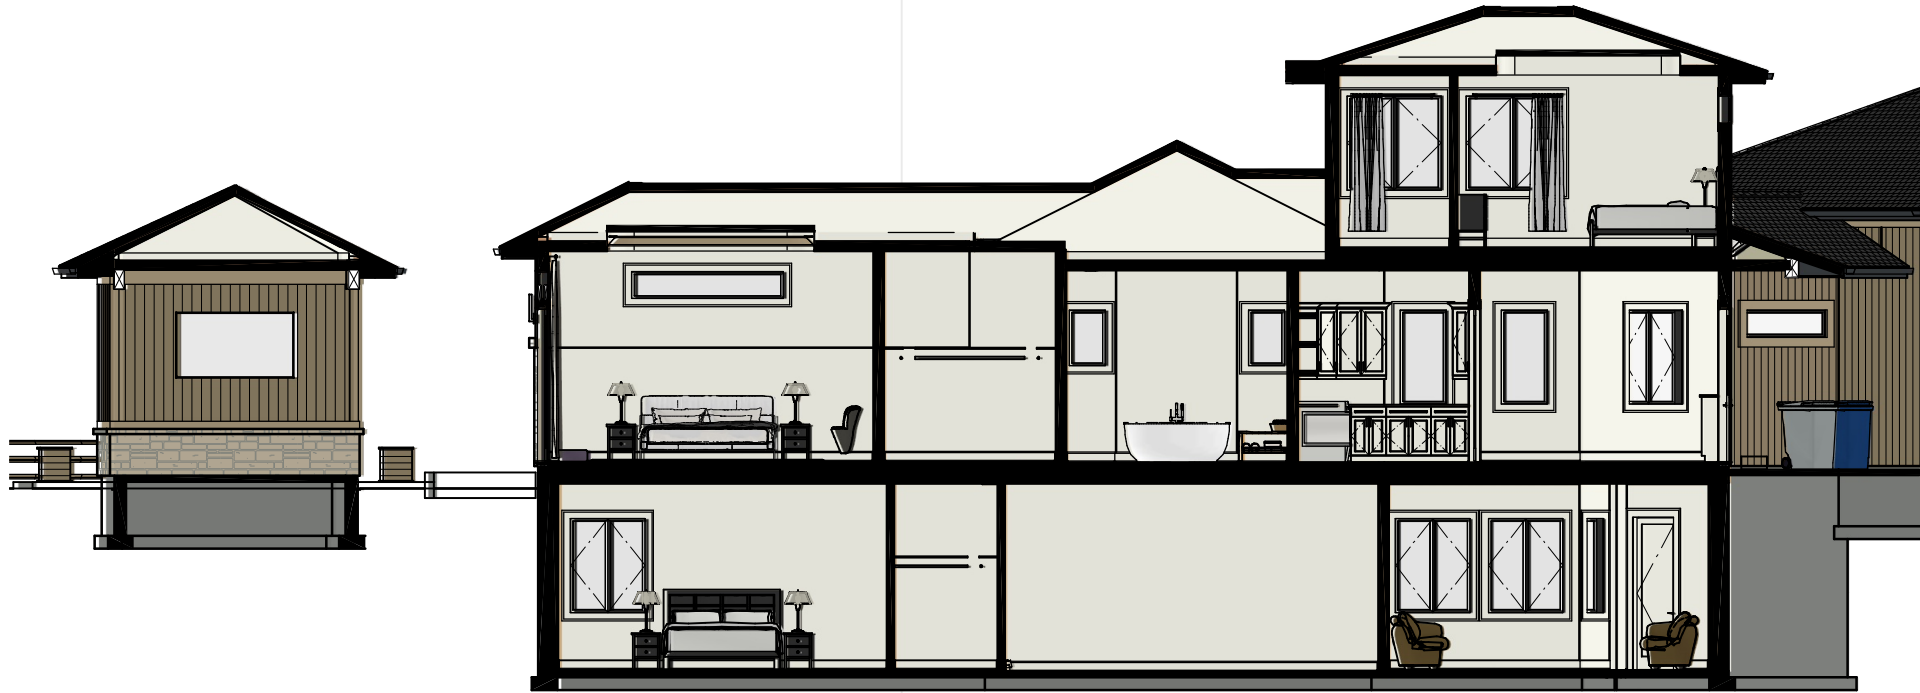


CS4 CROSS SECTION 4
15 1 IN = 10 FT




CS3 CROSS SECTION 3
15 1 IN = 10 FT


11X17 DESIGN BOOK
FRIDAY, OCTOBER 10, 2025
WALSTED RES-LOT 254 HC-DB-V4.1
MAIN LEVEL FINISHED SF=4250,
SECOND LEVEL FINISHED SF=1984,
BASEMENT FINISHED SF=3761, (466 SF UNFINISHED)
TOTAL FINISHED SF: 9,995
LOT X, X FILING, (X)
X X X WAY
X, COLORADO

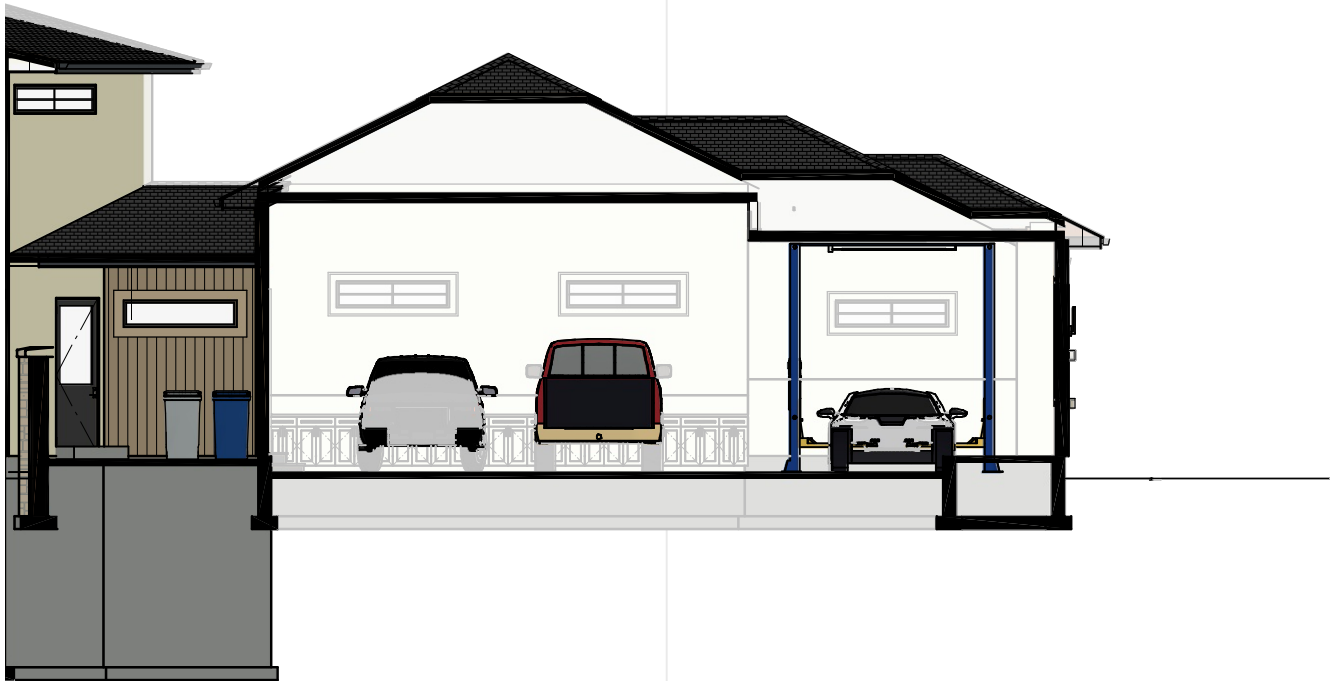

GS3 GARAGE SECTION 3
16 1 IN = 10 FT

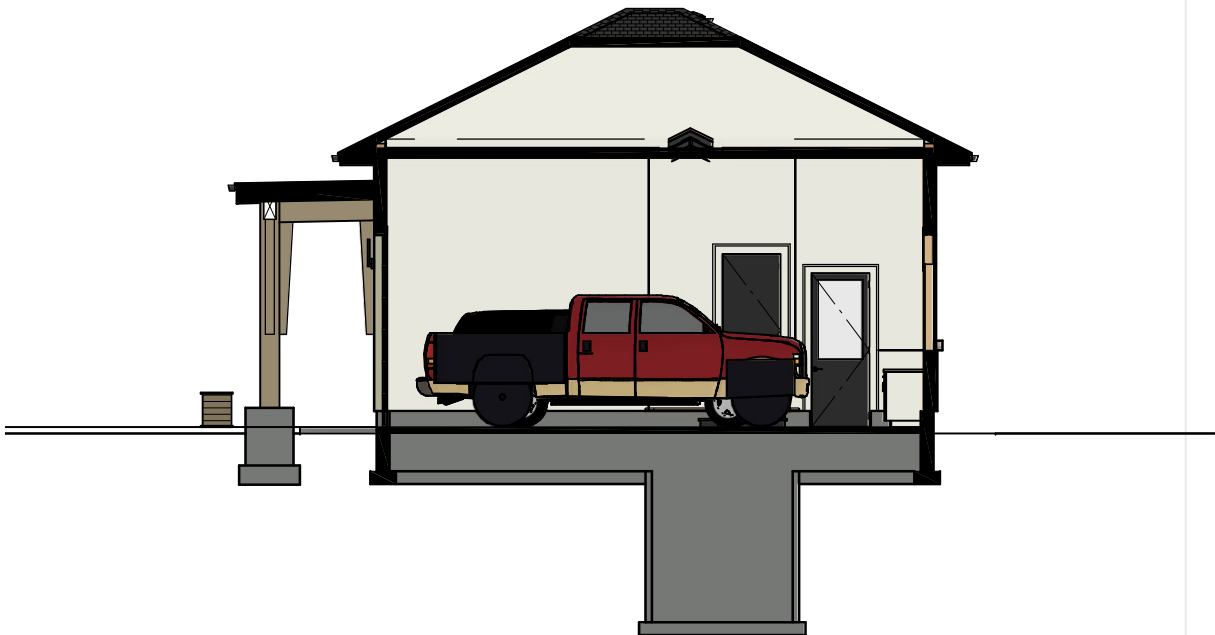

GS1 GARAGE SECTION 1
16 1 IN = 10 FT

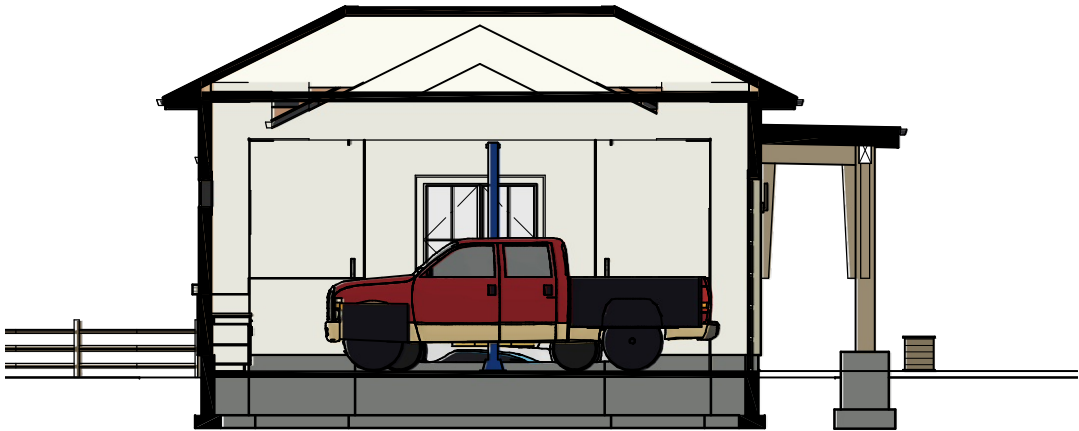

GS2 GARAGE SECTION 2
16 1 IN = 10 FT