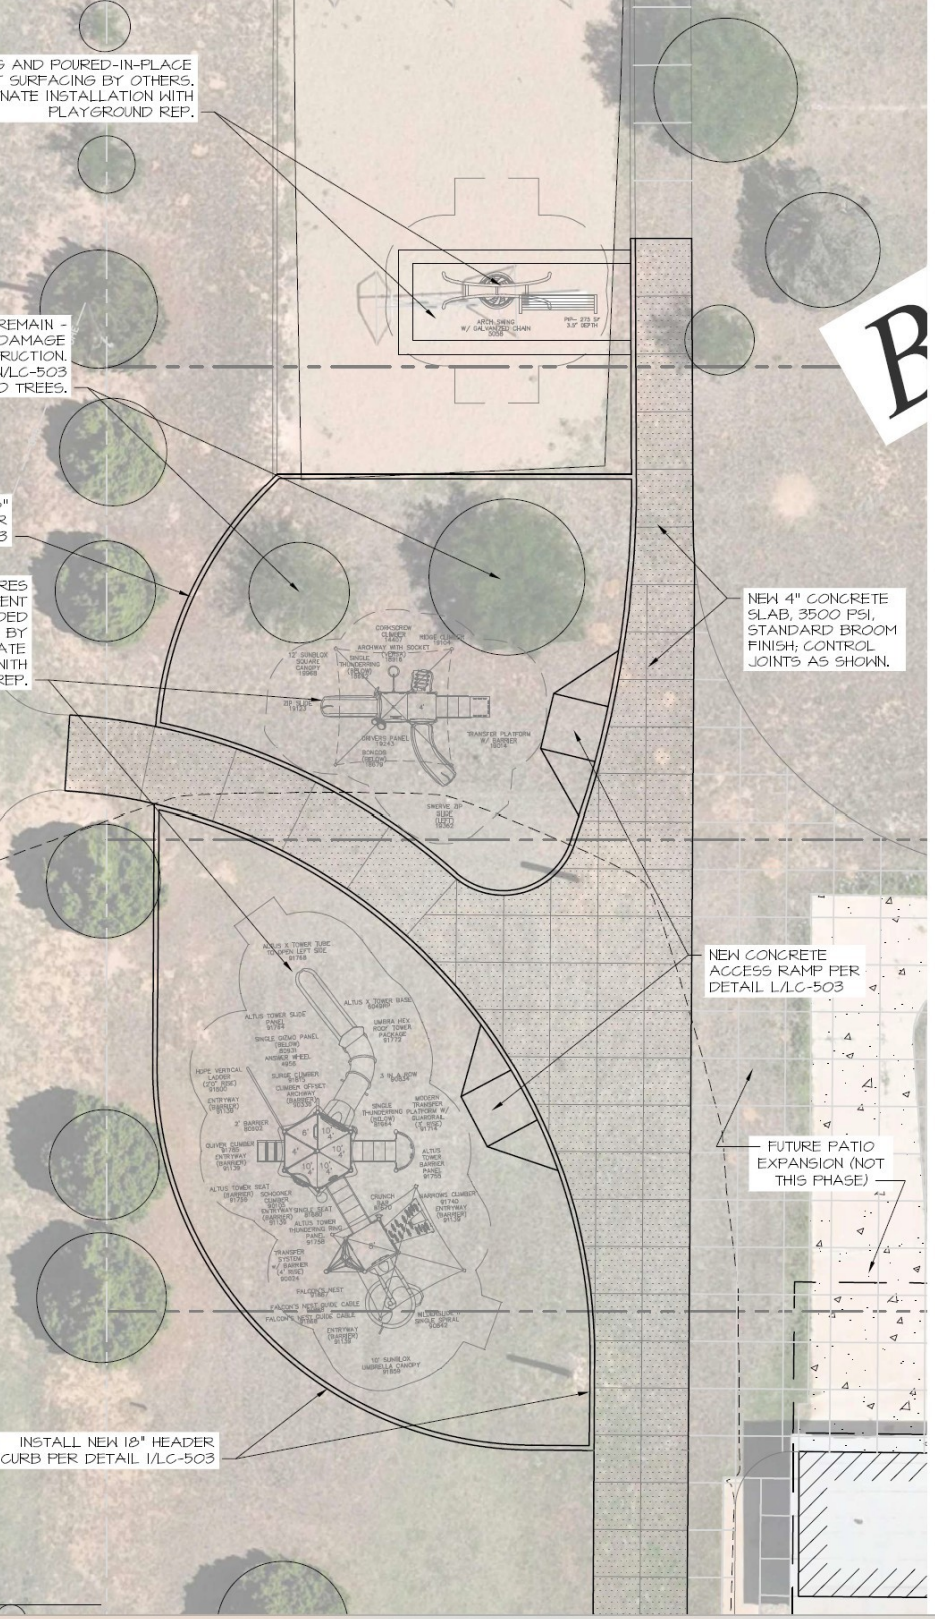
G AND POURED-IN-PLACE
T SURFACING BY OTHERS.
NATE INSTALLATION WITH
PLAYGROUND REP.
REMAIN -
DAMAGE
RUCTION.
V/LC-503
D TREES.
RES
ENT
DED
BY
ATE
NITH
REP.
NEW 4" CONCRETE
SLAB, 3500 PSI,
STANDARD BROOM
FINISH; CONTROL
JOINTS AS SHOWN.
NEW CONCRETE
ACCESS RAMP PER
DETAIL L/LC-503
FUTURE PATIO
EXPANSION (NOT
THIS PHASE)
INSTALL NEW 18" HEADER
CURB PER DETAIL I/LC-503

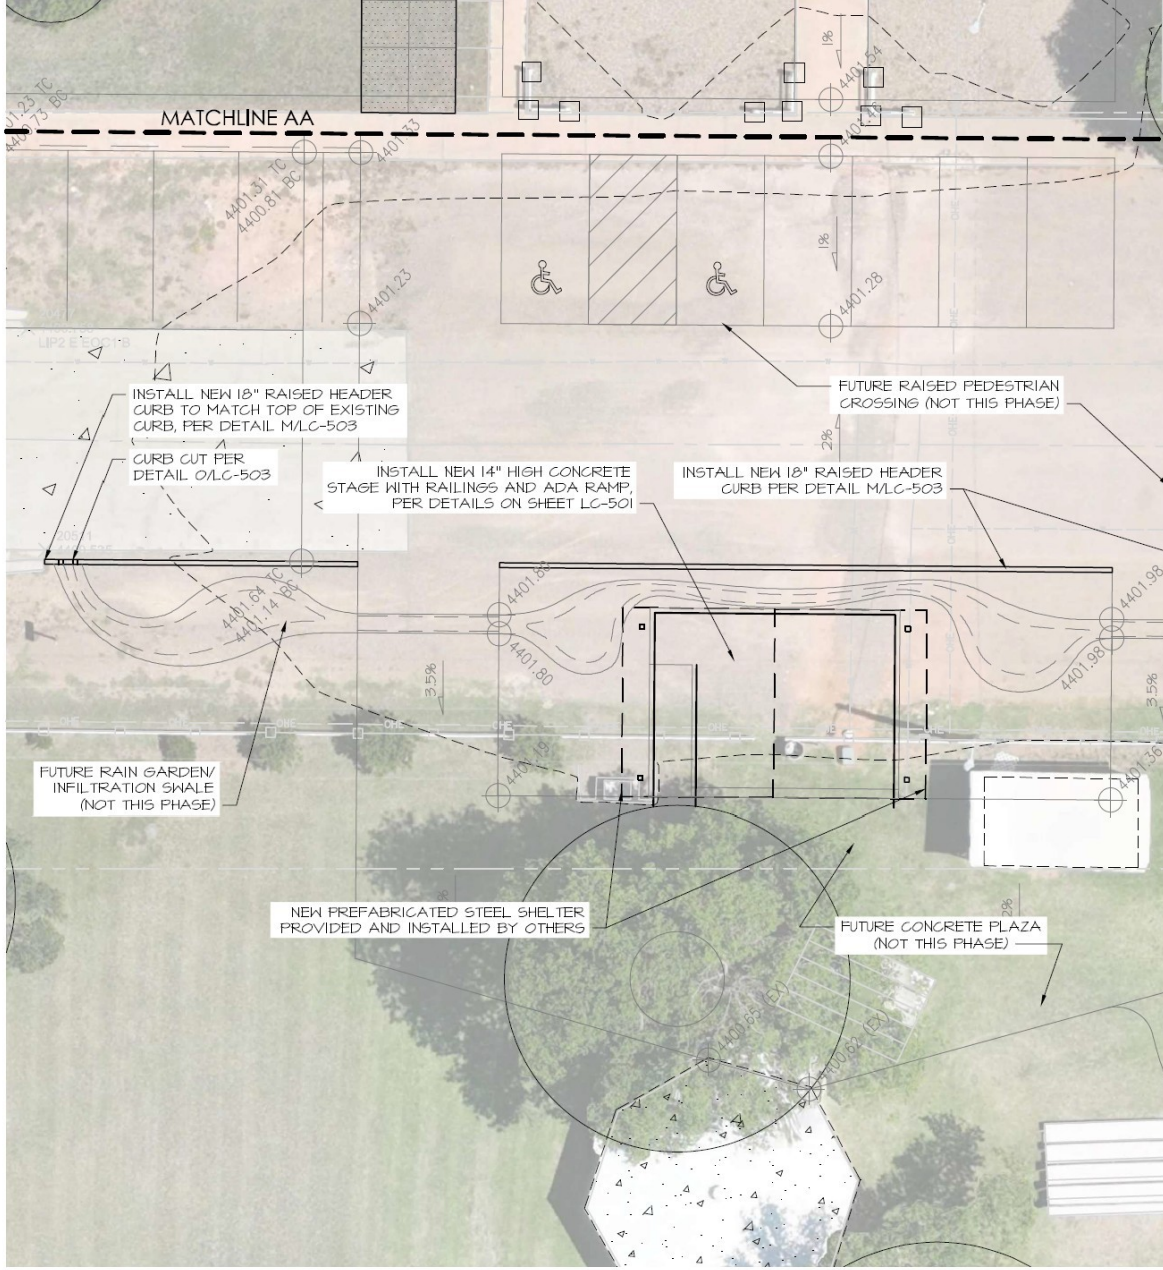
MATCHLINE AA
INSTALL NEW 18" RAISED HEADER
CURB TO MATCH TOP OF EXISTING
CURB, PER DETAIL M/LC-503
CURB CUT PER
DETAIL O/LC-503
INSTALL NEW 14" HIGH CONCRETE
STAGE WITH RAILINGS AND ADA RAMP,
PER DETAILS ON SHEET LC-501
INSTALL NEW 18" RAISED HEADER
CURB PER DETAIL M/LC-503
FUTURE RAISED PEDESTRIAN
CROSSING (NOT THIS PHASE)
FUTURE RAIN GARDEN/
INFILTRATION SWALE
(NOT THIS PHASE)
NEW PREFABRICATED STEEL SHELTER
PROVIDED AND INSTALLED BY OTHERS
FUTURE CONCRETE PLAZA
(NOT THIS PHASE)

STAGE