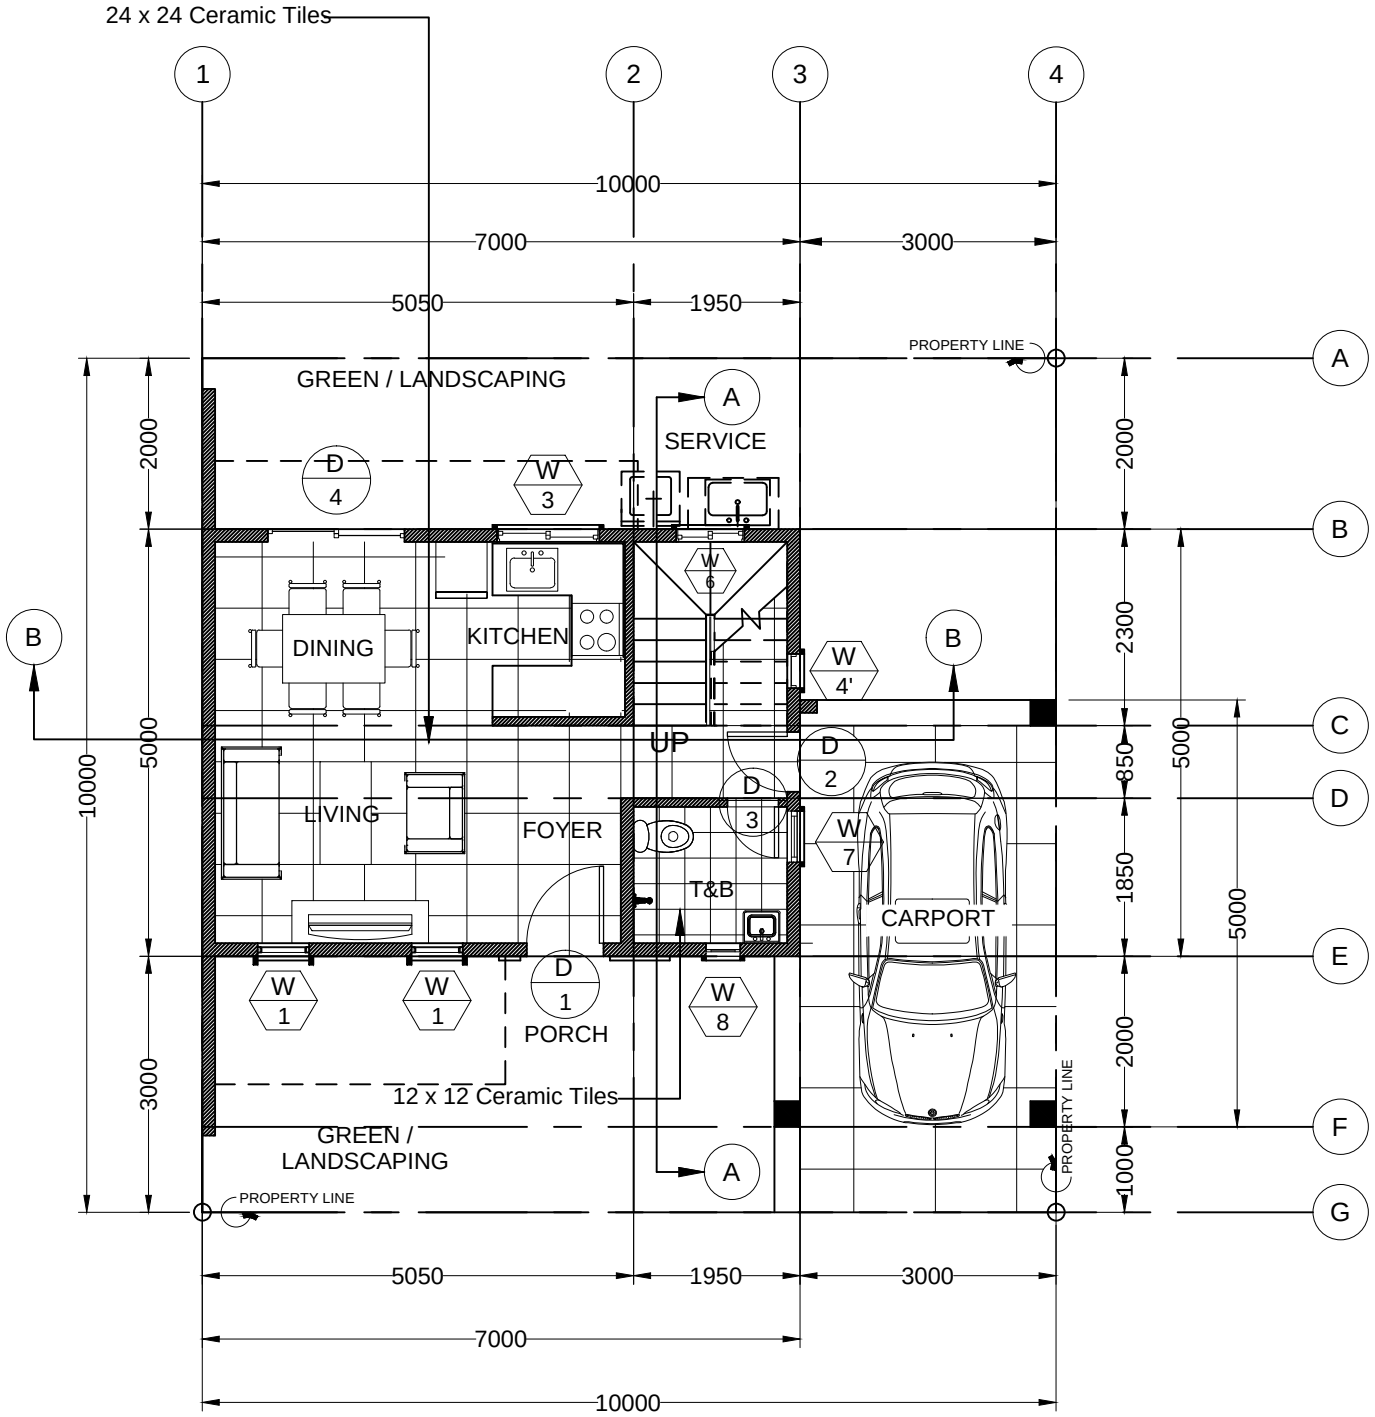

GROUND FLOOR

SCALE 1:100