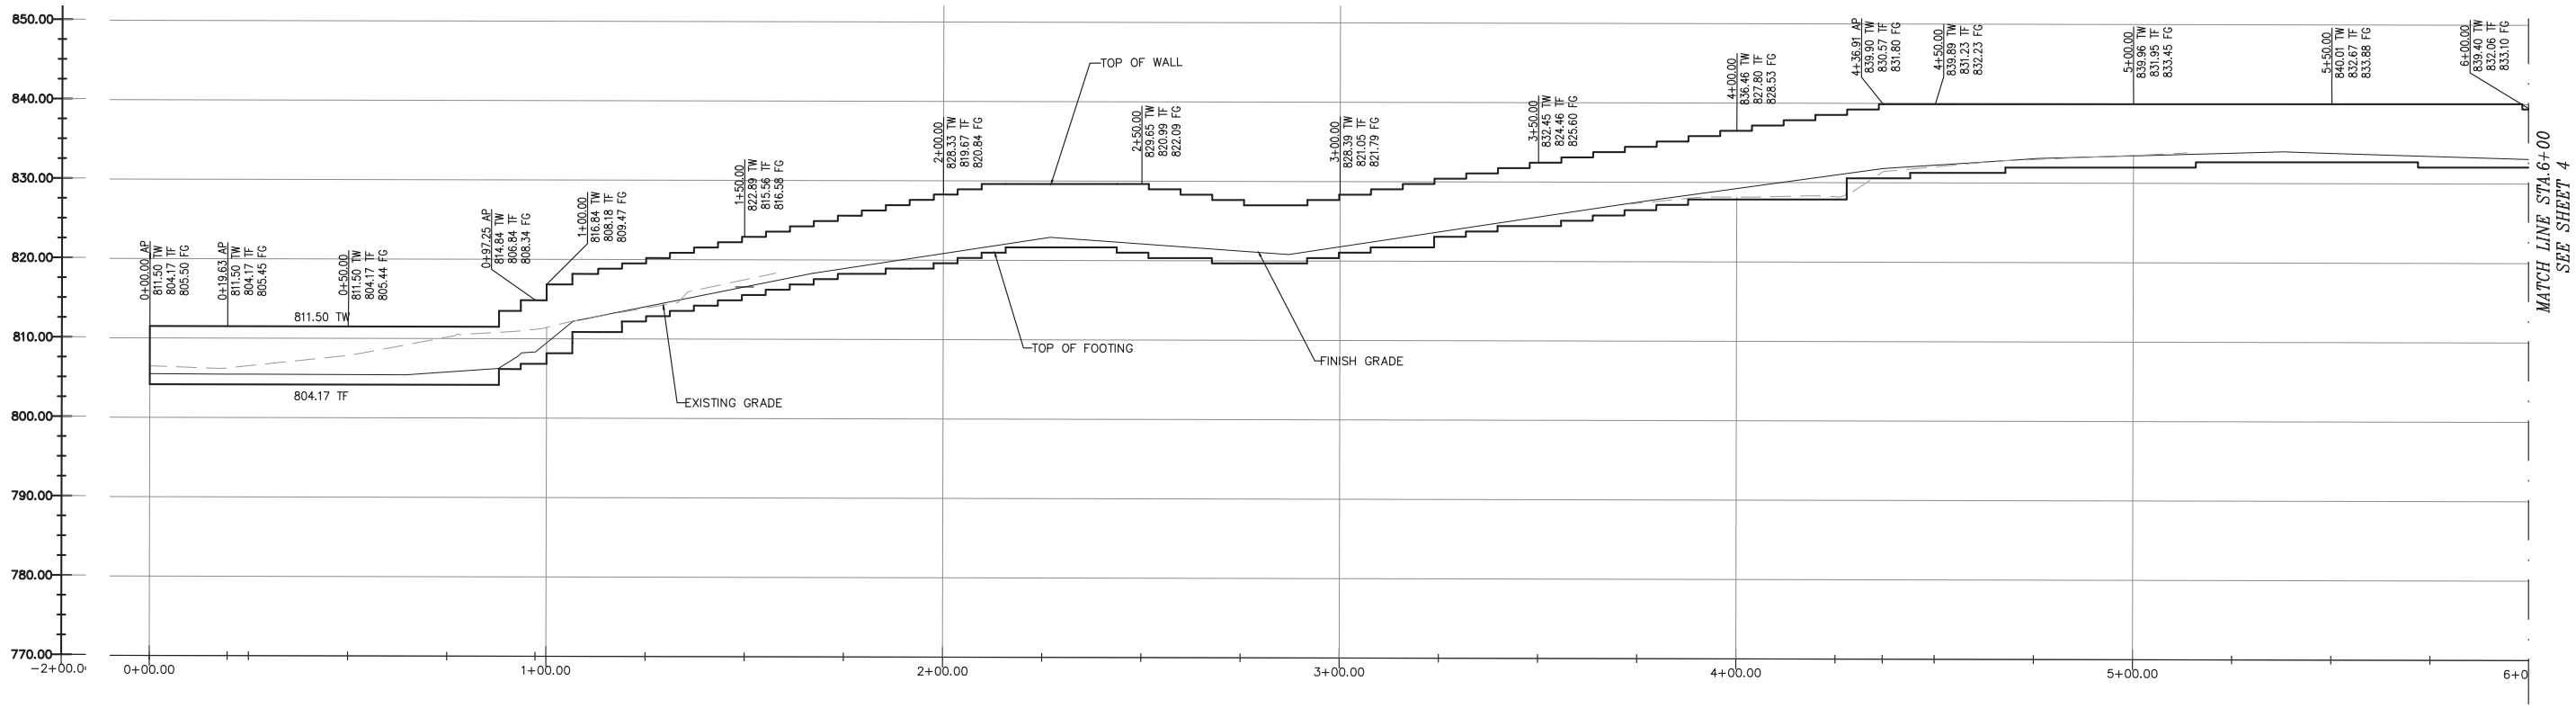

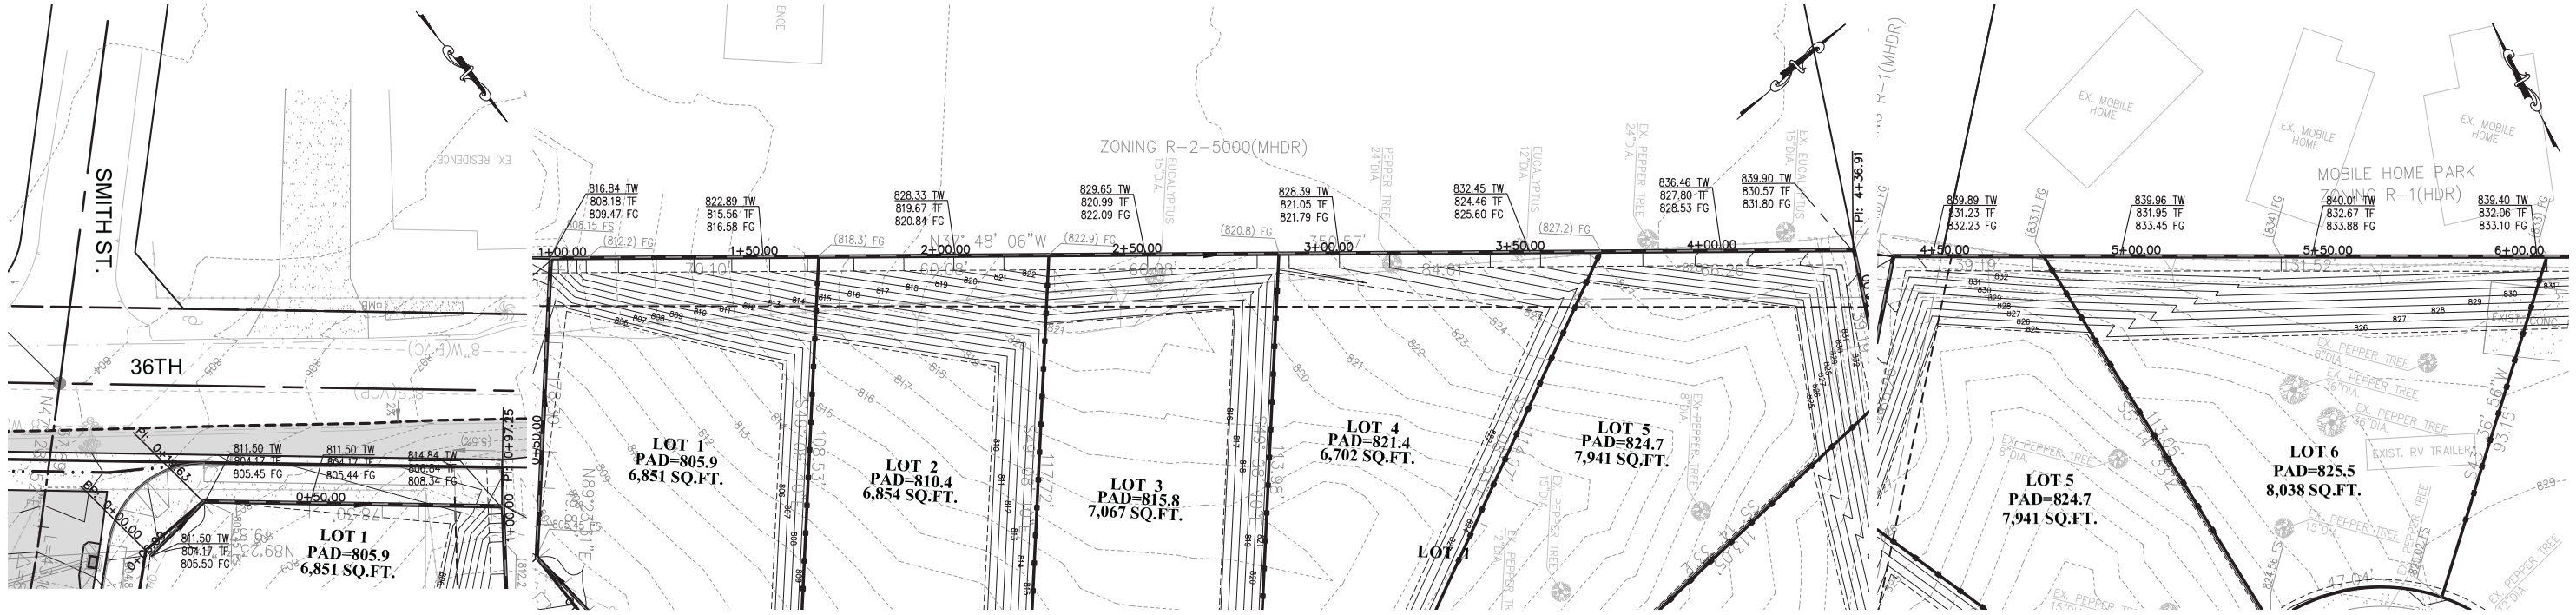

SCALE IN FEET
1 inch = 20 ft.

NO WORK SHALL BE DONE ON THIS SITE UNTIL BELOW AGENCY IS NOTIFIED OF INTENTION TO GRADE OR EXCAVATE.
Underground Service Alert
Call: 811
TWO WORKING DAYS BEFORE YOU DIG

8930 LIMONITE AVE
JURUPA VALLEY, CA 92509
TEL: (951) 332-6464
EMAIL: ENGINEERING@JURUPAVALLEY.ORG

IMPORTANT NOTE:
THE GRADING AND/OR IMPROVEMENT PLANS ARE APPROVED FOR A PERIOD OF TWO (2) YEARS FROM THE DATE SIGNED BY THE CITY ENGINEER. AFTER THE TWO (2) YEAR PERIOD HAS LAPSED, THE ENGINEER OF RECORD MAY BE REQUIRED TO SUBMIT AND PROCESS FOR CITY ENGINEER APPROVAL, UPDATED PLANS THAT COMPLY WITH THE MOST CURRENT CITY STANDARDS, PRACTICES, AND POLICIES.

MARK	DATE	INITIAL	DESCRIPTION	REC.	APPR	DATE
		E.O.R.	REVISION			

CITY OF JURUPA VALLEY APPROVALS
RECOMMENDED: _____ DATE
APPROVED: _____ DATE
STEVE LORISO, P.E.
CITY ENGINEER
R.C.E. 64701

CITY OF JURUPA VALLEY

TRACT MAP NO. 36649

WALL PROFILE

ACCT. NO.

SHEET 3 OF 7

CITY I. D. NO.