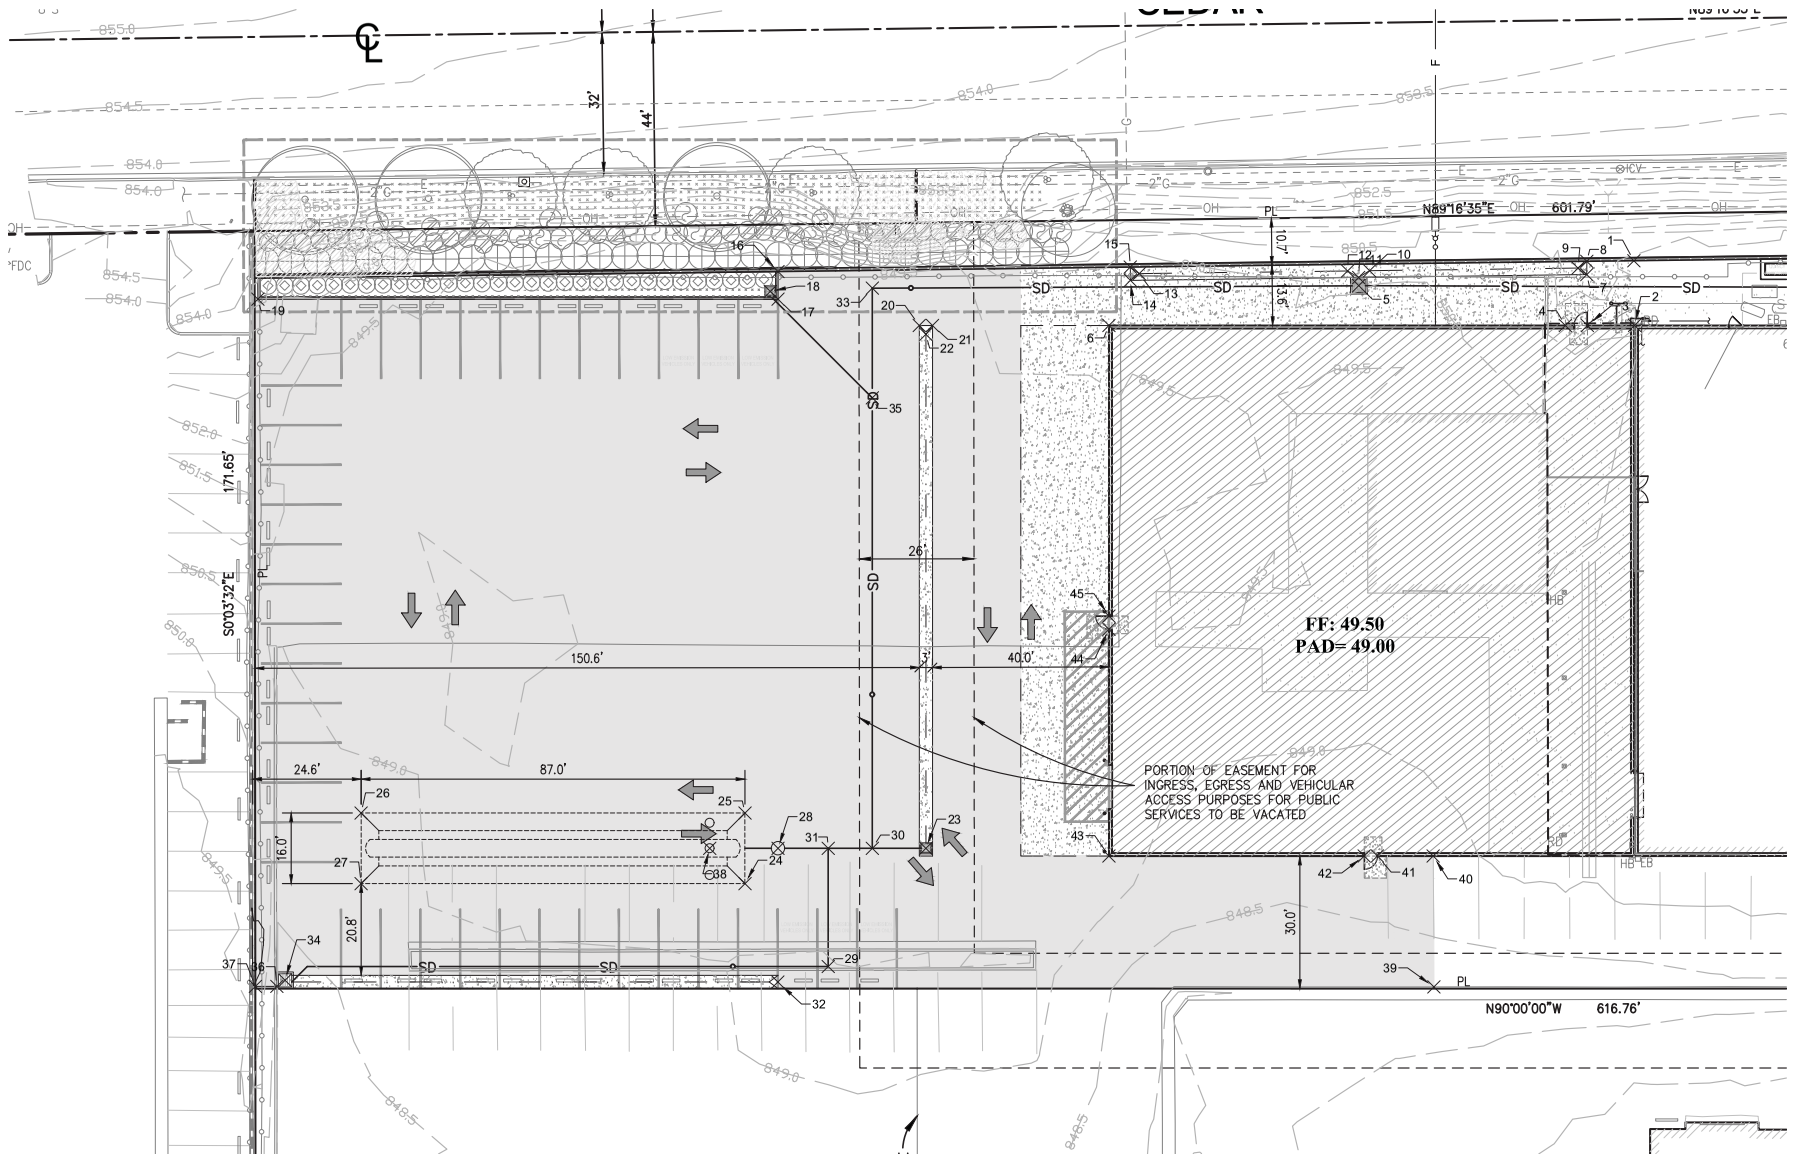

Point Table			
Point #	Raw Description	Northing	Easting
1	EOP	11292.9752	12291.2529
2	EOP	11278.3355	12291.4378
3	EOC	11278.3023	12280.7373
4	EOC	11278.3023	12275.7373
5	CB CL	11287.3302	12228.8871
6	BLDG COR	11278.3023	12172.2763
7	EDGE CONC	11289.8402	12280.5892
8	EDGE CONC	11292.8406	12280.6012
9	FL	11291.3152	12278.5951
10	FL	11290.7186	12231.3627
11	FL	11289.1872	12228.8818
12	FL	11290.6555	12226.3658
13	FL	11290.0589	12179.1275
14	EDGE CONC	11288.5338	12177.1466
15	EDGE CONC	11291.5339	12177.1084
16	FACE CURB	11290.5236	12097.2600
17	FACE CURB	11284.2742	12097.2600
18	CB CL	11286.0242	12095.5100
19	FACE CURB	11284.2734	11979.3583
20	EDGE CONC	11278.3028	12129.2763

Point Table			
Point #	Raw Description	Northing	Easting
21	EDGE CONC	11278.3027	12132.2763
22	FL	11276.3027	12130.7762
23	CB CL	11159.8329	12130.7740
24	PIPE	11151.8329	12089.7641
25	PIPE	11167.8329	12089.7641
26	PIPE	11167.8329	12002.7641
27	PIPE	11151.8329	12002.7641
28	GRAVITY SEPARATOR	11159.8329	12097.2590
29	PIPE	11133.0425	12108.6359
30	PIPE	11159.8329	12118.6359
31	PIPE	11159.8329	12108.6359
32	EDGE CONC	11129.5422	12097.2279
33	PIPE	11286.7612	12118.6359
34	CB CL	11129.9177	11985.5243
35	PIPE	11261.8983	12118.6359
36	FACE CURB	11128.5427	11983.6493
37	FACE CURB	11128.5427	11978.7778
38	MH	11159.8329	12081.7641
39	EOP	11128.4120	12245.9325
40	EOP	11158.0792	12245.7644

Point Table			
Point #	Raw Description	Northing	Easting
41	EOC	11158.0825	12233.1358
42	EOC	11158.0825	12230.1358
43	BLDG COR	11158.0825	12172.2740
44	EOC	11209.4556	12172.2740
45	EOC	11212.4556	12172.2740

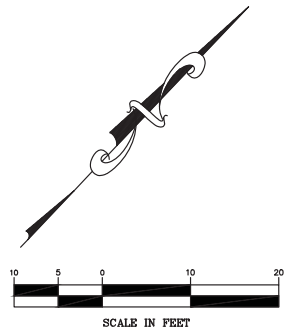

NO WORK SHALL BE DONE ON THIS SITE UNTIL BELOW AGENCY IS NOTIFIED OF INTENTION TO GRADE OR EXCAVATE.
Underground Service Alert
Call: 811
TWO WORKING DAYS BEFORE YOU DIG

MARK	DATE	INITIAL	DESCRIPTION	REC.	APPR	DATE
		E.O.R.	REVISION			

ABLE INDUSTRIES

2006 S. BAKER AVENUE
ONTARIO, CA 91761

HORIZONTAL CONTROL PLAN

B201801883

SHEET 10 OF 13