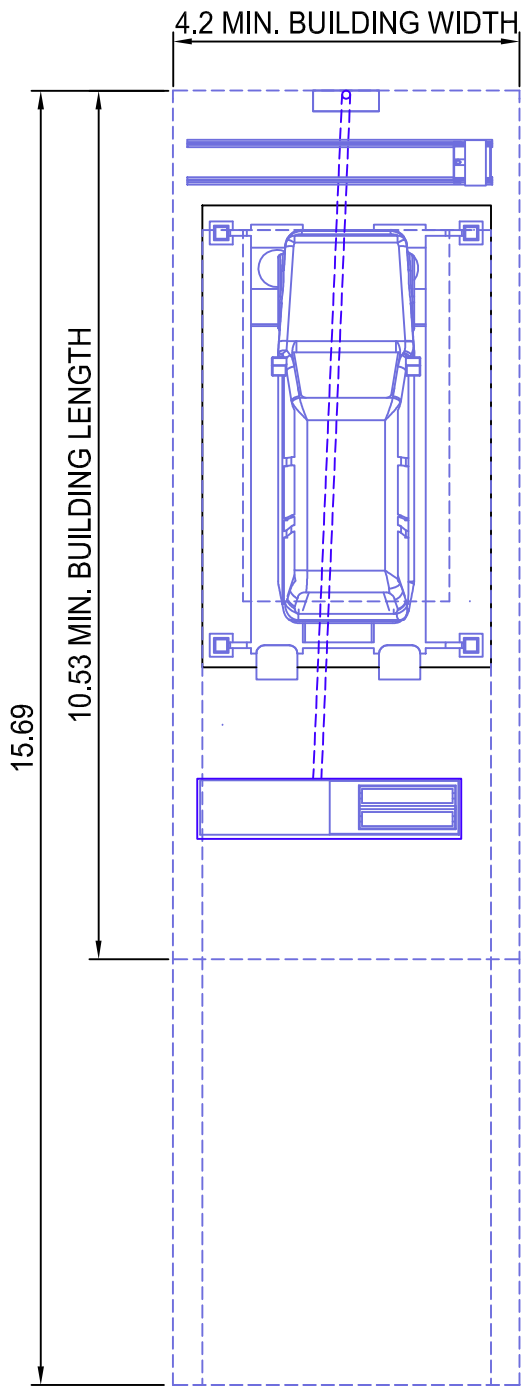

OPTION 1: IN-LINE SYMMETRICAL

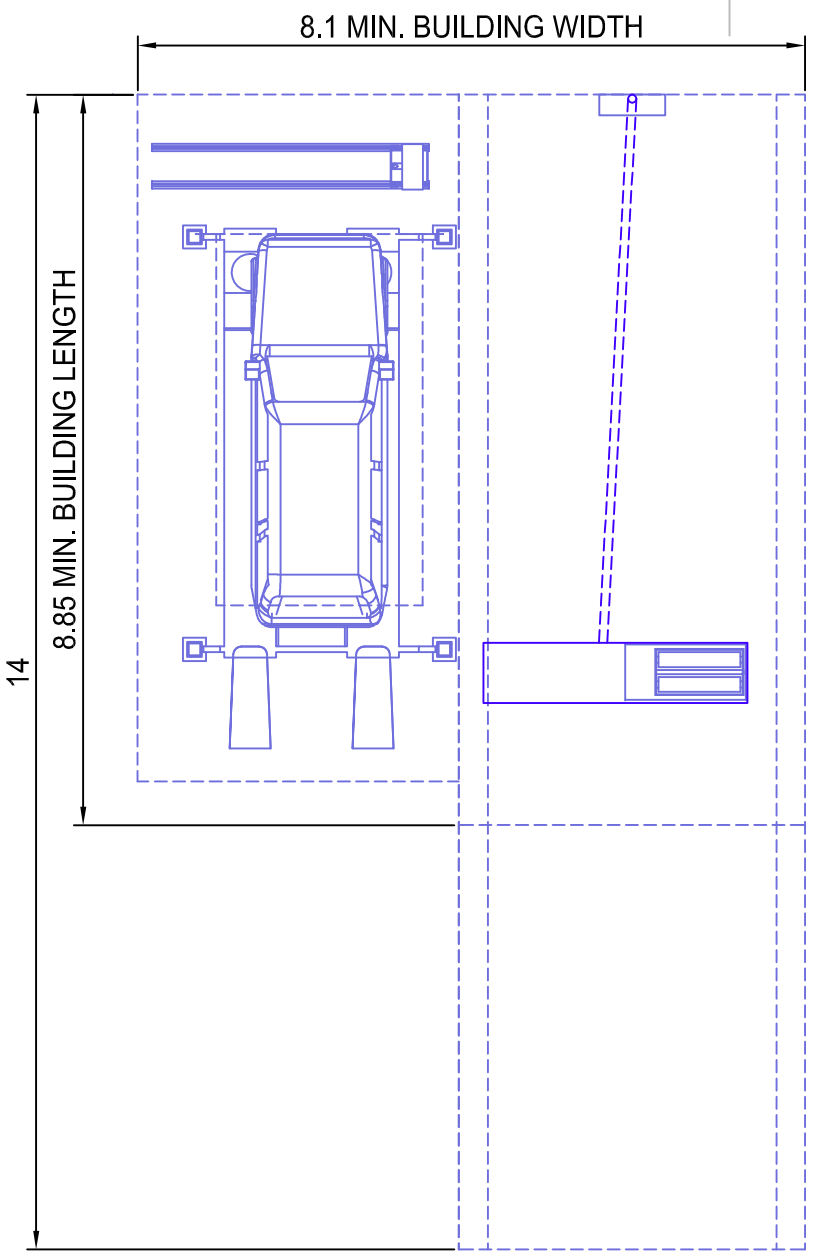

OPTION 2: IN-LINE MINIMUM FLOORPLAN

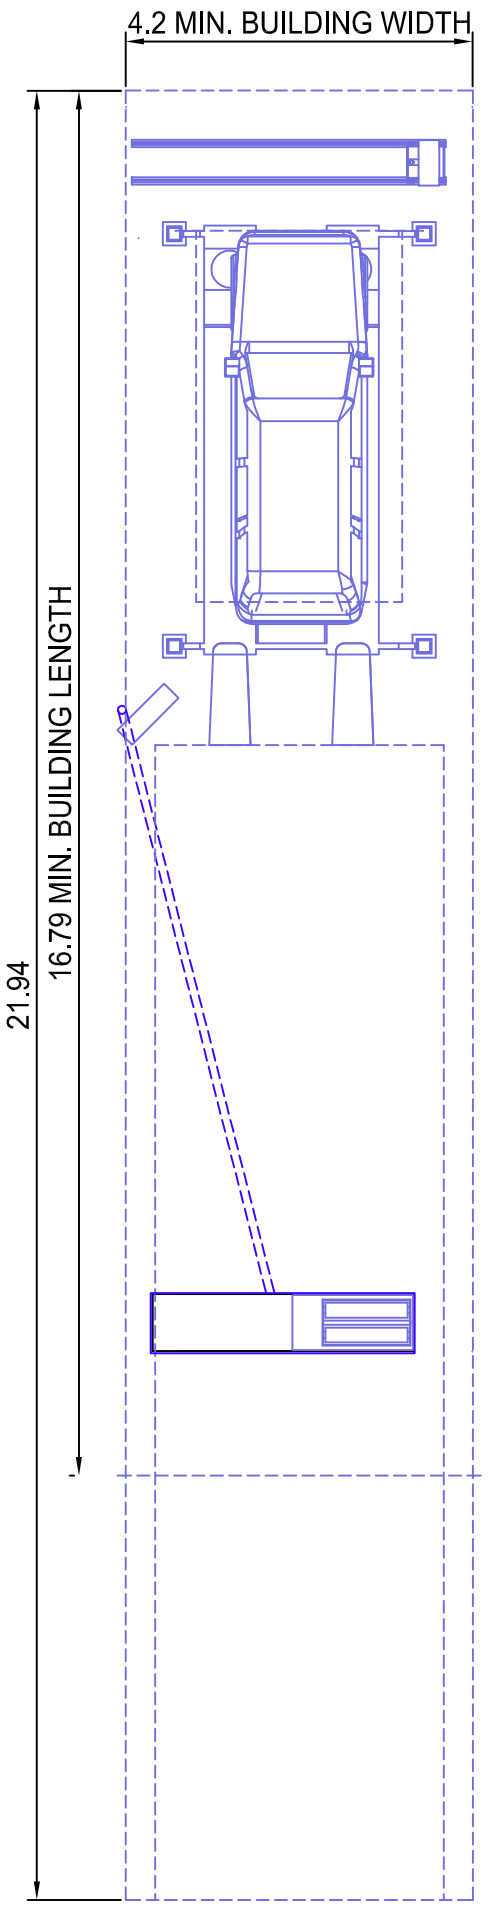

OPTION 3: SIDE BY SIDE

NOTES:

1. Do not scale drawing
2. Unless otherwise stated, all dimensions are in meters.
3. Minimum height of entrances and exits — Class I/II 2.0m; Class IV 2.4m; Class VII 3.2m.
   Minimum width of entrances and exits — Class I/II 2.3m; Class IV 2.4m; Class VII 3.0m.
4. Minimum bay width of — Class I/II 3.2m; Class IV 3.6m; Class VII 4.2m.
5. Minimum headroom over the bay — Class I/II 2.1m; Class IV 2.4m; Class VII 3.2m.
6. Minimum headroom over the lift — Class IV 3.8m; Class VII 4.8m.
   measured from the platform surface when fully lowered.
   The headroom must extend 0.5m of the non drive on end of the lift, 1.0m to the drive on end of the lift, and 0.5m on each side of the outside edge of the lift platform.
7. Brake tester standing area to be substantially level (±12mm).
8. Headlight beam tester rails to be level to ±2mm.
9. Headlight tester standing area to be level to ±6mm.
10. Minimum clearance between lift post and wall of 0.6m.
11. All dimensions shown are absolute minimums to be achieved.
12. This layout is subject to VOSA approval, and therefore no civil work should be commenced until written approval has been obtained.
13. The drawing must not be scaled for civil work. Recess drawings are available for the vehicle lift and brake tester.
14. VOSA require all MOT vehicle lifts to be load tested. Provided a suitable vehicle with a current weigh bridge certificate is available during installation, GE-TECH will carry out the necessary thorough examination and issue certification FOC.

Rev	Revision note	Date	By
-	-	-	-

GETECH
GARAGE EQUIPMENT TECHNOLOGY
PO Box 203
Leeds
West Yorkshire
LS27 1BN
Telephone: 0844 8009785
Faximile: 0560 1139017
Email: sales@getech.org.uk
Web: getech.org.uk
CO REG No: OC329191

STANDARD INSTALLATION ARRANGEMENTS (Title)	Ref	XXX
	Class	IV/VL/VII
GETECH (Customer)	By	A.J.H.
	Signed	
	Date	23/09/13
PO BOX 203, LEEDS, WEST YORKSHIRE, LS27 1BN (Site)	Scale	NTS
	Sheet	1/1
	Revision	0
-	DWG No.	CLASS7