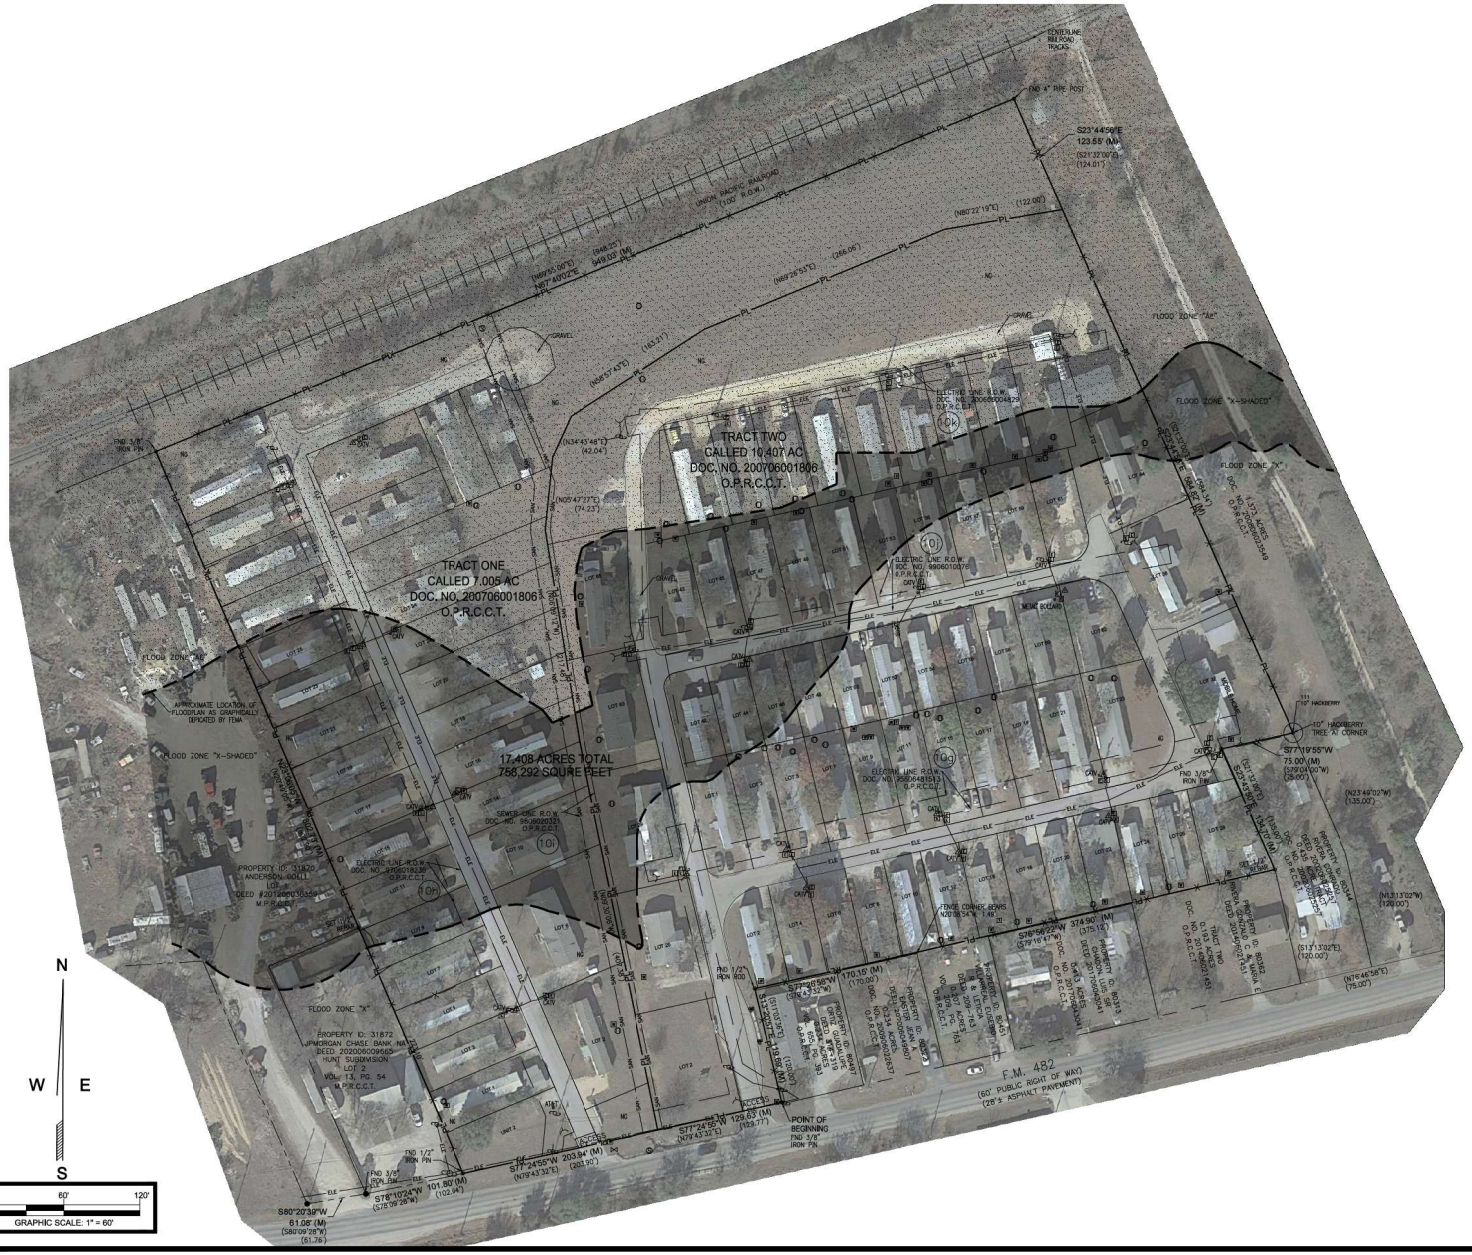

Surveyor's File Name and/or No.: 5078 & 5094 FM 482, New Braunfels, TX.dwg
Surveyor's Reference Project No./Name.: 5078 & 5094 FM 482, New Braunfels, TX.dwg
CAD Operator: SMT

Survey Performed and Drafted By:

Elizondo & Associates
11153 Westwood Loop ste. 120
San Antonio, Texas 78253
Phone: (210) 375-4128

ELIZONDO & ASSOCIATES
SURVEYING + MAPPING

For Questions & Comments & Updates on this survey please contact info@RealmLandServices.com or call 571-208-2090

LEGEND OF SYMBOLS AND ABBREVIATIONS

E = ELECTRIC METER
T = TRANSFORMER
CO = CLEAN OUT
GV = GAS VALVE
UP = UTILITY POLE
WV = WATER VALVE
WM = WATER METER
FH = FIRE HYDRANT
SSMH = SANITARY SEWER MANHOLE
(#) = SCHEDULE B ITEM NO.
AC = AIR CONDITIONER
ADJOINING PROPERTY
EASEMENT LINE
PROPERTY LINE
CHAIN LINK FENCE
OVERHEAD UTILITY LINE
SANITARY SEWER
RIGHT OF WAY LINE
ELECTRIC JUNCTION BOX
P.O.B. = POINT OF BEGINNING
N.G. = NATURAL GROUND
R.O.W. = RIGHT OF WAY
UNDERGROUND WATER
UNDERGROUND ELECTRIC
= MONUMENT FOUND
= MONUMENT SET
() = RECORDED
M = MEASURED
= MAIL BOX
= SANITARY MANHOLE

VICINITY MAP

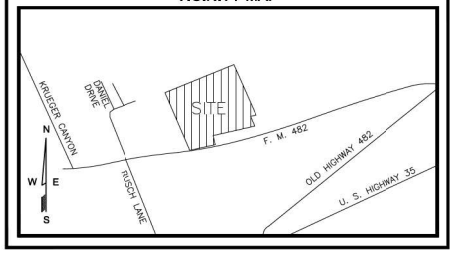

REALM PROJECT NAME: LIGHTHOUSE MHP
REALM PROJECT NO.:
0003-21-0057-TX-New Braunfels-Lighthouse
SITE ADDRESS: 5078 & 5094 FM 482, New Braunfels, Texas 78132

FOR QUESTIONS & COMMENTS & UPDATES ON THIS SURVEY PLEASE CONTACT:

REALM LAND SERVICES, Inc.
Info@RealmLandServices.com
Phone Number: 571-208-2090

Copyright 2021 by Realm Land Services, Inc. All rights reserved and the use of this format and/or content without the express written consent of Realm Land Services , Inc. is strictly prohibited.

Surveyor's File Name and/or No.: 5078 & 5094 FM 482, New Braunfels, TX.dwg
Surveyor's Reference Project No./Name.: 5078 & 5094 FM 482, New Braunfels, TX.dwg
CAD Operator: SMT

Survey Performed and Drafted By:

Elizondo & Associates
11153 Westwood Loop ste. 120
San Antonio, Texas 78253
Phone: (210) 375-4128

ELIZONDO & ASSOCIATES
SURVEYING + MAPPING

For Questions & Comments & Updates on this survey please contact info@RealmLandServices.com or call 571-208-2090

LEGEND OF SYMBOLS AND ABBREVIATIONS

VICINITY MAP

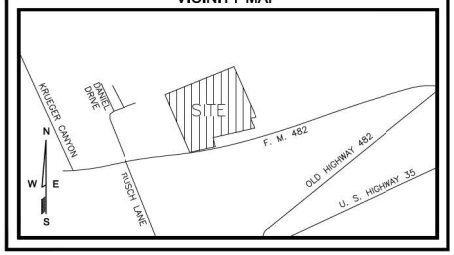

REALM PROJECT NAME: LIGHTHOUSE MHP
REALM PROJECT NO.:
0003-21-0057-TX-New Braunfels-Lighthouse
SITE ADDRESS: 5078 & 5094 FM 482, New Braunfels, Texas 78132

FOR QUESTIONS & COMMENTS & UPDATES ON THIS SURVEY PLEASE CONTACT:

REALM LAND SERVICES, Inc.
Info@RealmLandServices.com
Phone Number: 571-208-2090

Copyright 2021 by Realm Land Services, Inc. All rights reserved and the use of this format and/or content without the express written consent of Realm Land Services , Inc. is strictly prohibited.