BROADWAY PARK

METROPOLITAN DISTRICT NO. 1

NORTHWEST QUARTER OF SECTION 15, TOWNSHIP 4 SOUTH
RANGE 68 WEST OF THE SIXTH PRINCIPAL MERIDIAN
CITY AND COUNTY OF DENVER

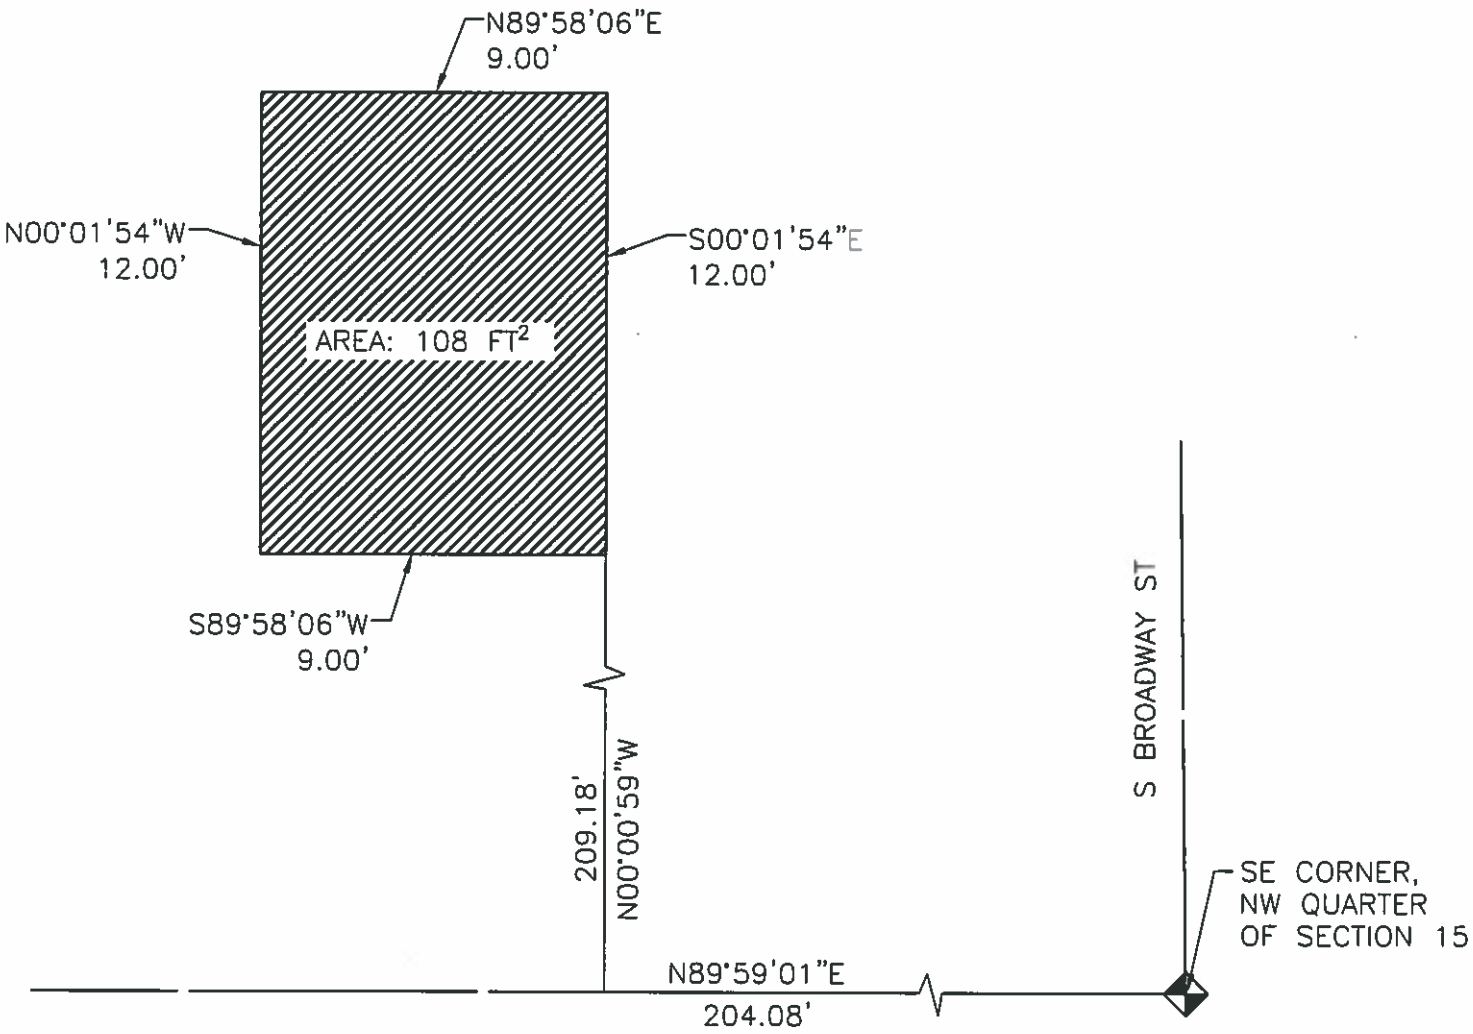

N

0 2.5 5

SCALE: 1" = 5'
ALL DIMENSIONS ARE
U.S. SURVEY FEET

COLORADO REGISTERED
RICHARD HOBBS
23899
8/1/17
PROFESSIONAL LAND SURVEYOR

ISSUED: AUGUST 1, 2017

MARTIN/MARTIN
CONSULTING ENGINEERS

12499 WEST COLFAX AVENUE, LAKEWOOD, COLORADO 80215
303.431.6100 MARTINMARTIN.COM

THIS EXHIBIT DOES NOT REPRESENT A MONUMENTED LAND SURVEY. IT IS ONLY TO DEPICT THE ATTACHED DESCRIPTION.

DRAWING LOCATION: G:\SCHLAGETER\15.0575-Denver Design District-Master Plan Refresh-Development Strategy\PLANS_BPMD\PARKING SPACE\Legal Exhibit SPOT 1.dwg