Z:\SAM\DWG\ENTERPRISE WETLANDS SAM\SPACEPORT - TOPO OVERALL.dwg, 5/4/2015 2:58:49 PM, KIP

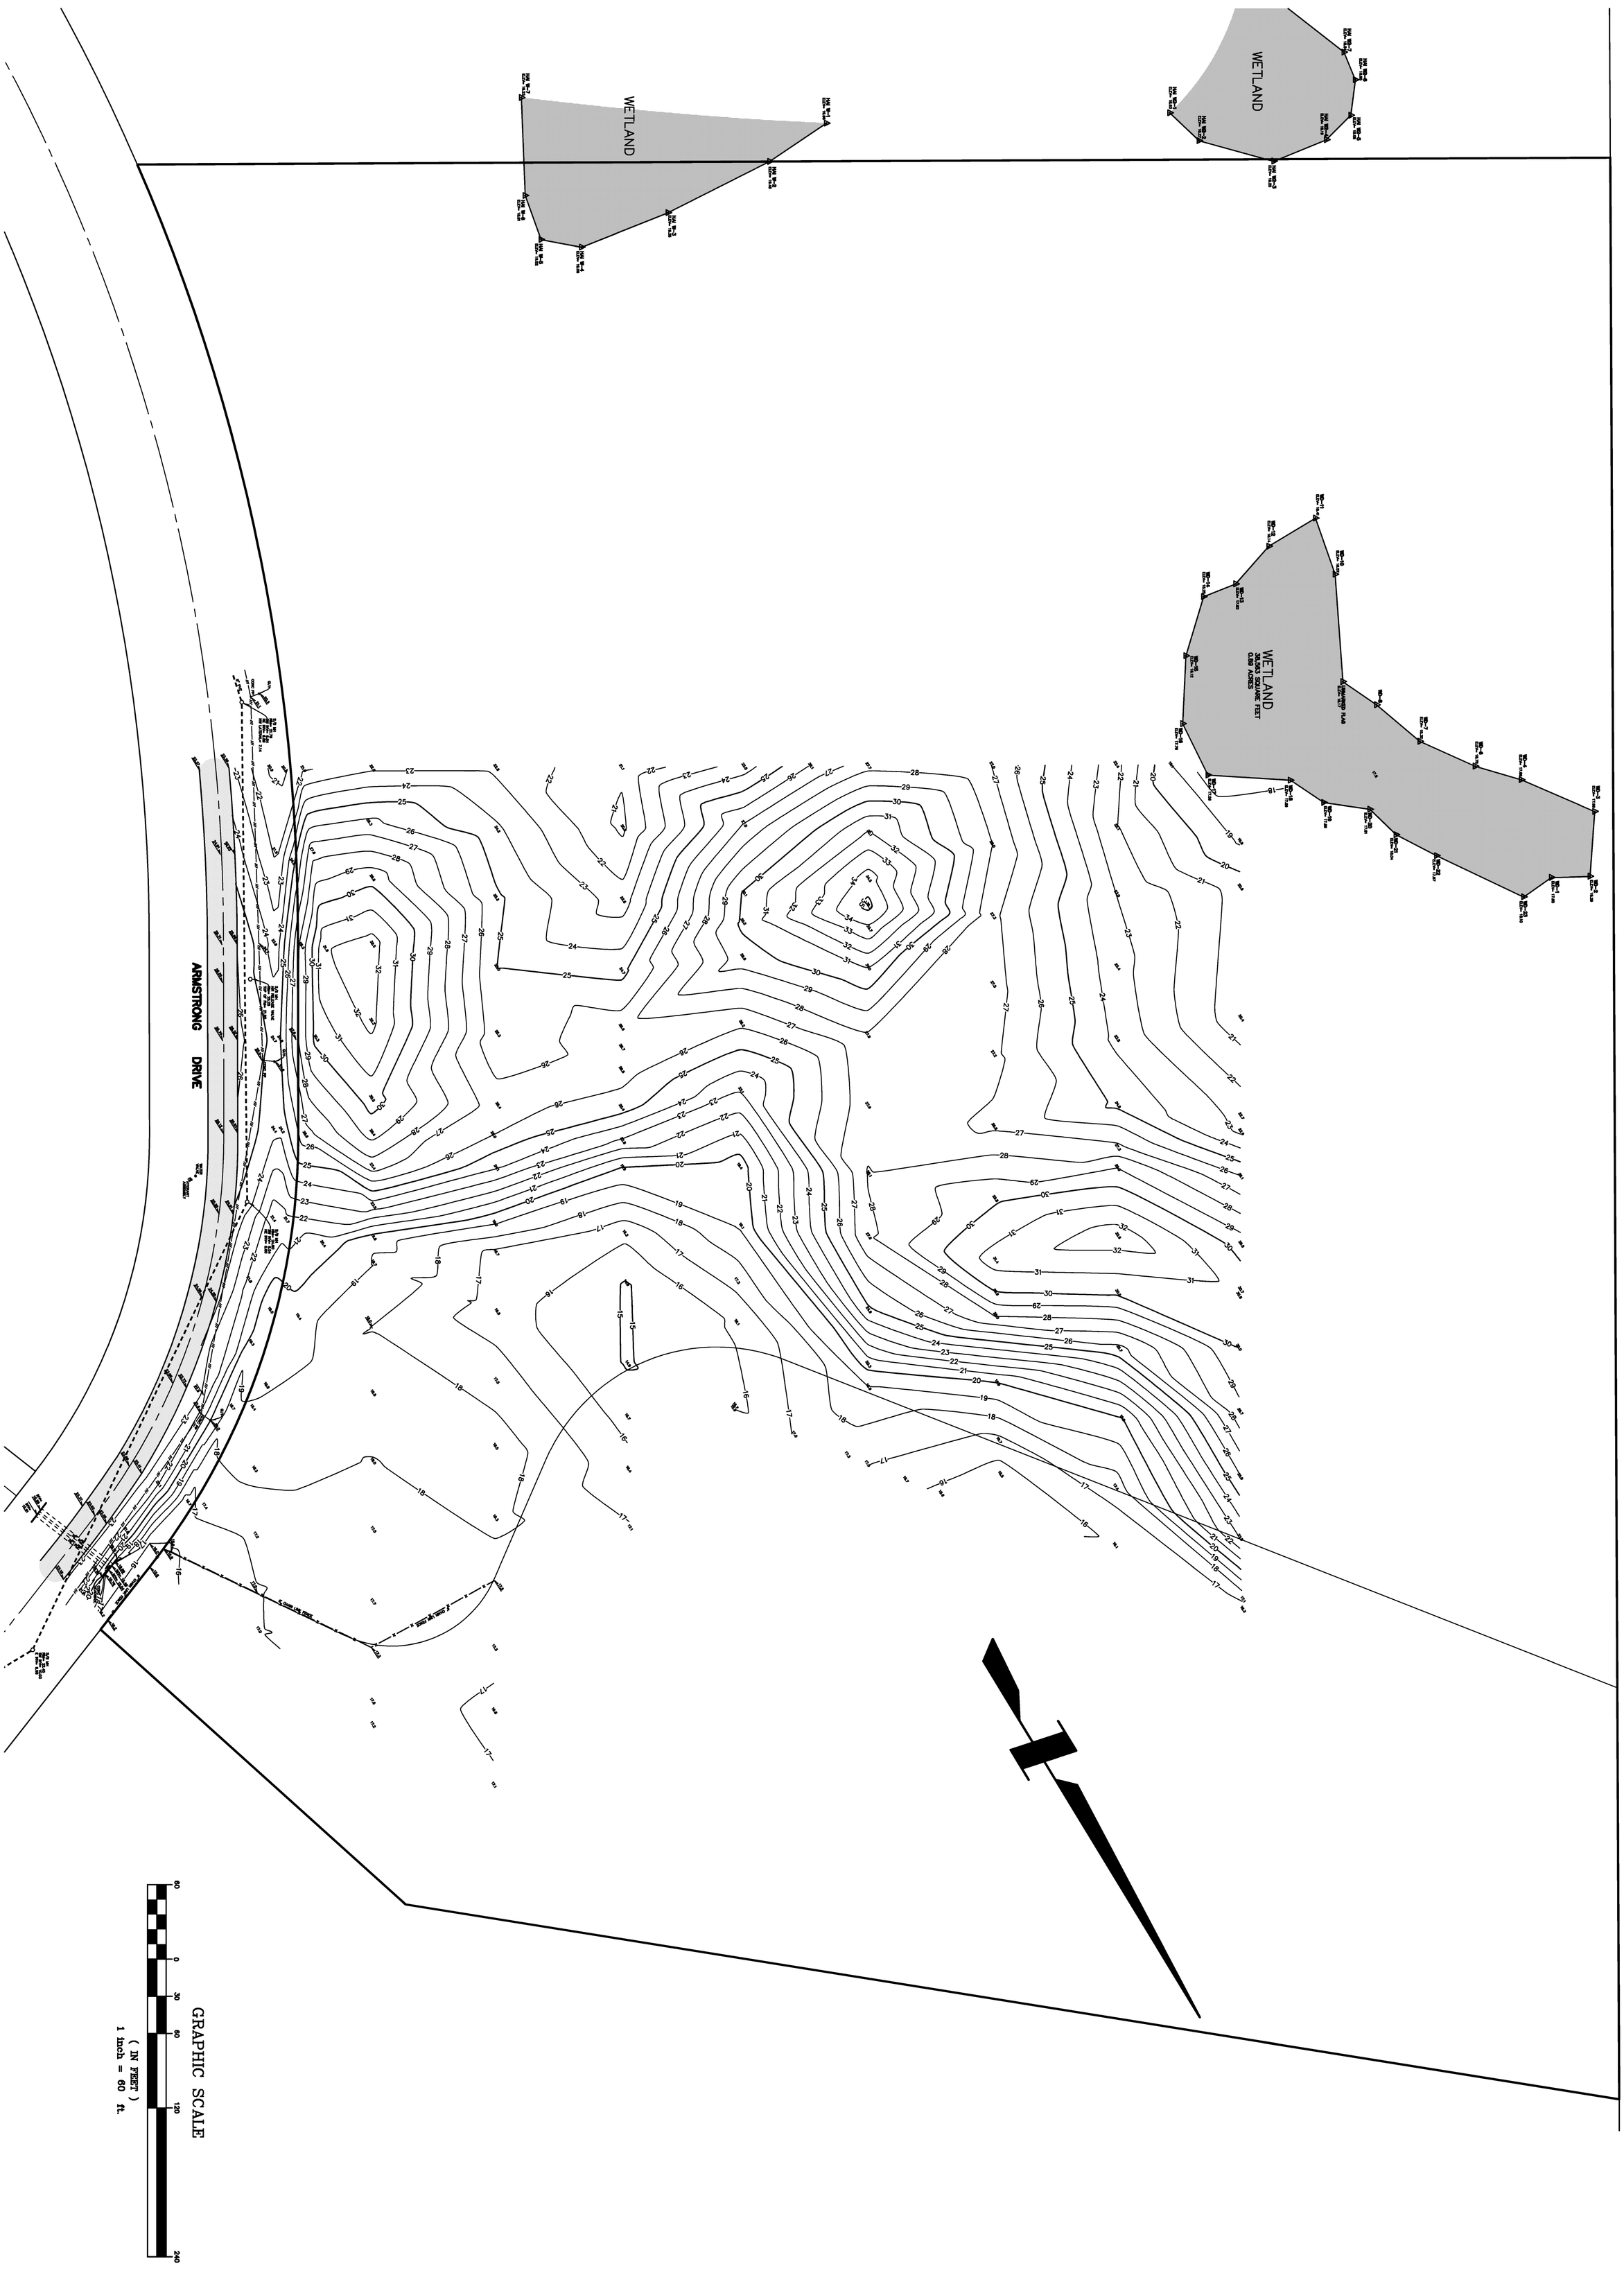

FILE NO:

CADD FILE:

SHEET NO:

TOPOGRAPHIC & WETLAND SURVEY

SPACEPORT COMMERCE PARK

FOR

NORTH BREVARD ECONOMIC DEVELOPMENT ZONE

BREVARD COUNTY FLORIDA

Honeycutt & Associates, Inc.

ENGINEERS•SURVEYORS•PLANNERS

3700 South Washington Avenue

Titusville, Florida 32780

(321) 267-6233 Fax (321) 269-7847

Certificate of Authorization EB-0007623

NOT VALID WITHOUT ORIGINAL SIGNATURE AND THE EMBOSSED SEAL OF A FLORIDA LICENSED ENGINEER.

FOR REVIEW ONLY

APPROVED BY:

DATE:

DATE	JOB NO.	F.B. NO.	SCALE AS SHOWN	DRAWN	APPR.

DATE	REVISION

SUBMITTAL DATE

CITY

COUNTY

SJRWMD

FDEP

FDOT

CLIENT

OTHER

OTHER

OTHER

OTHER

COPYRIGHT © 2005 HONEYCUTT & ASSOCIATES, INC., ALL RIGHTS RESERVED.