


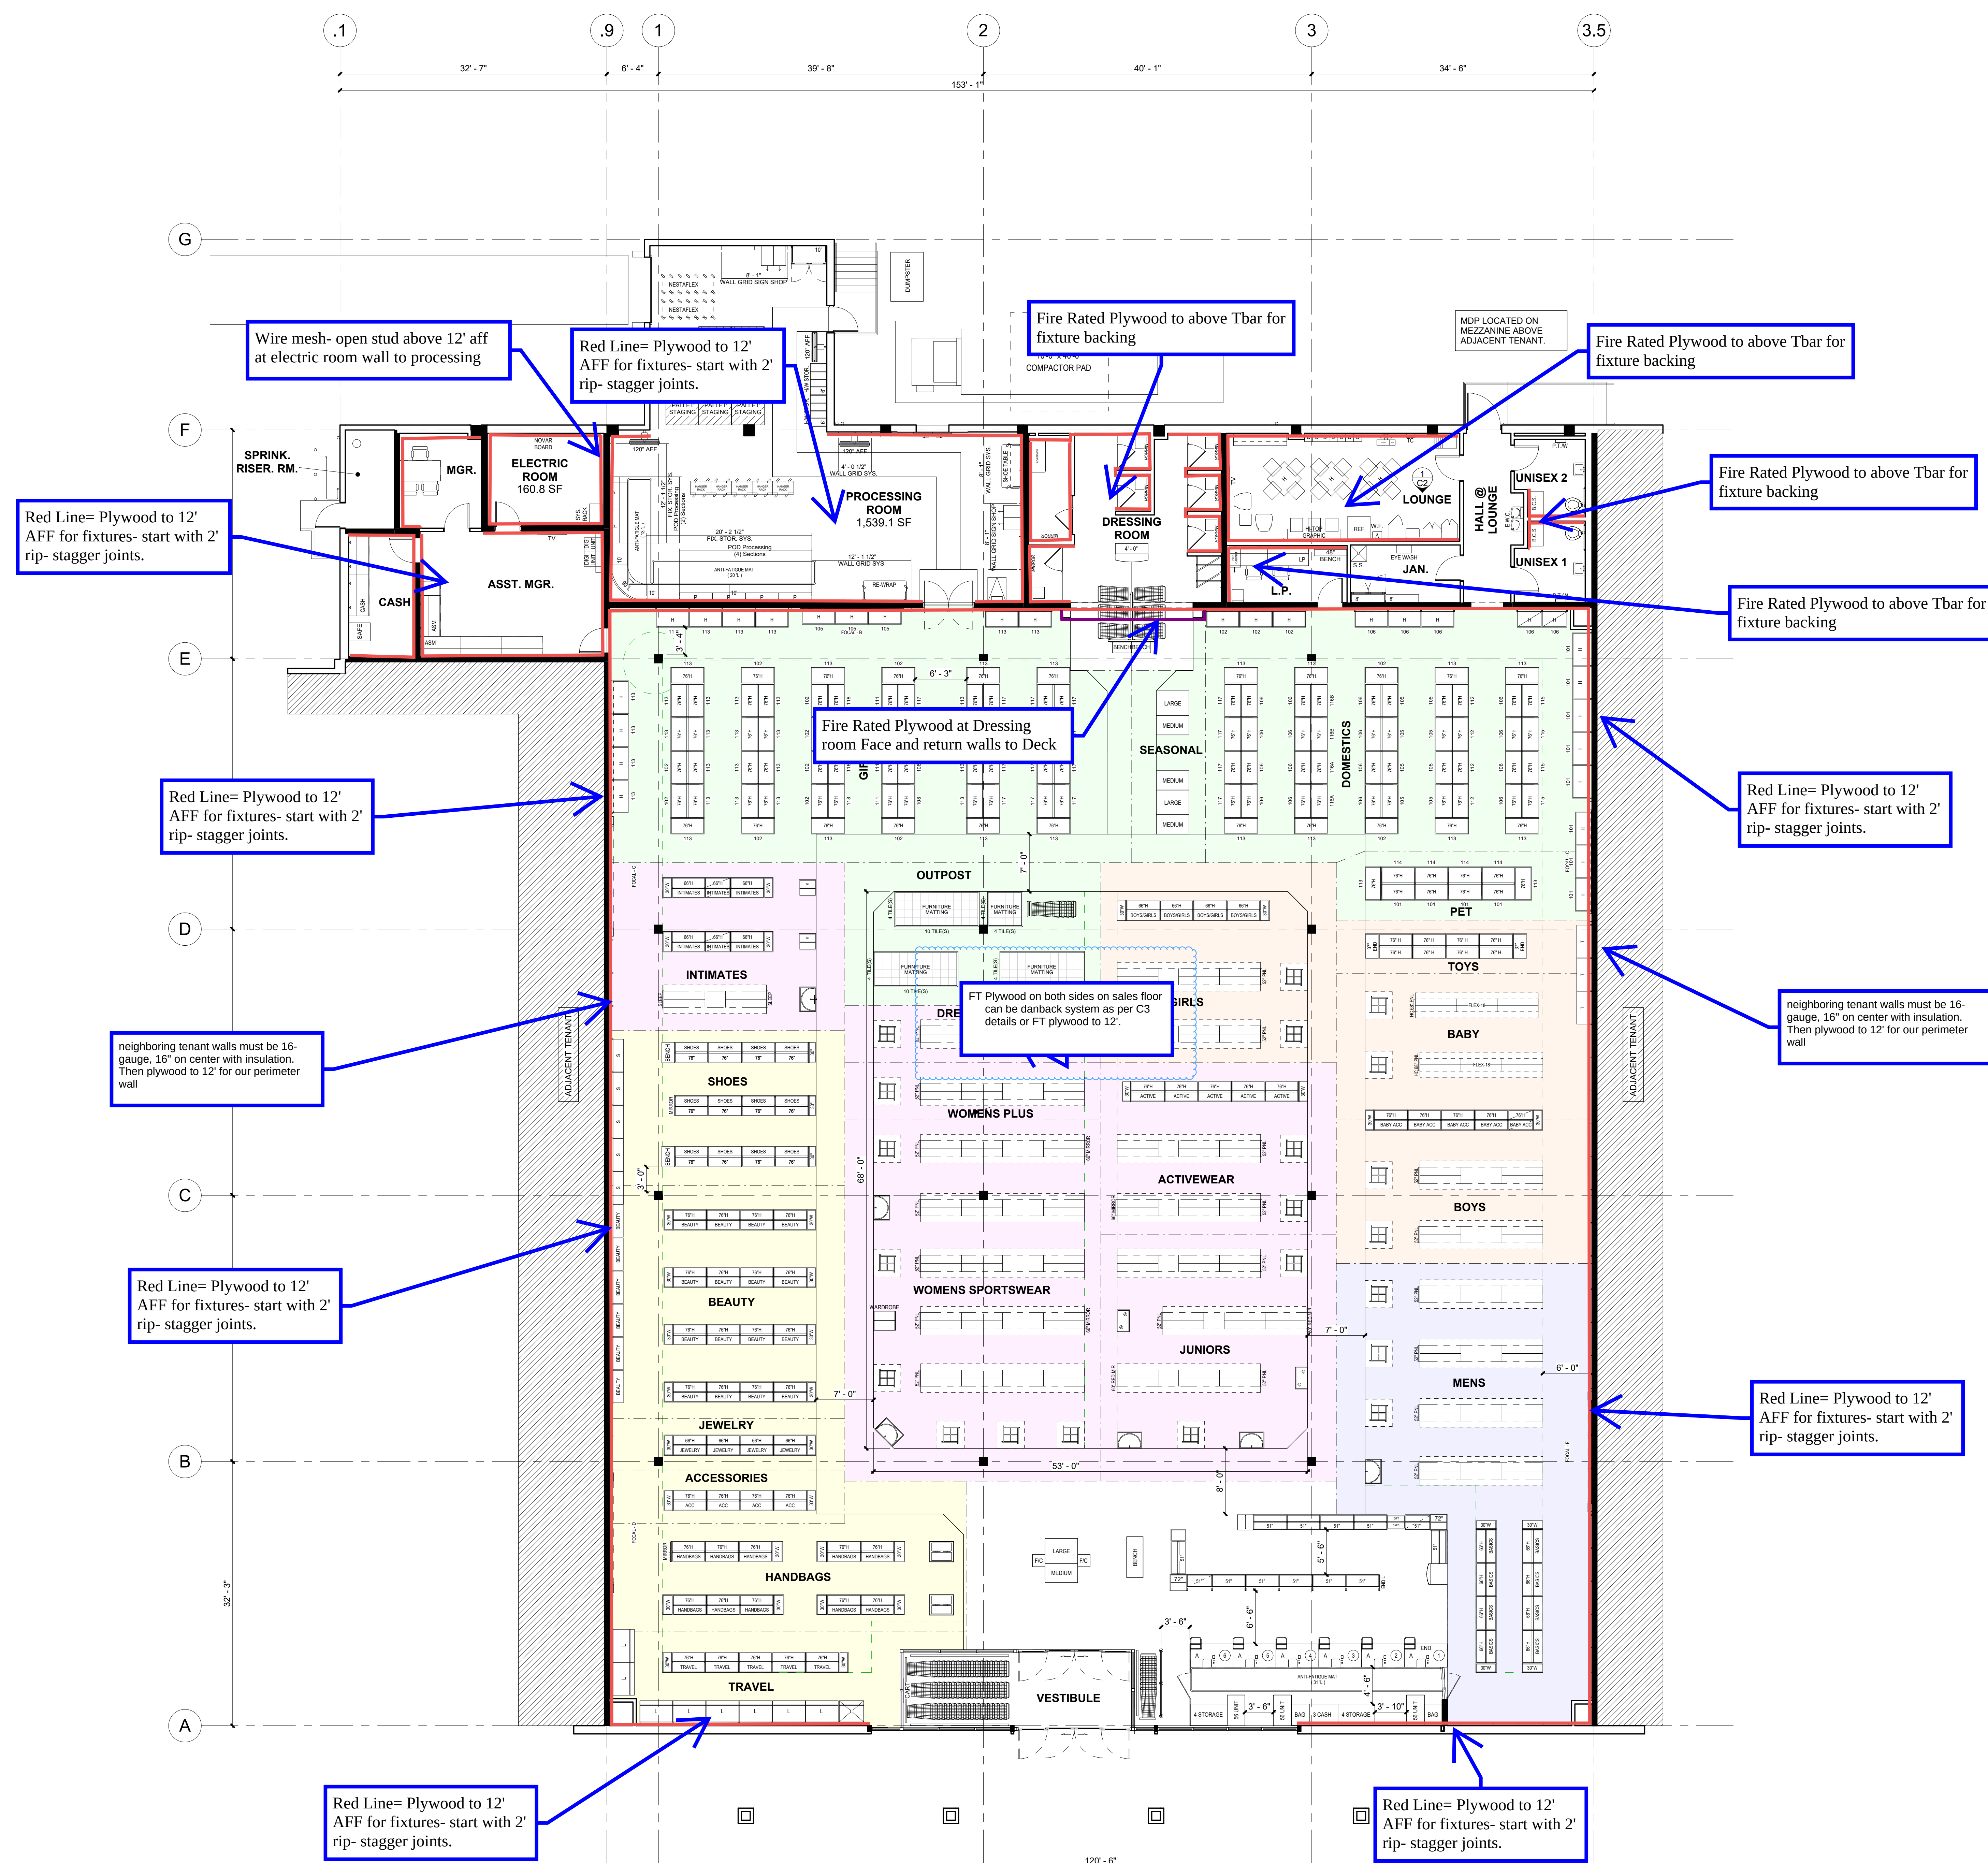

AREA ANALYSIS		
First Level		
Sales	83%	16,930.7 SF
Support	17%	3,433.1 SF
GROUND COVER		20,620 SF

STORE INFORMATION

REAL ESTATE APPROVAL:
STORE VOLUME:
FIELD COMMENTS:

FIXTURE INSTALLATION NOTE TO G.C.:
HEIGHTS MARKED ON FIXTURES ARE FOR INTERNAL ORDERING ONLY. PLEASE SET HEIGHT OF THESE FIXTURES BELOW BASED ON THE FOLLOWING:

- HOME (INCLUDING PET): ALL 10" EXTENDERS SHOULD BE PLACED ON FIXTURES. 66" DRAWN ON PLANS SHOULD BE SET AT 76" WITH 10" EXTENDERS.

- HOME (INCLUDING PET): ALL 10" EXTENDERS SHOULD BE PLACED ON FIXTURES. 66" DRAWN ON PLAN SHOULD BE SET AT 76" WITH 10" EXTENDERS
- SHOES: ALL FIXTURES TO BE SET PER THE DRAWINGS WITH THE FIXED HEIGHTS OF 60" OR 72".
- BEAUTY: ALL 10" DRAWINGS PLAN SHOULD BE SET AT 66" AND 66" DRAWN ON PLAN SHOULD BE SET AT 76" (EXCEPTION BEAUTY BOAT FIXTURE REMAINS AS DRAWN).
- HANDBAGS: ALL FIXTURES TO BE INSTALLED PER THE DRAWINGS AT THE FIXED HEIGHT OF 72".
- TOYS: ALL FIXTURES TO BE INSTALLED PER THE DRAWINGS AT THE FIXED HEIGHT OF 72".
- QUEUE IN-LINE FIXTURES: SINGLE SIDED FIXTURES AND DOUBLE SIDED FIXTURES DRAWN AT 51" AND SHOULD BE SET WITH 10" EXTENDERS AT 61".

[illegible]

770 Cochituate Road | Framingham, MA 01701

Pendleton, OR
(Micro)

FIXTURE PLAN

Deal Type	RTS-1180
Store Number	TBD
Date	4/24/2026
Planned By	WML
Criteria Set By	PGP
Checked By	TJX

C8

Scale $1/8" = 1'-0"$