




Street Scene A-A

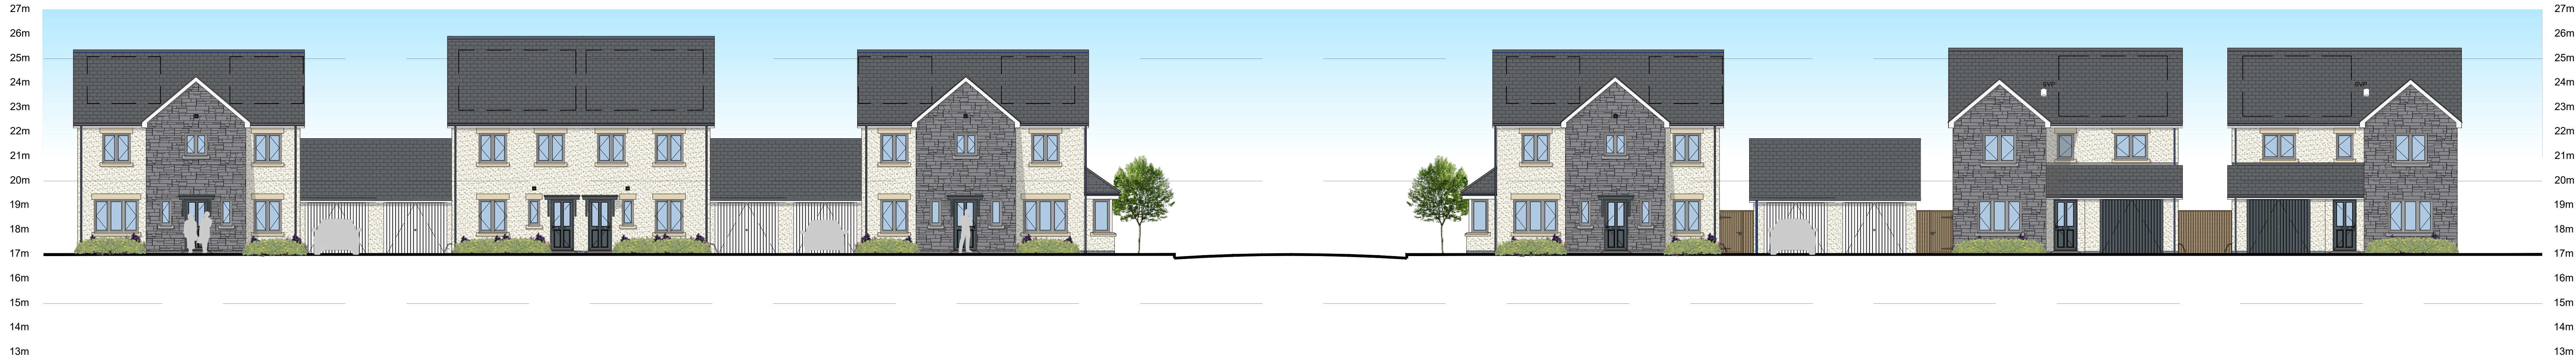

Street Scene B-B



Street Scene C-C

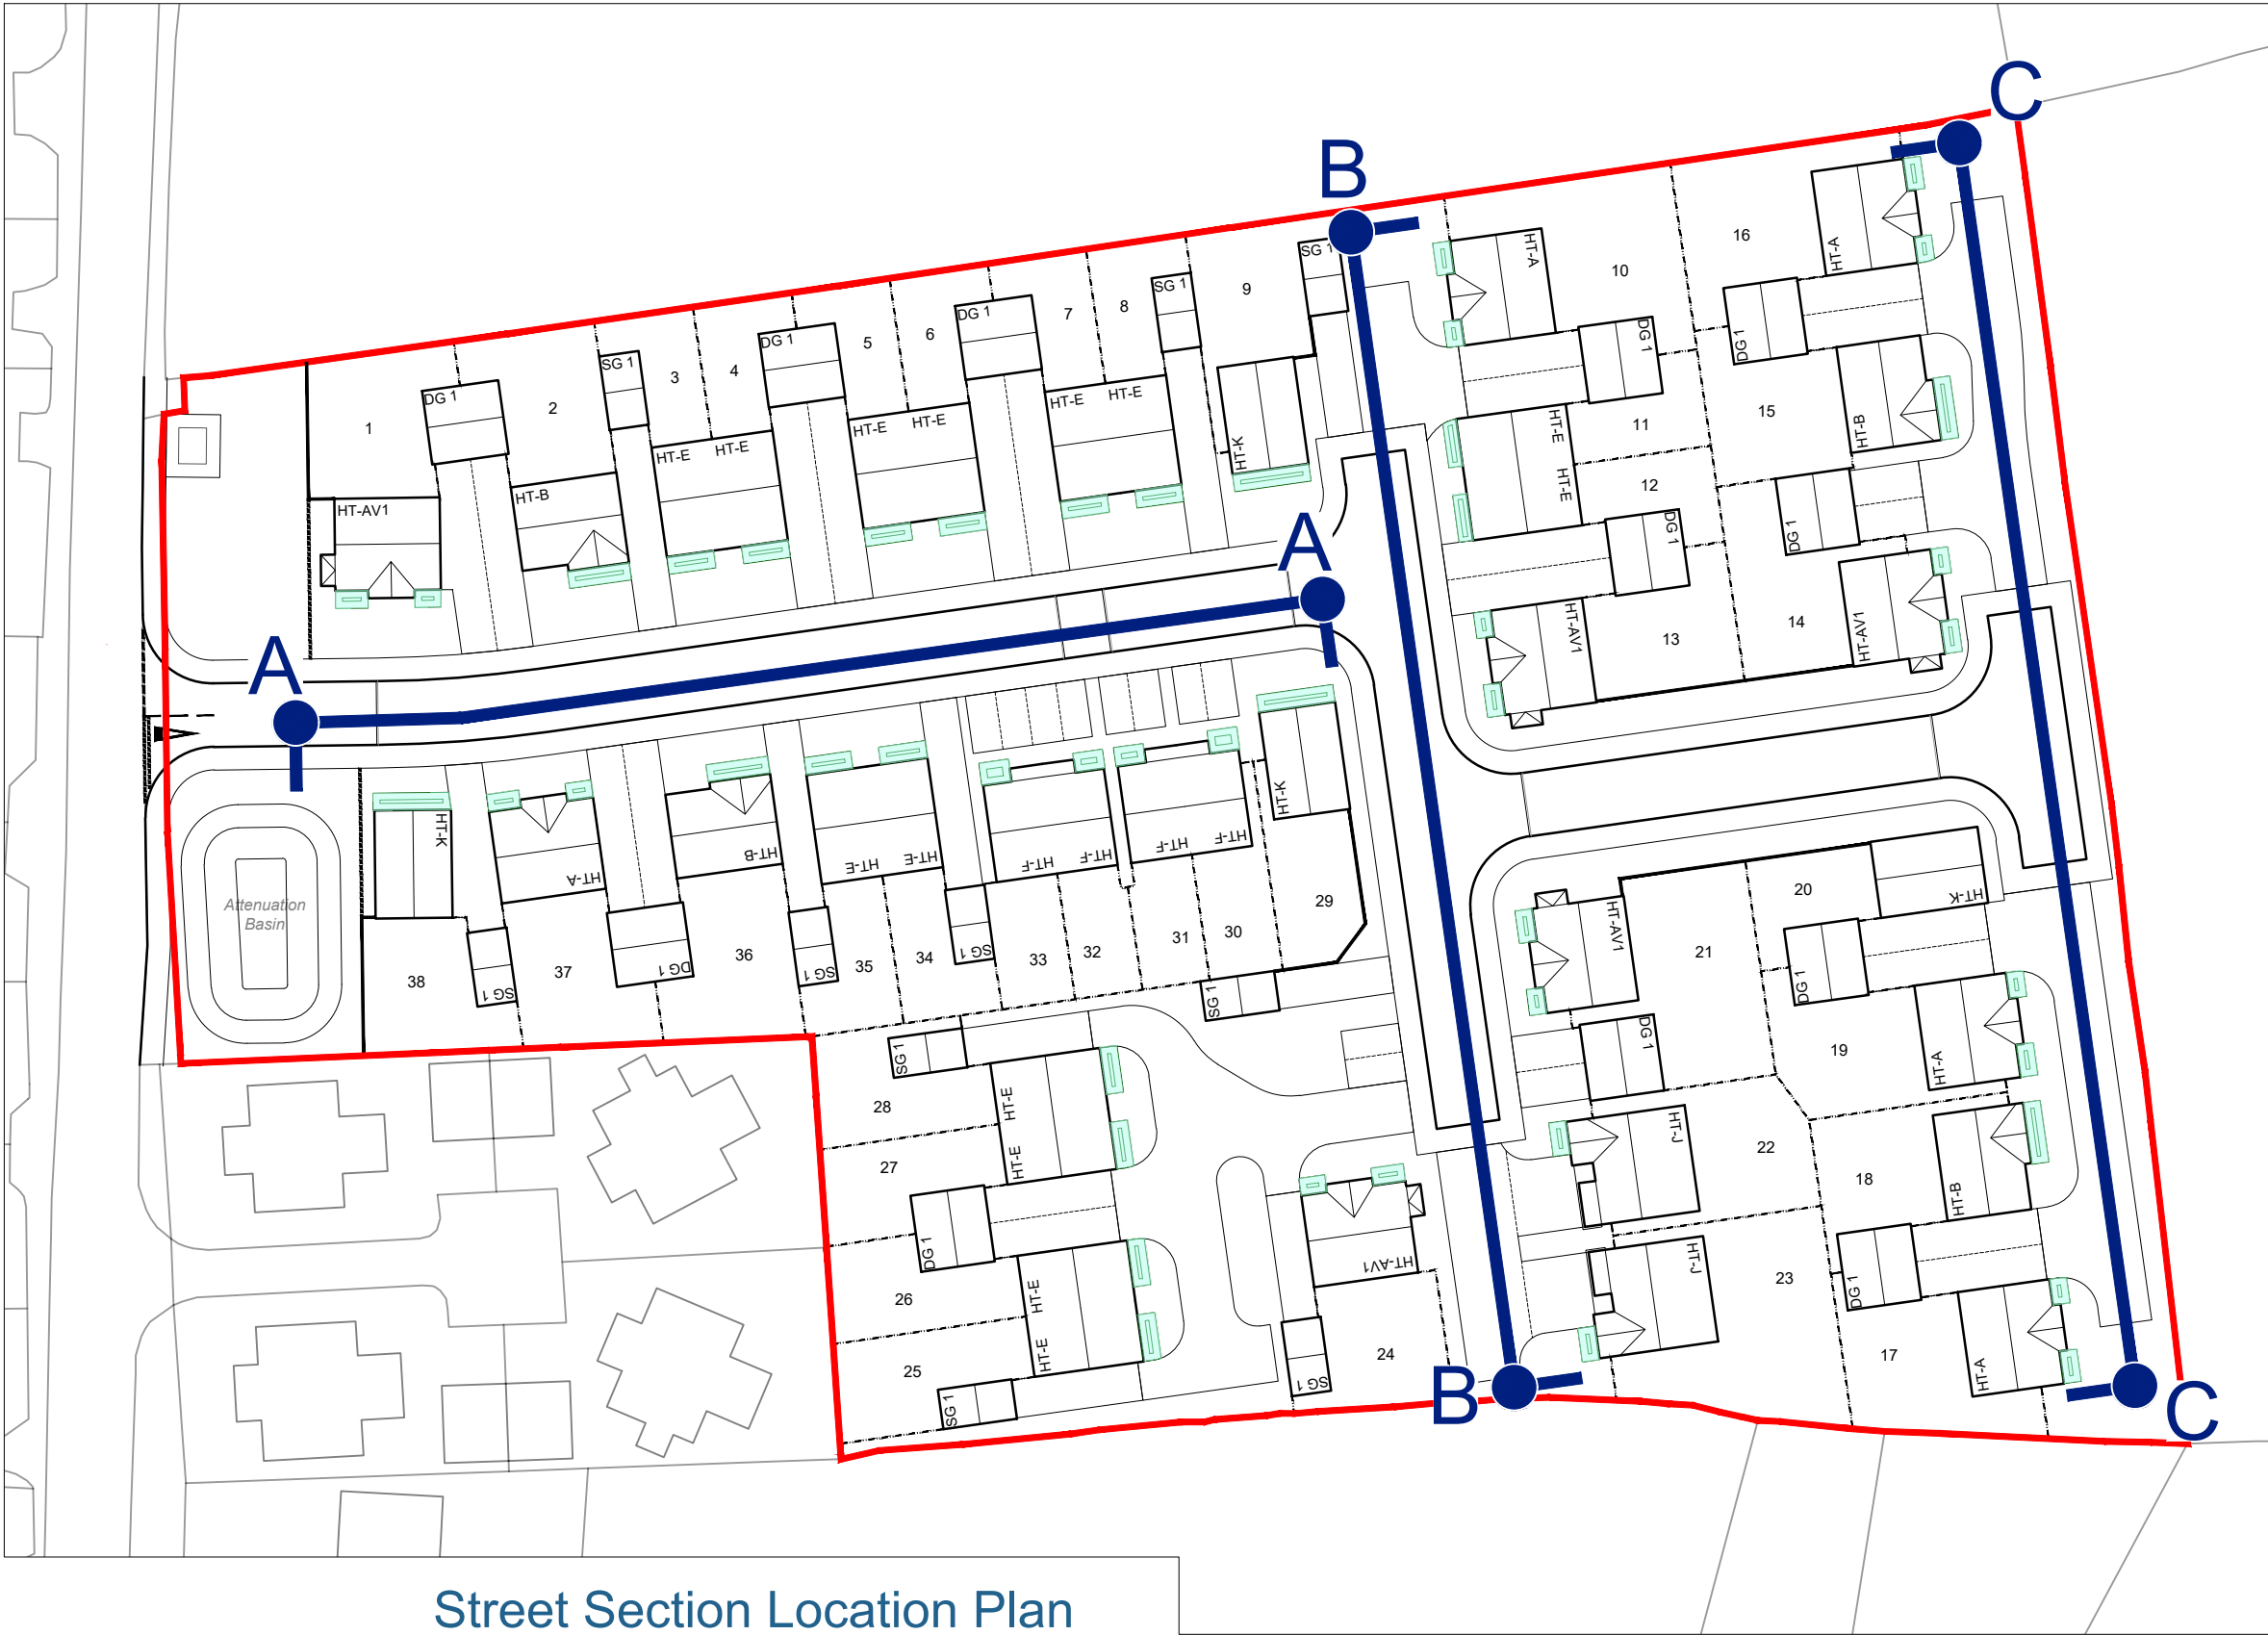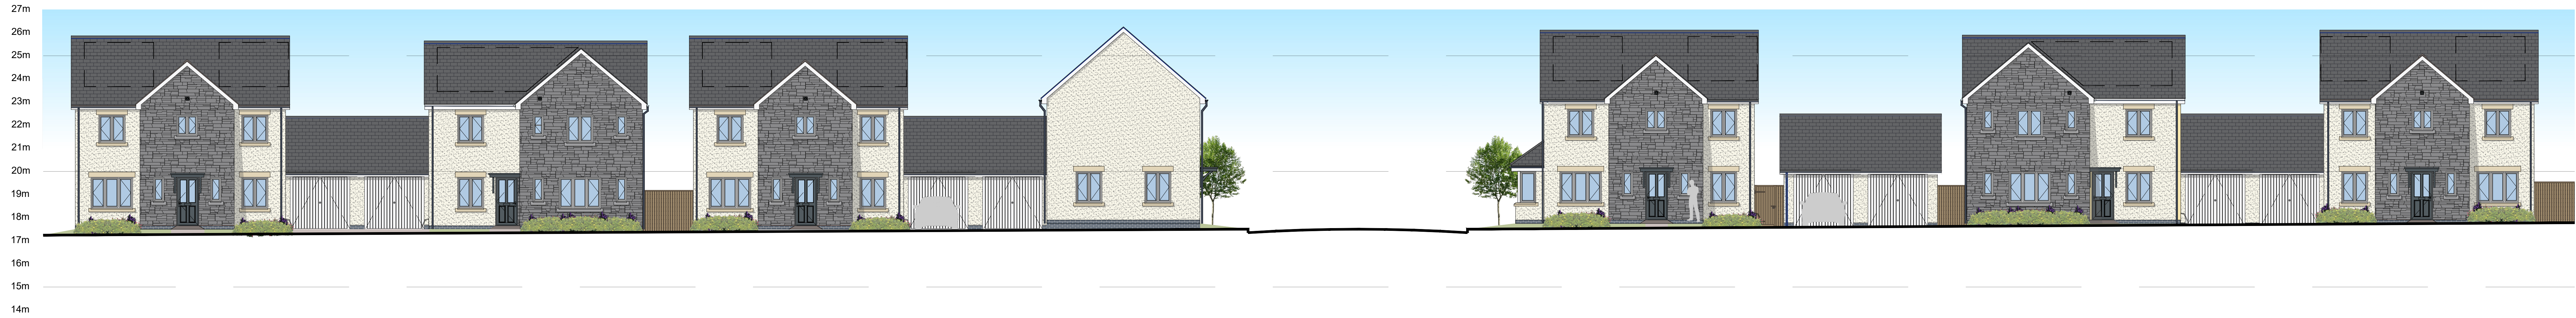

Street Section Location Plan

REV.	DESCRIPTION	DATE
CLIENT		
Obsidian Developments		
JOB TITLE		
Nantgaredig Carmarthen		
DRAWING TITLE		
Street Scenes		
SCALE @ A0	DATE	DRAWN BY
1:100	September '26	WC
JOB NO.	DRAWING NO.	REVISION
2586	SS-01	-



10 Gold Tops
Newport
NP20 4PH

t. 01633 844970
e. info@hammond-ltd.co.uk

www.hammond-ltd.co.uk

© Hammond Architectural Limited 2026
Figured dimensions must be taken in preference to scaled dimensions and any discrepancies are to be referred to Hammond Architectural Ltd. Contractors, subcontractors and suppliers must verify all dimensions on site before commencing any work or making any workshop drawings.