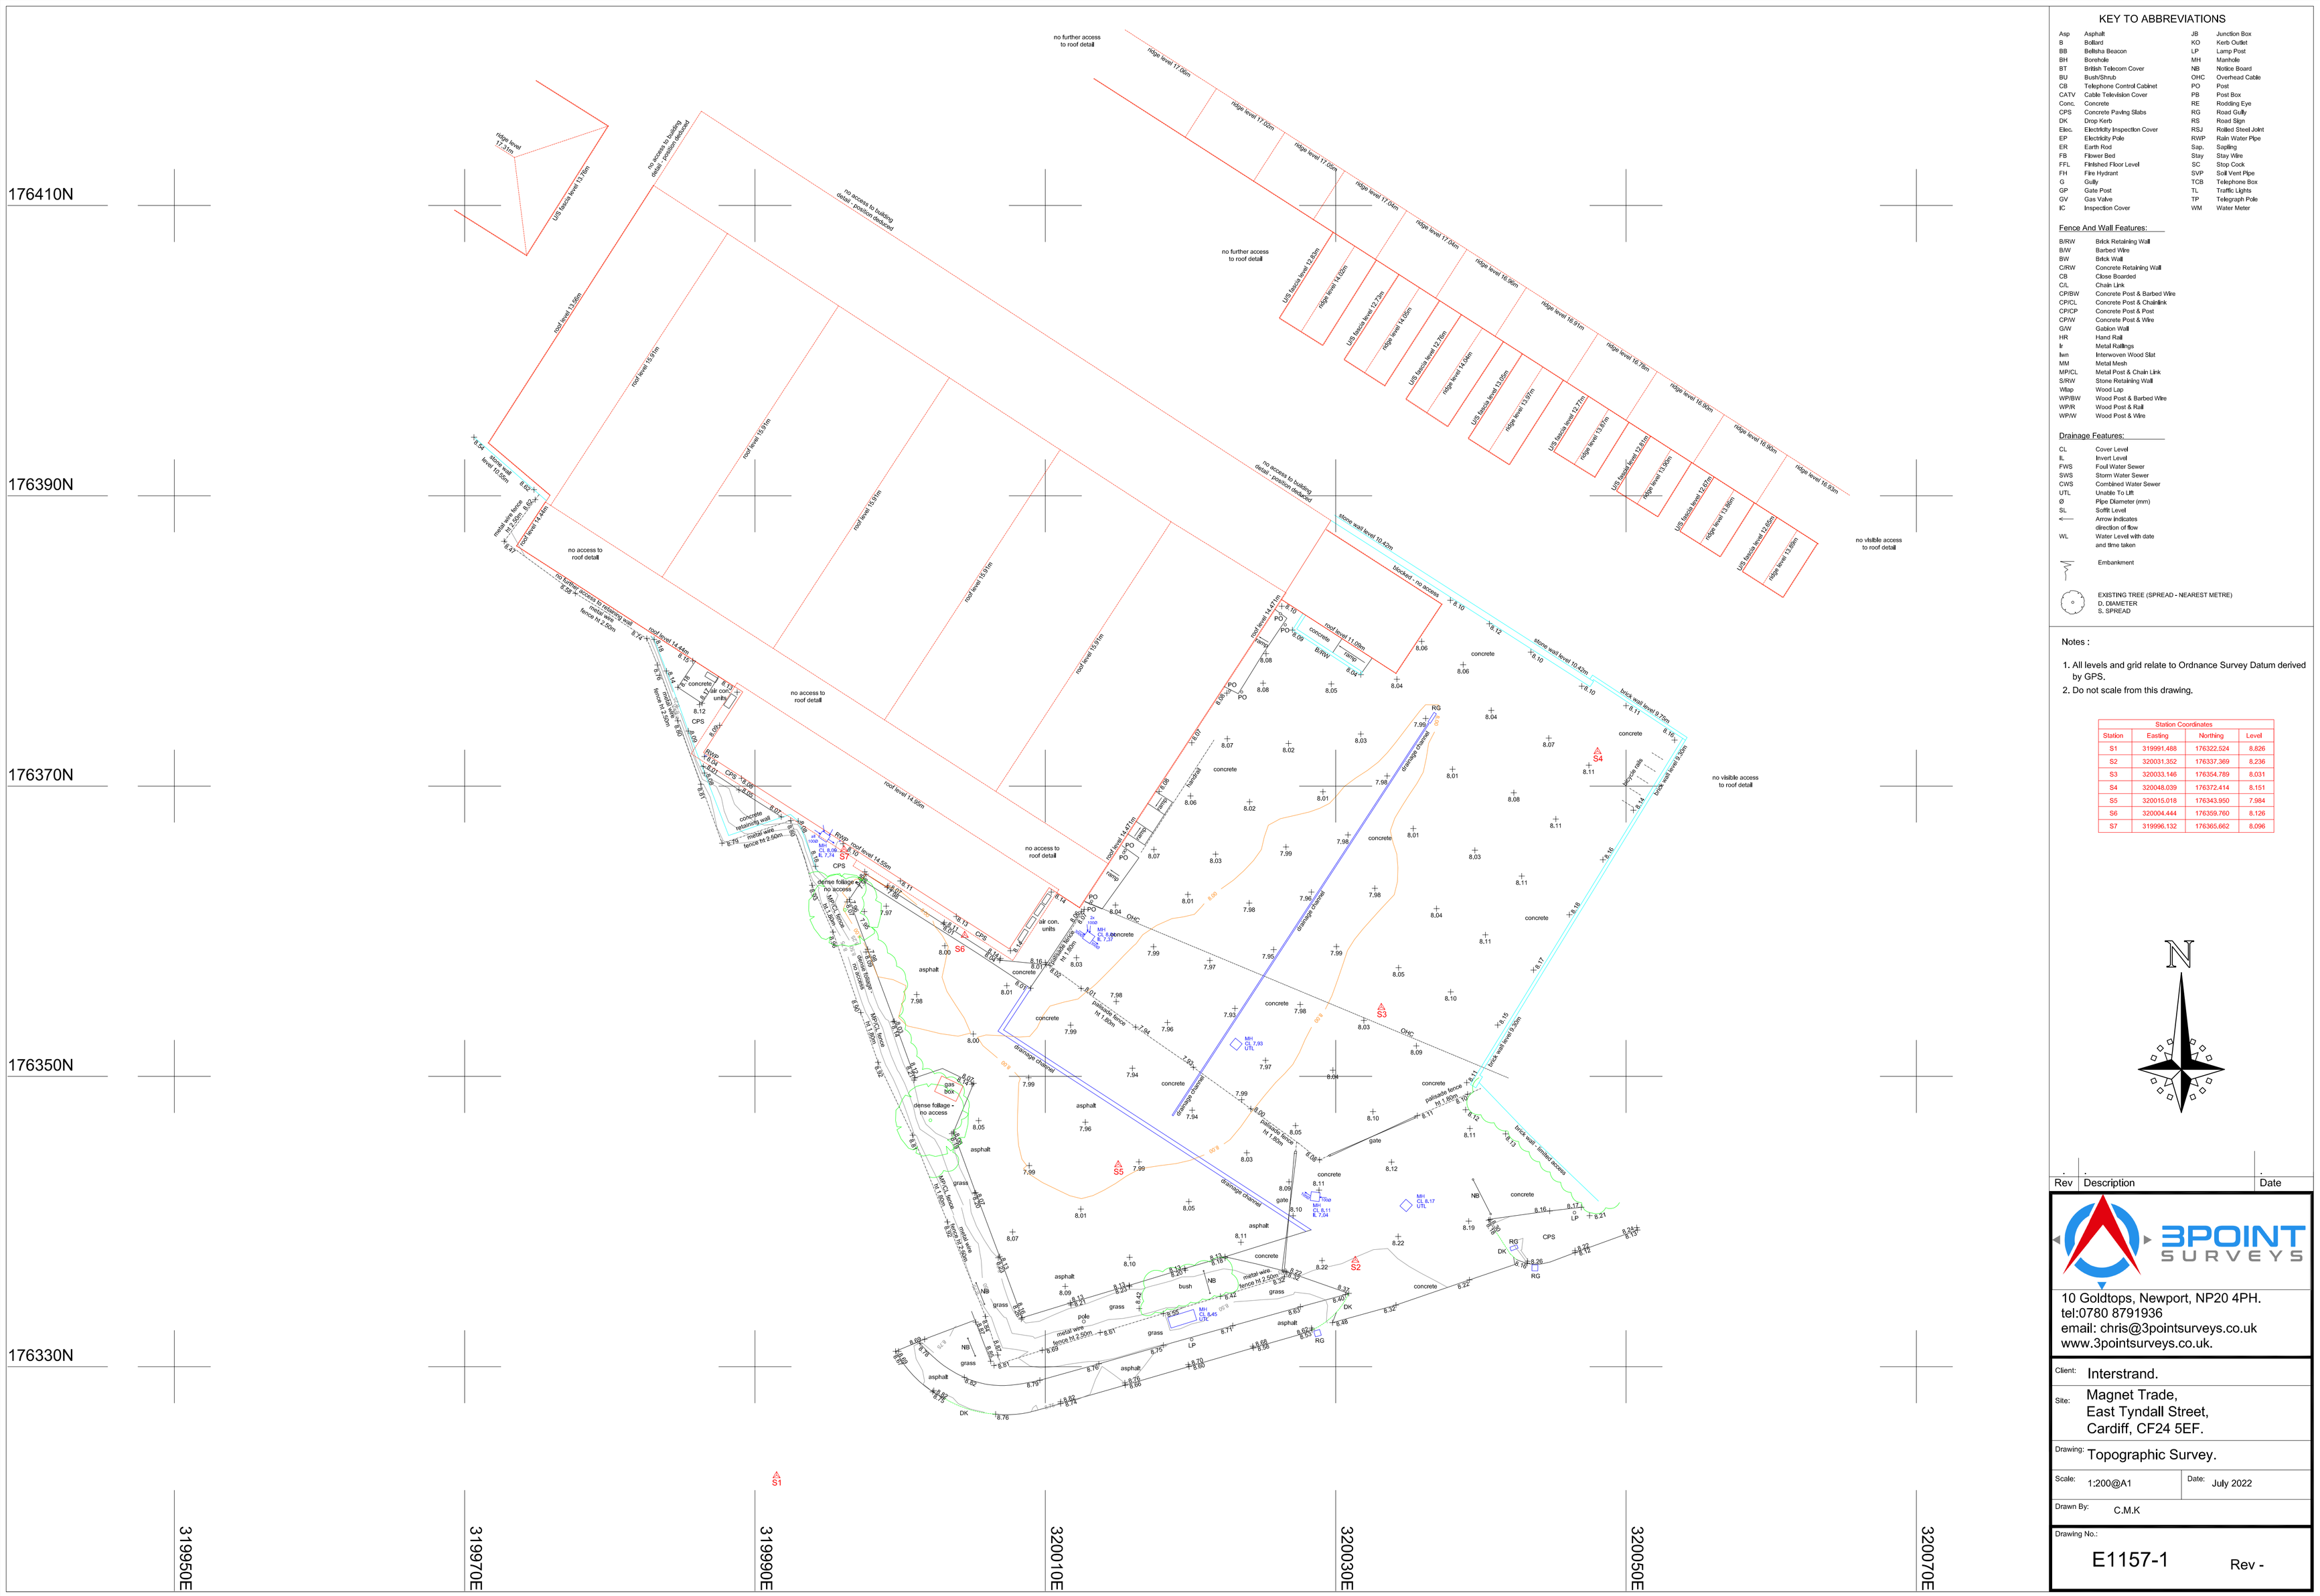
176410N
176390N
176370N
176350N
176330N
319950E
319970E
319990E
320010E
320030E
320050E
320070E
no further access to roof detail
ridge level 17.06m
ridge level 17.02m
ridge level 17.02m
ridge level 17.04m
ridge level 16.96m
ridge level 16.91m
ridge level 16.78m
ridge level 16.90m
ridge level 16.90m
ridge level 16.92m
UPS fascia level 13.83m
ridge level 14.60m
UPS fascia level 13.73m
ridge level 14.60m
UPS fascia level 13.78m
ridge level 14.54m
UPS fascia level 13.85m
ridge level 13.97m
UPS fascia level 13.77m
ridge level 13.97m
UPS fascia level 13.91m
ridge level 13.90m
UPS fascia level 13.85m
ridge level 13.88m
UPS fascia level 13.85m
ridge level 13.89m
no visible access to roof detail
ridge level 17.33m
UPS fascia level 13.78m
no access to building detail - possible dwelling
roof level 13.66m
roof level 15.61m
roof level 15.61m
roof level 15.91m
roof level 15.91m
roof level 15.91m
no access to roof detail
stone wall level 10.67m
blocked - no access
stone wall level 10.42m
brick wall level 9.75m
roof level 14.47m
roof level 11.09m
concrete
BRW
ramp
roof level 14.44m
roof level 14.44m
metal wire fence H 2.00m
metal wire fence H 2.20m
concrete retaining wall
metal wire fence H 2.60m
roof level 14.55m
roof level 14.55m
dense foliage - no access
MH CL 8.06 UTL 7.74
MH CL 8.06 UTL 7.74
metal wire fence H 1.70m
metal wire fence H 1.90m
