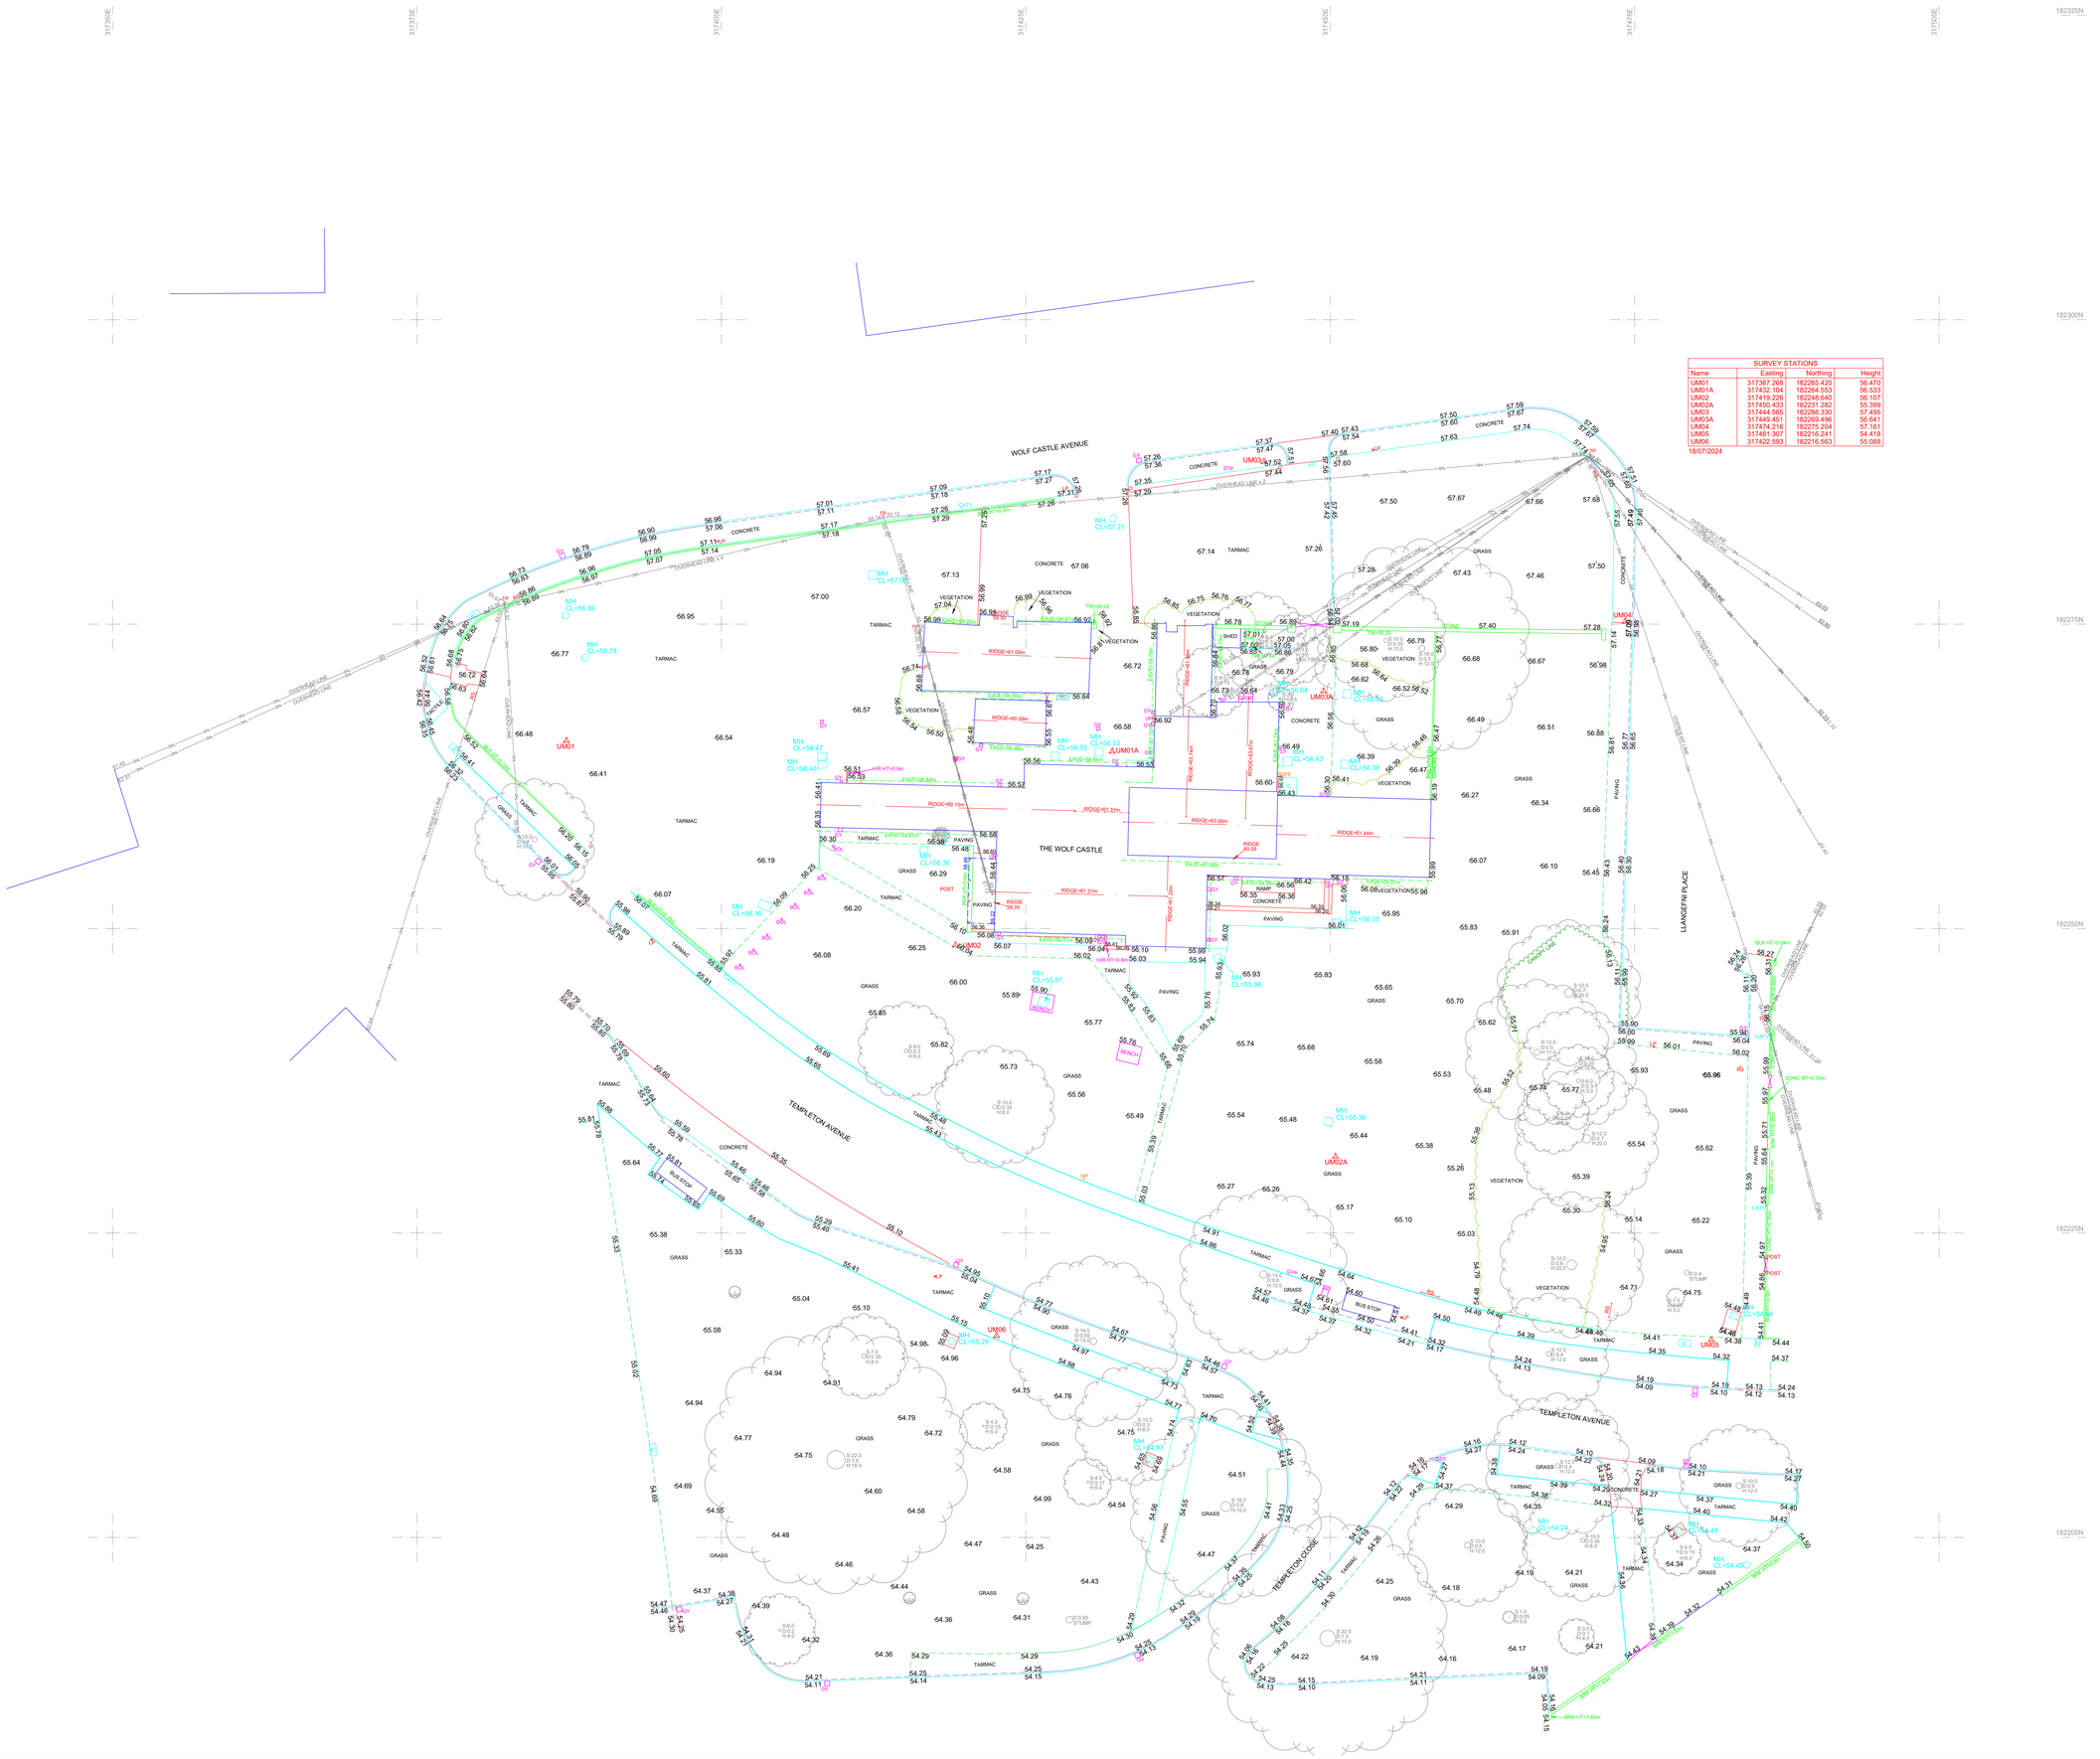

SURVEY STATIONS			
Name	Easting	Northing	Height
UM01	317387.268	182265.420	56.470
UM01A	317432.104	182264.553	56.533
UM02	317419.226	182248.640	56.107
UM02A	317450.433	182231.282	55.399
UM03	317444.565	182288.330	57.495
UM03A	317449.451	182269.496	56.641
UM04	317474.216	182275.204	57.161
UM05	317481.307	182216.241	54.418
UM06	317422.593	182216.563	55.088

18/07/2024

KEY

- BANK BOTTOM
- BANK TOP
- BUILDING
- BUILDING CANOPY
- CONCRETE
- DECKING
- EAVE
- EDGING
- FENCE
- KERB
- KERB DROP
- KERB TOP
- OVERHEAD LINE
- PAVING
- RIDGE
- SOFFIT
- STONE
- VERGE
- WATERS EDGE
- VEGETATION/CANOPY/ OVERGROWTH
- HEDGE
- AREA UNABLE TO SURVEY
- SIGN/NAME PLATE
- BORE HOLE
- GATE
- UM UTILIMAP SURVEY STATION & ID
- TREE WITH SPREAD, DIAMETER & HT
- SHRUB OR PLANTER

ABBREVIATIONS

AC	Air Conditioning Unit	CR	Cable Riser
D/C	Drainage Channel	BB	Belisha Beacon
BOL	Bollard	EP	Electricity Pole
ER	Earth Rod	FFL	Finish Floor Level
FH	Fire Hydrant	GR	Gas Riser
GV	Gas Valve	GY	Gully
IC	Inspection Cover	IL	Invert Level
JB	Junction Box	LP	Lamp Post
MH	Manhole	MP	Marker Post
MW	Monitoring Well	PB	Post Box
RE	Rodding Eye	RS	Road Sign
RWP	Rain Water Pipe	SP	Soil Pipe
ST	Stop Tap	TW	Top of Wall
TP	Telegraph Pole	TL	Traffic Light
UTR	Unable To Raise	VP	Vent Pipe
WL	Water Level	WM	Water Meter
WO	Wash Out	WR	Water Riser
WV	Water valve		

FENCE ABBREVIATIONS

ARMCO	Armco Barrier	C/B	Closed Board
CL	Chainlink	H/R	Hand Rail
PAL	Palisade	PNL	Panel
PKT	Picket	P/R	Post & Rail
P/W	Post & Wire	W/I	Wrought Iron

WALL ABBREVIATIONS

CONC	Concrete	BLK	Block
BRK	Brick	ST	Stone

NOTES

PLEASE CONTACT UTILIMAP LTD, TO CONFIRM THAT THE LATEST REVISION IS BEING USED.

EVERY EFFORT HAS BEEN MADE BY UTILIMAP LTD TO PROVIDE ACCURATE INFORMATION, THOUGH, ALL SERVICES, LEVELS AND CRITICAL DIMENSIONS SHOULD BE FIELD VERIFIED BY THE CLIENT BEFORE UNDERTAKING ANY WORKS.

ANY DISCREPANCIES FOUND SHOULD BE DISCUSSED WITH UTILIMAP LTD.

GRID AND LEVEL RELATED TO OSGB15 DATED 18.07.2023. LEVELS RELATIVE TO STN UM01. ALTHOUGH OS COORDINATES ARE SHOWN ON THIS DRAWING THE GRID IS TO BE TREATED AS ARBITRARY.
NO SCALE FACTOR HAS BEEN APPLIED TO THE SURVEY, THEREFORE THE COORDINATES SHOWN ARE NOT TRUE OS COORDINATES.

LEVELS

- LOCAL DATUM: ☐
- GPS OS DATUM: ☒
- PREVIOUS SURVEY: ☐

GRID

- LOCAL & ARBITRARY: ☐
- GPS OS GRID: ☒
- PREVIOUS SURVEY: ☐

NORTH INDICATIVE ONLY

N

APPROX.

UtiliMap Land & Utility Surveyors

Richmond House
Avonmouth Way
Bristol
BS11 8DE
Tel:0844 335 1123
Email:info@utilimap.co.uk
Web: www.utilimap.co.uk

- Utility Mapping Surveys
- Topographical Surveys
- Cross Section Surveys
- CCTV Drainage Surveys

Client

CARDIFF CAERDYDD

Title

THE WOLF CASTLE PUB, LLANISHEN
TOPOGRAPHICAL SURVEY

REVISION HISTORY

REV	ISSUE DATE	EXPIRY DATE	DRAWING CHANGE
R1	20.07.2023	20.07.2023	TOPOGRAPHICAL SURVEY
R2	18.07.2024	18.07.2025	TOPOGRAPHICAL SURVEY EXTENDED
--	--	--	--
--	--	--	--
--	--	--	--

Original Scale:	Dimension In:	Drawn:	Checked:
1:250 @ A1	Levels: m Depths: m	LG Date:JUL 2024	SW Date:JUL 2024

Drawing Number: ACAD-THE-WOLF-CASTLE-PUB-LLANISHEN — Rev R2

Drawing remains property of Utilimap Ltd until receipt of final payment.

Utilimap Ltd© 2024