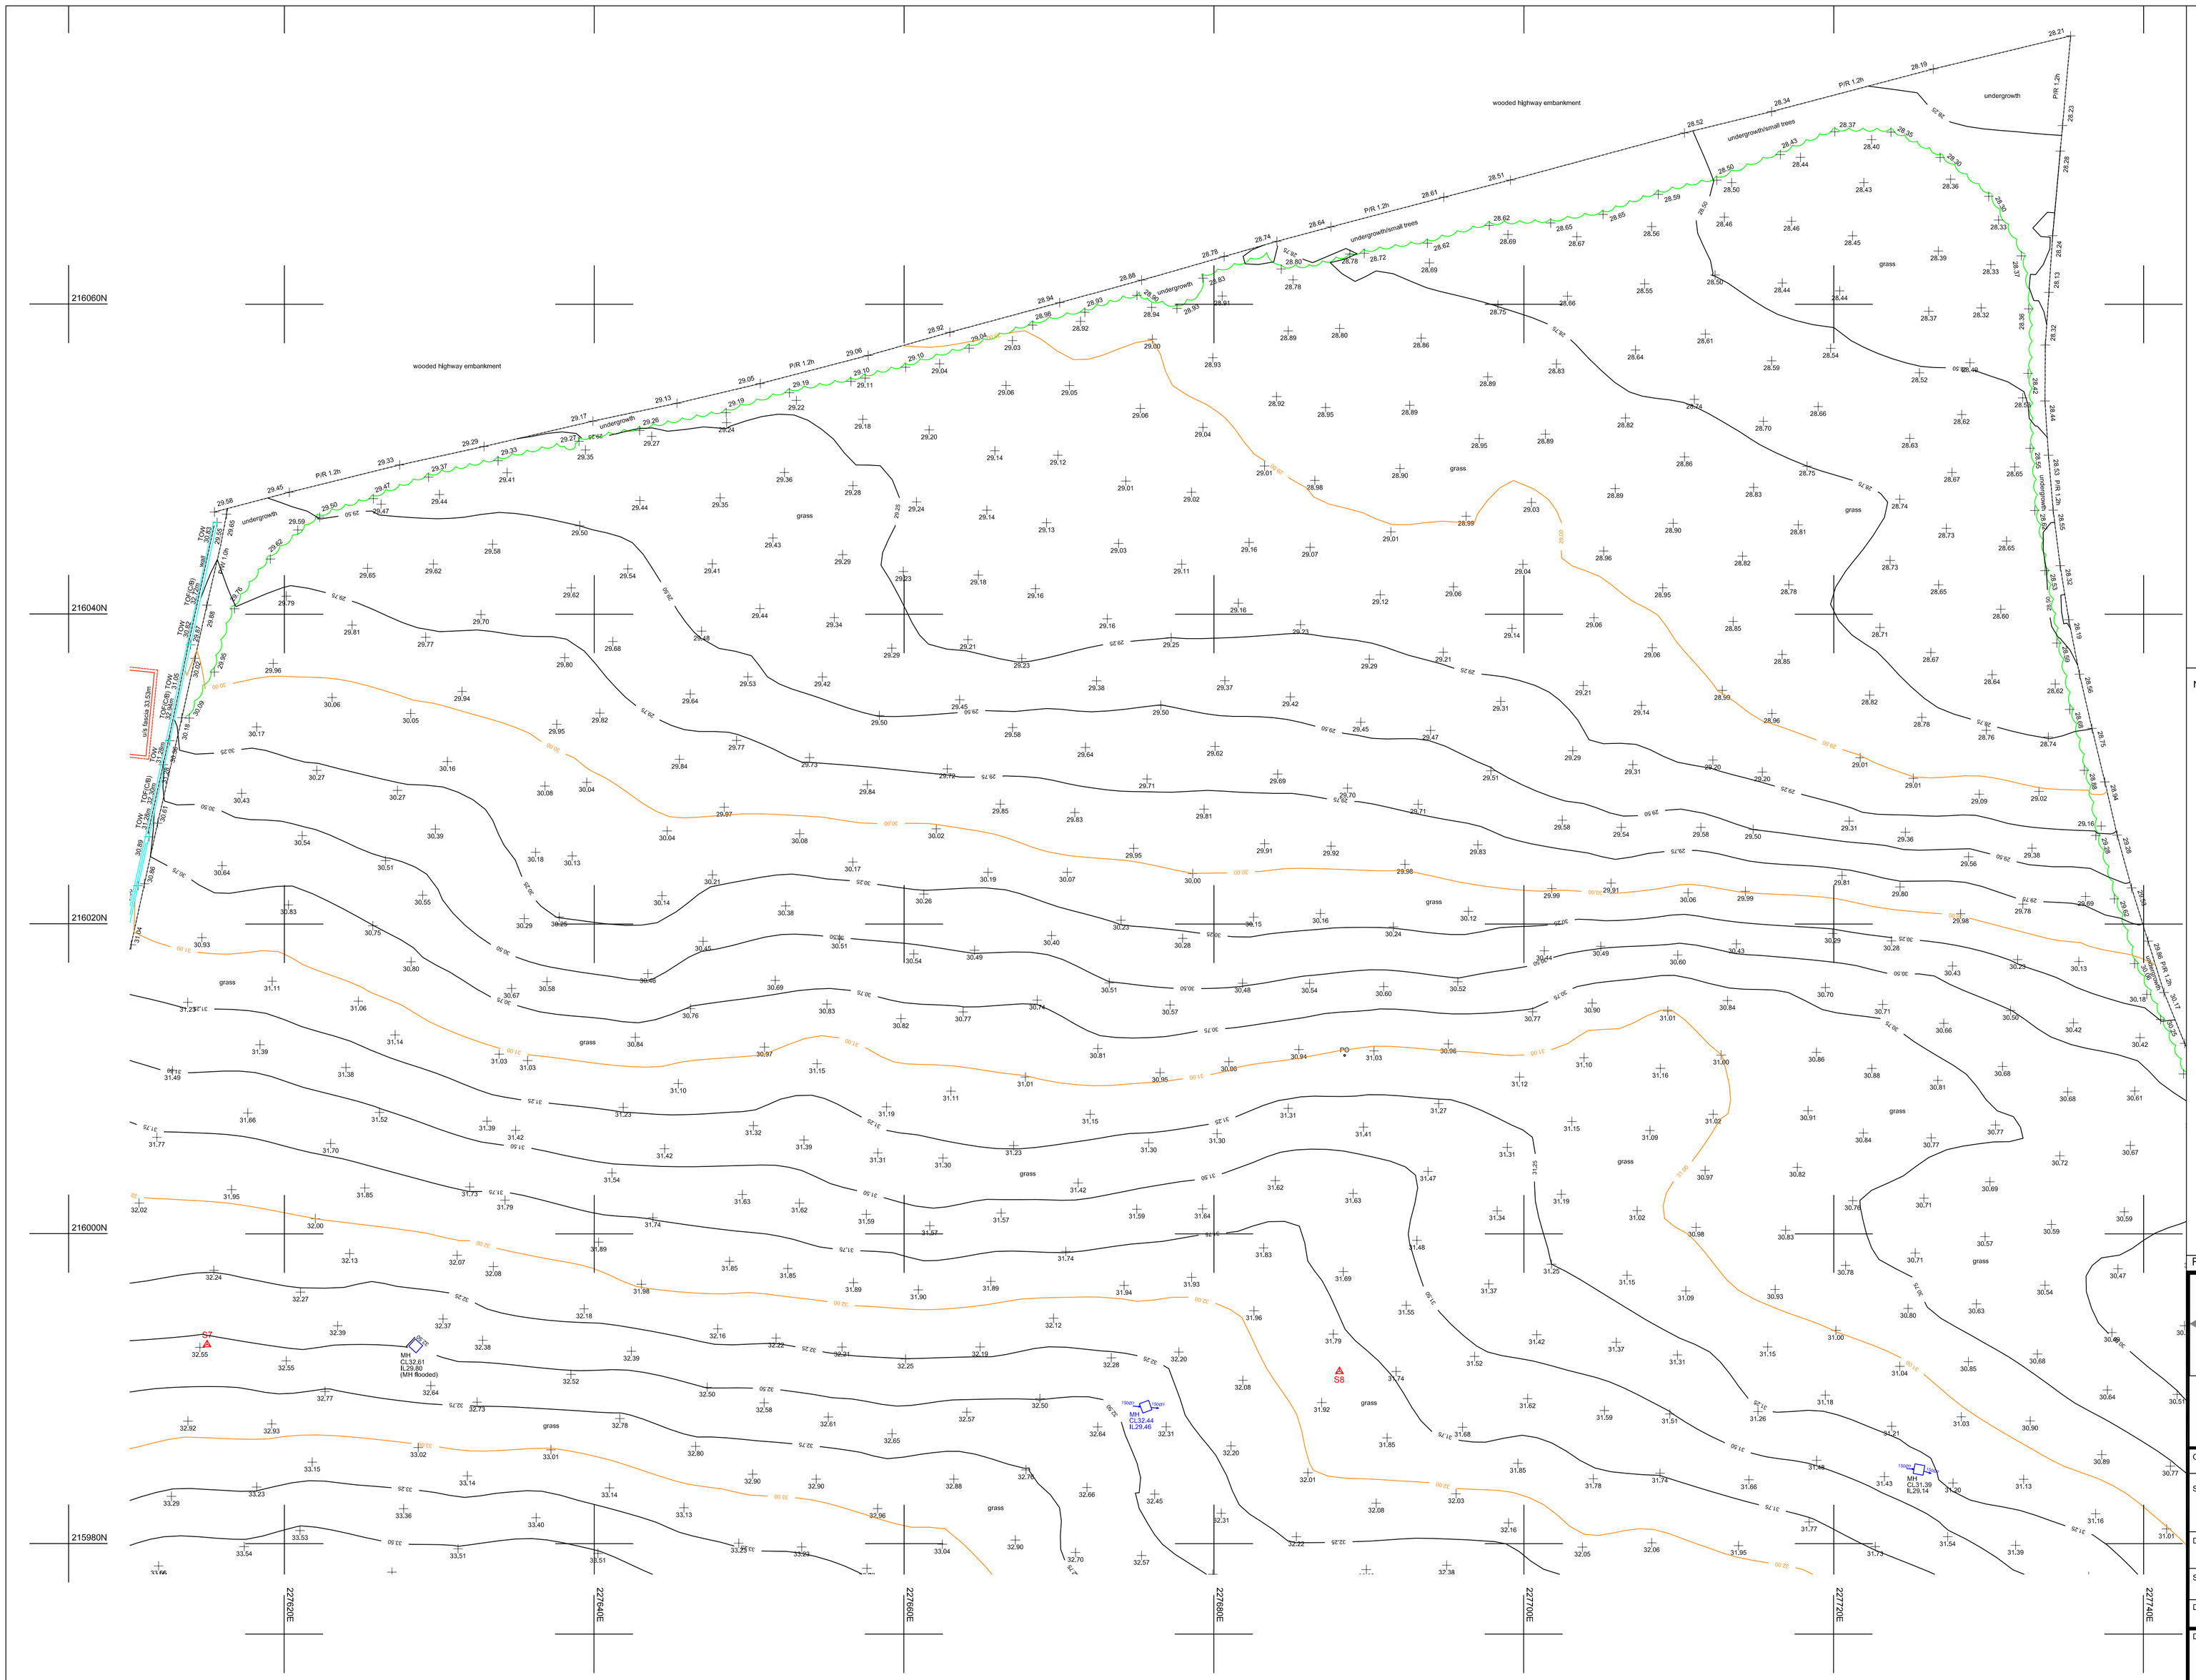

KEY TO ABBREVIATIONS

Asp	Asphalt	JB	Junction Box
B	Bollard	KO	Kerb Outlet
BB	Bellisha Beacon	LP	Lamp Post
BH	Borehole	MH	Manhole
BT	British Telecom Cover	NB	Name Board
BU	Bush/Shrub	OHC	Overhead Cable
CB	Telephone Control Cabinet	PO	Post
CATV	Cable Television Cover	PB	Post Box
Conc.	Concrete	RE	Rodding Eye
CPS	Concrete Paving Slabs	RG	Road Gully
DK	Drop Kerb	RS	Road Sign
Elec.	Electricity Inspection Cover	RSJ	Rolled Steel Joint
EP	Electricity Pole	RWP	Rain Water Pipe
ER	Earth Rod	Sap.	Sapling
FB	Flower Bed	Stay	Stay Wire
FFL	Finished Floor Level	SV	Stop Valve
FH	Fire Hydrant	SVP	Soil Vent Pipe
G	Gully	TOF	Top Of Fence
GP	Gate Post	TOW	Top Of Wall
GV	Gas Valve	TP	Telegraph Pole
IC	Inspection Cover	WM	Water Meter

Fence And Wall Features:

B/RW	Brick Retaining Wall
B/W	Barbed Wire
BW	Brick Wall
C/RW	Concrete Retaining Wall
CB	Close Boarded
CM	Corrugated Metal
CP/BW	Concrete Post & Barbed Wire
CP/CL	Concrete Post & Chainlink
CP/CP	Concrete Post & Post
CP/W	Concrete Post & Wire
G/W	Gabion Wall
HR	Hand Rail
Ir	Metal Railings
Iwn	Interwoven Wood Slat
M/M	Metal Mesh
L/L	Larch Lap
S/RW	Stone Retaining Wall
W/lap	Wood Lap
WP/BW	Wood Post & Barbed Wire
WP/R	Wood Post & Rail
WP/W	Wood Post & Wire

Drainage Features:

CL	Cover Level
IL	Invert Level
FWS	Foul Water Sewer
SWS	Storm Water Sewer
CWS	Combined Water Sewer
UTL	Unable To Lift
Ø	Pipe Diameter (mm)
SL	Soffit Level
←	Arrow indicates direction of flow
WL	Water Level with date and time taken

Embankment

EXISTING TREE (SPREAD - NEAREST METRE)
D. DIAMETER
S. SPREAD

Notes :

1. All levels and grid relate to Ordnance Survey Datum derived by GPS.
2. Do not scale from this drawing.
3. Pipe Ø of sewer running through site is an estimate only due to heavy flow at time of survey.

Station Coordinates			
Station	Easting	Northing	Level
S1	227934.310	216002.215	21.967
S2	227923.728	216049.877	22.552
S3	227777.327	215939.347	29.346
S4	227709.727	215944.389	31.730
S5	227649.285	215935.975	34.812
S6	227611.760	215916.198	36.184
S7	227615.016	215992.888	32.517
S8	227688.097	215991.158	31.842
S9	227778.461	215946.073	30.816
S10	227855.712	215941.309	27.508
S11	227891.180	215985.266	25.924

N

Rev	Description	Date

3POINT SURVEYS
10 Goldtops, Newport, NP20 4PH.
tel:01633 844984
email:info@3pointsurveys.co.uk
www.3pointsurveys.co.uk.

Client: Obsidian Developments Ltd.

Site: Land adjacent to A40 and A4066, St Clears, Carmarthenshire.

Drawing: Topographic Survey Sheet 1 of 7.

Scale: 1:200@A1

Date: June 2021

Designed By: R.S.L.

Drawing No.: E1091-1 Rev -

© This drawing is copyright, it's use or reproduction without prior written consent from 3 Point Surveys Limited is prohibited. Rights Of Title are retained on all drawings/information until all invoices are paid in full.