REVISIONS
Rev:

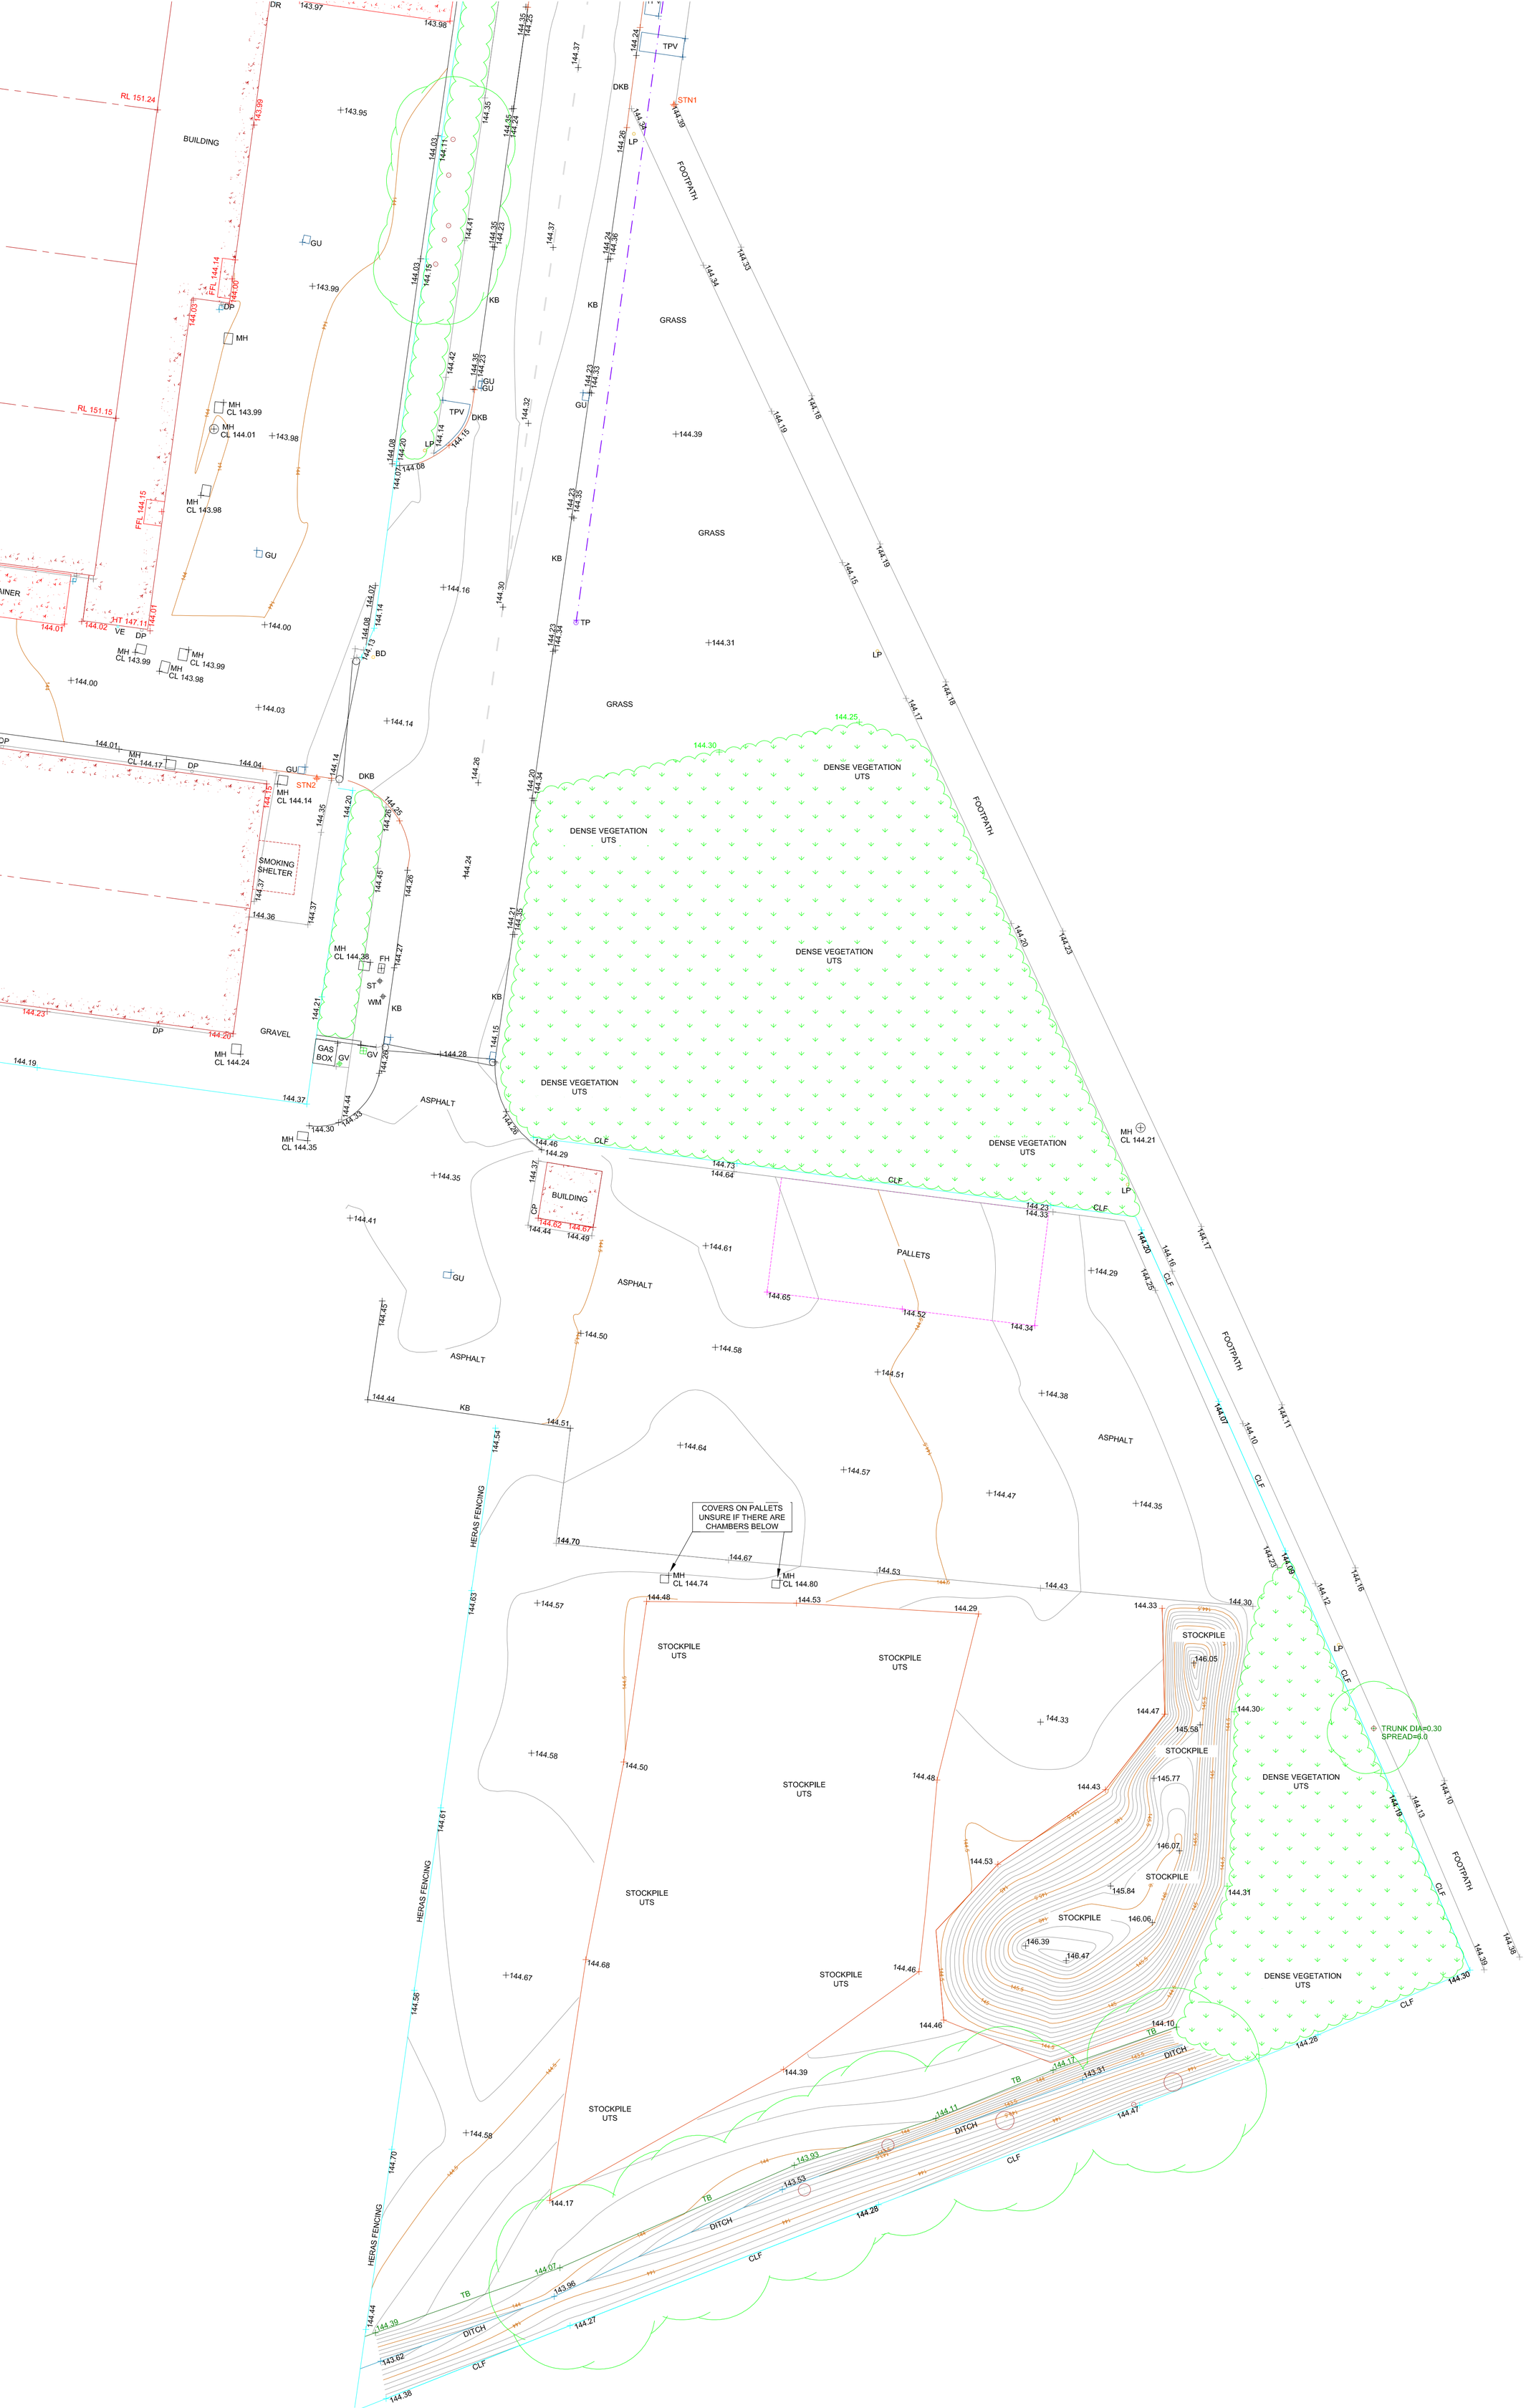

ORIEL DESIGN LIMITED
Ty Cefn, Rectory Road, Cardiff, CF5 1QL
tel: 029 2038 8663 fax: 029 2038 8668

PROJECT DRAIG TAN
FORGE IND. EST. MAESTEG
for SIDERISE GROUP

NEW BLOCK – EXIST. SITE PLAN

Drg No. 0936/40/001 | Rev: | Scale: 1:200@A1 | Date: May 2021

DO NOT SCALE

THIS DRAWING IS COPYRIGHT