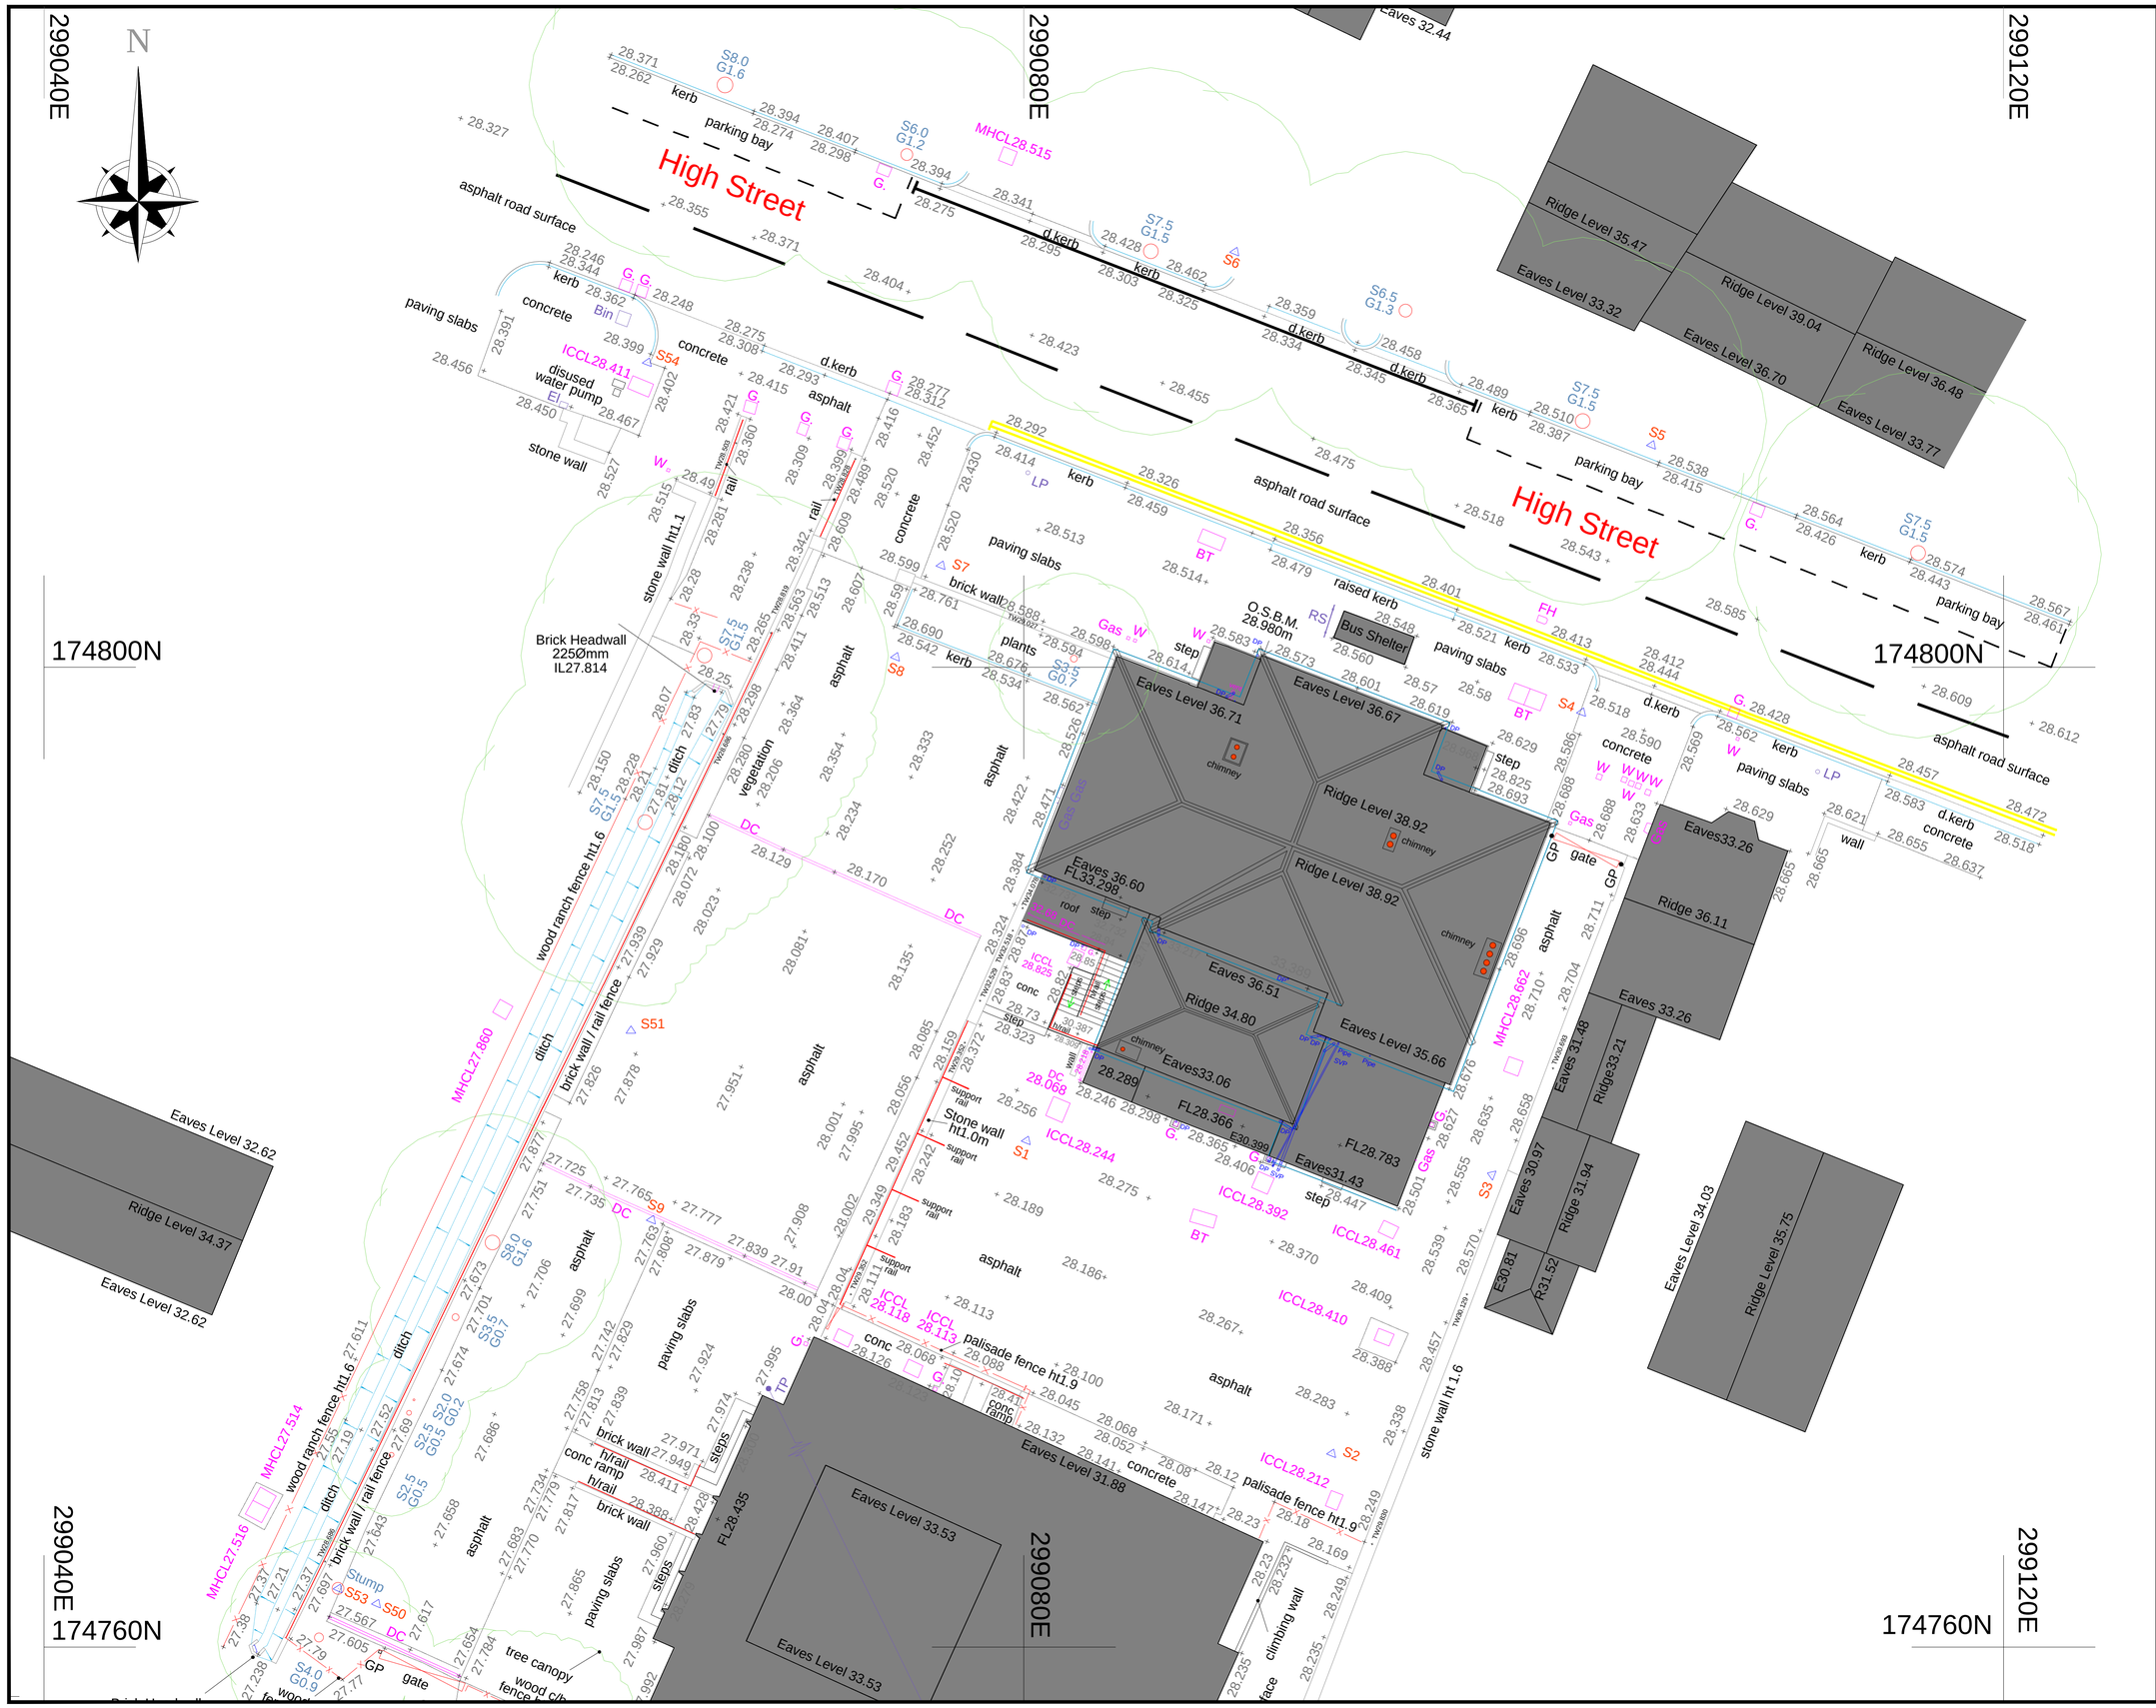

SITE SURVEY

Cowbridge Police Station
High Street,Cowbridge
Topographical Survey

Notes:

Survey Grid:
Grid related to O/S Grid at survey Base S2
299092.584mE, 174767.900mN, 28.252m

Survey Datum:
Related to O/S Grid at Survey Base S2
Value 28.252m

Sheet 1 of 2	Surveyed By: P.M.S.
Datum	Drawn By: P.M.S.
See Notes Above for Datum North Point Approximate	Date of Survey: August 2023
	Scale: 1:200
Client: Bluefield Land	Survey Job No. SS-126A_2D

Revisions:

A	Area to south surveyed 27/11/23
B	
C	

Legend:

AV	AIR VALVE	PCM	PERMANENT GROUND MARKER
B	BOLLARD	PRF	POST & RAIL FENCE
BL	BED LEVEL	PS	PAVING SLABS
BT	BRITISH TELECOM IC	PWF	POST & WIRE FENCE
BW	BRICK WALL	RE	RODDING EYE
BWF	BARBED WIRE FENCE	RL	RIDGE LEVEL
CATV	CABLE TV IC	RP	REFLECTOR POST
CBF	CLOSE BOARDED FENCE	RS	ROAD SIGN
CL	COVER LEVEL	RSJ	ROLLED STEEL JOIST
CLF	CHAIN LINK FENCE	RW	RETAINING WALL
CM	CABLE MARKER	RWP	RAIN WATER PIPE
CONC.	CONCRETE	SAP.	SAPLING
CP	CATCH PIT	SFL	SOFFIT LEVEL
CPF	CHESTNUT PALING FENCE	SL	SILT LEVEL
CSL	COVER SLAB LEVEL	SMH	SURFACE MANHOLE
(dilap)	DILAPIDATED	SNP	STREET NAME PLATE
(dis)	DISUSED	SP	SIGN POST
DK	DROP KERB	ST	STAY(S)
DPC	DAMP PROOF COURSE	STCH.	STANCHION
DSW	DWARF STONE WALL	SV	STOP VALVE
EL	EAVES LEVEL	SVP	SOIL & VENT PIPE
ELEC.	ELECTRICITY	SW	STONE WALL
EP	ELECTRICITY POLE	TCB	TELEPHONE CALL BOX
FB	FLOWER BED	TEL	TELEPHONE
FFL	FINISHED FLOOR LEVEL	TL	TRAFFIC LIGHTS
FH	FIRE HYDRANT	TM	TARMAC
FL	FLOOR LEVEL	TP	TELEGRAPH POLE
FMH	FOUL MAN HOLE	TR	TRANSFORMER
FP	FLAG POLE	U/S	UNDERSIDE
G	GULLY	U/L	UNABLE TO LIFT
GV	GAS VALVE	VP	VENT PIPE
HR	HAND RAIL	WM	WATER METER
IC	INSPECTION COVER	WO	WASH OUT
IL	INVERT LEVEL	WT	WATER TAP
IRF	IRON RAIL FENCE	WV	WATER VALVE
KO	KERB OUTLET		
LB	LETTER BOX		
LP	LAMP POST		
MH	MAN HOLE		
O/H	OVERHEAD		
P	POST/POLE		
PF	PANEL FENCE		
	PEG/MARKER		
12.34	SPOT LEVEL		

Survey Station Schedule

Station	Easting	Northing	Level
S1	299080.116	174780.674	28.223
S2	299092.584	174767.900	28.252
S3	299099.115	174779.281	28.624
S4	299102.786	174798.160	28.574
S5	299105.641	174809.072	28.544
S7	299076.633	174804.154	28.583
S50	299053.589	174761.766	27.639
S51	299063.960	174785.160	27.929
S52	299083.607	174747.958	28.115
S53	299052.020	174762.387	28.231
S54	299064.645	174812.441	28.405
S55	299034.856	174823.357	28.240

SENIOR SURVEYS
LAND SURVEY CONSULTANTS

Contact Details:

Phil Senior
Tel: 07853240403
Email: Philseniorsurveys@Gmail.com

This drawing is copyright.Use or reproduction without prior permission of Senior Surveys Ltd is prohibited,Rights of the title are retained until all invoices are paid in full,Thank you.