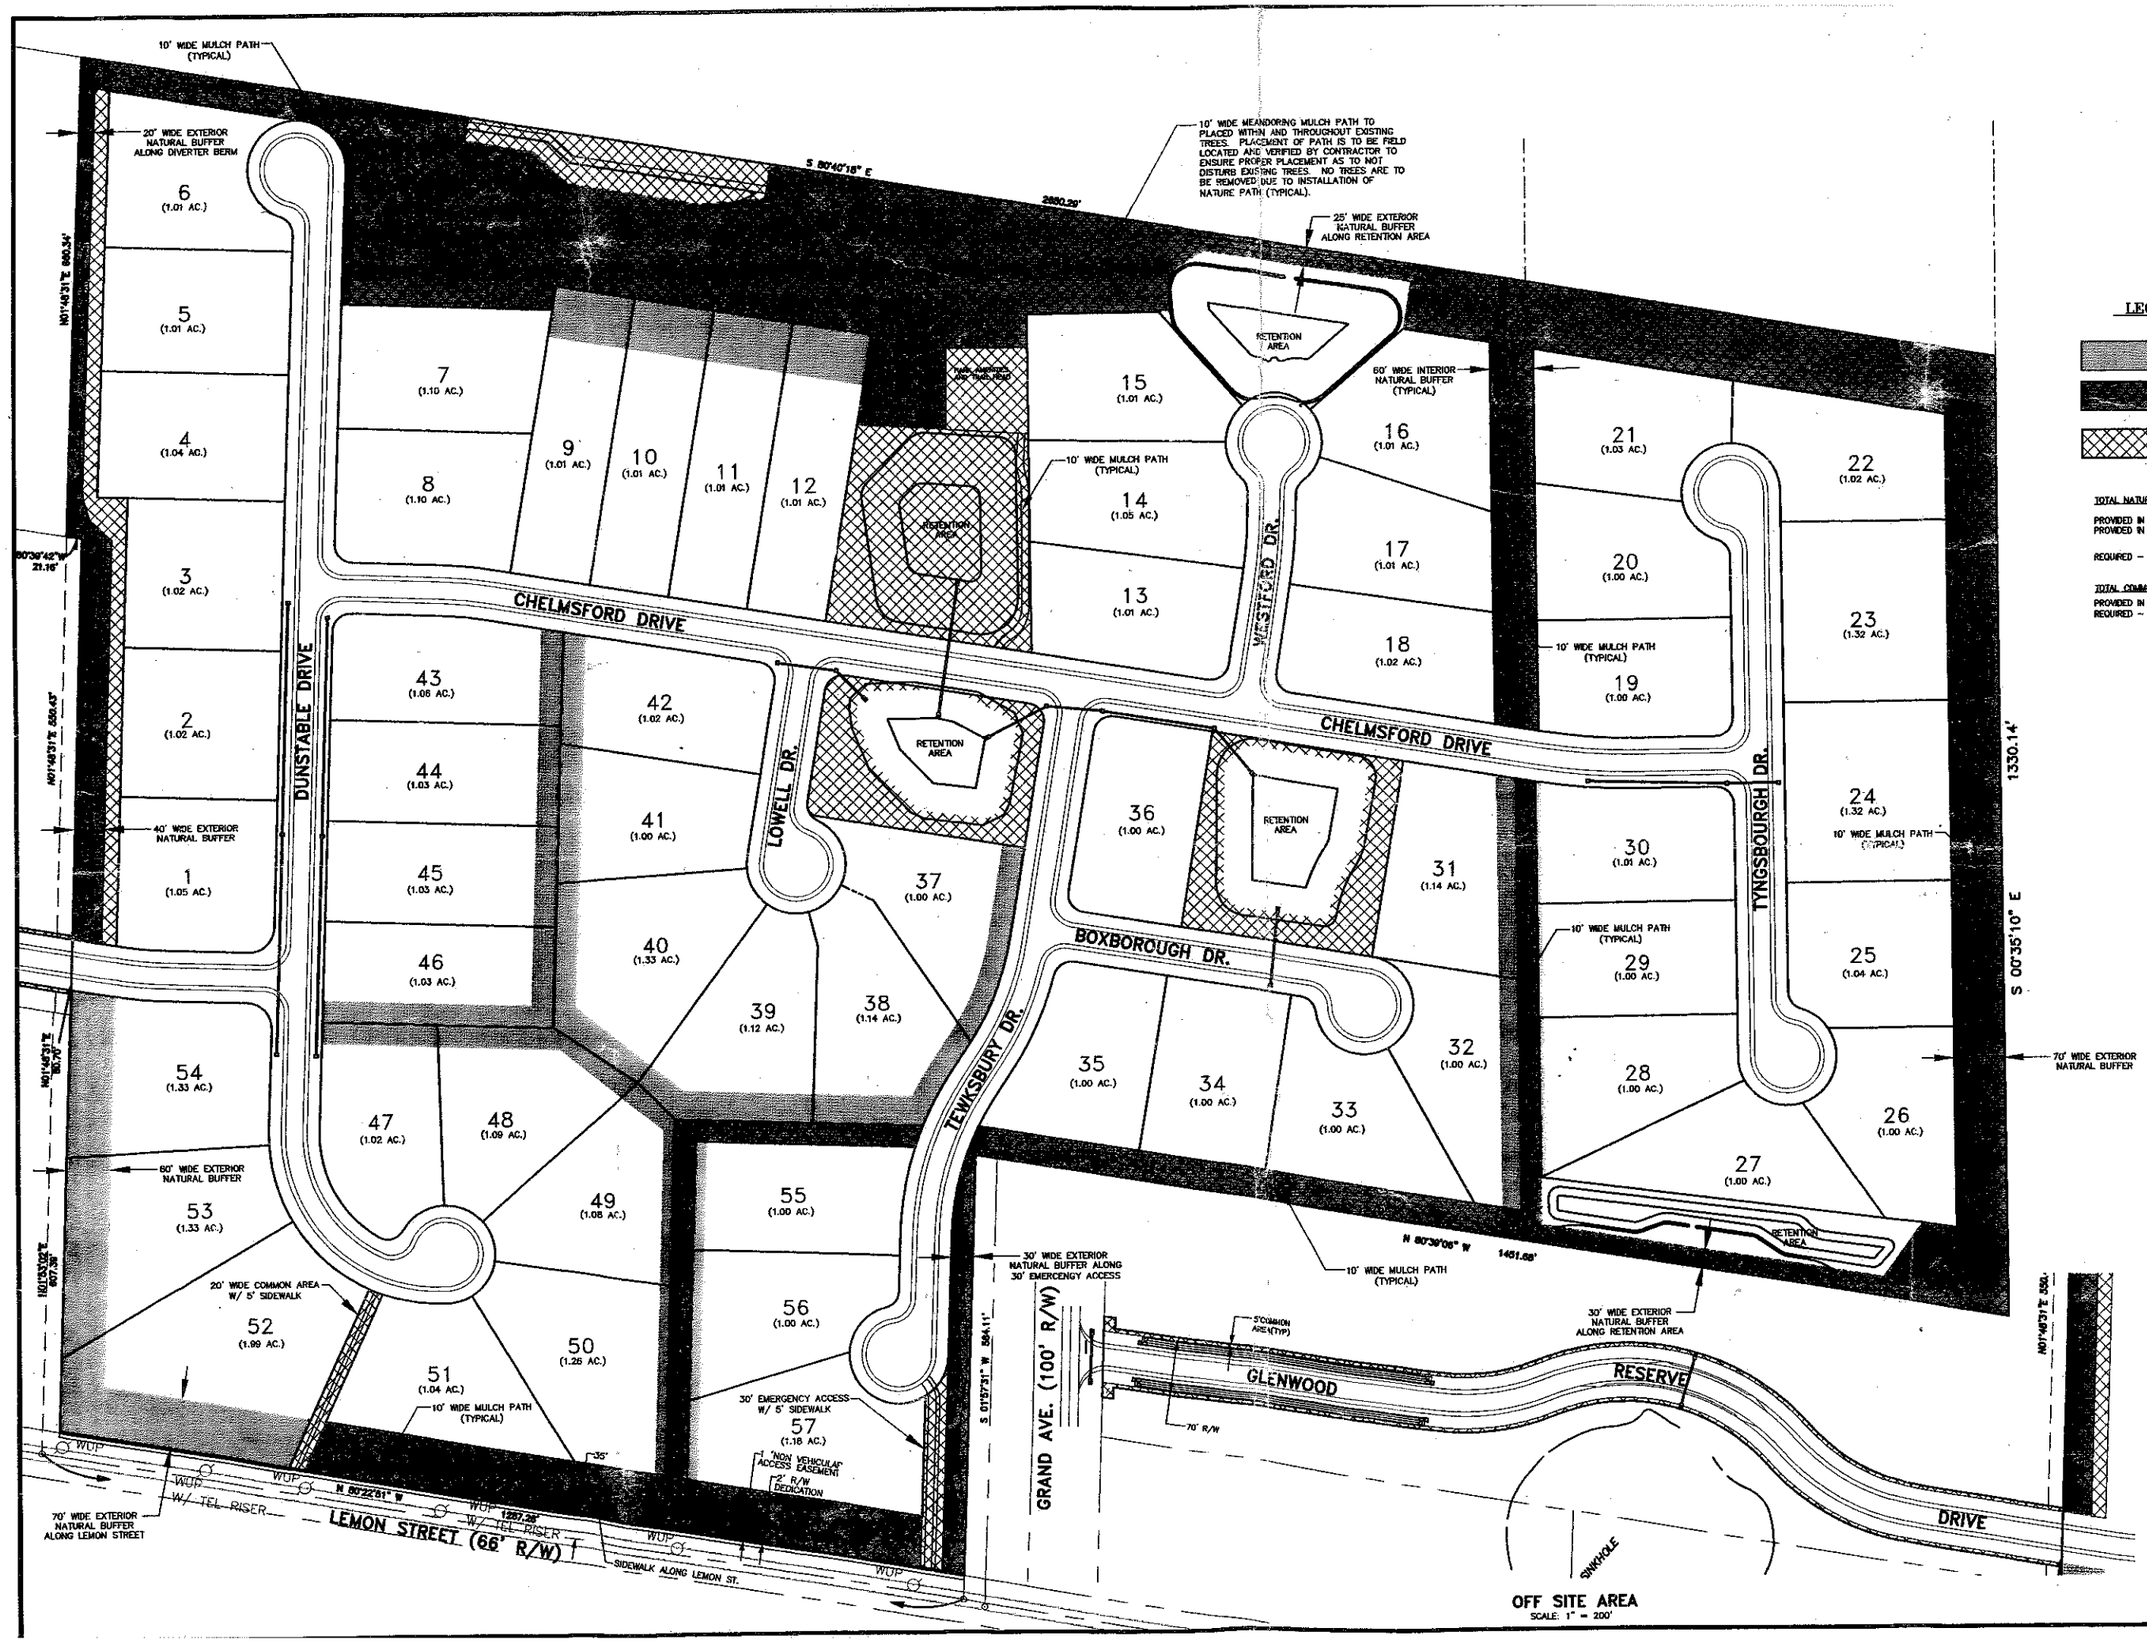

LEGEND

- NATURAL PRESERVATION (IN LOTS)
- NATURAL PRESERVATION AND COMMON OPEN SPACE (IN SEPARATE TRACTS)
- COMMON OPEN SPACE (IN SEPARATE TRACTS)

TOTAL NATURAL PRESERVATION PROVIDED:

PROVIDED IN LOTS	4.78 AC.
PROVIDED IN SEPERATE TRACTS	15.04 AC.
	TOTAL 19.82 AC.
REQUIRED – (15% OF 100.4 AC.)	15.06 AC.

TOTAL COMMON OPEN SPACE:

PROVIDED IN SEPERATE TRACTS	20.29 AC.
REQUIRED – (20% OF 100.4 AC.)	20.08 AC.

ZEV COHEN & ASSOCIATES, INC.
CIVIL ENGINEERS • LANDSCAPE ARCHITECTS
PLANNERS • TRANSPORTATION • ENVIRONMENTAL
WWW.ZEVCOHEN.COM

ORMOND BEACH
86 SEITON TRAIL, ORMOND BEACH, FL 32176
(386) 677-2402 FAX (386) 677-8305

ST. AUGUSTINE
4475 U.S. 1 S. SITE 601 ST. AUGUSTINE, FL 32086
(904) 797-1816 FAX (904) 797-4159

ANGELA ISLAND
401 CENTRE ST. SUITE 202 FERNANDINA BEACH, FL 32034
(904) 491-5436 FAX (904) 261-7876

© 2007 COHEN & ASSOCIATES INC. 2003

NO.	DATE	DESCRIPTION

REVISIONS:

GLENWOOD RESERVE

EXHIBIT B

VOLUSIA COUNTY, FLORIDA

PROJECT NO: 02.093	DRAWN BY: TB/DA
ISSUE DATE: 4-1-05	CHECKED BY: MDO
DESIGNED BY: SK	DRAWING FILE: EXHIBITB XREFS:GLE(REPRINT)

FILE LOCATION

SEAL

NOT VALID WITHOUT EMBOSSED SEAL

SCALE: 1" = 100'

SHEET 1 OF 1