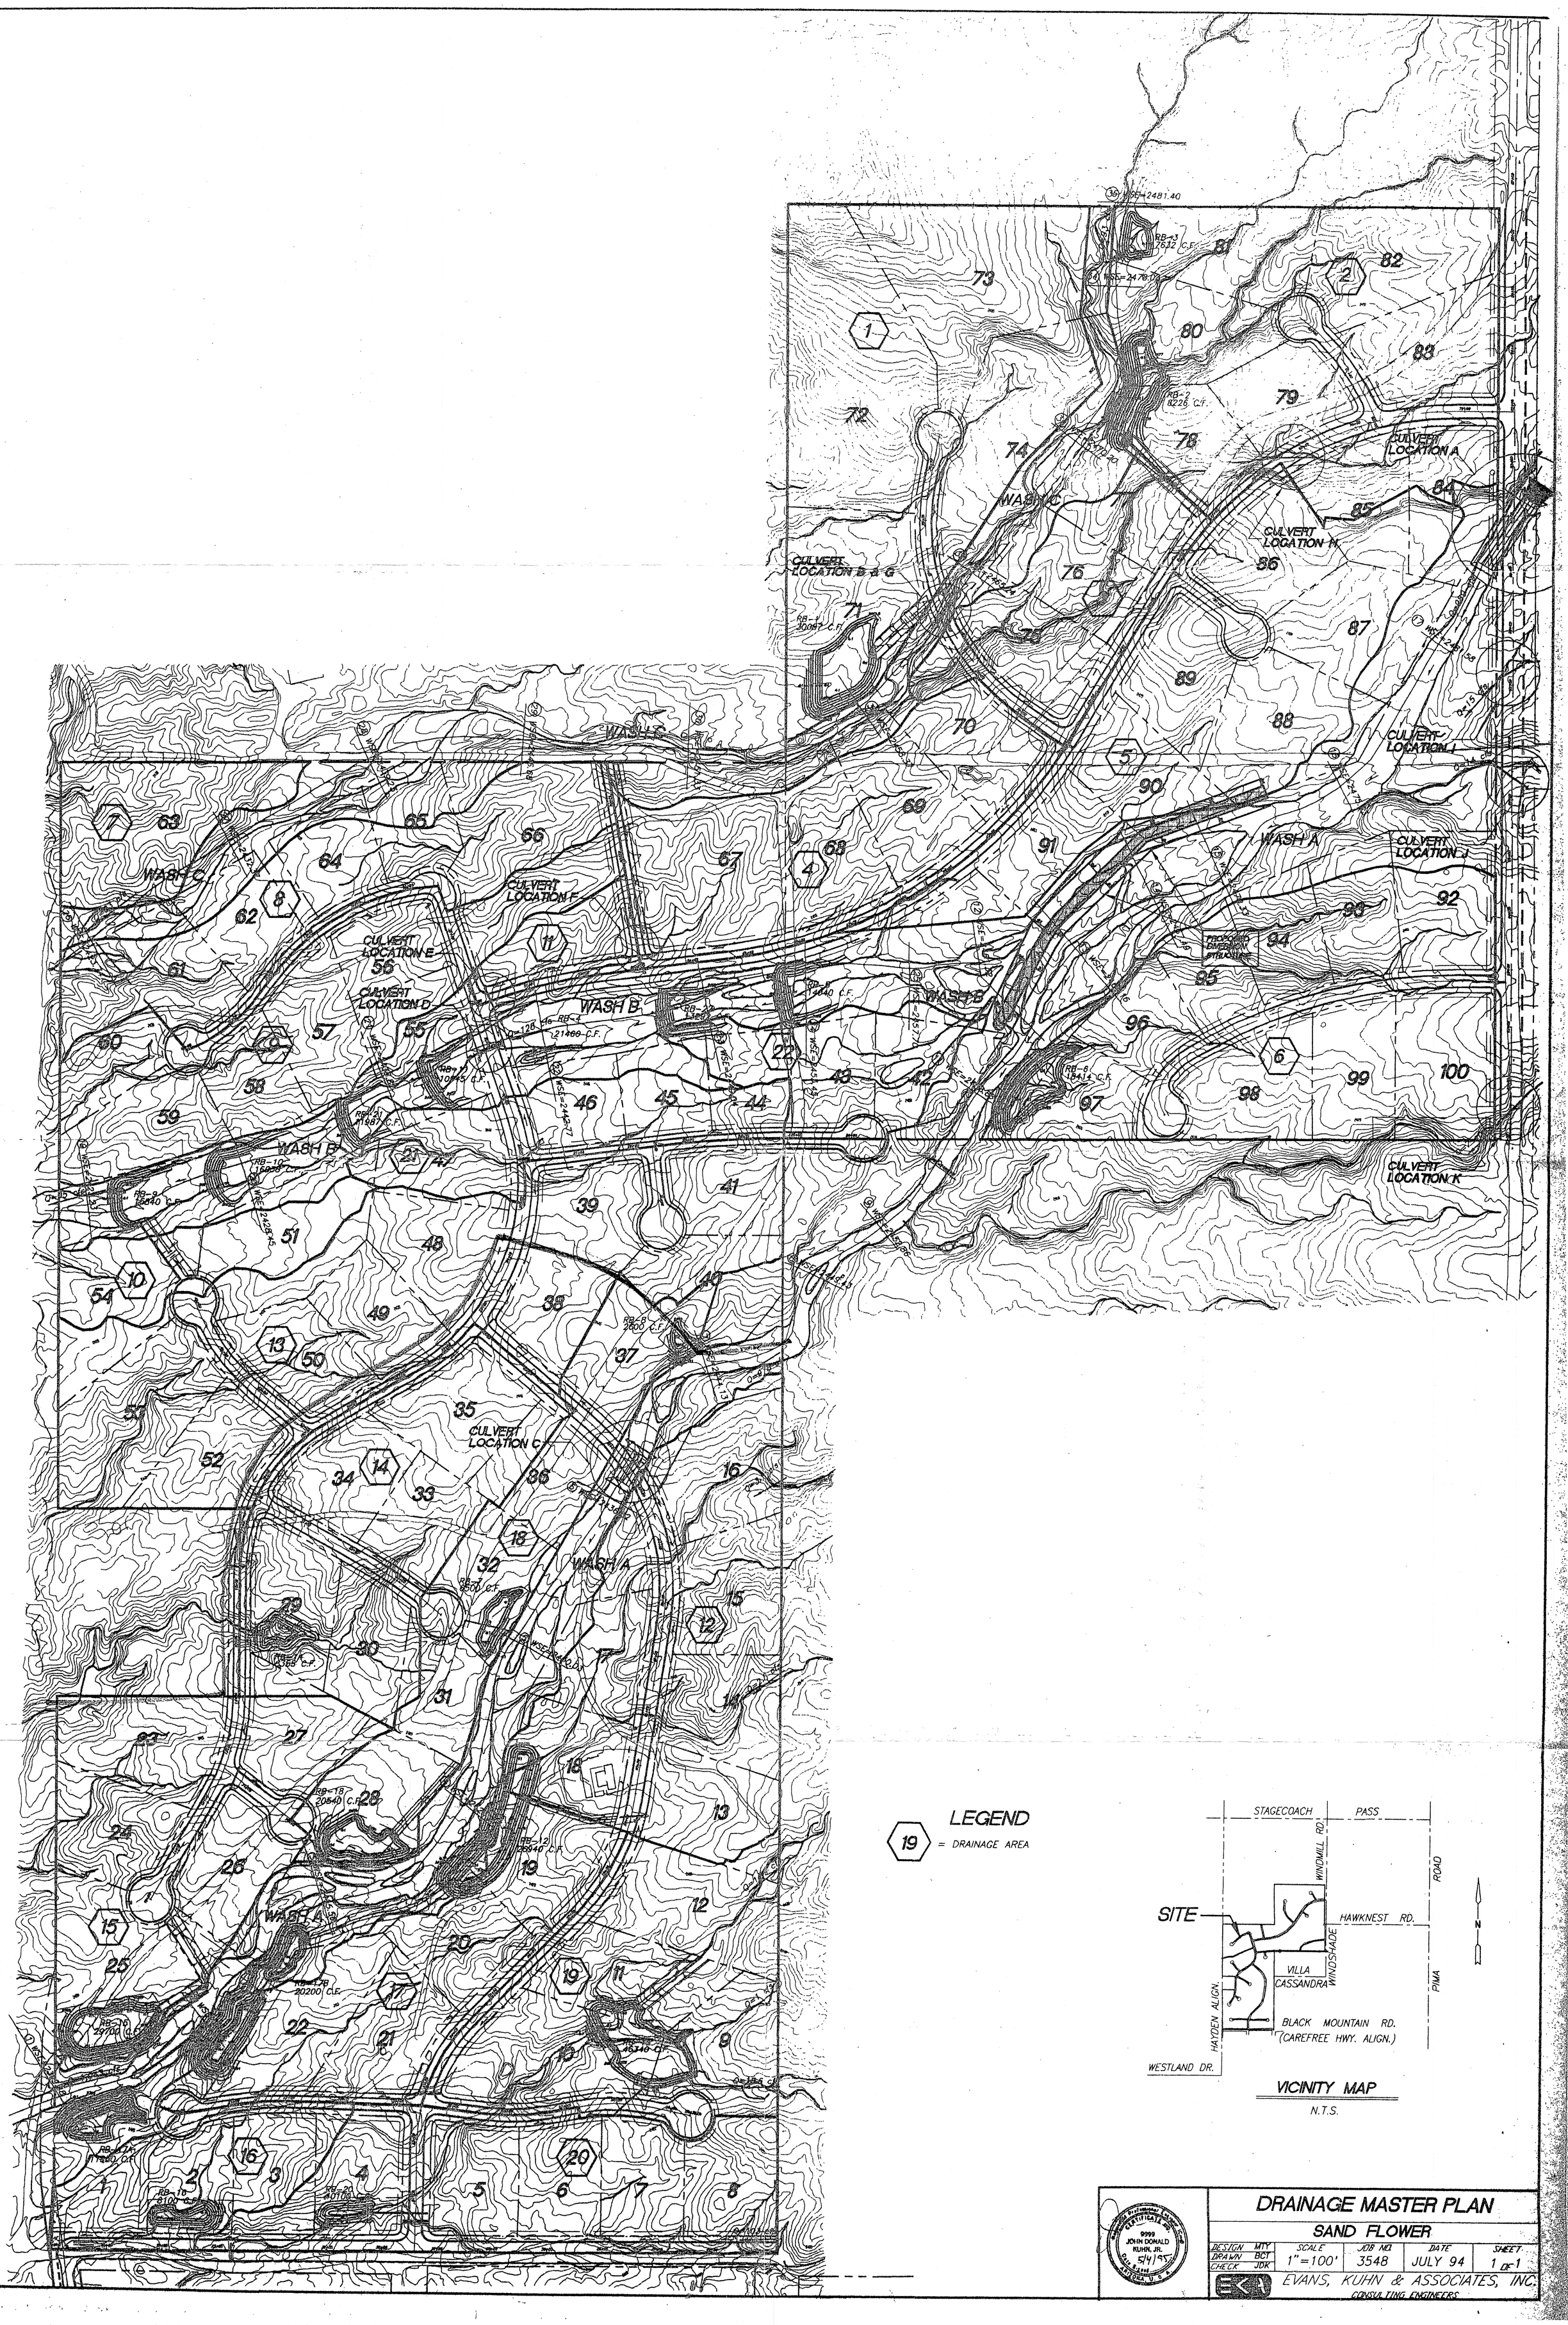
WASH A
WASH B
WASH C
CULVERT LOCATION A
CULVERT LOCATION B & G
CULVERT LOCATION C
CULVERT LOCATION D
CULVERT LOCATION E
CULVERT LOCATION F
CULVERT LOCATION H
CULVERT LOCATION I
CULVERT LOCATION J
CULVERT LOCATION K
PROPOSED EMERGENCY STRUCTURE
LEGEND
19 = DRAINAGE AREA
STAGECOACH PASS
WINDMILL RD.
ROAD
SITE
HAWKNEST RD.
WINDSHADE
VILLA CASSANDRA
PIMA
HAYDEN ALIGN.
BLACK MOUNTAIN RD.
(CAREFREE HWY. ALIGN.)
WESTLAND DR.
N
VICINITY MAP
N.T.S.
DRAINAGE MASTER PLAN
SAND FLOWER
DESIGN MTY
DRAWN BCT
CHECK JDK
SCALE 1"=100'
JOB NO. 3548
DATE JULY 94
SHEET 1 OF 1
EVANS, KUHN & ASSOCIATES, INC.
CONSULTING ENGINEERS
9999 JOHN DONALD KUHN, JR. 5/4/95 ARIZONA U.S.A.