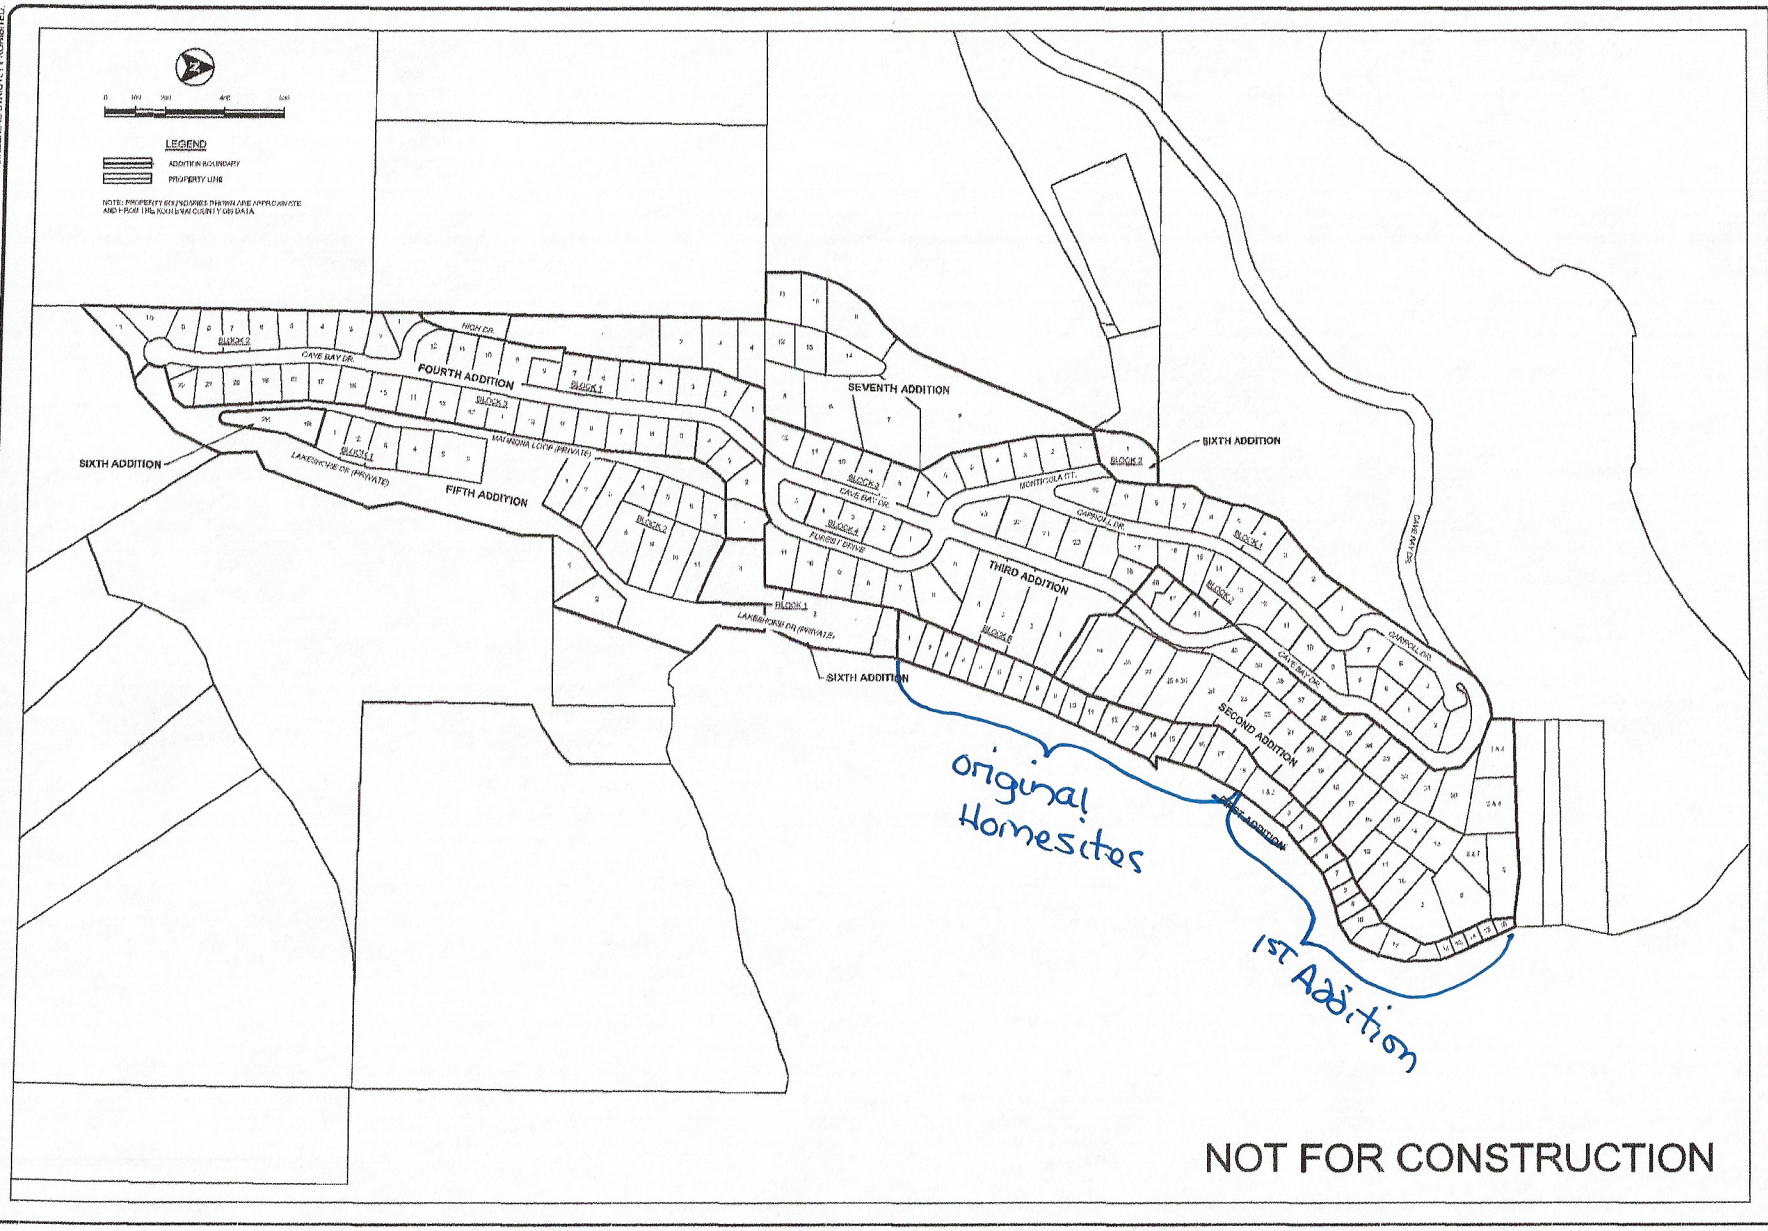

DRAFT

T-O ENGINEERS
CONSULTING ENGINEERS, SURVEYORS & PLANNERS
700 N. NEIDER AVENUE, SUITE A
COEUR D'ALENE, IDAHO 83814
PHONE: (208) 762-0984 FAX: (208) 762-0986

CBCS DISTRICT PLAT MAP

ATTENTION:
IF THIS BAR DOES NOT MEASURE 1" ON 24X36 SHEET or 1/2" ON 11x17 SHEET, THEN DRAWING IS NOT TO SCALE

DATE: 8/11/2020
PROJECT: 14011

SHEET 1 OF 1

©2017 T-O ENGINEERS. THIS INSTRUMENT IS THE PROPERTY OF T-O ENGINEERS. ANY REPRODUCTION, REUSE OR MODIFICATION OF THIS INSTRUMENT OR ITS CONTENTS WITHOUT SPECIFIC WRITTEN PERMISSION OF T-O ENGINEERS IS STRICTLY PROHIBITED.