


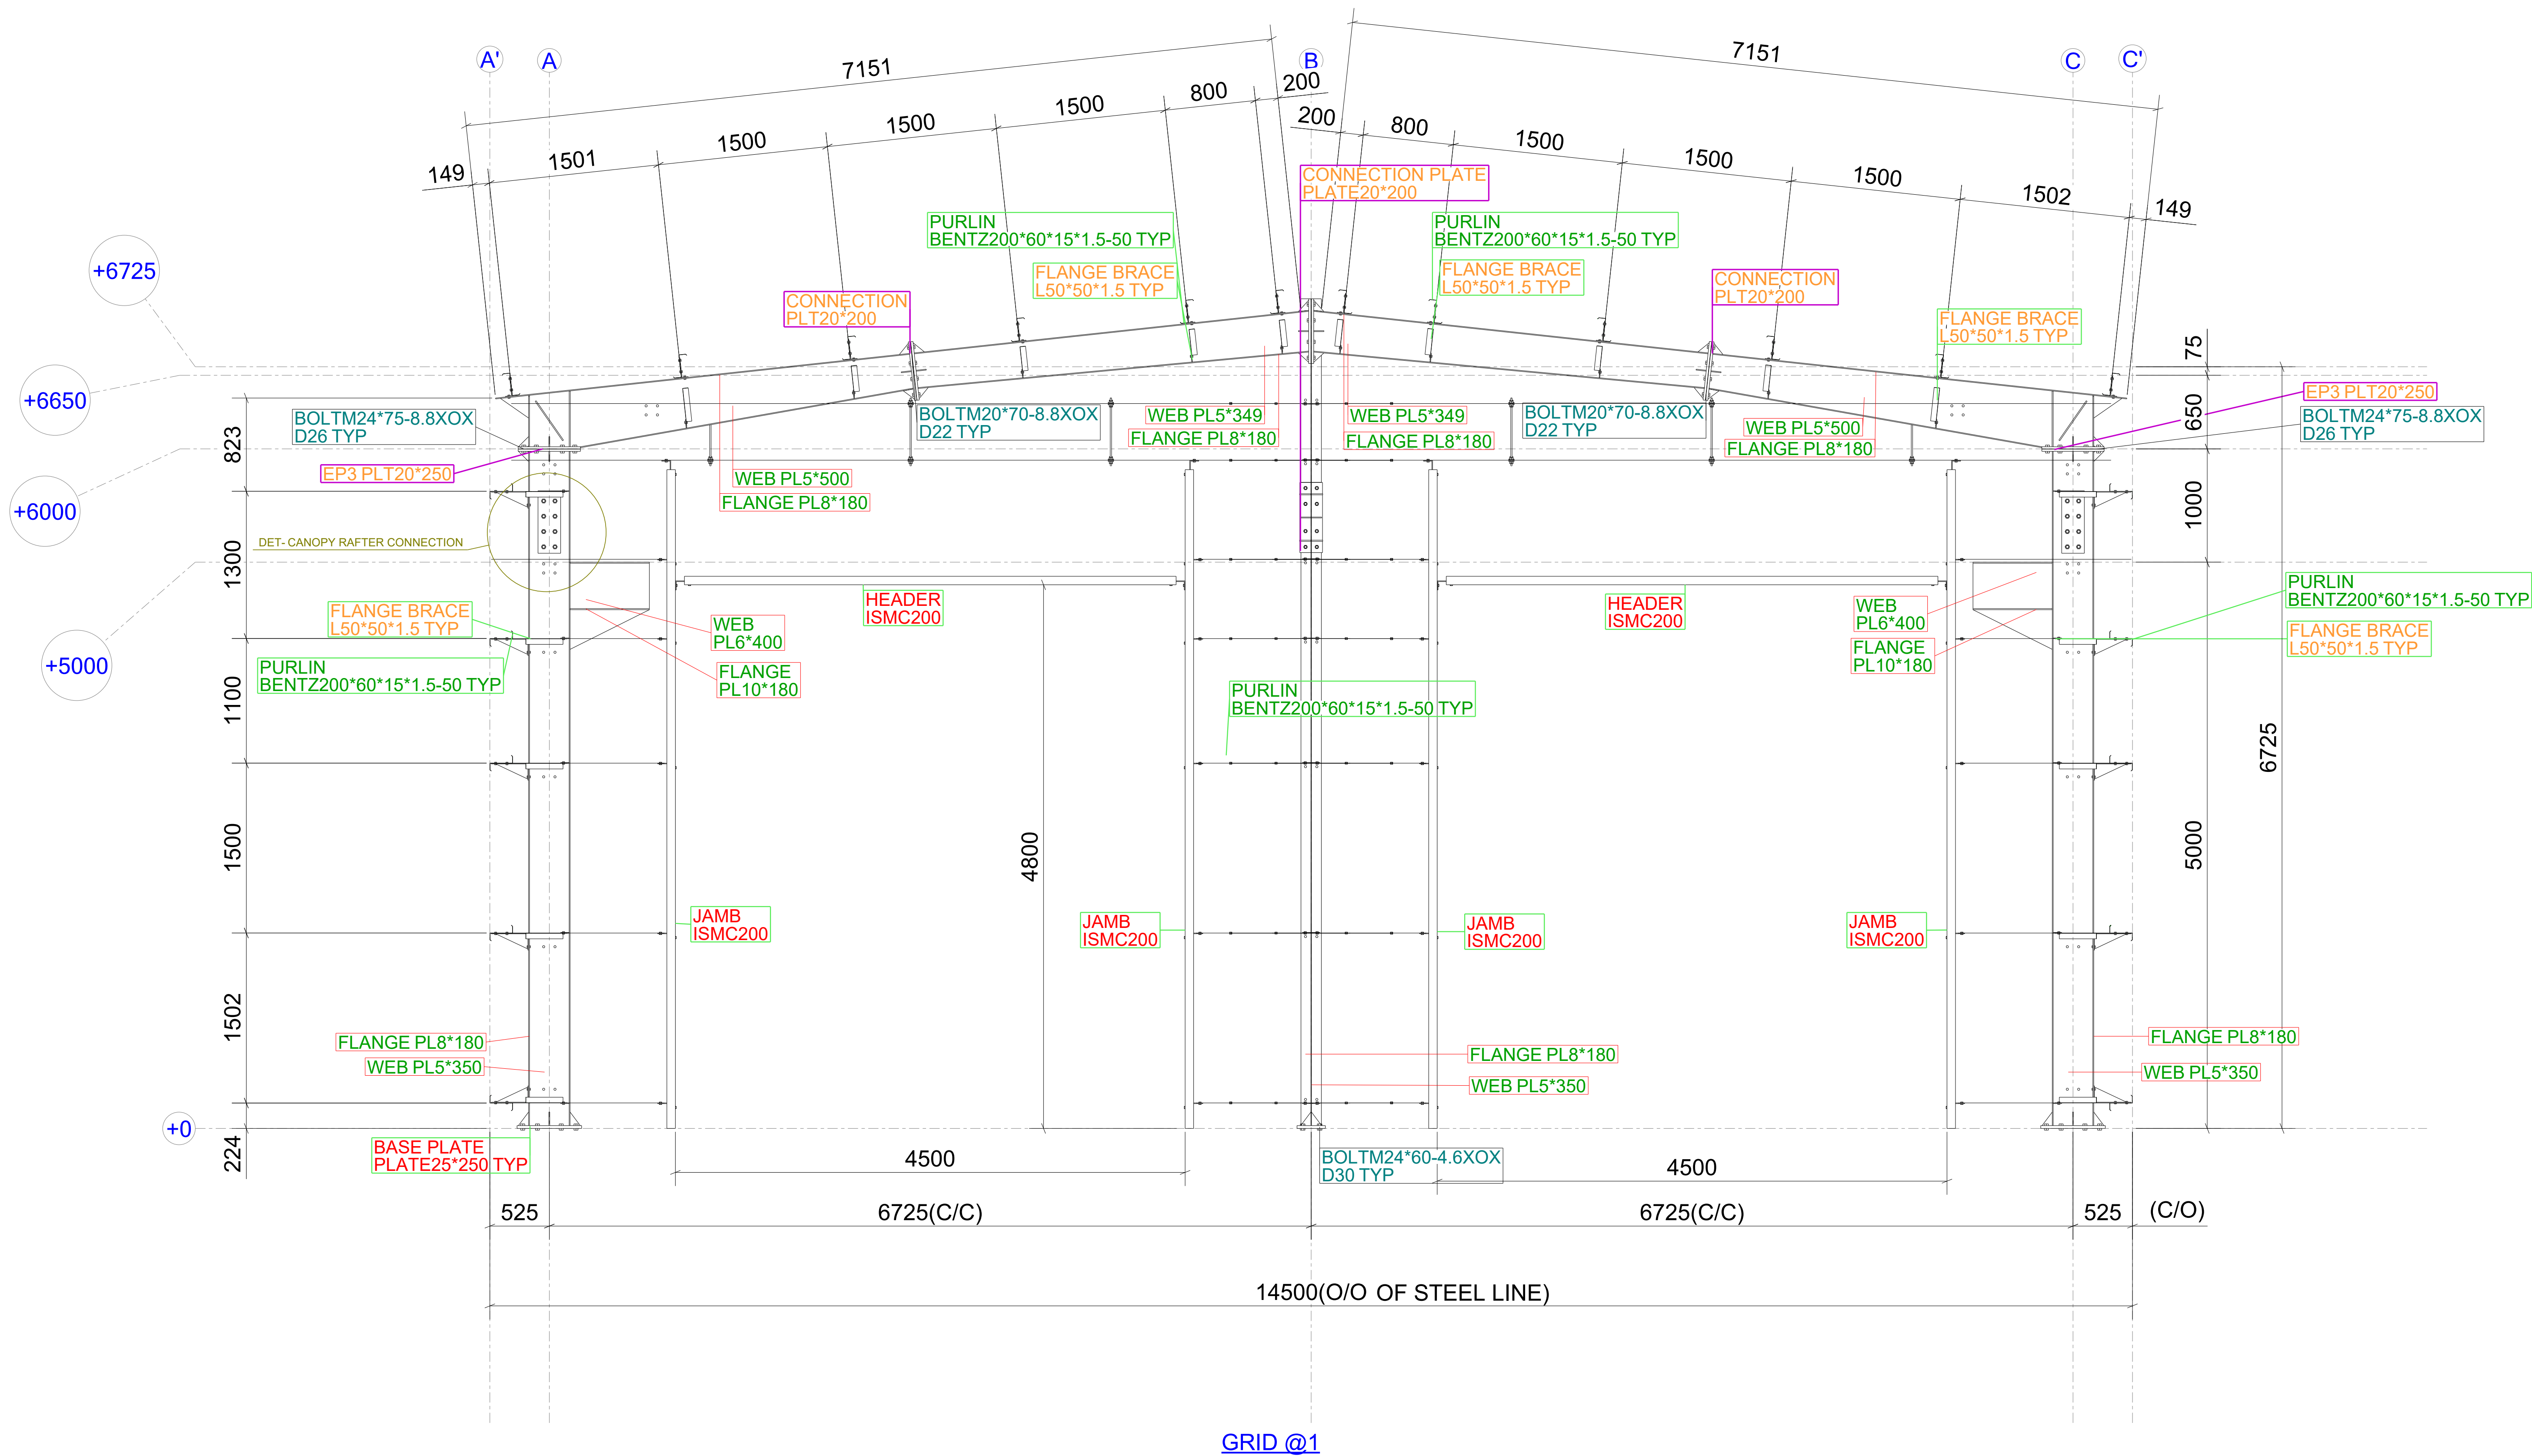

No	REV MARK	REVISION DESCRIPTION	CREATED	APPROVED	REV. DATE
Powered by Tekla 					
DRAWING TITLE		GRID-1			
CONTRACT		Trimble Solutions India Pvt Ltd			
MODELLED BY				ISSUED	
CONTRACT NO		1000		SCALE 1:30	
DRAWING No		[1]		REVISION No.	