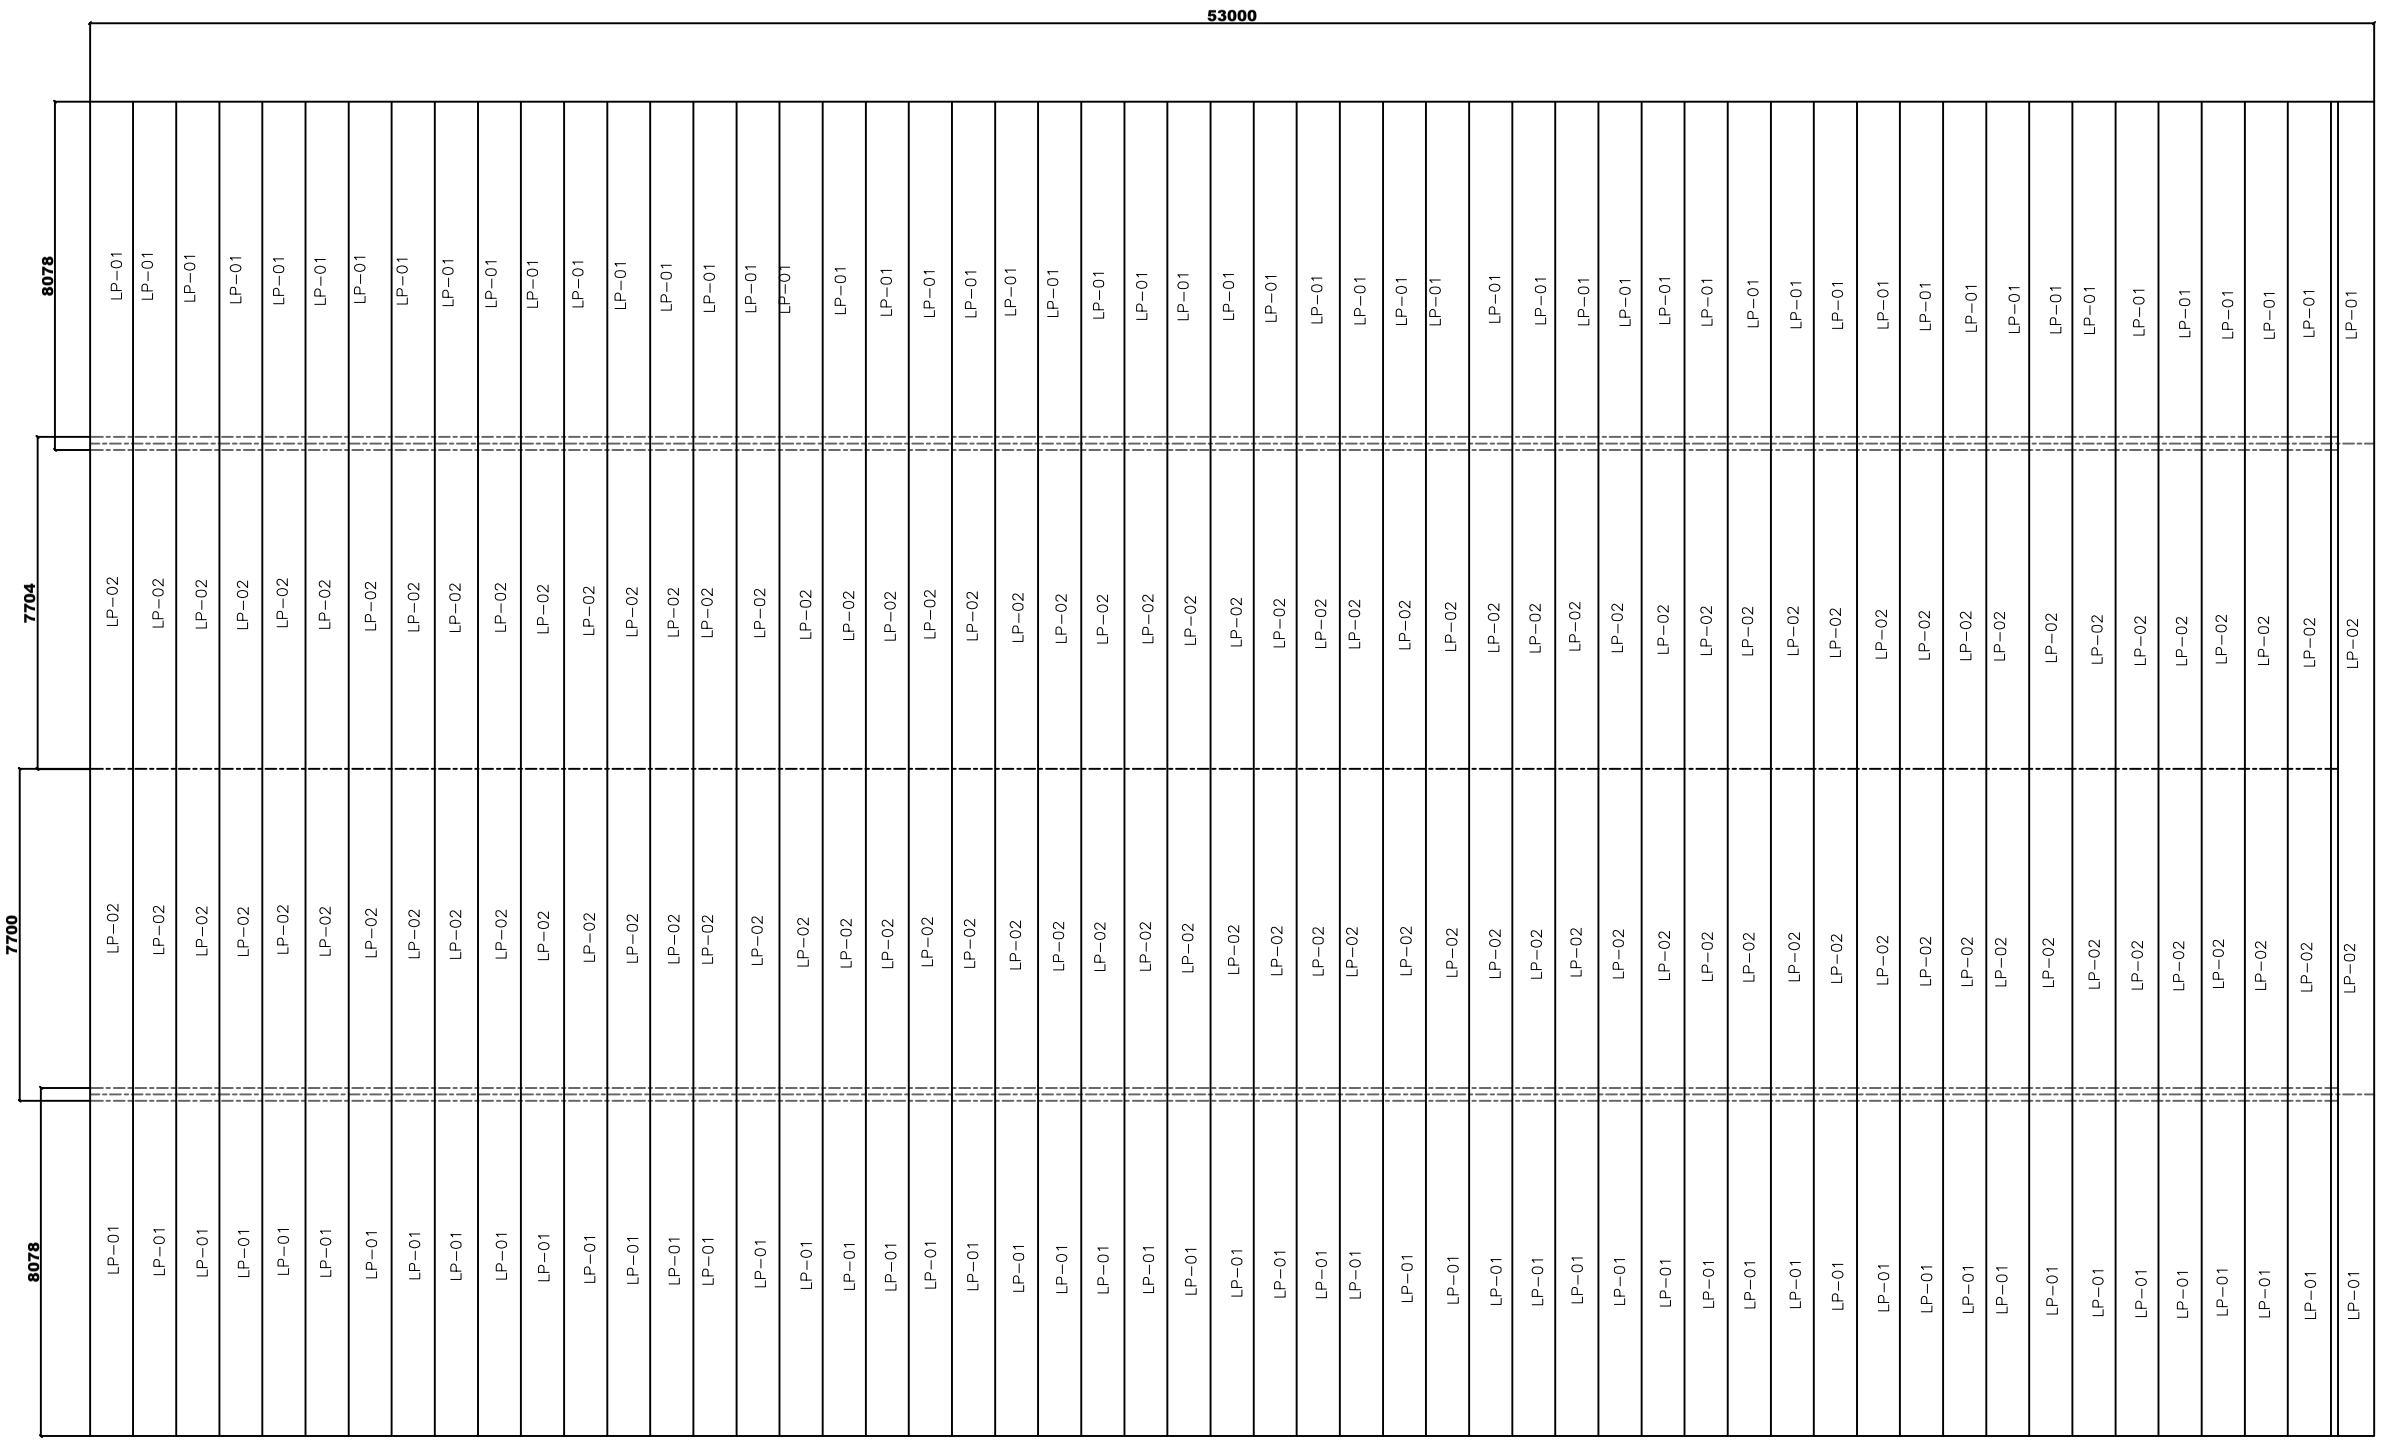

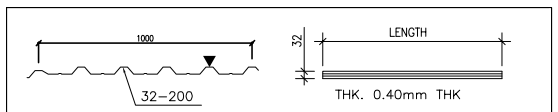

SR. NO.	PIECE MARK	NOS. REQD.	DESCRIPTION	LENGTH	COLOUR
1	LP-01	106	LINER PANEL	8080	WHITE
2	LP-02	106	LINER PANEL	7700	WHITE

No	REV MARK	REVISION DESCRIPTION	REV. DATE
.			24-08-2026

Powered by Tekla Trimble

DRAWING TITLE	SHEETING		
CONTRACT	NG SAMPLE		
MODELLED BY	RP	ISSUED	
CONTRACT NO	-	SCALE 1:75	A0
DRAWING No	-	REVISION No.	