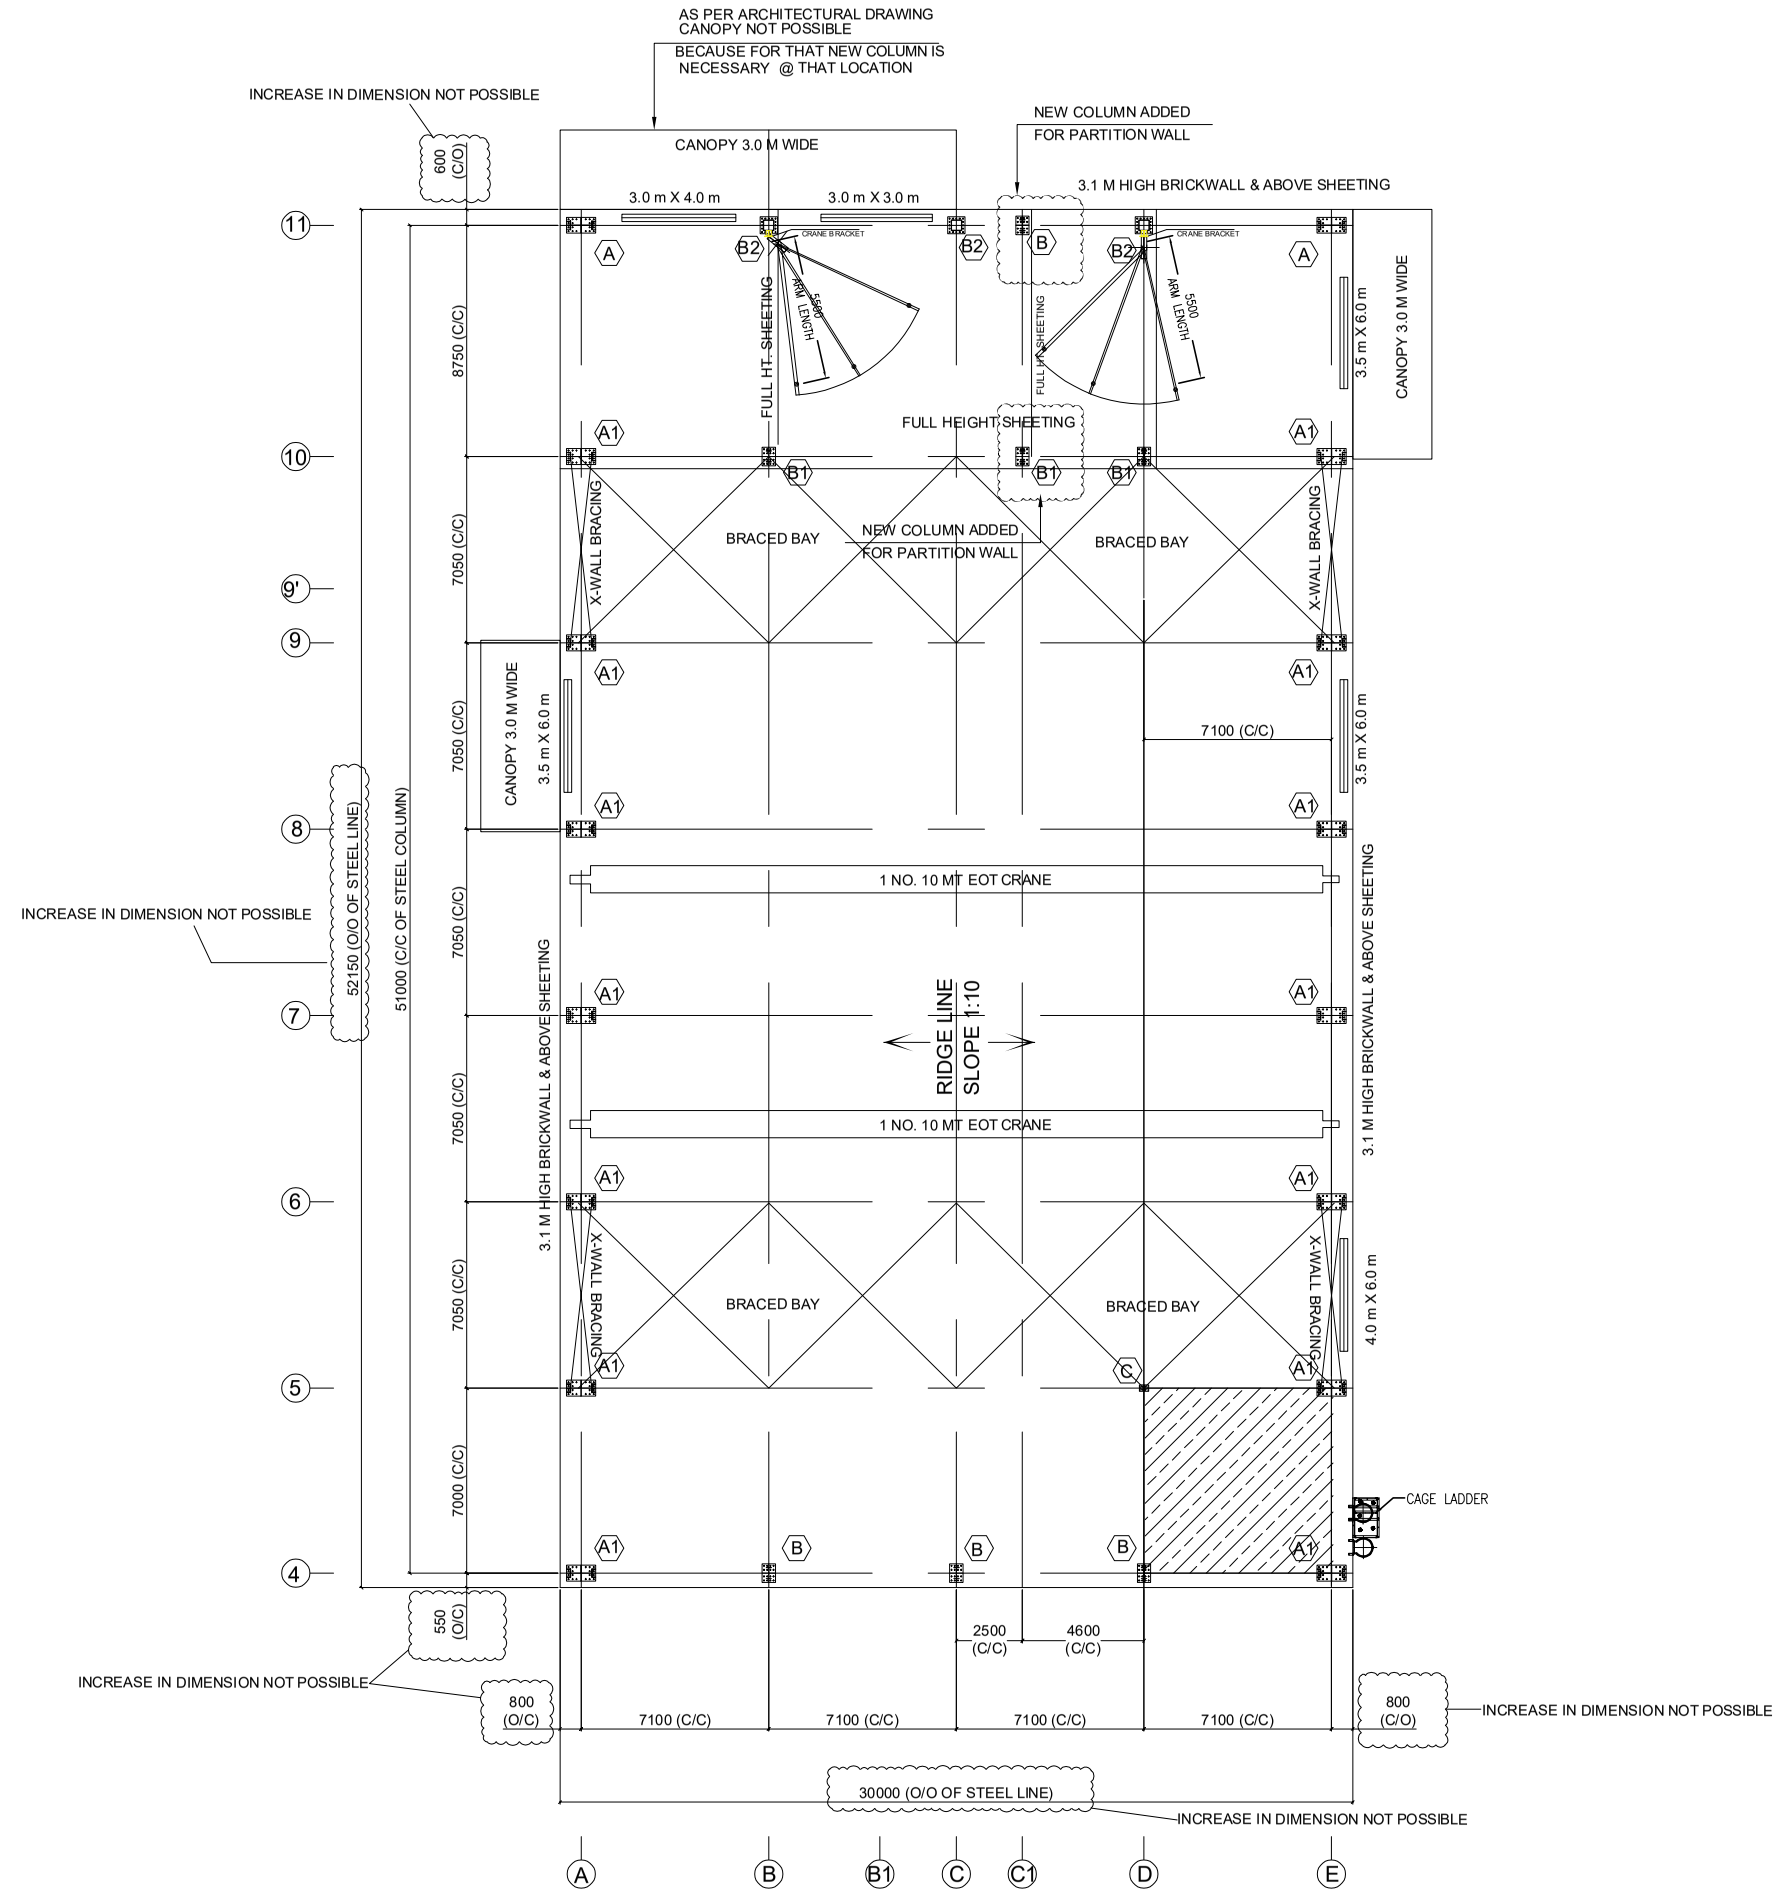

ANCHOR BOLT PLAN