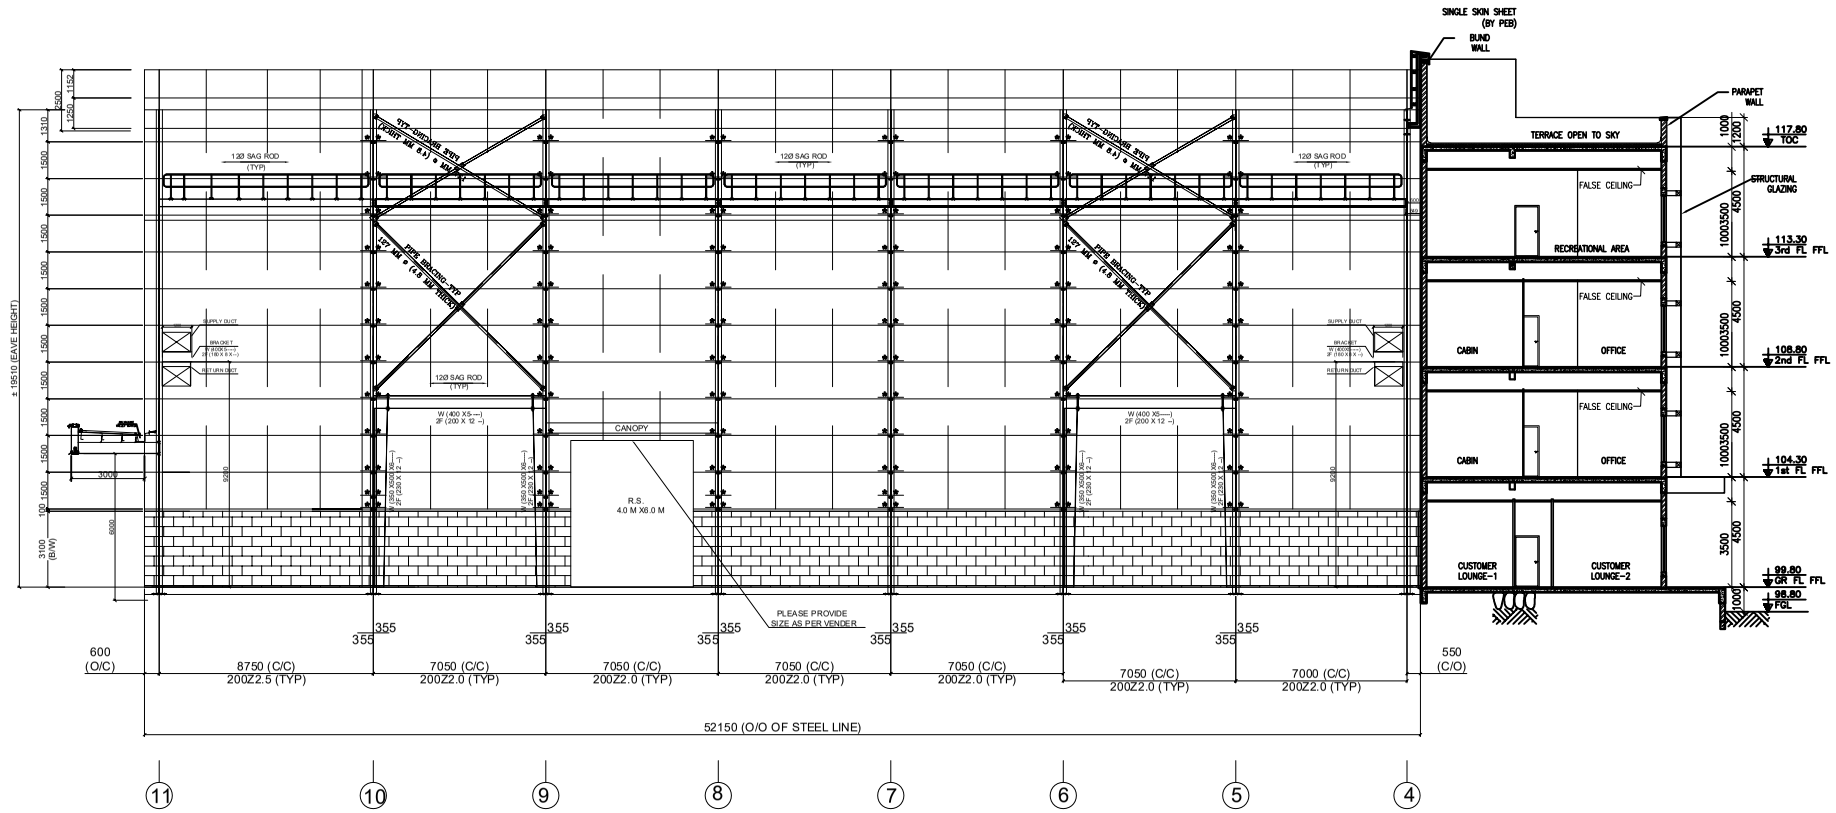

SIDEWALL FRAMING ELEVATION F.L. - A

- DENOTES DOUBLE SIDED FLANGE BRACE **

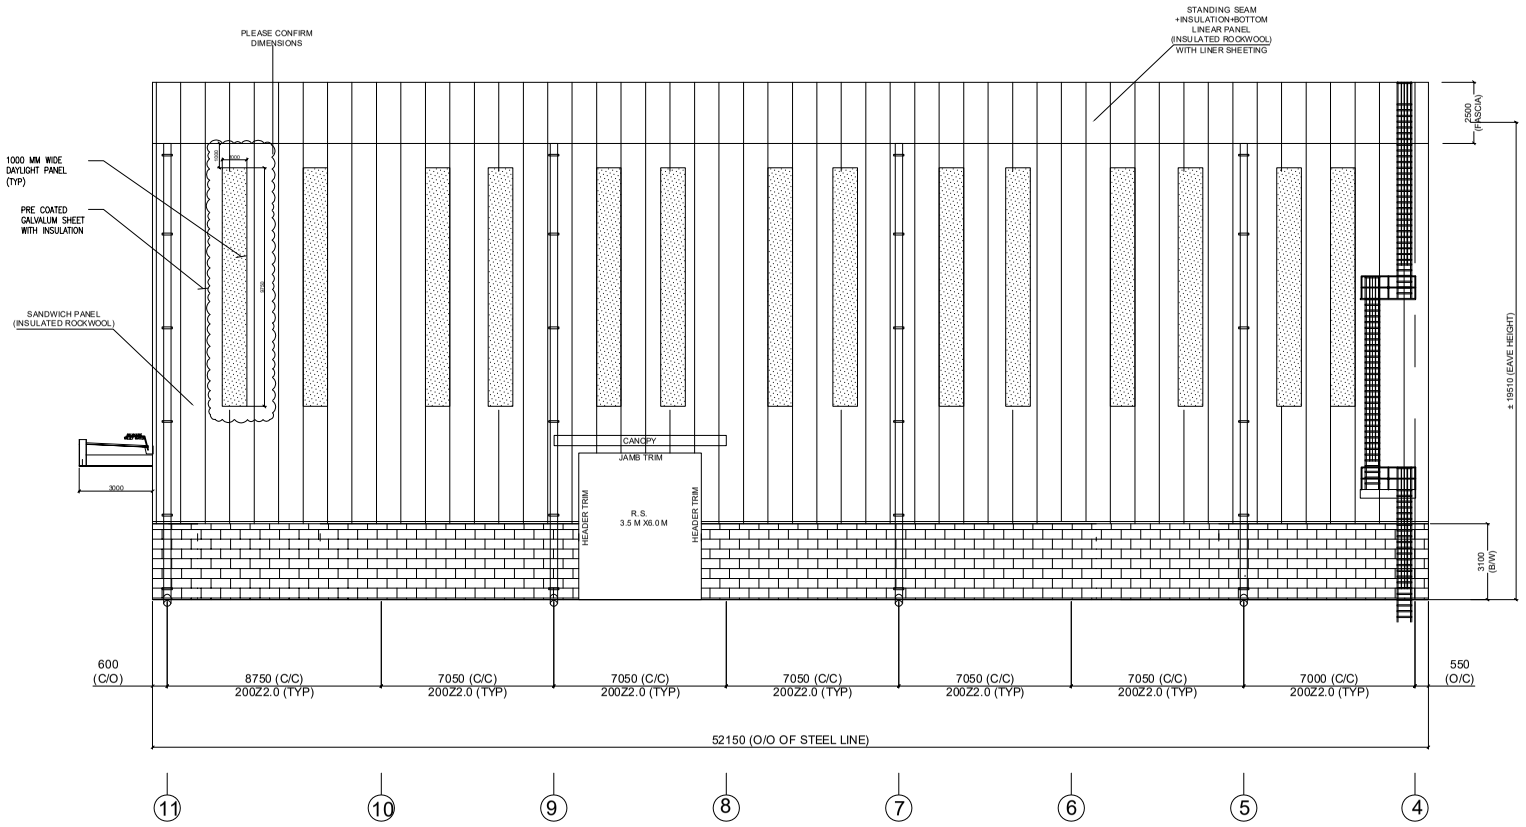

SIDEWALL SHEETING ELEVATION F.L. - A

0.5 MM THICK COLOR COATED PANLE

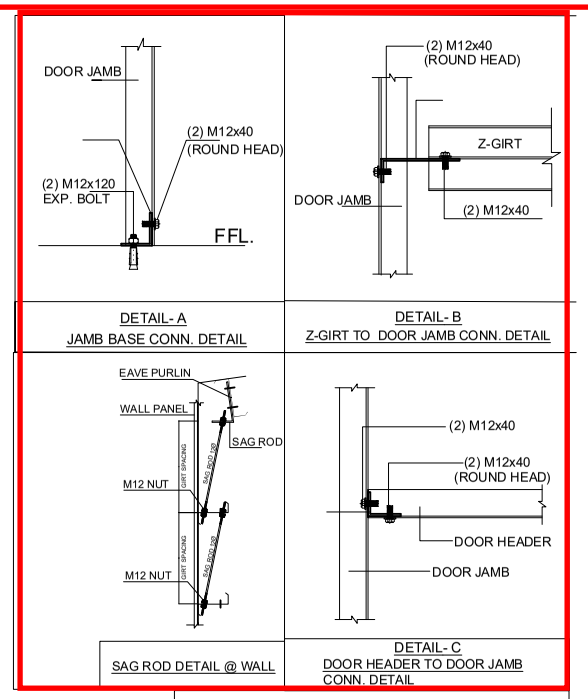

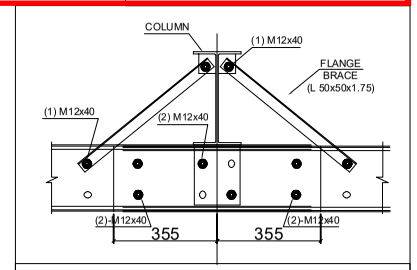

SEC-A-A:-GIRT LAP DETAIL (SHORT LAP)

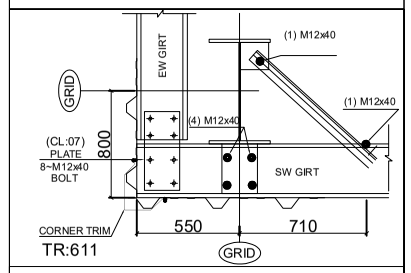

SEC-B-B:-(GIRT CONNECTION DETAIL @ CORNER)

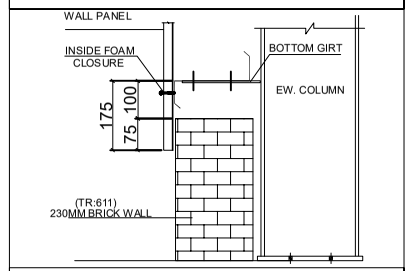

SEC-C-C:-DRIP TRIM DETAIL (TYP)