

SIDEWALL SHEETING ELEVATION F.L. - E

0.5 MM THICK COLOR COATED PANLE

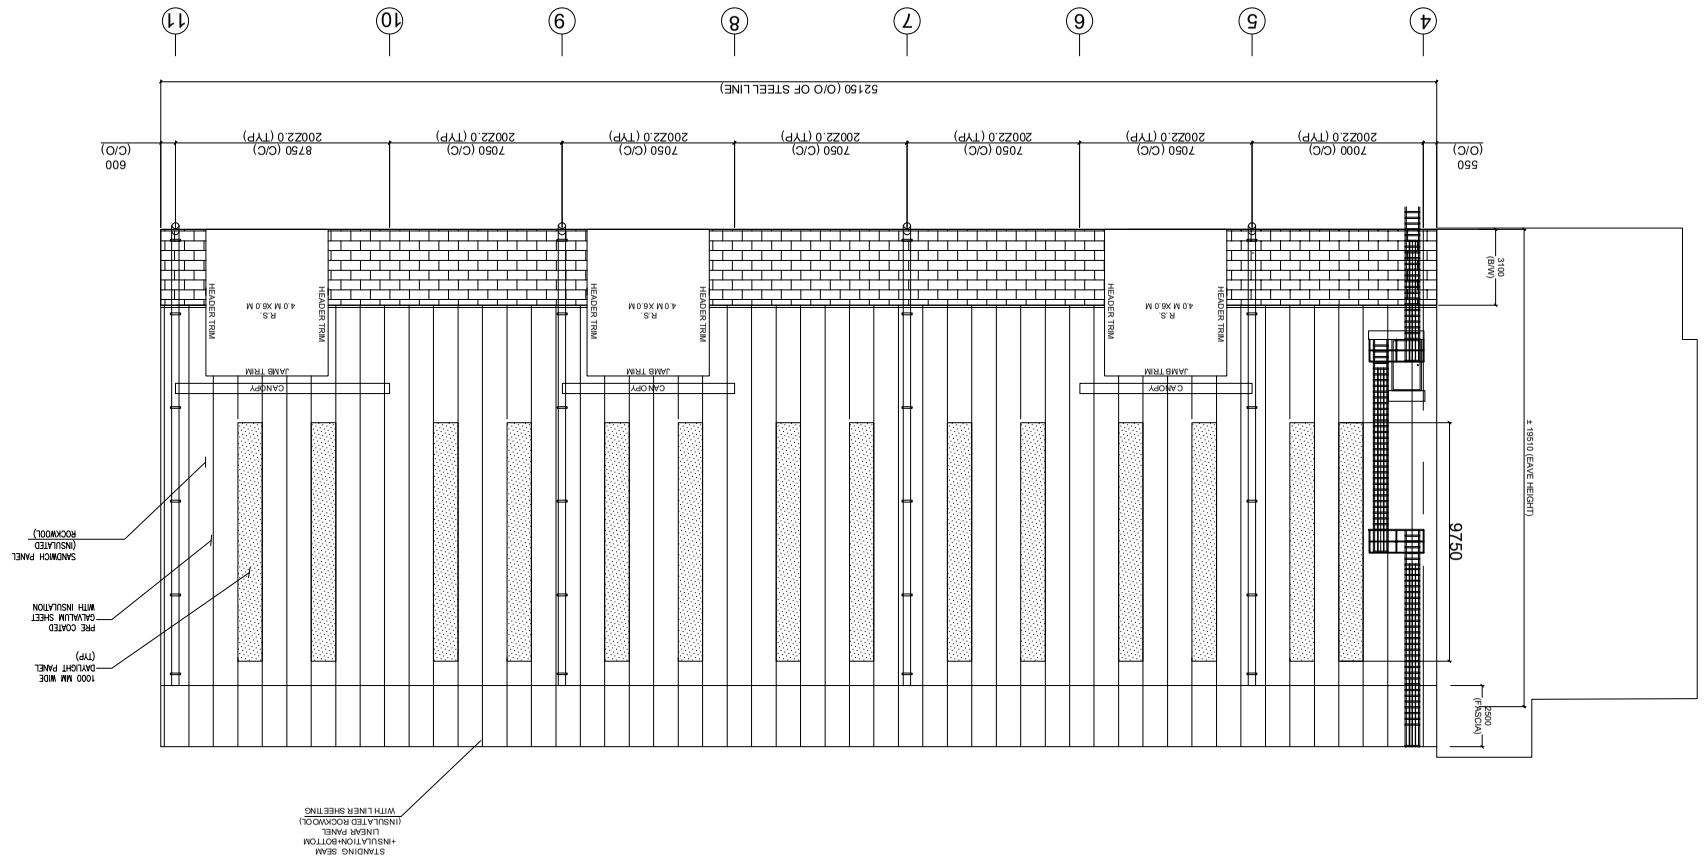


SIDEWALL FRAMING ELEVATION F.L. - E


** - DENOTES DOUBLE SIDED FLANGE BRACE

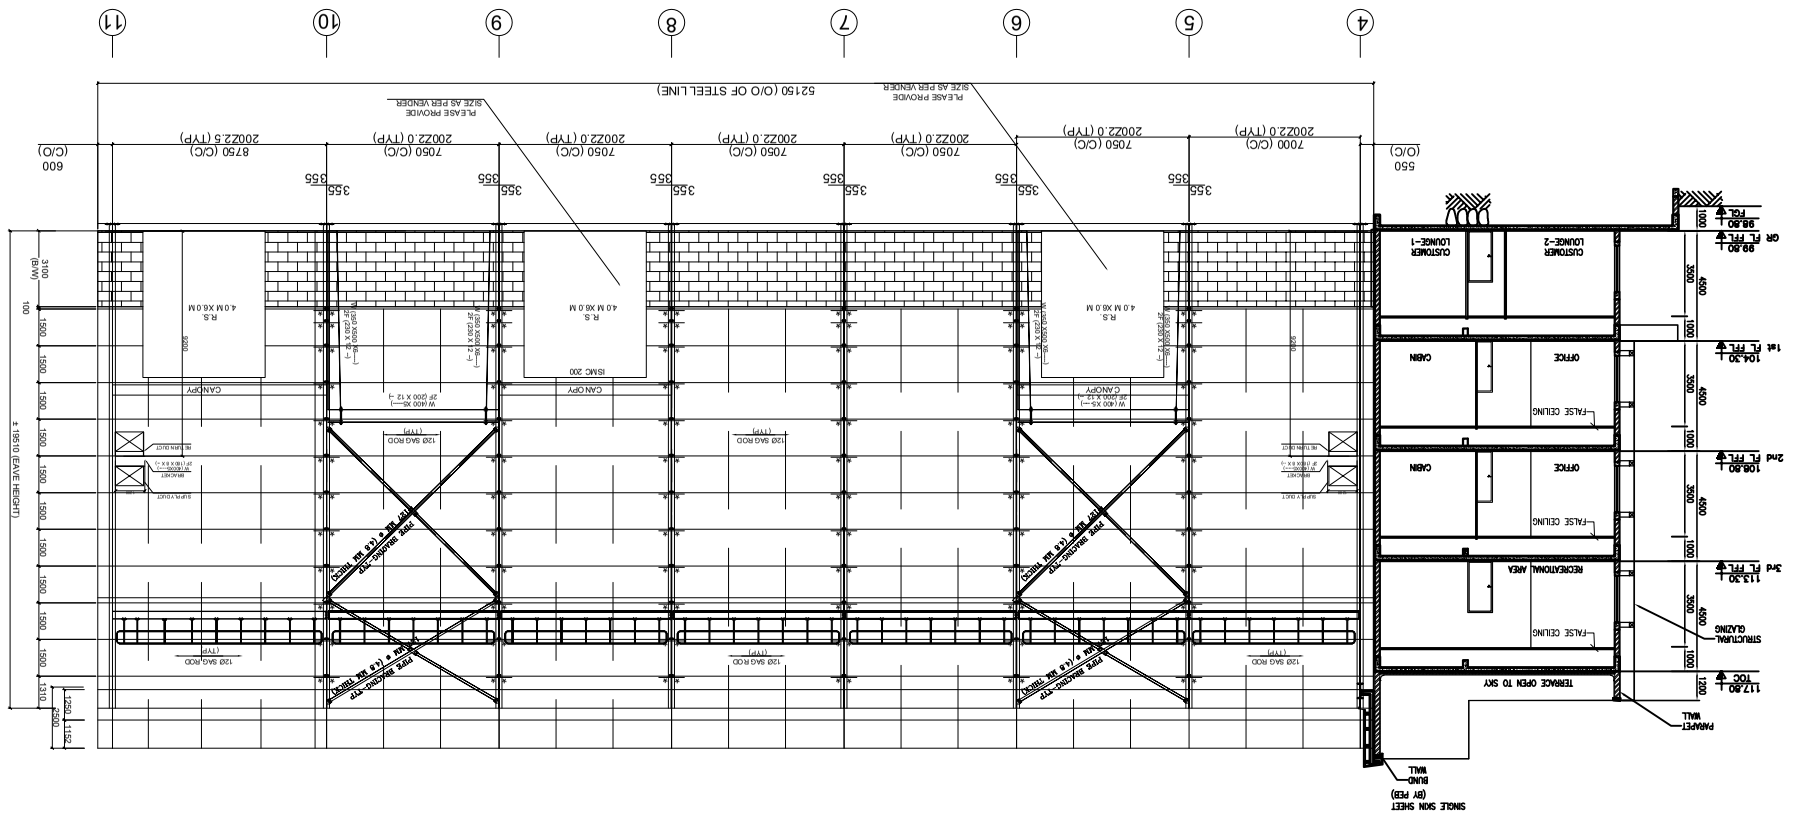


SEC-C-C:-DRIP TRIM DETAIL (TYP)

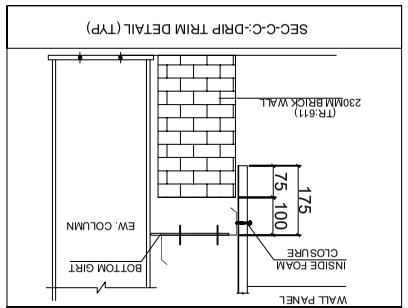


SEC-B-B:-(GIRT CONNECTION DETAIL @ CORNER)

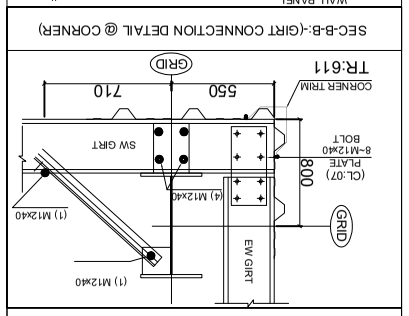

SEC-A-A:-GIRT LAP DETAIL (SHORT LAP)

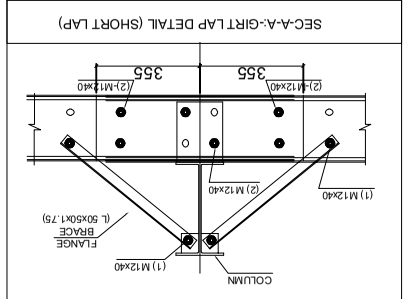


SAG ROD DETAIL @ WALL

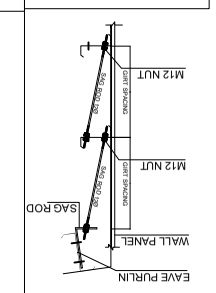


DETAIL- A

JAMB BASE CONN. DETAIL

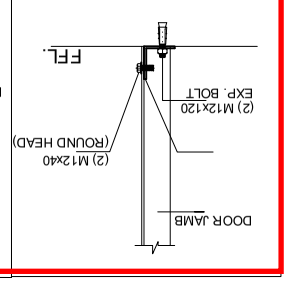

DETAIL- B

Z-GIRT TO DOOR JAMB CONN. DETAIL

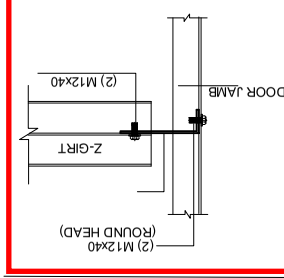

DETAIL- C

DOOR HEADER TO DOOR JAMB CONN. DETAIL

