


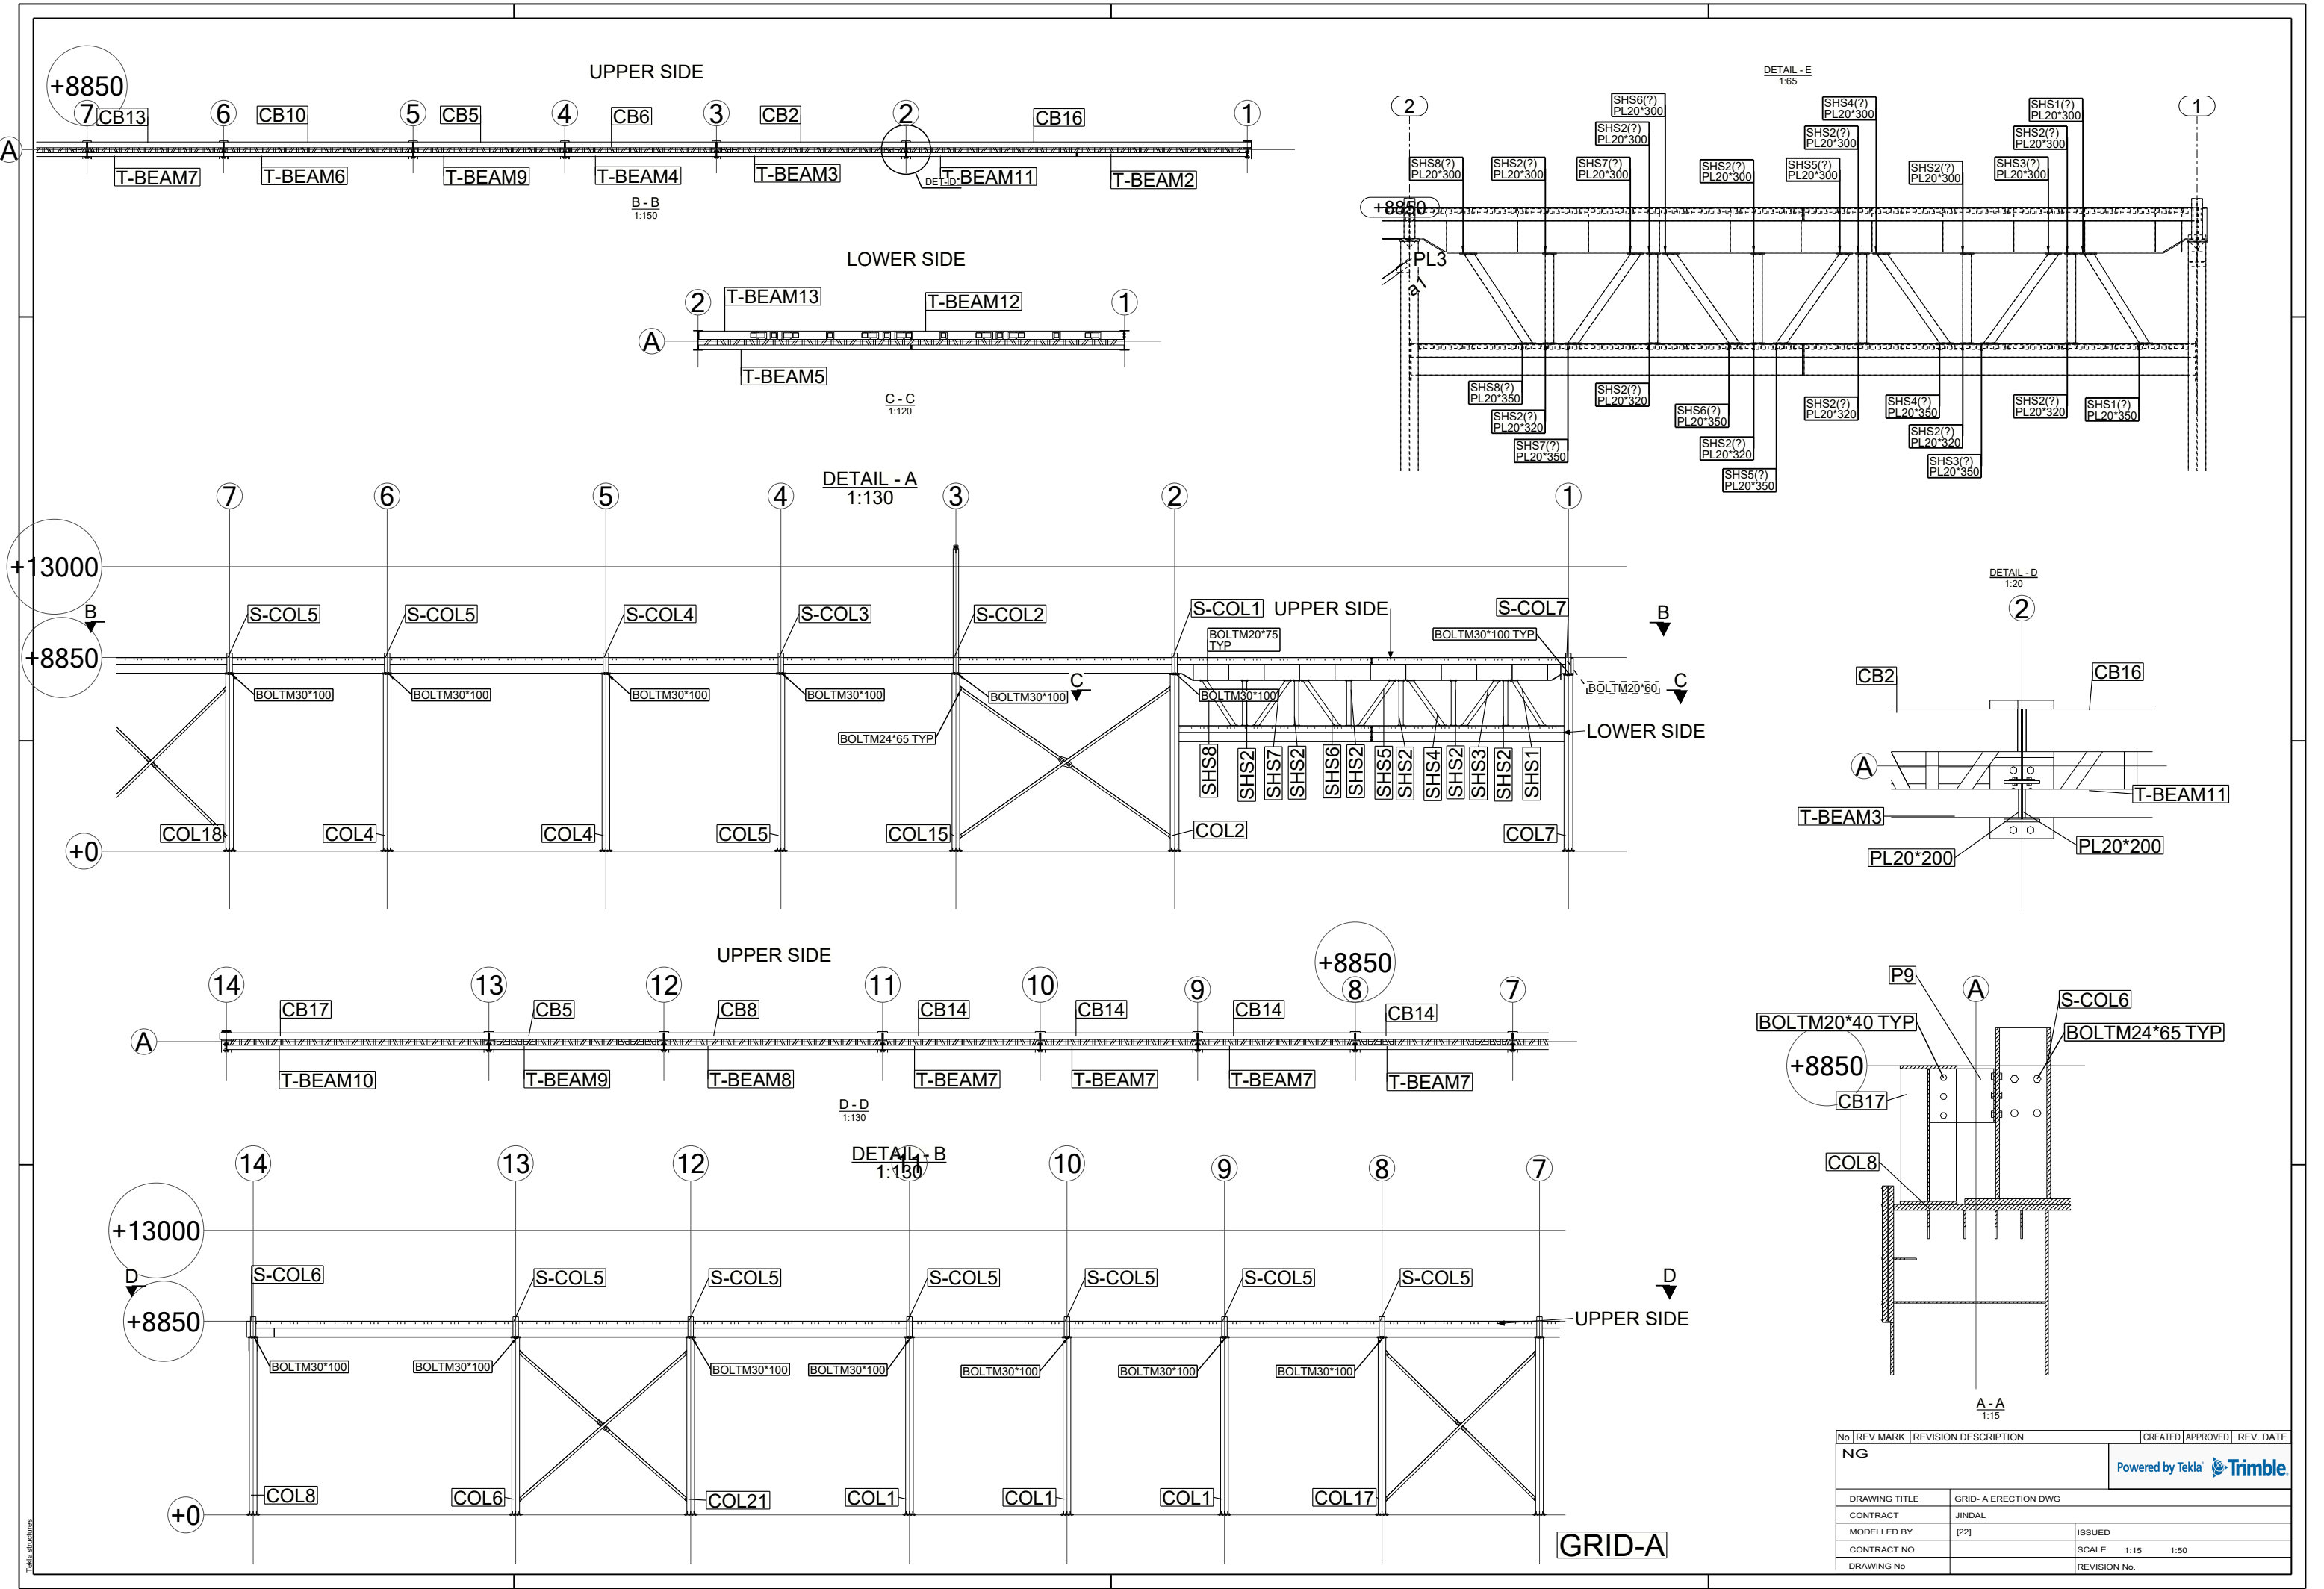

No.		REV MARK	REVISION DESCRIPTION	CREATED	APPROVED	REV. DATE
NG						
DRAWING TITLE		GRID - A ERECTION DWG				
CONTRACT		JINDAL				
MODELLED BY		[22]	ISSUED			
CONTRACT NO		SCALE		1:15	1:50	
DRAWING No		REVISION No.				