
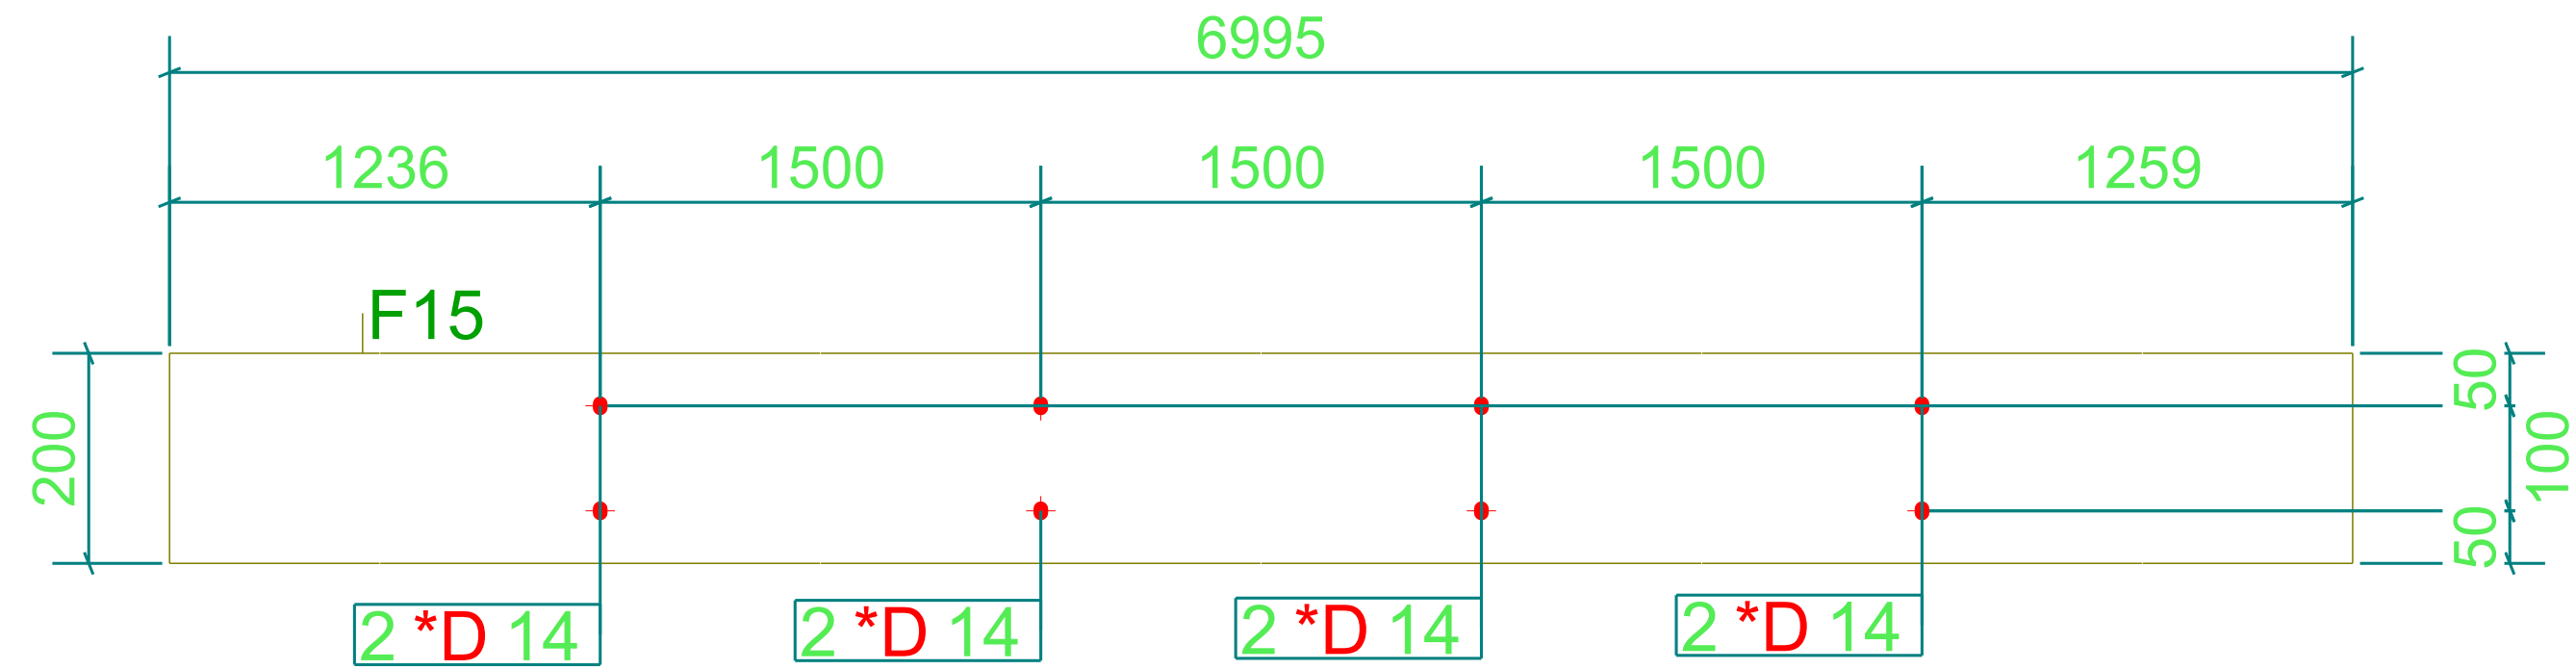
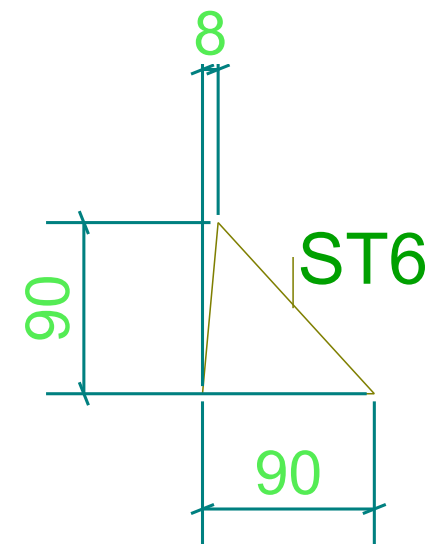
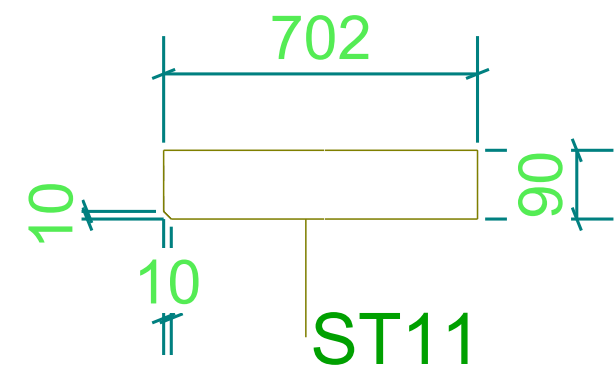
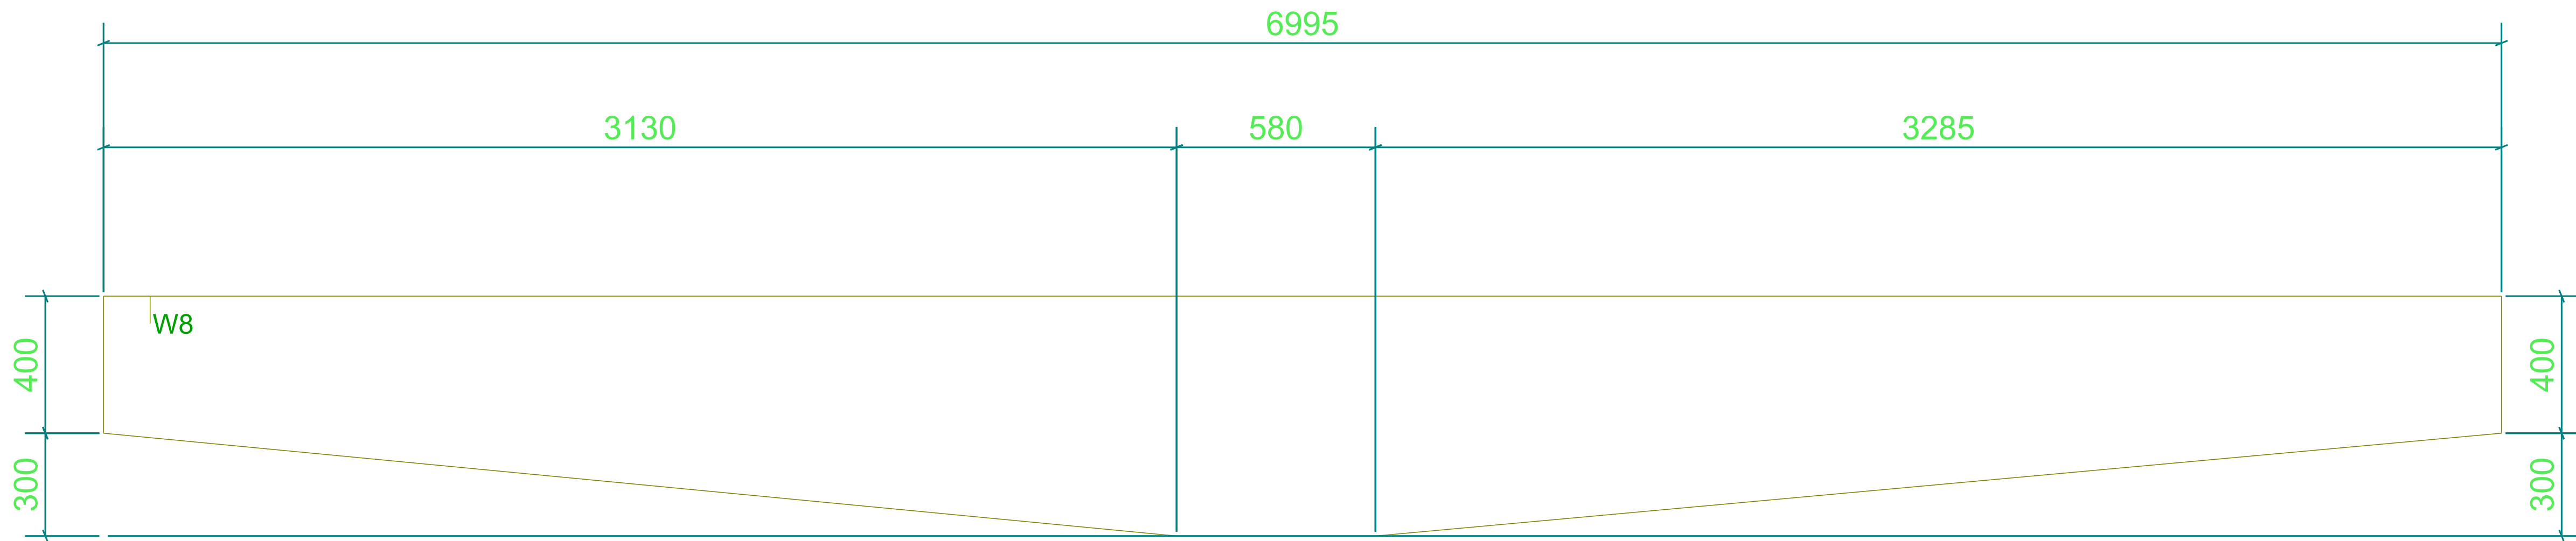
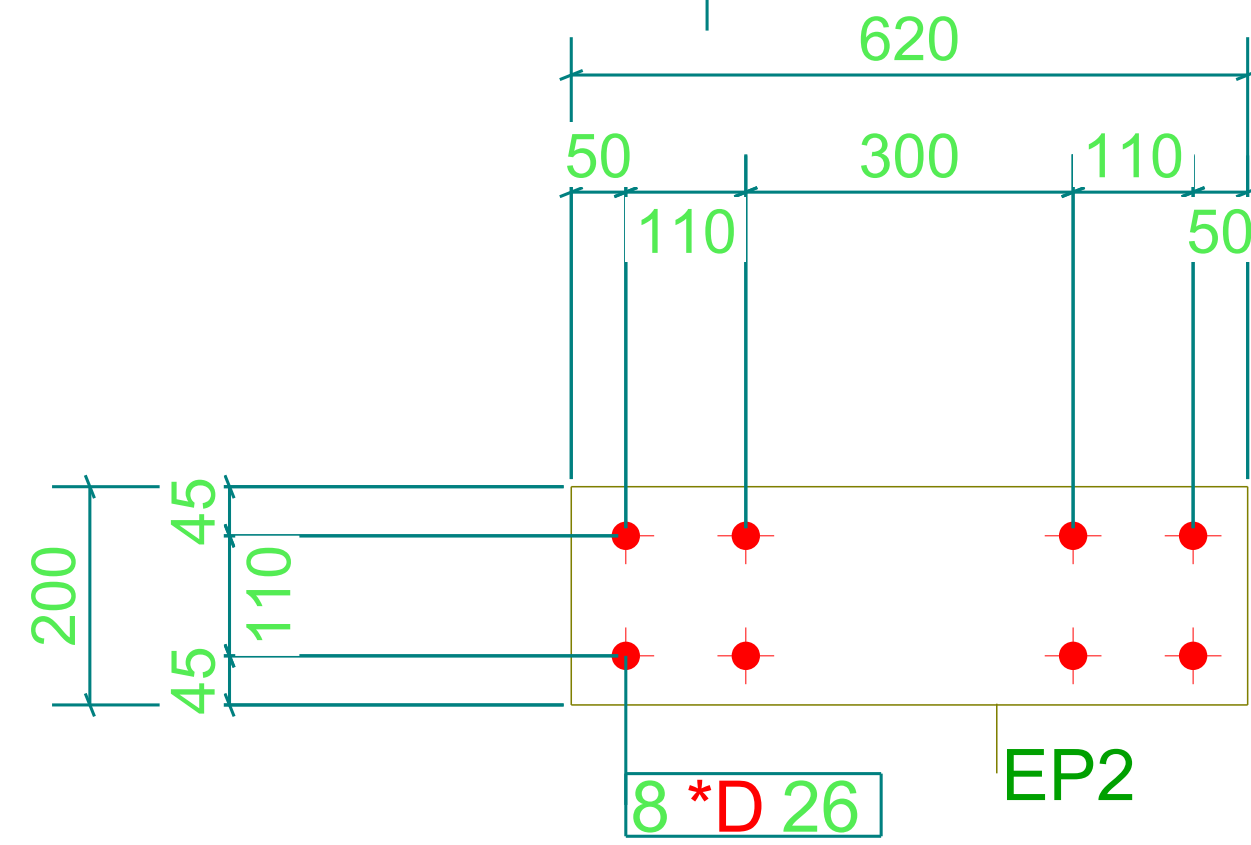
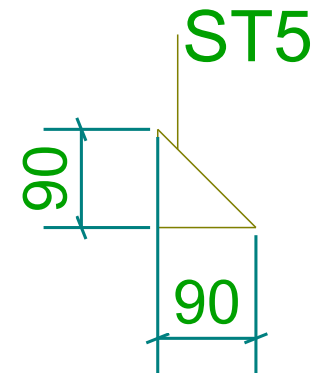
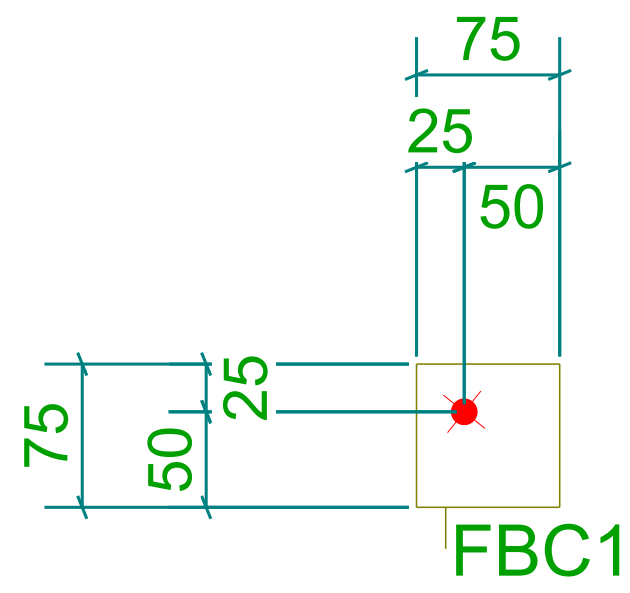
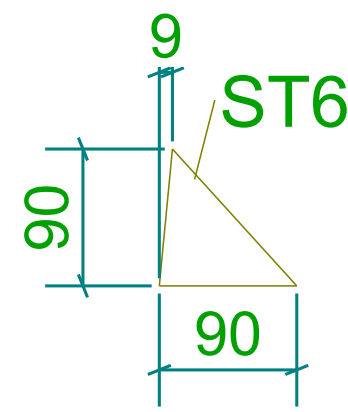
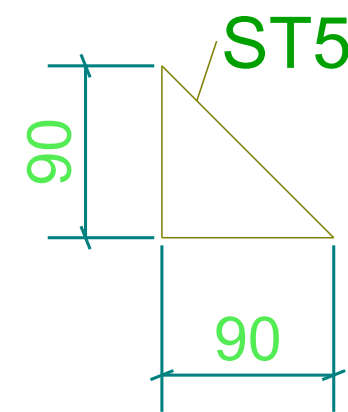
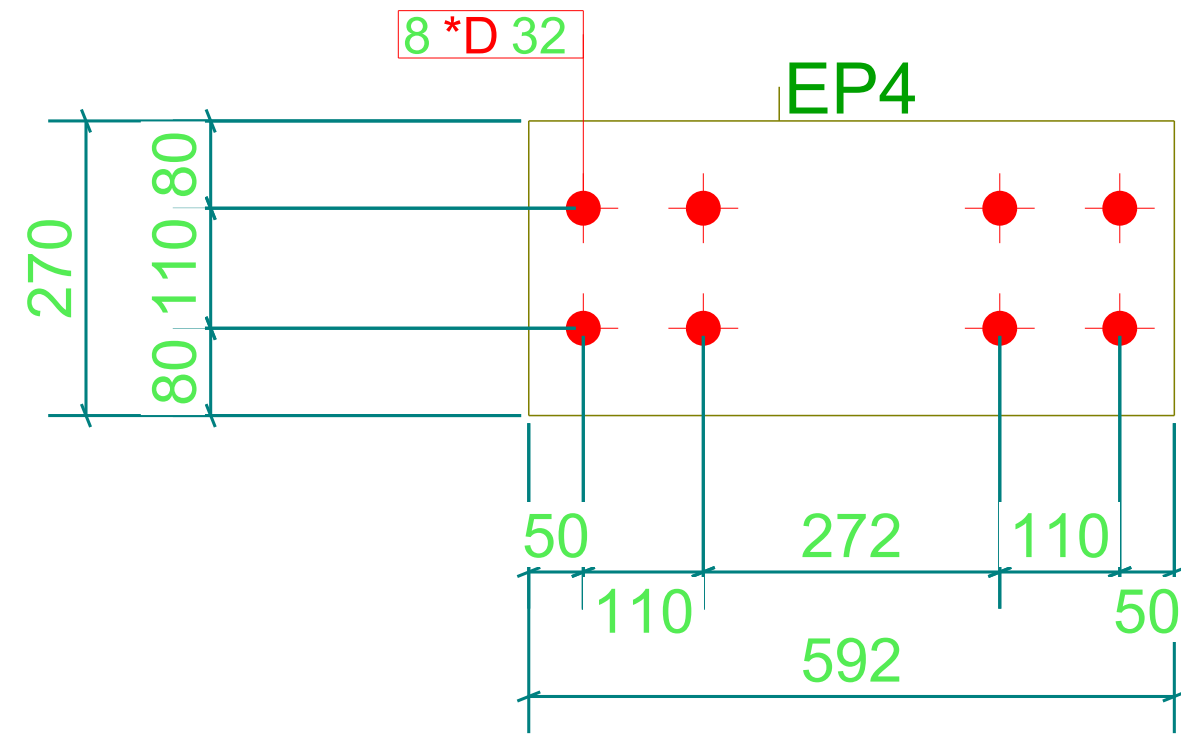


GRID LOCATION	
RAF65	F-H/11
RAF65	F-H/14
RAF65	F-H/15
RAF65	F-H/18

Tekla Structures

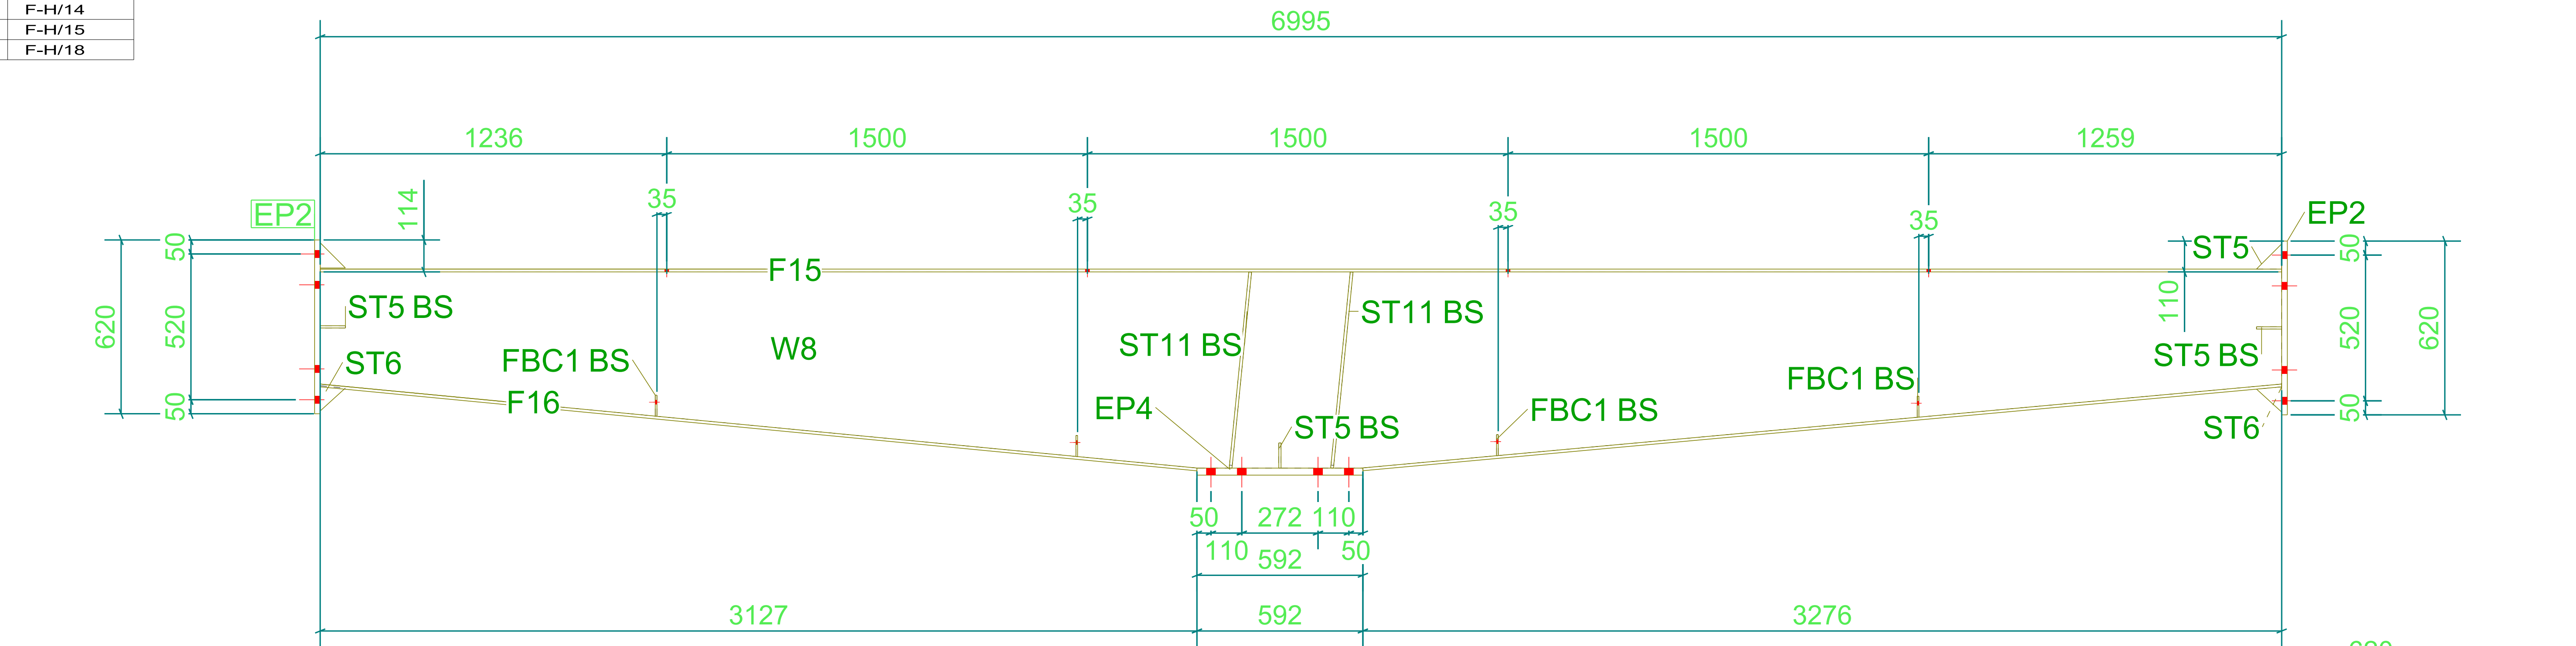

4-WEBS MARKED AS RAF65

PHASE	QUANTITY	FINISH
1	4	

GENERAL NOTES:			ALL HOLES ARE		20.0 mm UNLESS NOTED		
			ALL WELDS ARE		6.0 mm F.W UNLESS NOTED		
MATERIAL LIST FOR ASSEMBLY MK'D				RAF65		4 No. Required	
Mark	Profile	Material	No.	Length	Area	Weight	
W8	PL5*700	IS2062	1	6995	7.9	154.4	
F15	PL10*200	IS2062	1	6995	2.9	109.8	
F16	FPL10*200	IS2062	1	7011	2.7	101.0	
EP2	PL20*200	IS2062	2	620	0.3	38.9	
EP4	PL25*270	IS2062	1	592	0.4	31.4	
ST11	PL10*90	IS2062	4	702	0.1	19.8	
FBC1	PL6*75	IS2062	8	75	0.0	2.1	
ST5	PL8*90	IS2062	8	90	0.0	2.0	
ST6	PL8*90	IS2062	2	90	0.0	0.5	
				Total		15.3 460.0	

No	REV MARK	REVISION DESCRIPTION	REV. DATE
Powered by Tekla			
DRAWING TITLE		STANDARD	
CONTRACT		Trimble Solutions India Pvt Ltd	
MODELLED BY		ISSUED	
CONTRACT NO		1000	SCALE 1:4 1:5
DRAWING No		[RAF.65]	REVISION No.