

Buyers Agent Cooperating commission is 3% of the Final Sales Price





WELCOME TO
132 FOREST VIEW ROAD
CUMBERLAND COUNTY, VIRGINIA


























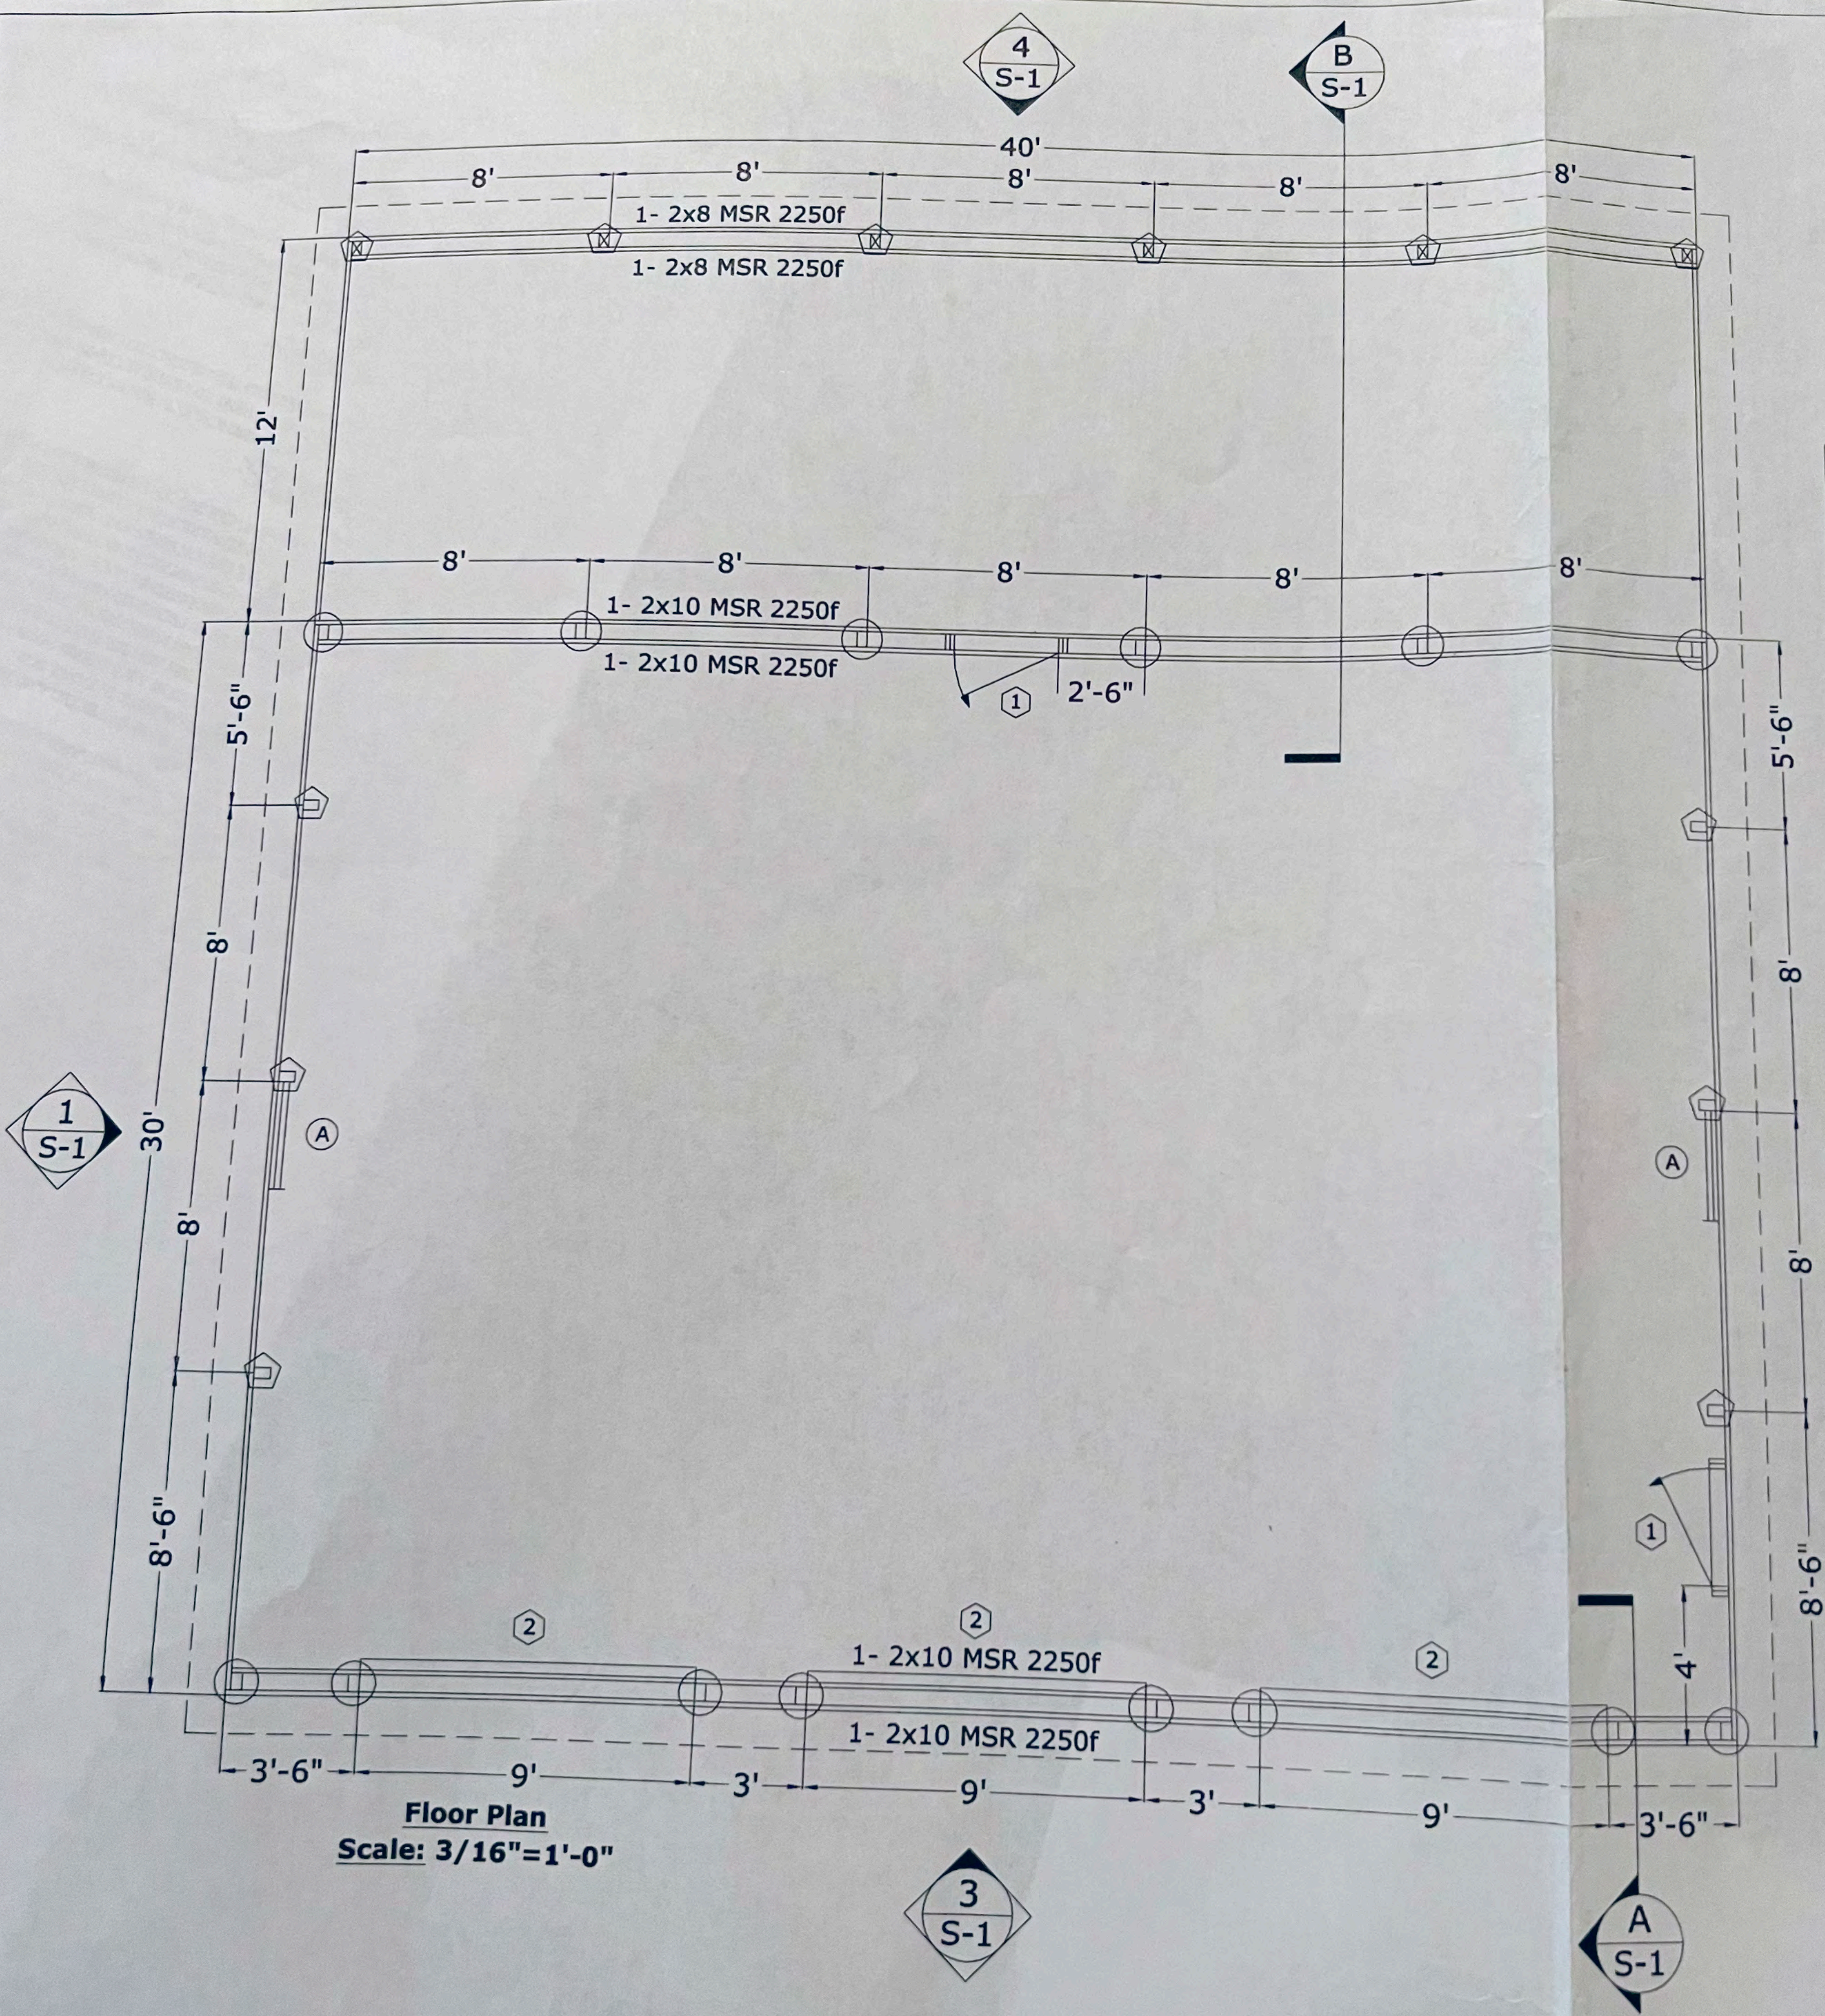

Floor Plan
Scale: 3/16"=1'-0"

Window Schedule



Symbol	QTY
(A)	2

Door Schedule


Symbol	Qty.	S
(1)	1	3
(2)	3	9


Bu

- 3
- B
- 1
- R
- 1
- U
- U
- 3
- C
- U

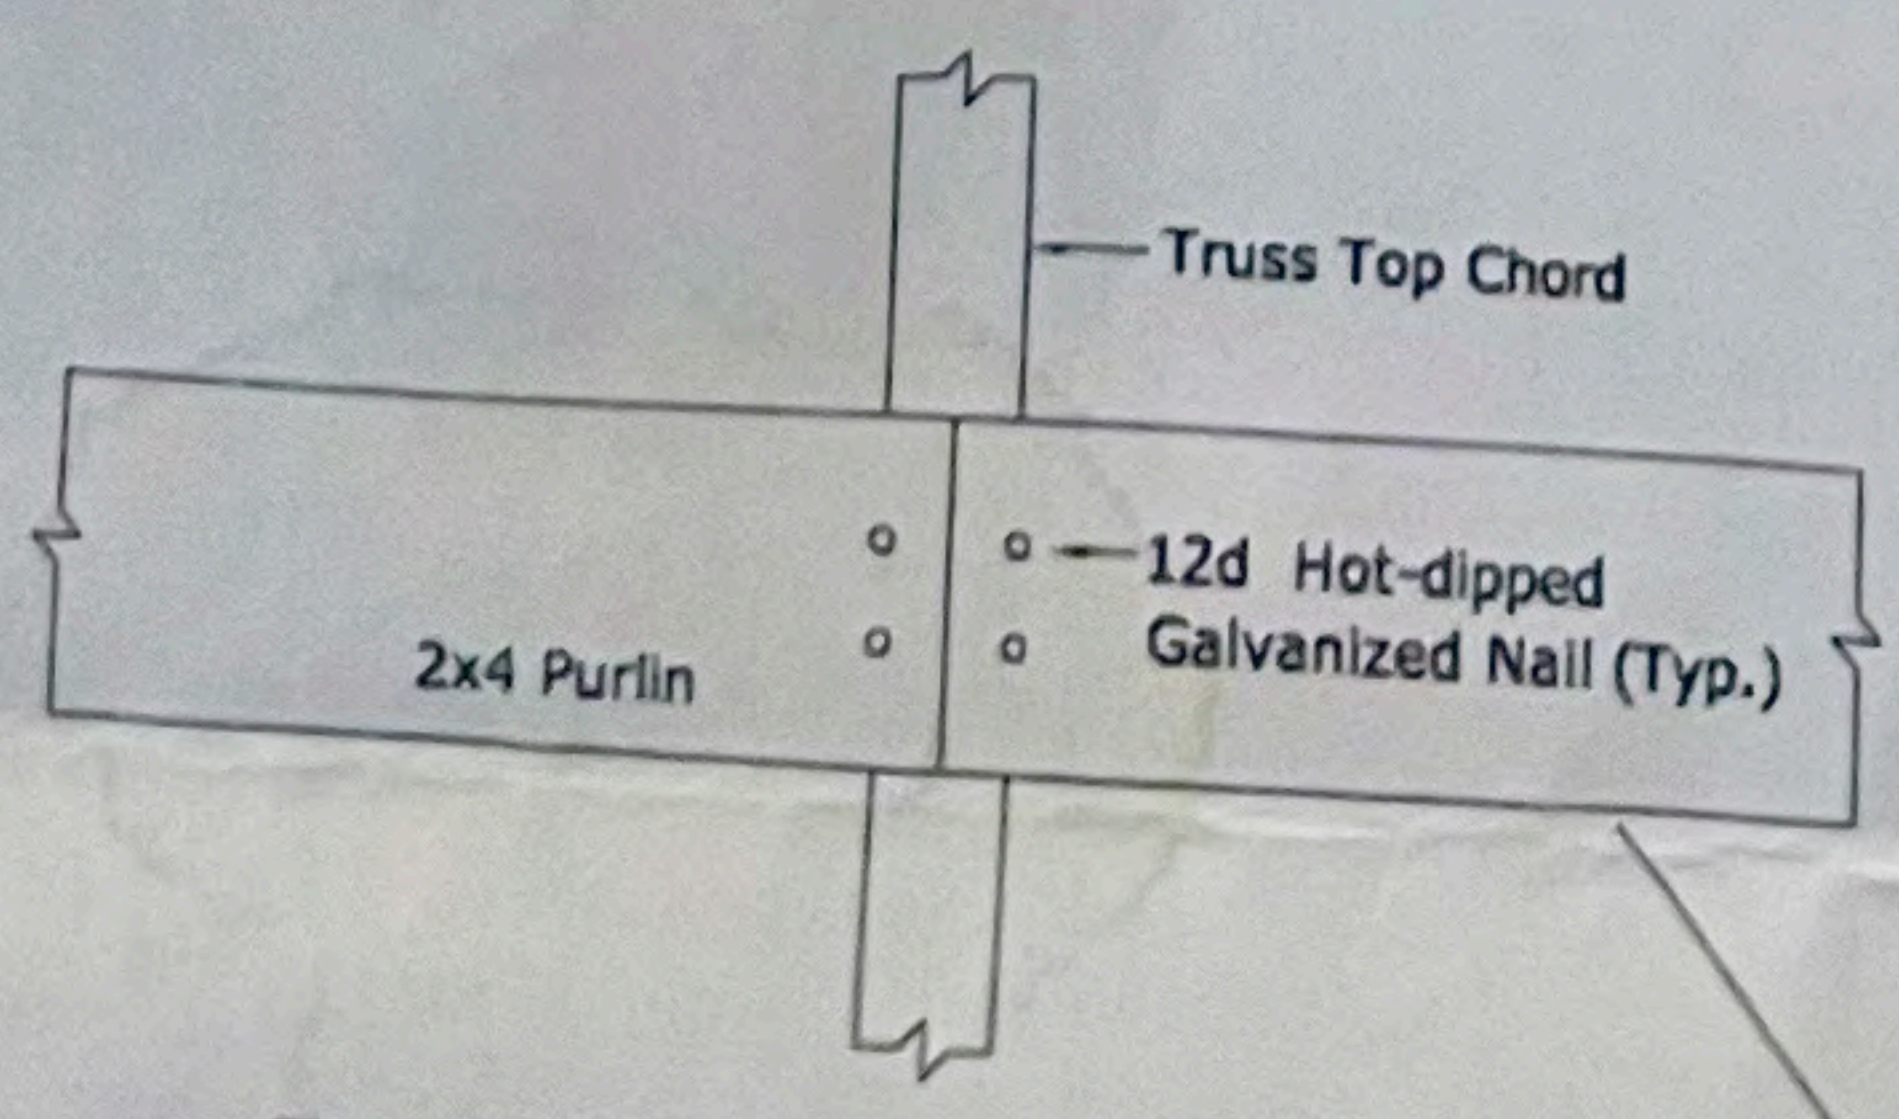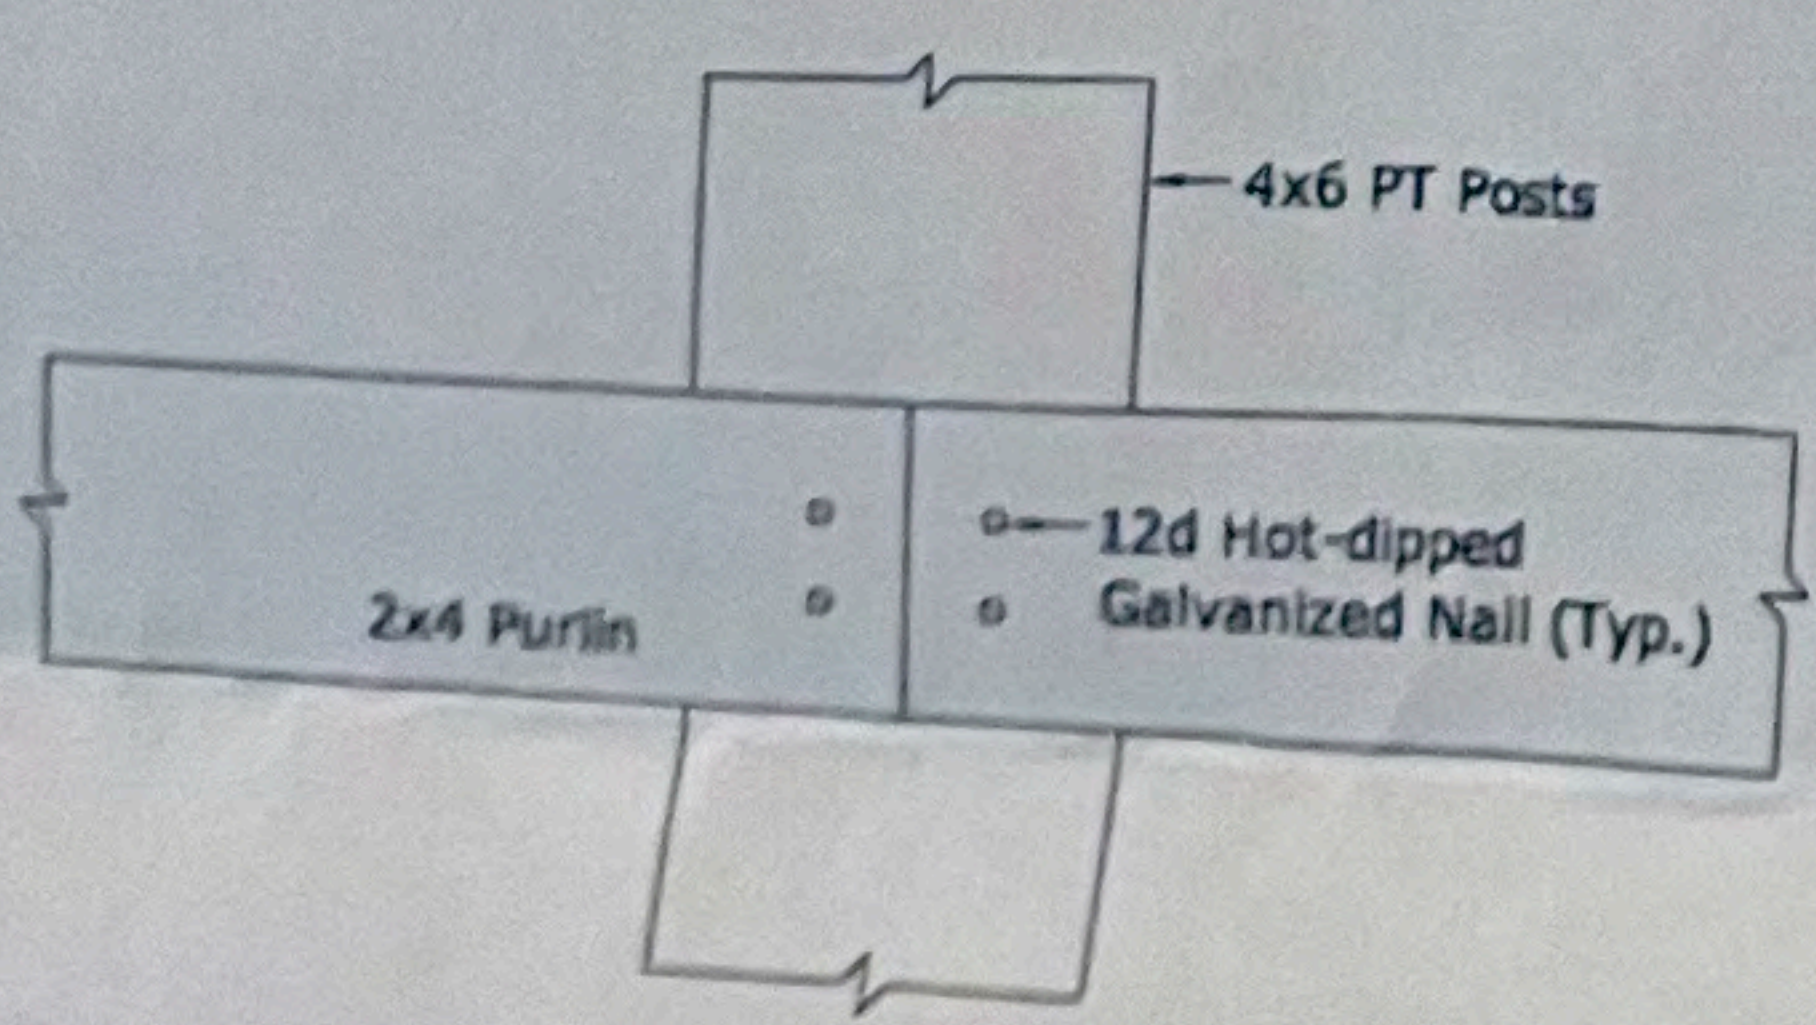

Note: not ca

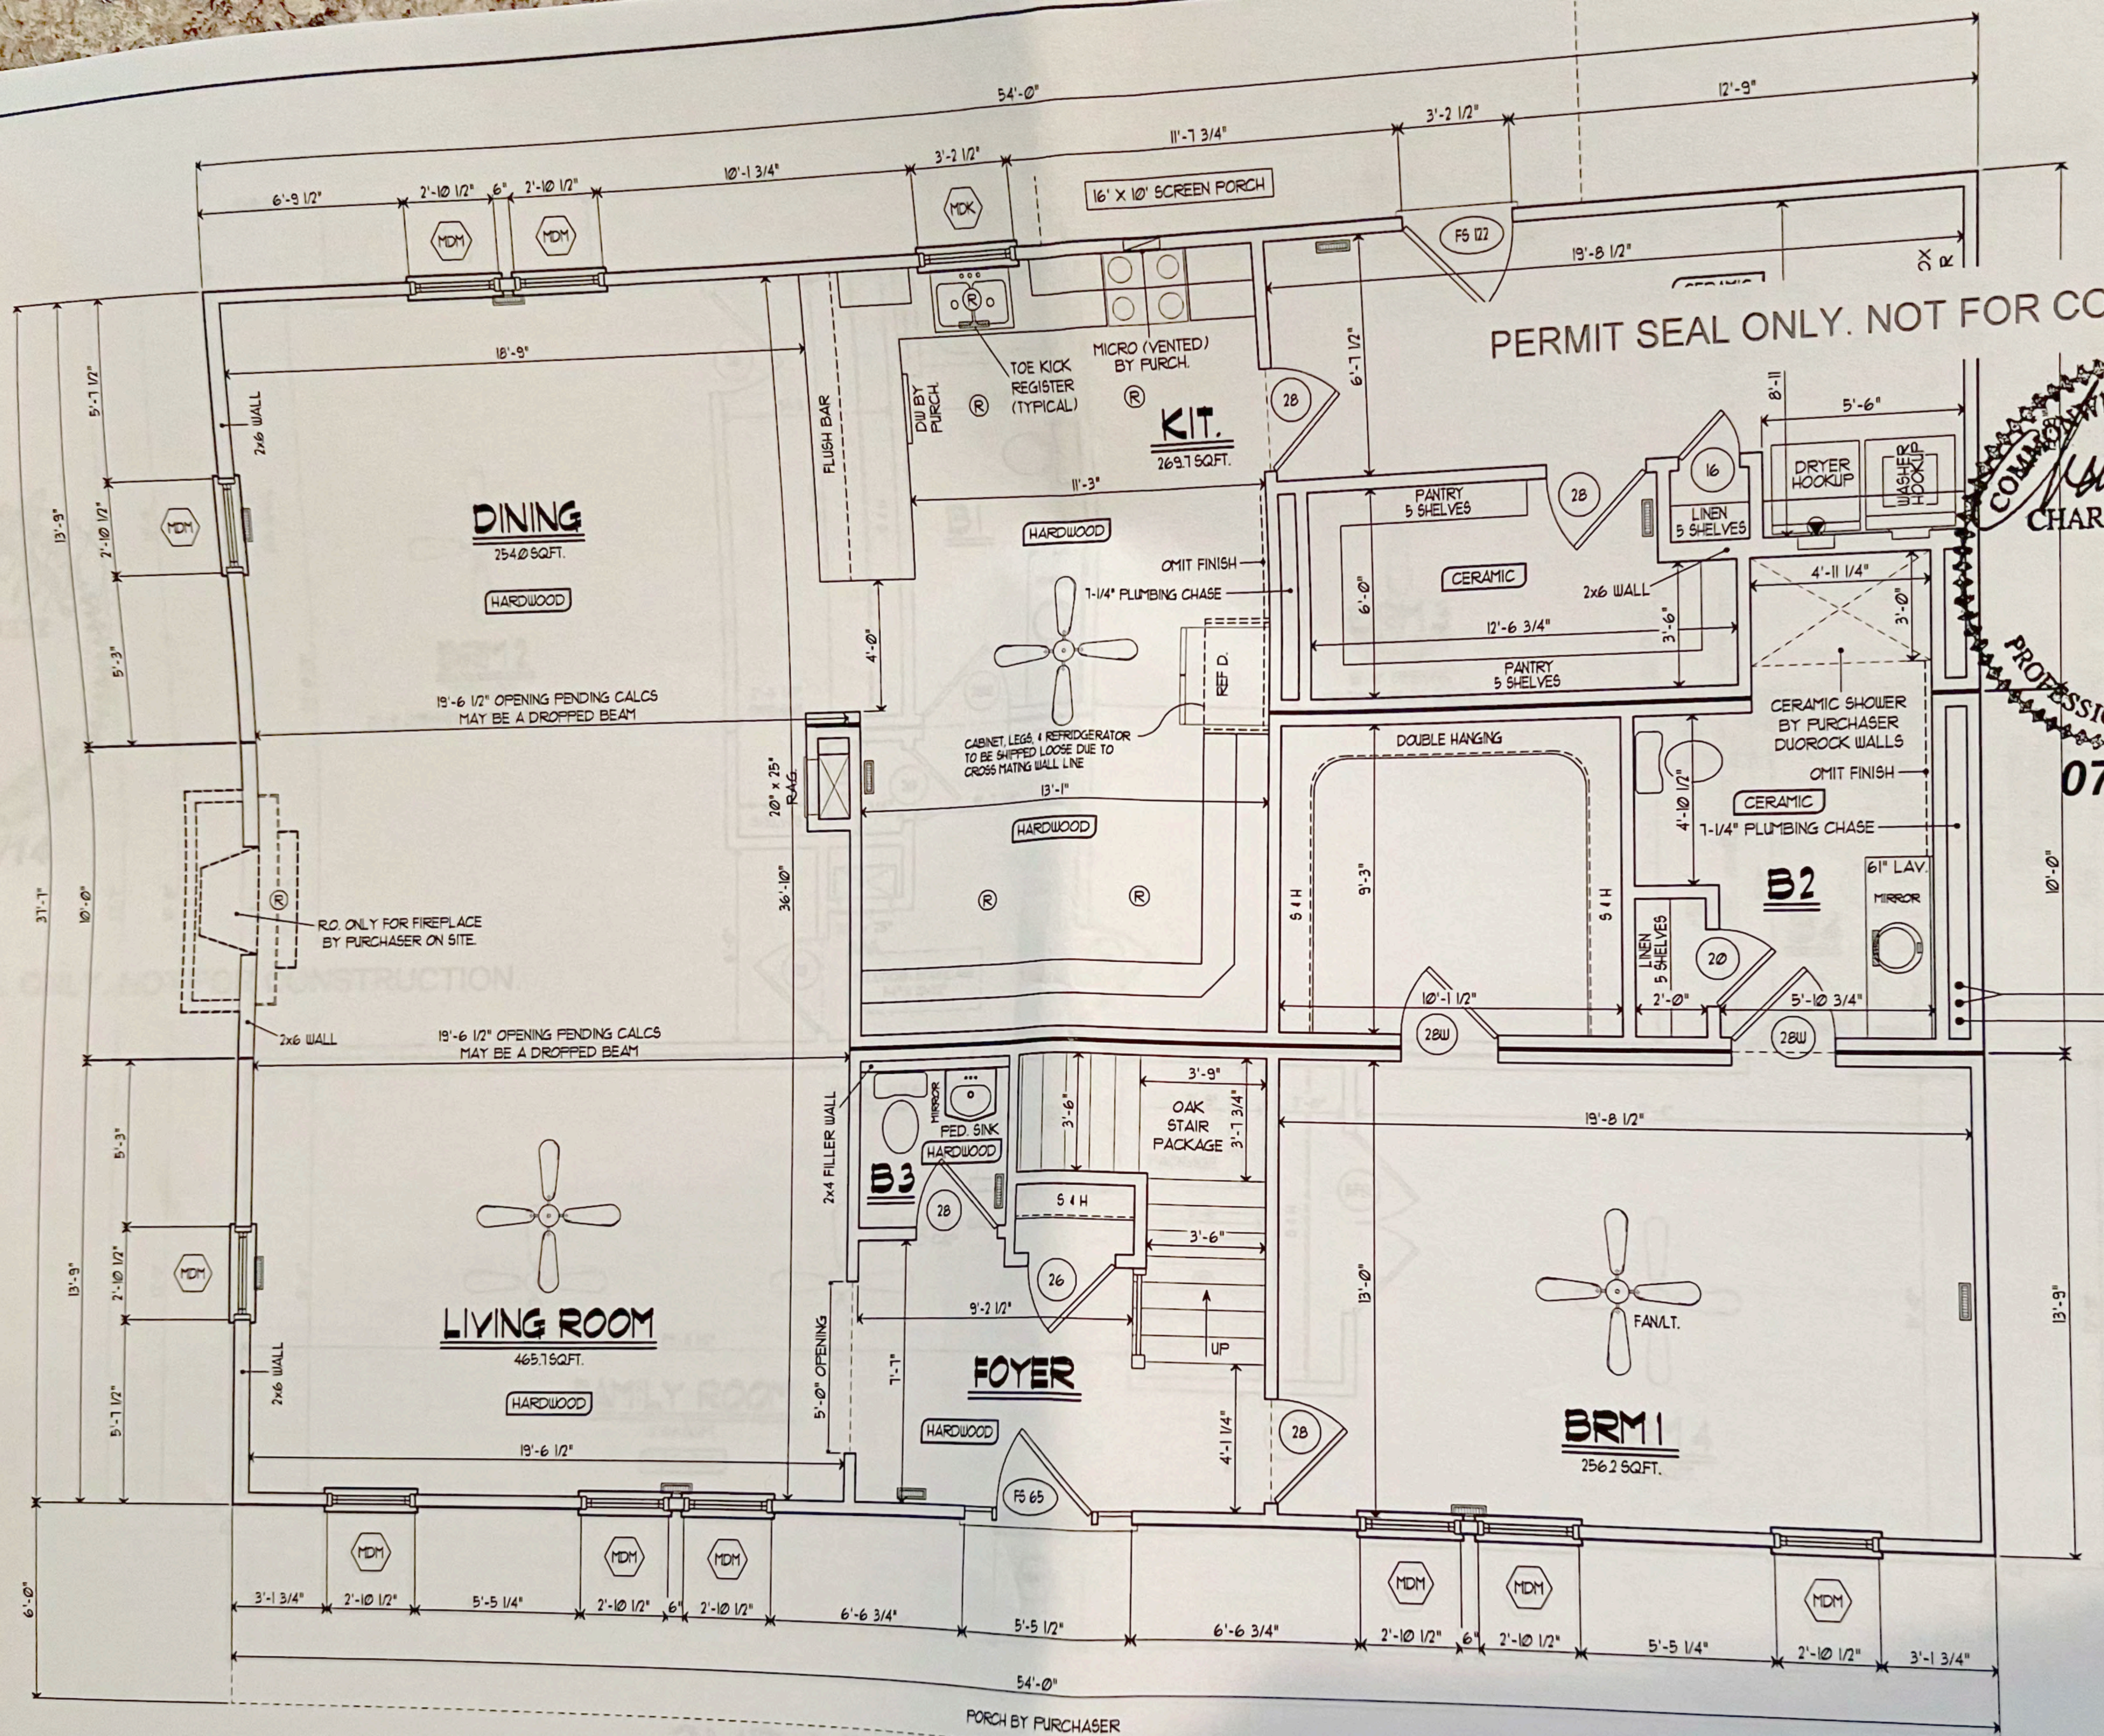

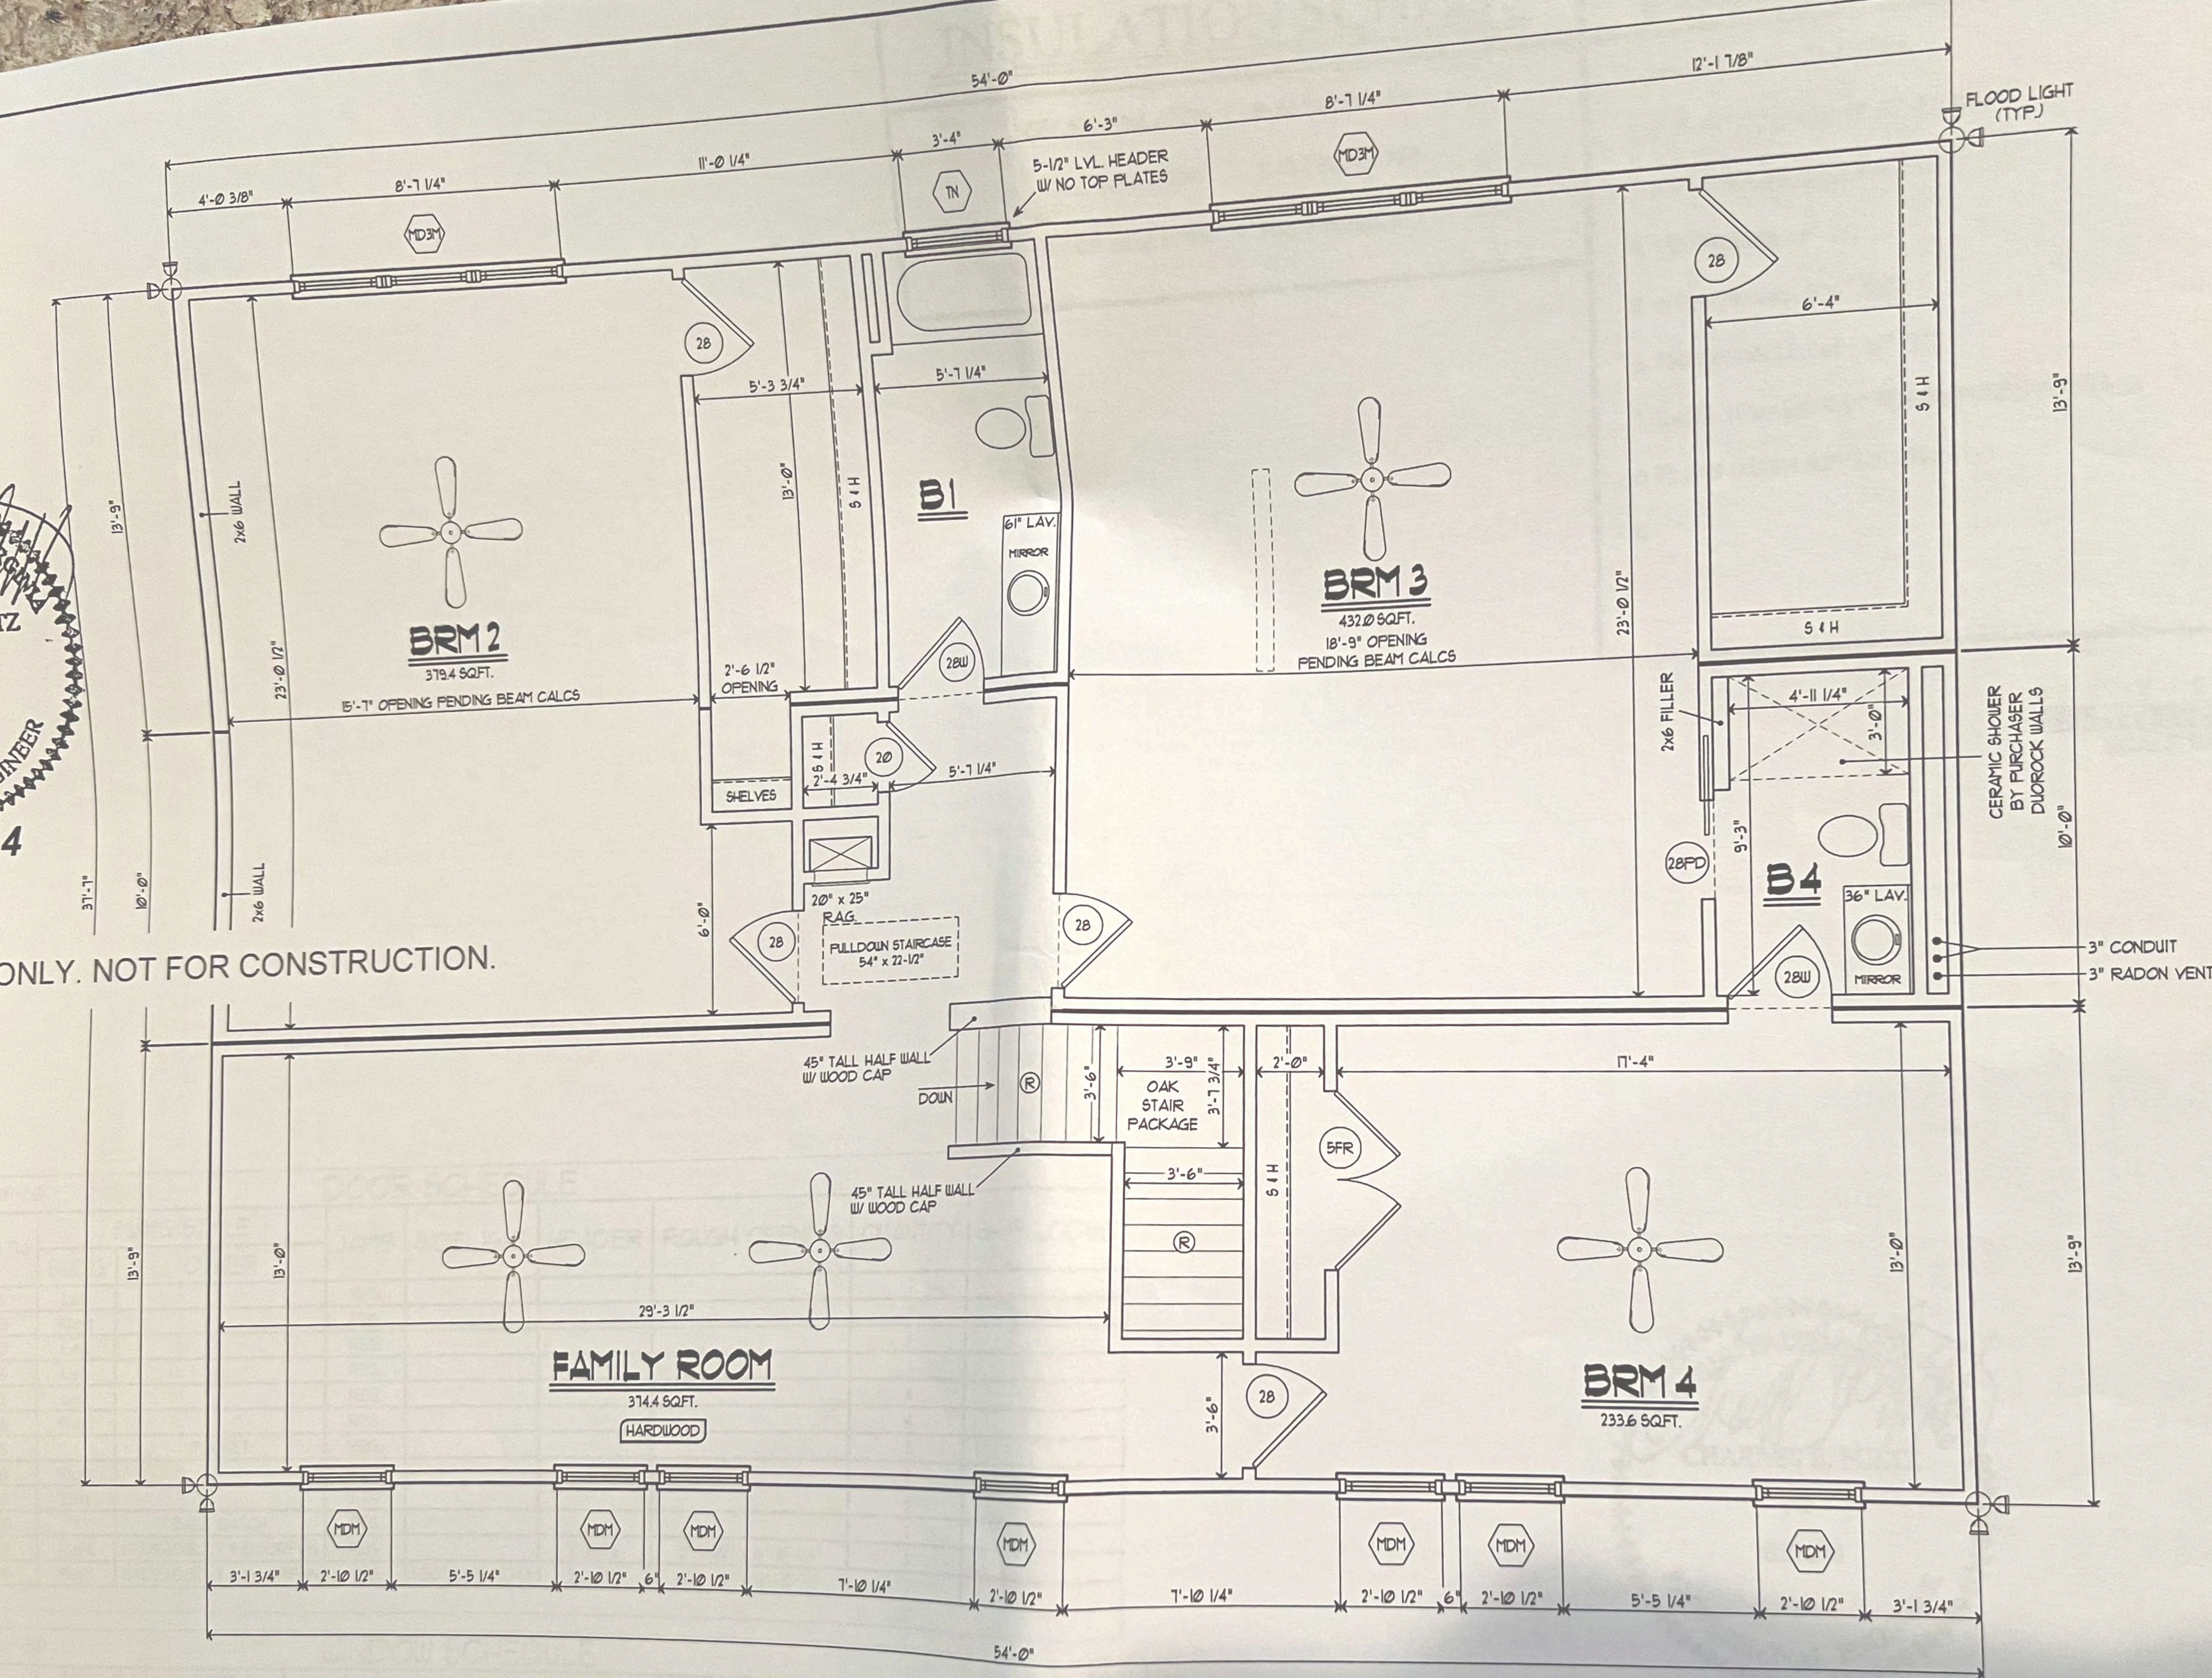

2ND LEVEL FLOOR PLAN

2ND LEVEL SQFT 2030

CUSTOMER
GALLOWAY
PTL#
31811
STATE
VA

BUILDER
HEARTHSTONE HOMES

EXCEL HOMES OF VIRGINIA LLC.
260 WEAVER STREET ROCKY MOUNT VA 24151

DATE
6-18-14
DRAWN BY
ROBBIE
CHECKED BY
ROBBIE
REVISION DA
N/A
SCALE
3/16"=1'-0"

SHEET
4



































