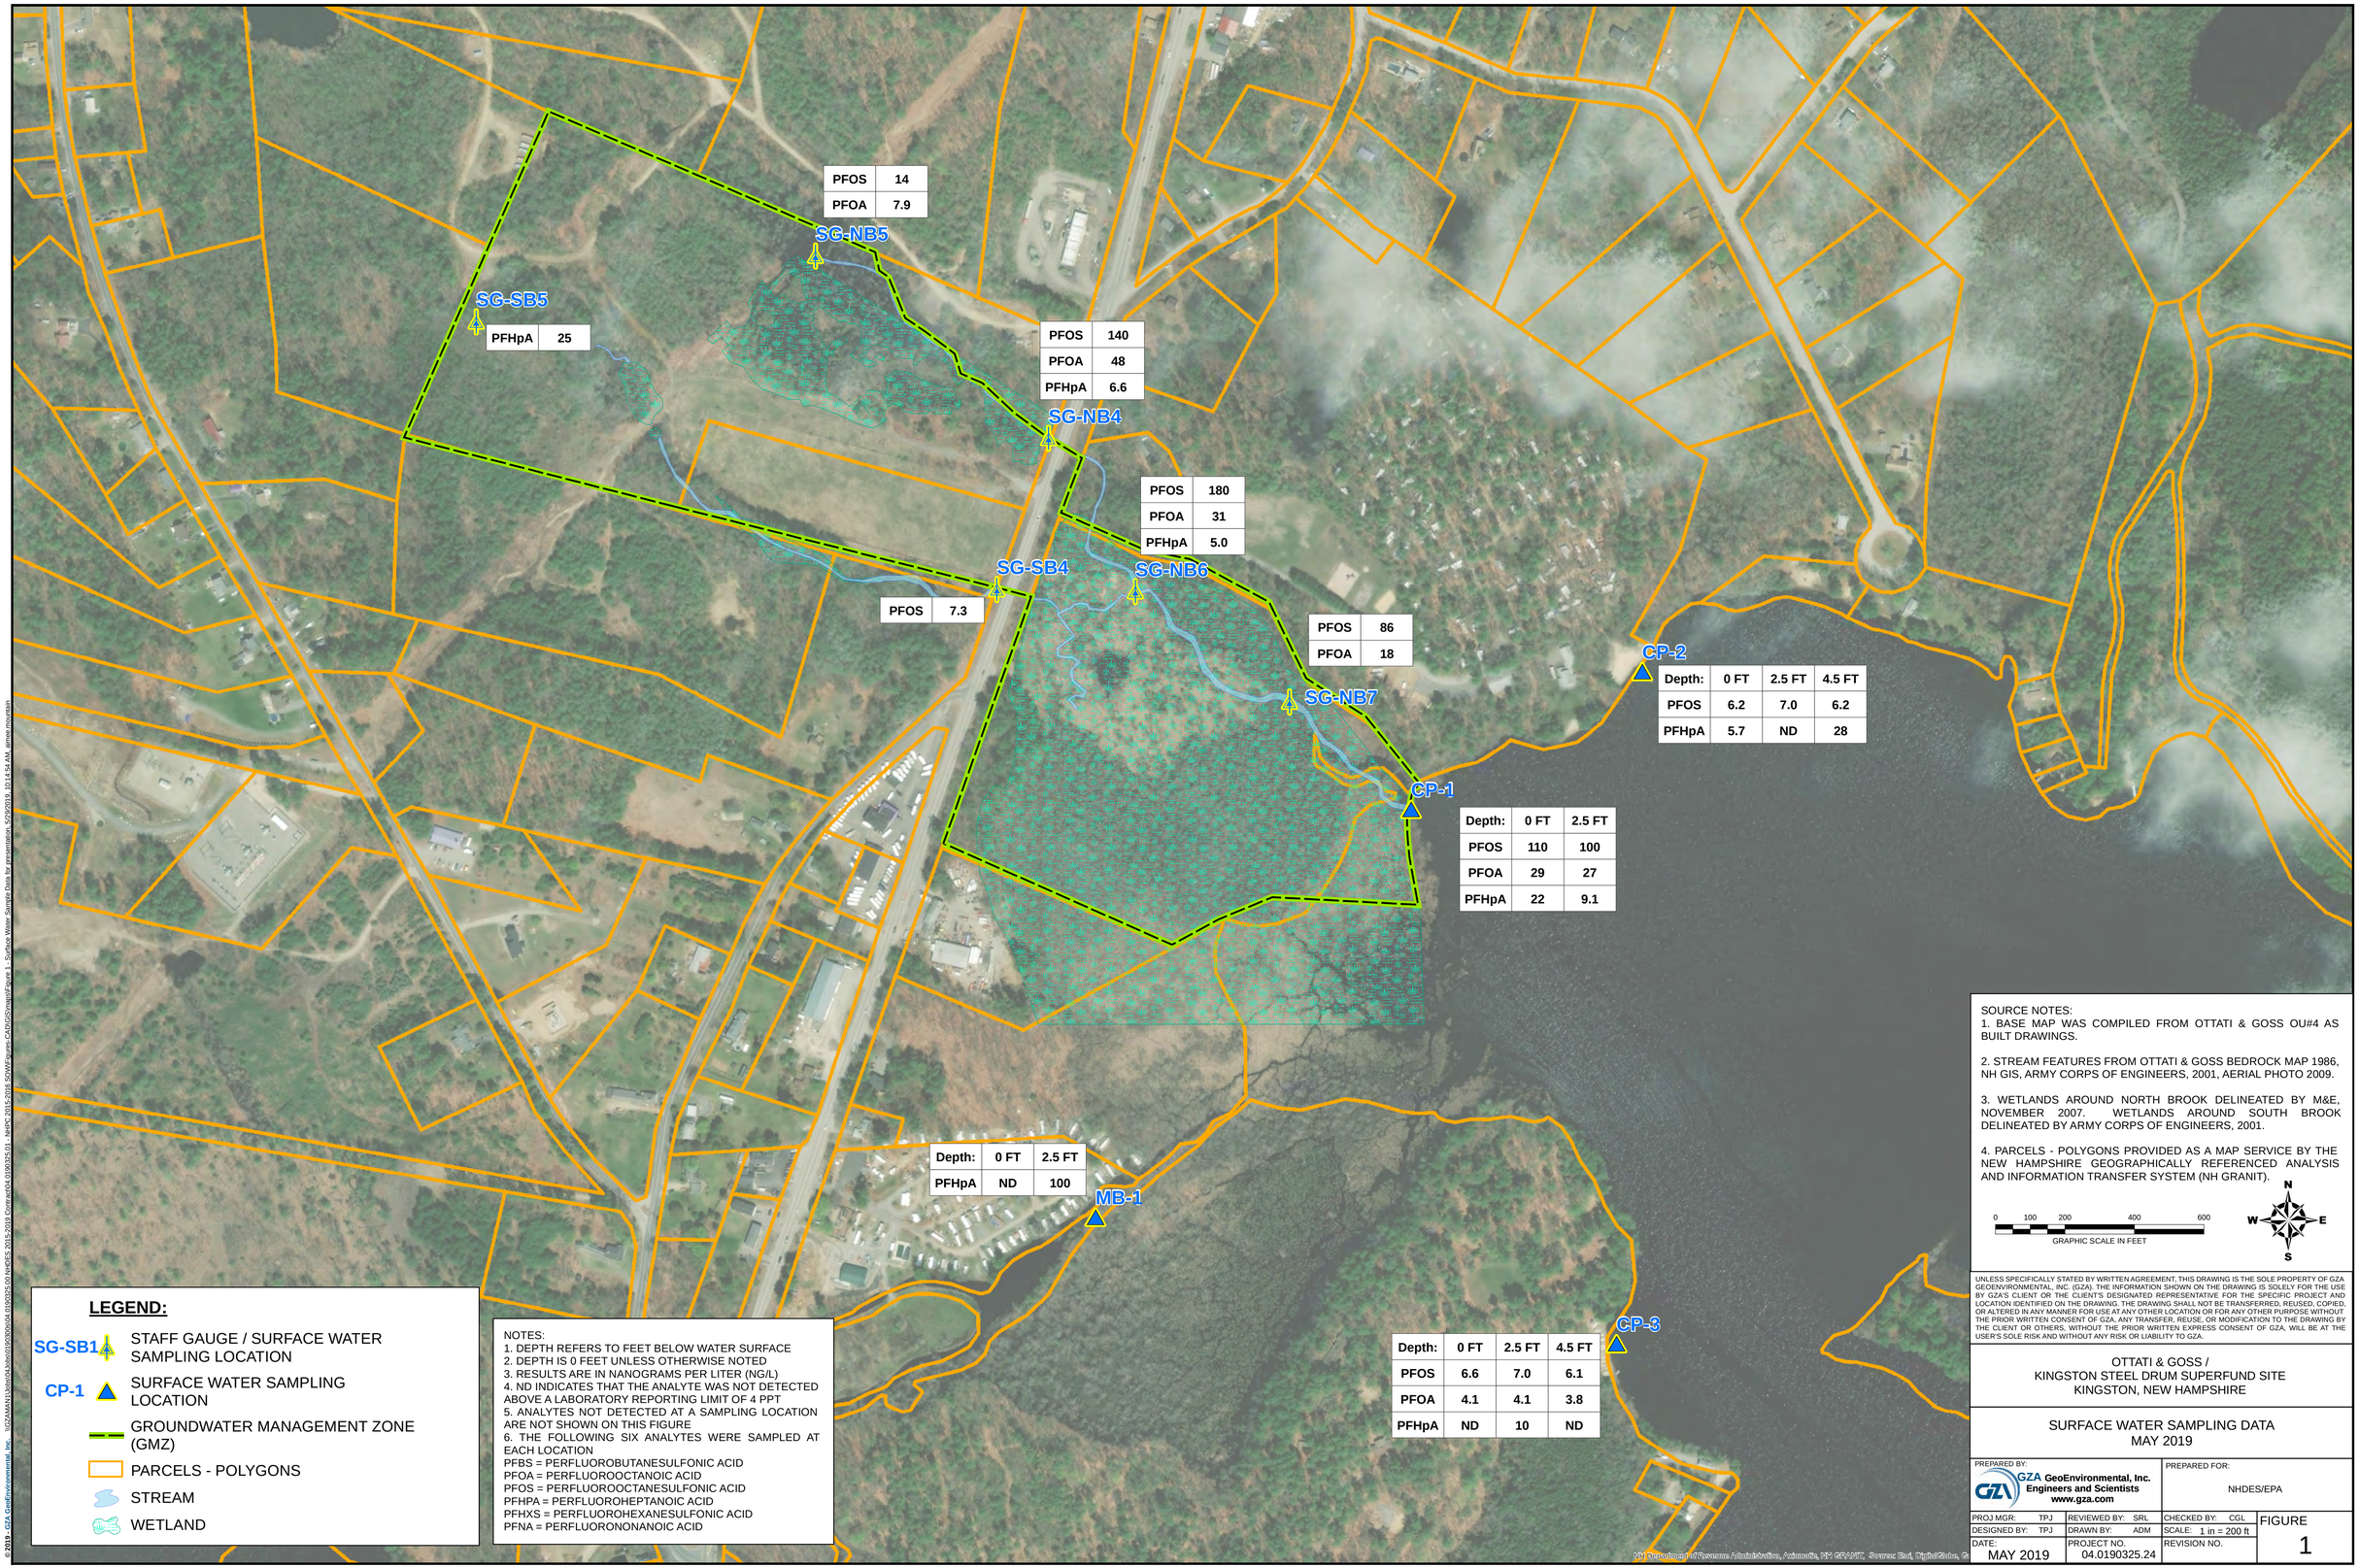

LEGEND:

- SG-SB1 — STAFF GAUGE / SURFACE WATER SAMPLING LOCATION
- CP-1 — SURFACE WATER SAMPLING LOCATION
- GROUNDWATER MANAGEMENT ZONE (GMZ)
- PARCELS - POLYGONS
- STREAM
- WETLAND

NOTES:
1. DEPTH REFERS TO FEET BELOW WATER SURFACE
2. DEPTH IS 0 FEET UNLESS OTHERWISE NOTED
3. RESULTS ARE IN NANOGRAMS PER LITER (NG/L)
4. ND INDICATES THAT THE ANALYTE WAS NOT DETECTED ABOVE A LABORATORY REPORTING LIMIT OF 4 PPT
5. ANALYTES NOT DETECTED AT A SAMPLING LOCATION ARE NOT SHOWN ON THIS FIGURE
6. THE FOLLOWING SIX ANALYTES WERE SAMPLED AT EACH LOCATION
PFBS = PERFLUOROBUTANESULFONIC ACID
PFOA = PERFLUOROOCTANOIC ACID
PFOS = PERFLUOROOCTANESULFONIC ACID
PFHPA = PERFLUOROHEPTANOIC ACID
PFHXS = PERFLUOROHEXANESULFONIC ACID
PFNA = PERFLUORONONANOIC ACID

SOURCE NOTES:
1. BASE MAP WAS COMPILED FROM OTTATI & GOSS OU#4 AS BUILT DRAWINGS.

2. STREAM FEATURES FROM OTTATI & GOSS BEDROCK MAP 1986, NH GIS, ARMY CORPS OF ENGINEERS, 2001, AERIAL PHOTO 2009.

3. WETLANDS AROUND NORTH BROOK DELINEATED BY M&E, NOVEMBER 2007. WETLANDS AROUND SOUTH BROOK DELINEATED BY ARMY CORPS OF ENGINEERS, 2001.

4. PARCELS - POLYGONS PROVIDED AS A MAP SERVICE BY THE NEW HAMPSHIRE GEOGRAPHICALLY REFERENCED ANALYSIS AND INFORMATION TRANSFER SYSTEM (NH GRANIT).

0 100 200 400 600
GRAPHIC SCALE IN FEET

N W E S

UNLESS SPECIFICALLY STATED BY WRITTEN AGREEMENT, THIS DRAWING IS THE SOLE PROPERTY OF GZA GEOENVIRONMENTAL, INC. (GZA). THE INFORMATION SHOWN ON THE DRAWING IS SOLELY FOR THE USE BY GZA'S CLIENT OR THE CLIENT'S DESIGNATED REPRESENTATIVE FOR THE SPECIFIC PROJECT AND LOCATION IDENTIFIED ON THE DRAWING. THE DRAWING SHALL NOT BE TRANSFERRED, REUSED, COPIED, OR ALTERED IN ANY MANNER FOR USE AT ANY OTHER LOCATION OR FOR ANY OTHER PURPOSE WITHOUT THE PRIOR WRITTEN CONSENT OF GZA. ANY TRANSFER, REUSE, OR MODIFICATION TO THE DRAWING BY THE CLIENT OR OTHERS, WITHOUT THE PRIOR WRITTEN EXPRESS CONSENT OF GZA, WILL BE AT THE USER'S SOLE RISK AND WITHOUT ANY RISK OR LIABILITY TO GZA.

OTTATI & GOSS /
KINGSTON STEEL DRUM SUPERFUND SITE
KINGSTON, NEW HAMPSHIRE

SURFACE WATER SAMPLING DATA
MAY 2019

PREPARED BY:
GZA GeoEnvironmental, Inc.
Engineers and Scientists
www.gza.com

PREPARED FOR:
NHDES/EPA

PROJ MGR: TPJ	REVIEWED BY: SRL	CHECKED BY: CGL	FIGURE
DESIGNED BY: TPJ	DRAWN BY: ADM	SCALE: 1 in = 200 ft	1
DATE: MAY 2019	PROJECT NO. 04.0190325.24	REVISION NO.	

© 2019 - GZA GeoEnvironmental, Inc. \\GZAMAN1\Jobs\04Jobs\0190300s\04.0190325.00 NHDES 2015-2019 Contract\04.0190325.01 - NHPC 2015-2016 SOW\Figures\CAD\GIS\maps\Figure 1 - Surface Water Sample Data for presentation, 5/29/2019, 10:14:54 AM, annee.mountain