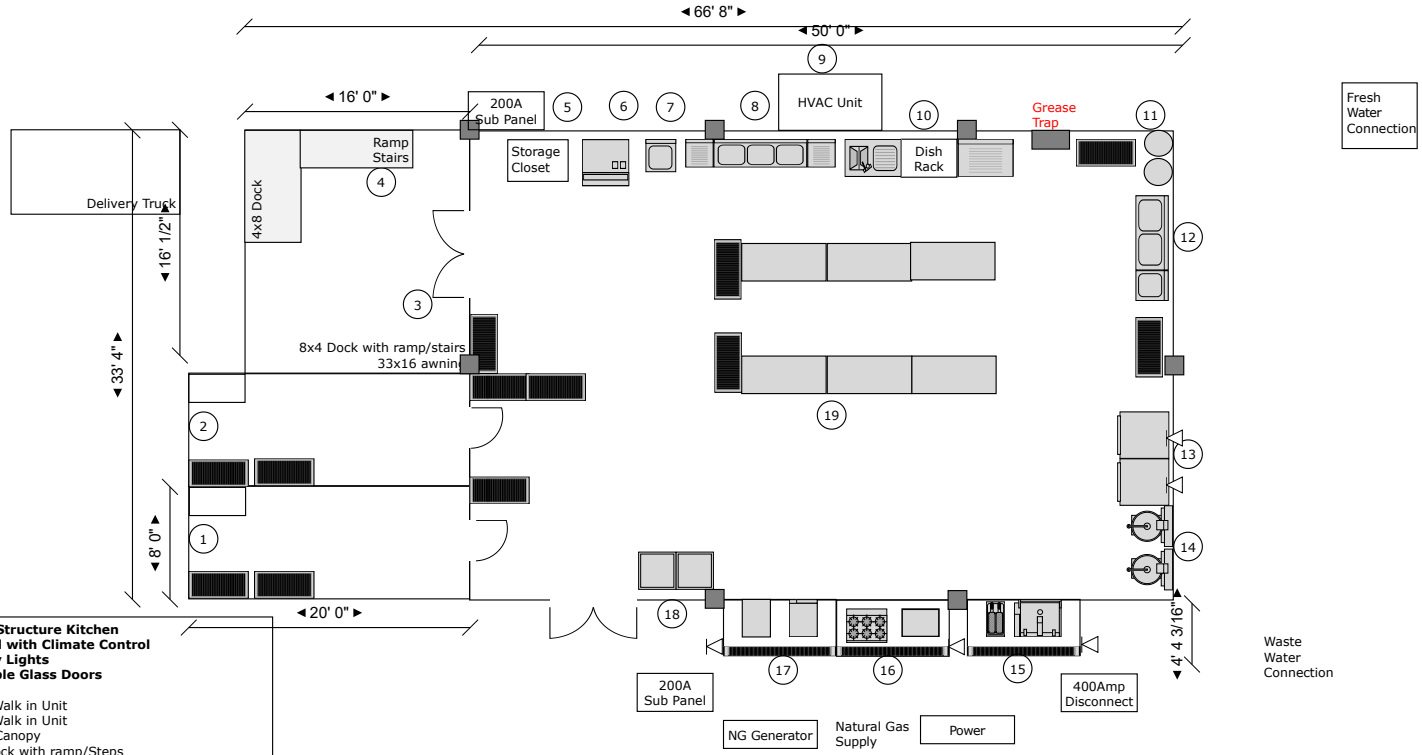

33'x50' Structure Kitchen
Hardwall with Climate Control
High Bay Lights
(2) Double Glass Doors

1. 8x20 Walk in Unit
2. 8x20 Walk in Unit
3 16x33 Canopy
4. 4x8 Dock with ramp/Steps
5. Chemical Closet
6. Ice Maker with basin
7. Hand Sink
8. 3 Basin Sink
9. HVAC unit flush mounted
10. Rack/Door Dishwasher with Soil/Clean tables
11. Water Heaters
12. 2 Basin prep & Hand Sinks
13. (2) Double Stack Convection Ovens
14. (2) 20G Kettle
15. Portable Cooking POD with
    45lb Fryer & 30G Tilt Skillet
16. Portable Cooking POD with
    6 Burner range/oven & 36" Flattop
17. Portable cooking POD with
    2 Door Steamer
    Smoker
18. (2) Holding/Hot Boxes

208v 400Amp 3 Phase
1,124,000BTU NG
3/4" 65PSI Fresh water
2" waste

◁ NG Connection

Please note, Rental Solutions can customize layout to fit customers needs. Application can be customized. For informational purposes only. Doors can be place per customer specifications.
- Kitchen Climate Controlled with high bay lights
- Double Glass Doors lockable
- Kitchen ground level (0-12") grade. RS to supply ramping from doors as needed
- RS to supply fresh water line to fill kettle and tilt skillet as needed
- RS to supply temporary ISO Cable for main power to customer power supply with switch as needed

RS to supply portable/temporary cable to power equipment in kitchen. In addition, RS to supply up to (12) 110v 20A duplex outlets for misc. customer use.

Title: 33'x50' Temporary Kitchen Structure	
Author: Tbjr	
Date: 2025	Sheet:
Revision: #4	