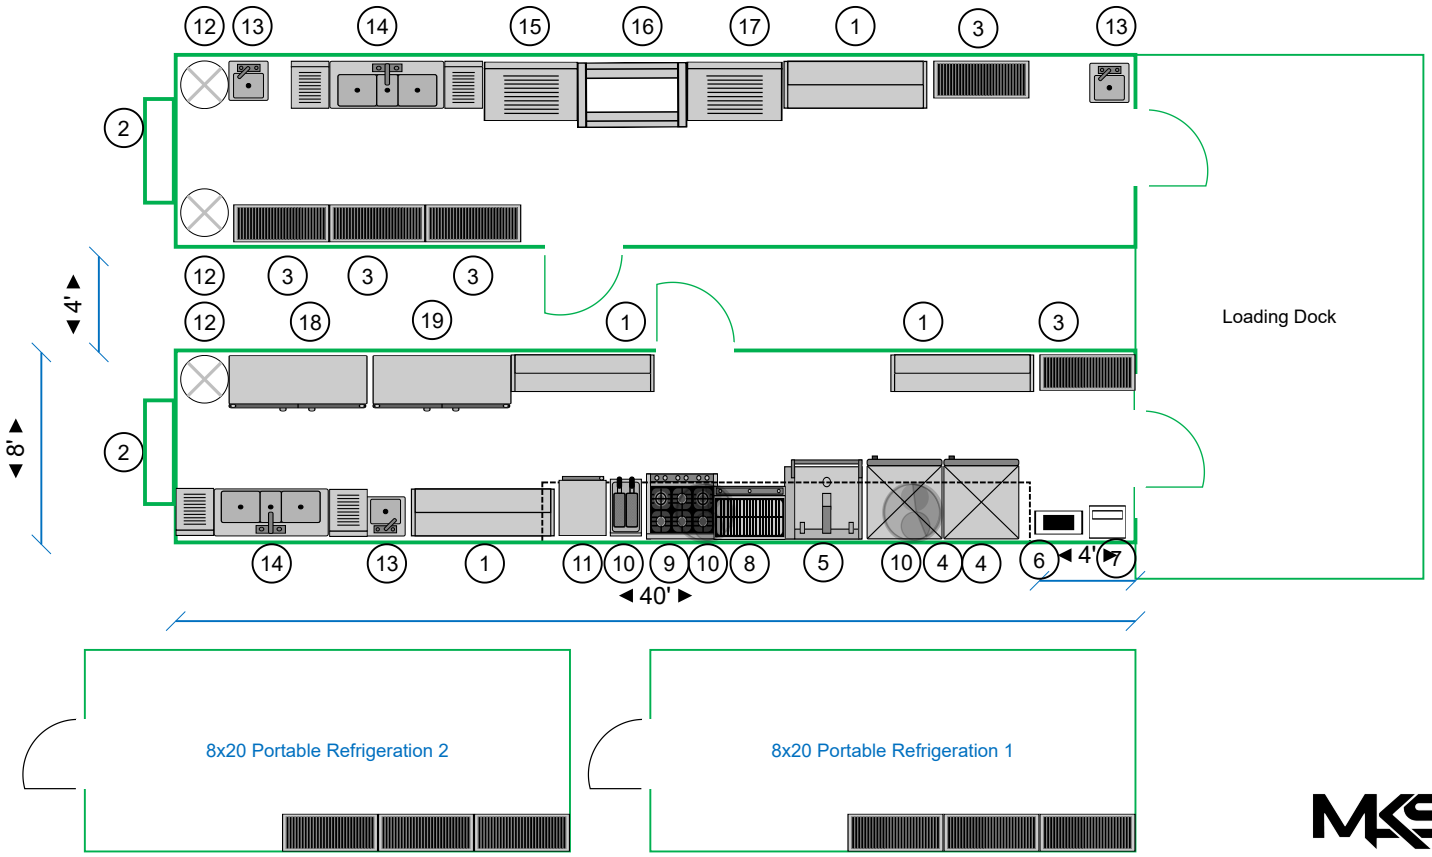



| Temporary Facility | |
|---|---|
| 1 | 6' SS Prep Table |
| 2 | HVAC Unit |
| 3 | 4' 4 Tier Wire Rack |
| 4 | Double Stack Convection Oven Gas |
| 5 | 30G Tilt Skillet Gas |
| 6 | Suppression System |
| 7 | Aux Heat |
| 8 | 36" Chargrill or Flattop Gas |
| 9 | 6 Burner Range with Oven Gas |
| 10 | Exhaust Fan |
| 11 | Hot Box |
| 12 | Water Heater |
| 13 | Hand Sink |
| 14 | 3 Basin Sink |
| 15 | Soil Table with Wash Wand |
| 16 | Dishwasher Conveyer/Rack |
| 17 | 4' clean Table |
| 18 | 2 Door Refrigerator |
| 19 | 2 Door Freezer |

Confidential Information