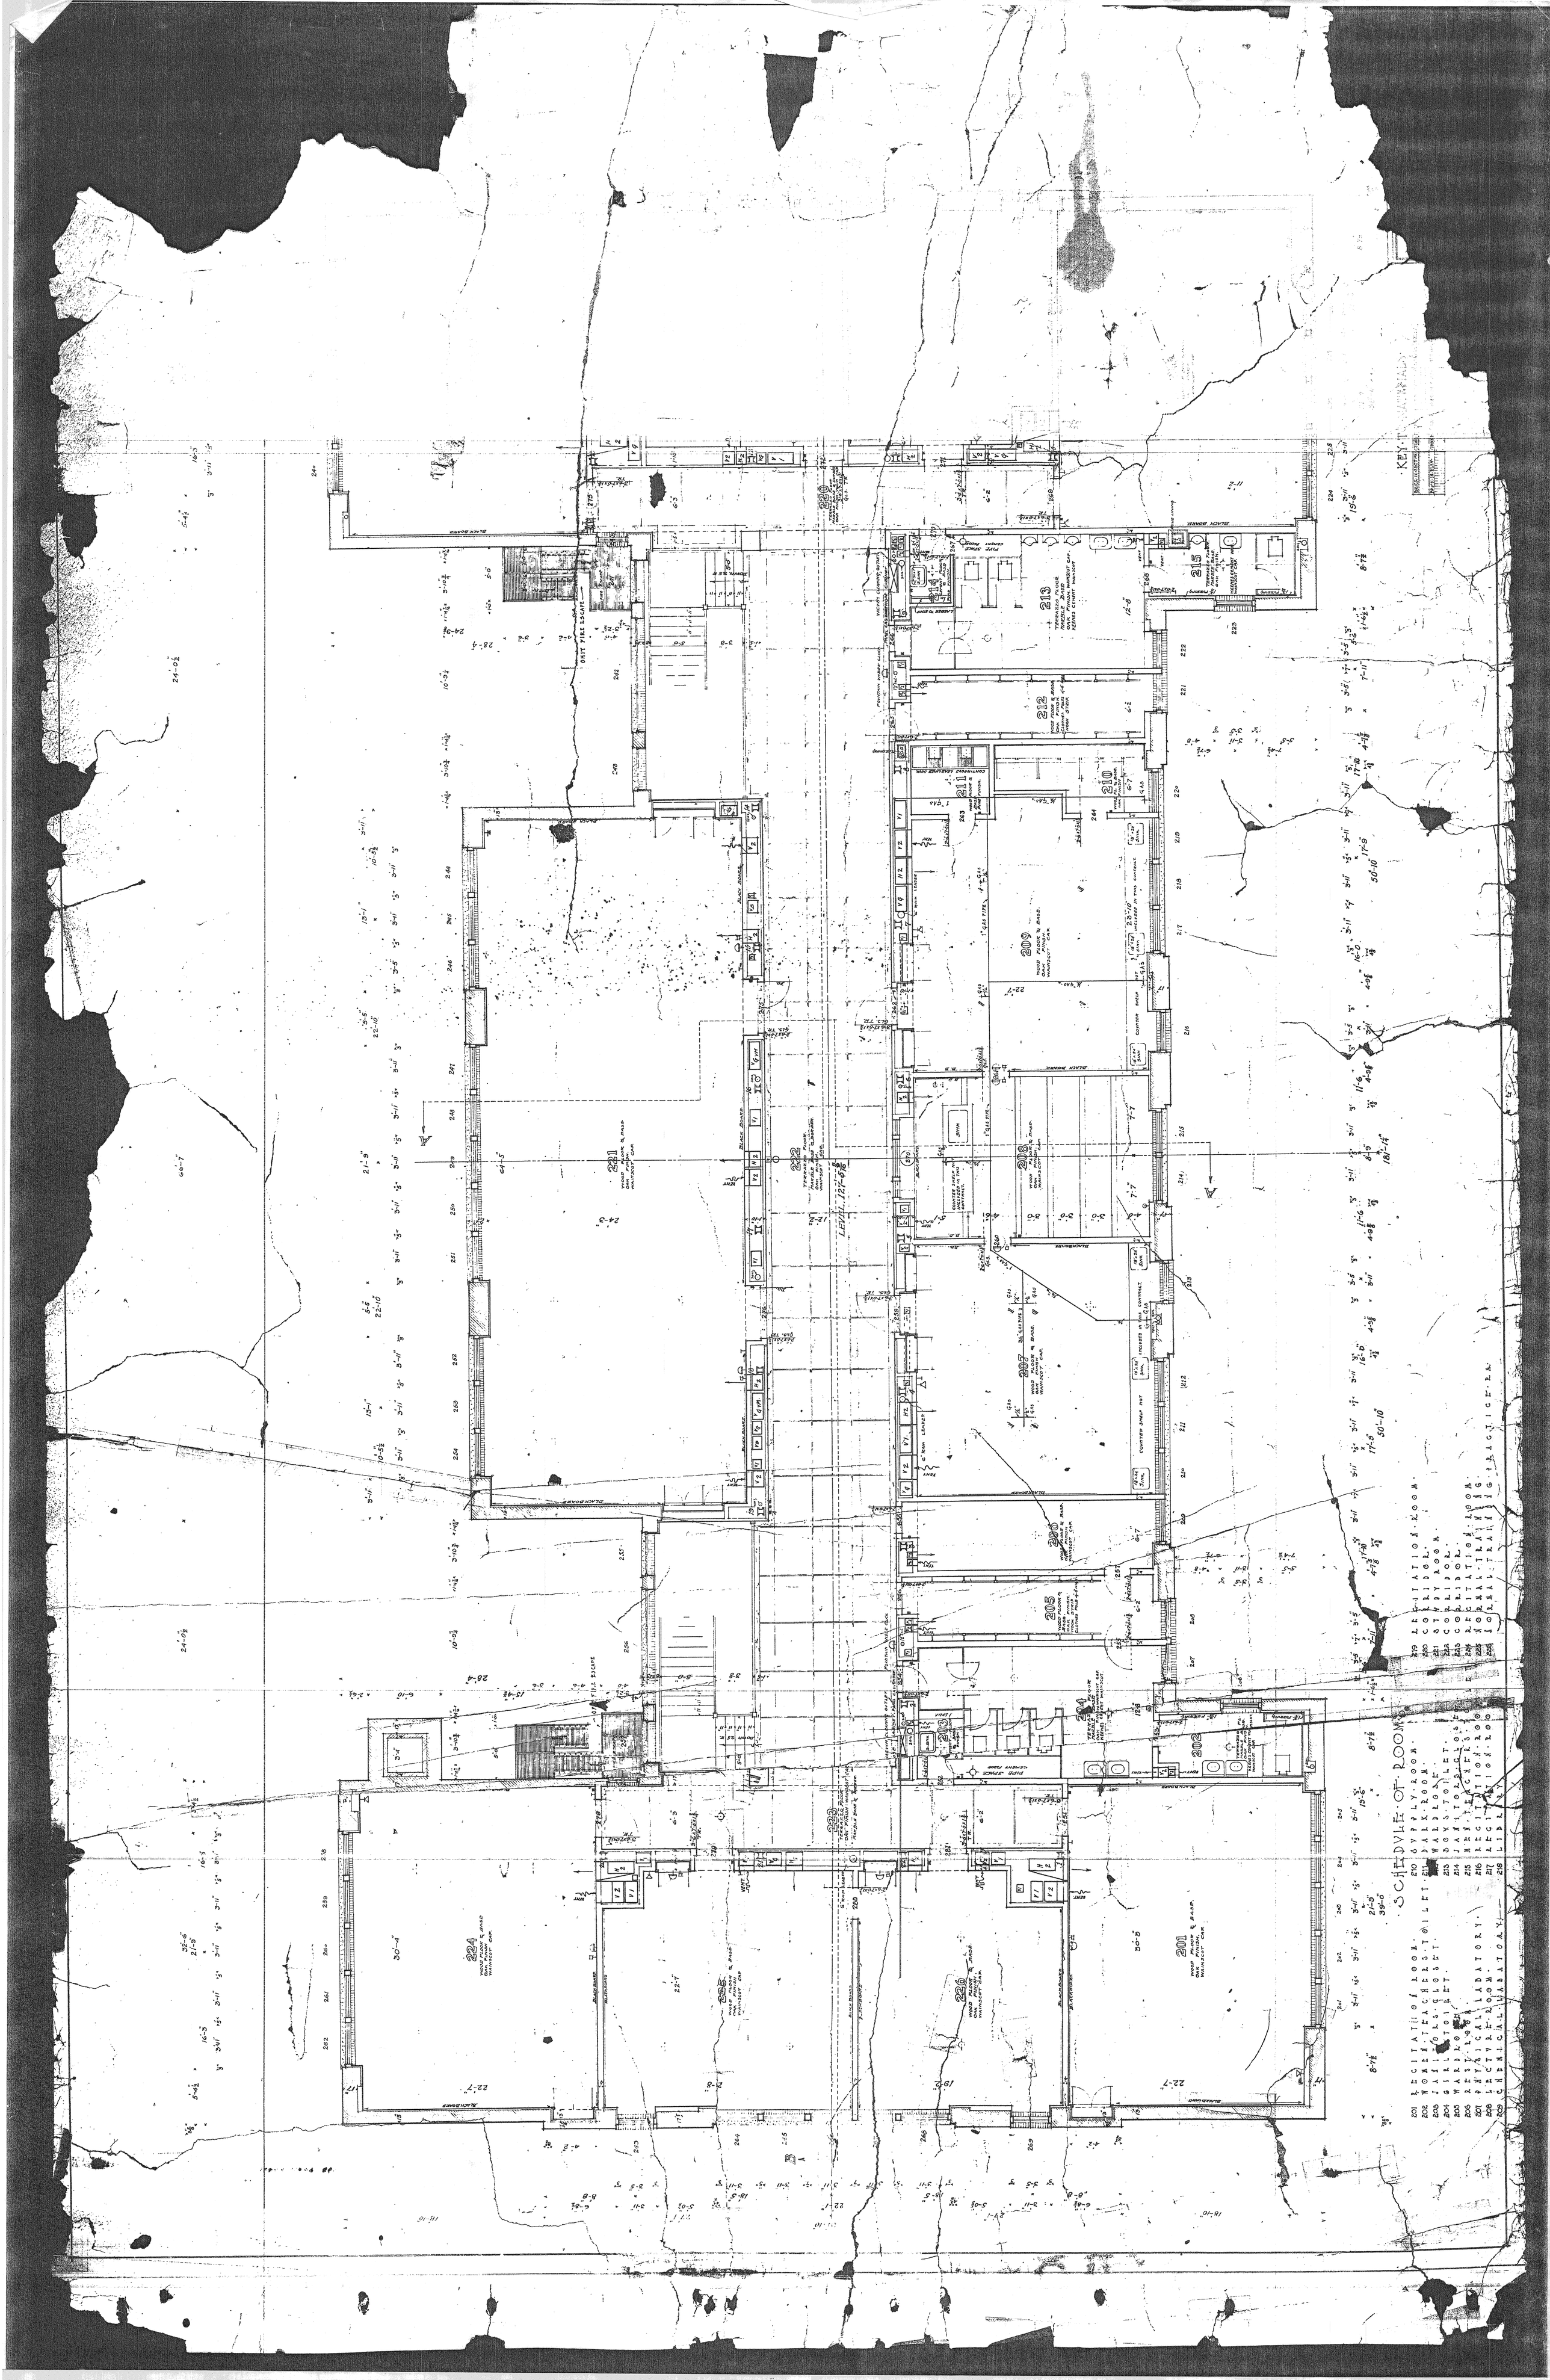
KEY
SCHEDULE OF ROOMS
201 RECITATION ROOM.
202 WOMEN TEACHERS TOILET.
203 JANITORS CLOSET.
204 GIRLS TOILET.
205 BOYS TOILET.
206 RESTY. ROOM.
207 RECITATION ROOM.
208 LECTURE ROOM.
209 CHEMICAL LABORATORY.
210 SUPPLY ROOM.
211 DARK ROOM.
212 WARD ROBE.
213 BOYS TOILET.
214 JANITORS CLOSET.
215 RECITATION ROOM.
216 RECITATION ROOM.
217 RECITATION ROOM.
218 LIBRARY.
219 RECITATION ROOM.
220 CORRIDOR.
221 STUDY ROOM.
222 CORRIDOR.
223 CORRIDOR.
224 RECITATION ROOM.
225 NORMAL TRAINING
226 NORMAL TRAINING P.M.
LEVEL 127-6"
ONLY FIRE ESCAPE
BLACK BOARD
WOOD FLOOR & BASE
OAK FINISH
WAINSCOT CAP.
TERRAZZO FLOOR
MARBLE BASE & WAINSCOT CAP.
PIPE RAIL
CEMENT FLOOR
CONTINUOUS LEARNER SHELF
COUNTER SHELF NOT INCLUDED IN THIS CONTRACT.
SINK
RADIATOR
VENT
DOOR TO ROOF
SLATE BOARD
KEENES CEMENT WAINSCOT
TERRAZZO FLOOR
MARBLE BASE & WAINSCOT CAP.
OAK FINISH
WOOD FLOOR & BASE
OAK FINISH
WAINSCOT CAP.