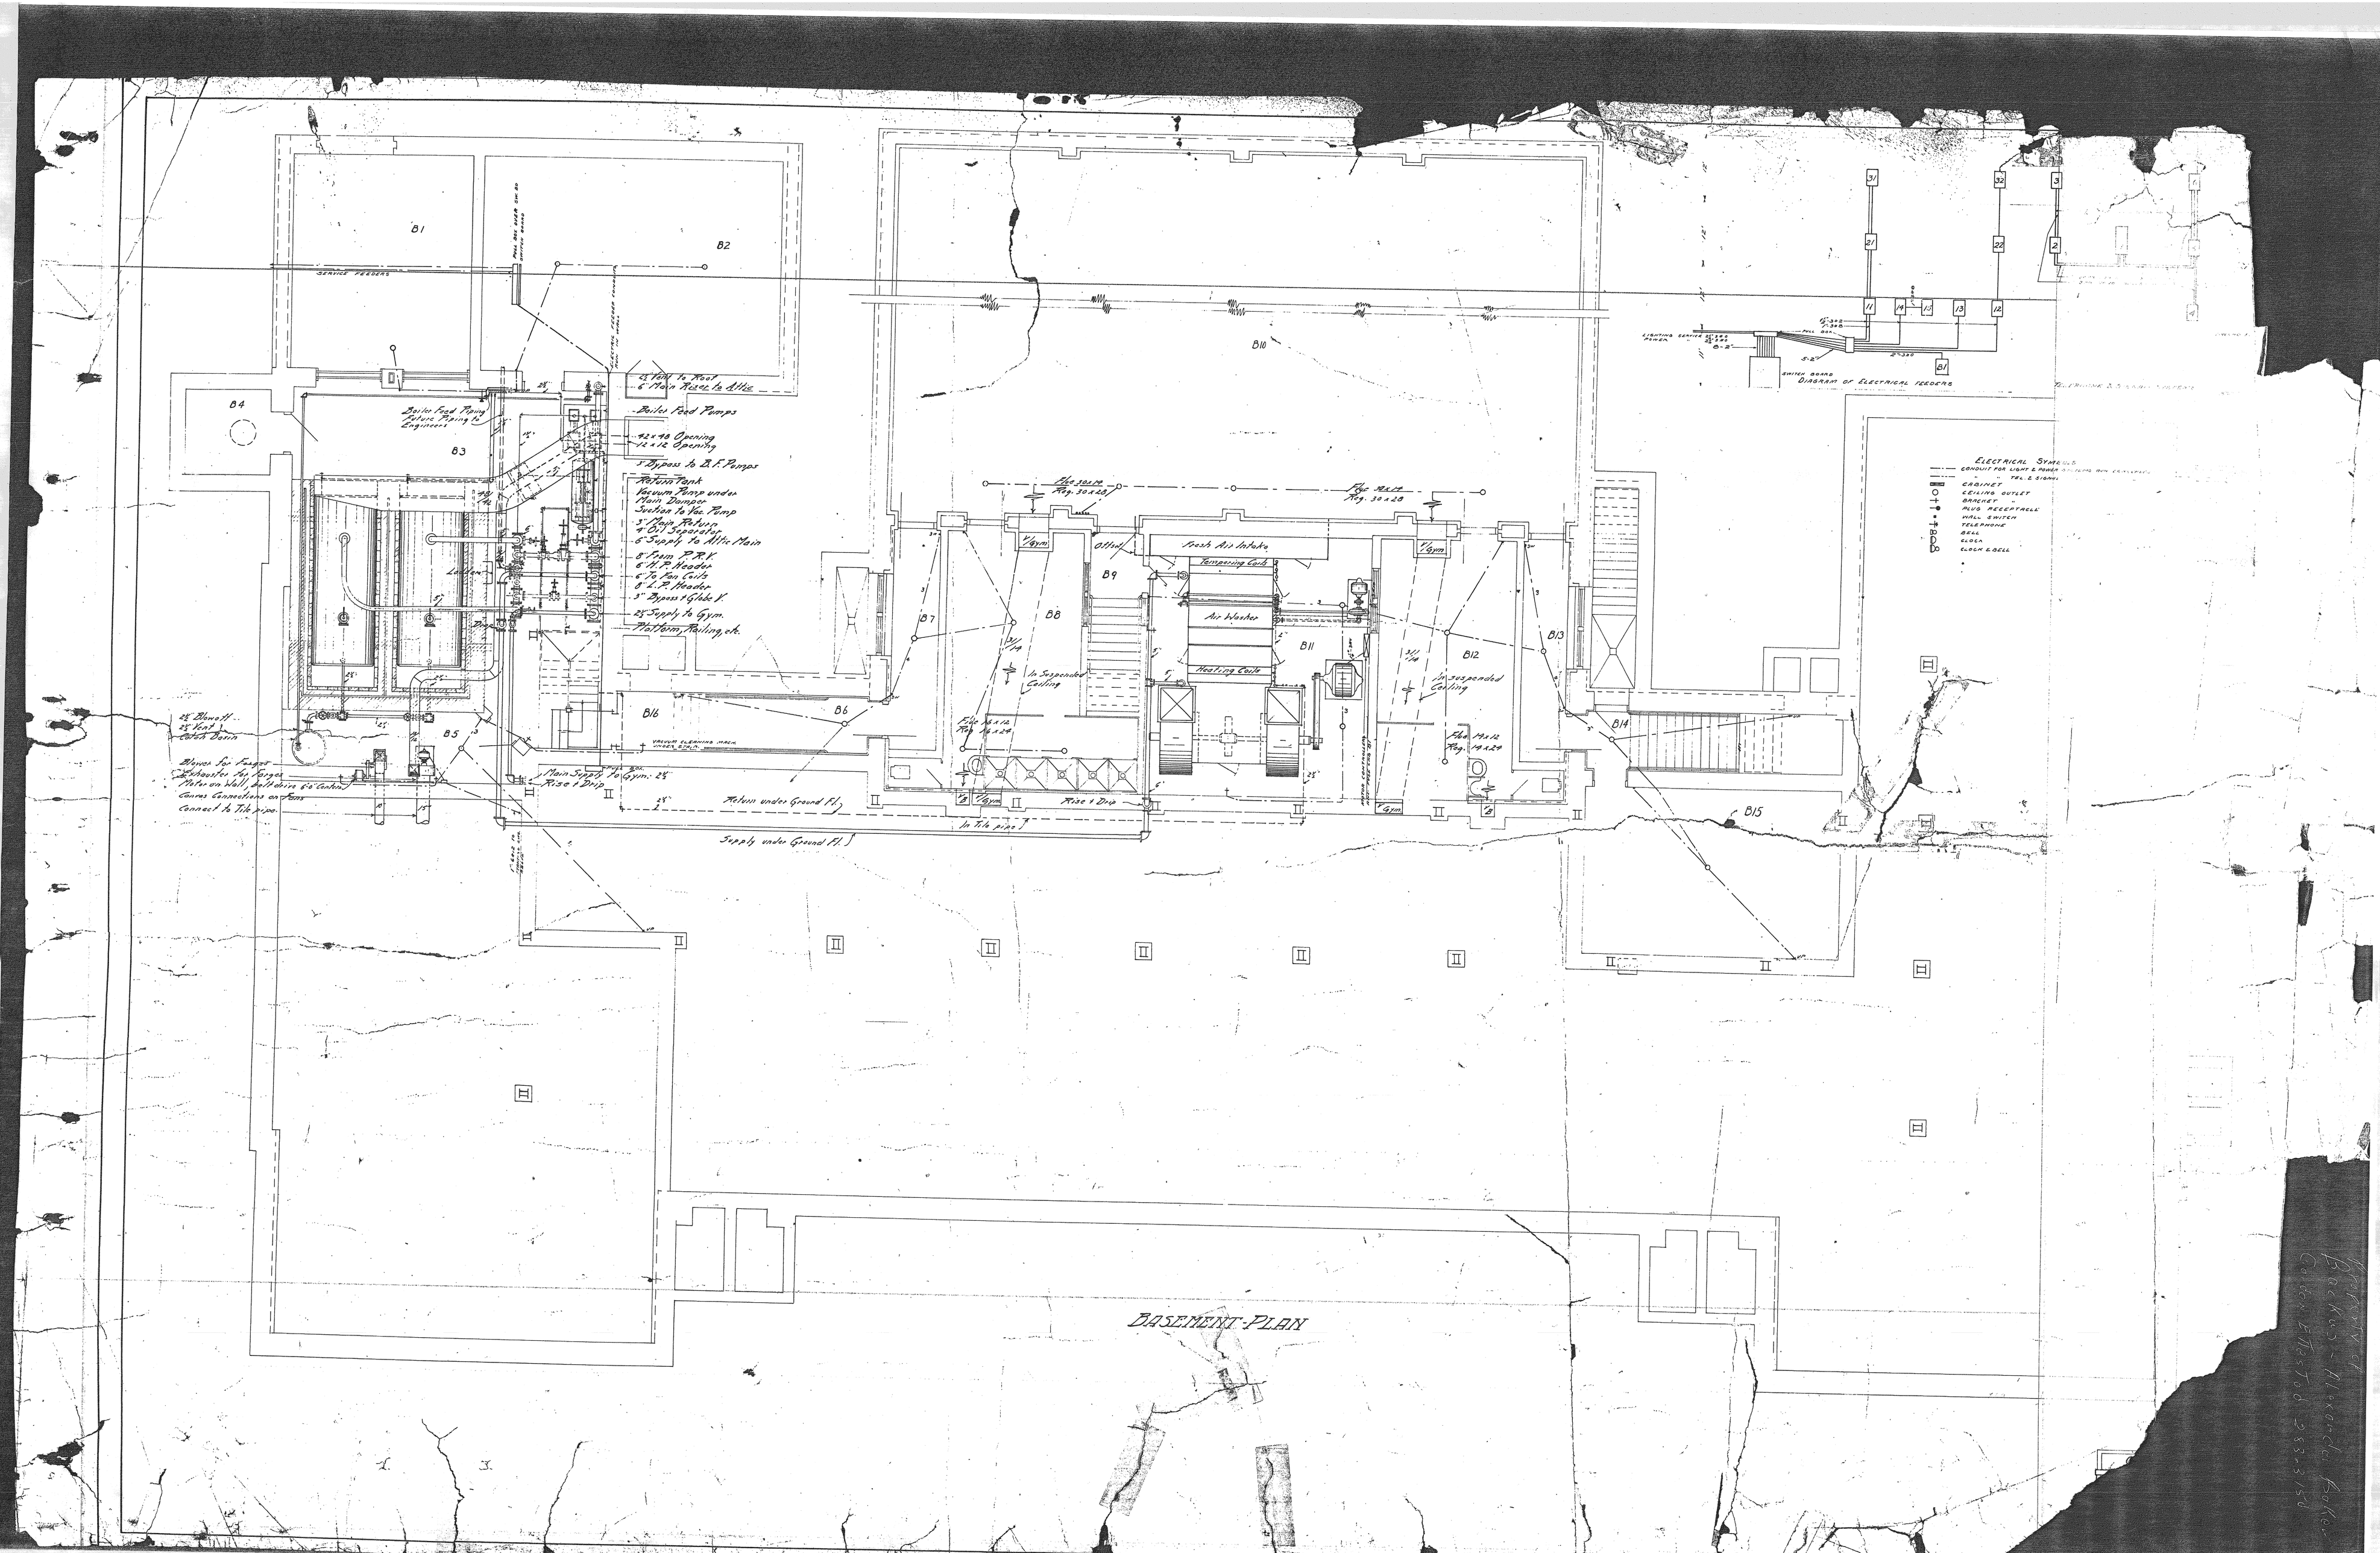

B1
B2
B3
B4
B5
B6
B7
B8
B9
B10
B11
B12
B13
B14
B15
B16
Service Feeders
Boiler Feed Pumps
Return Tank
Vacuum Pump under Main Damper
Suction to Vac. Pump
Main Return
Oil Separator
Supply to Attic Main
Fresh Air Intake
Tempering Coils
Air Washer
Heating Coils
In Suspended Ceiling
Rise & Drip
Return under Ground Fl.
Supply under Ground Fl.
In Tile pipe
Main Supply to Gym.
Blower for Forges
Exhauster for Forges
Motor on Wall, Belt drive 6'-0" Centers
Canvas Connections on Fans
Connect to Tile pipe
Diagram of Electrical Feeders
Electrical Symbols
Cabinet
Ceiling Outlet
Bracket
Plug Receptacle
Wall Switch
Telephone
Bell
Clock
Clock & Bell
Basement-Plan