ASSESSOR'S MAP

SHOWING ZONING DISTRICTS

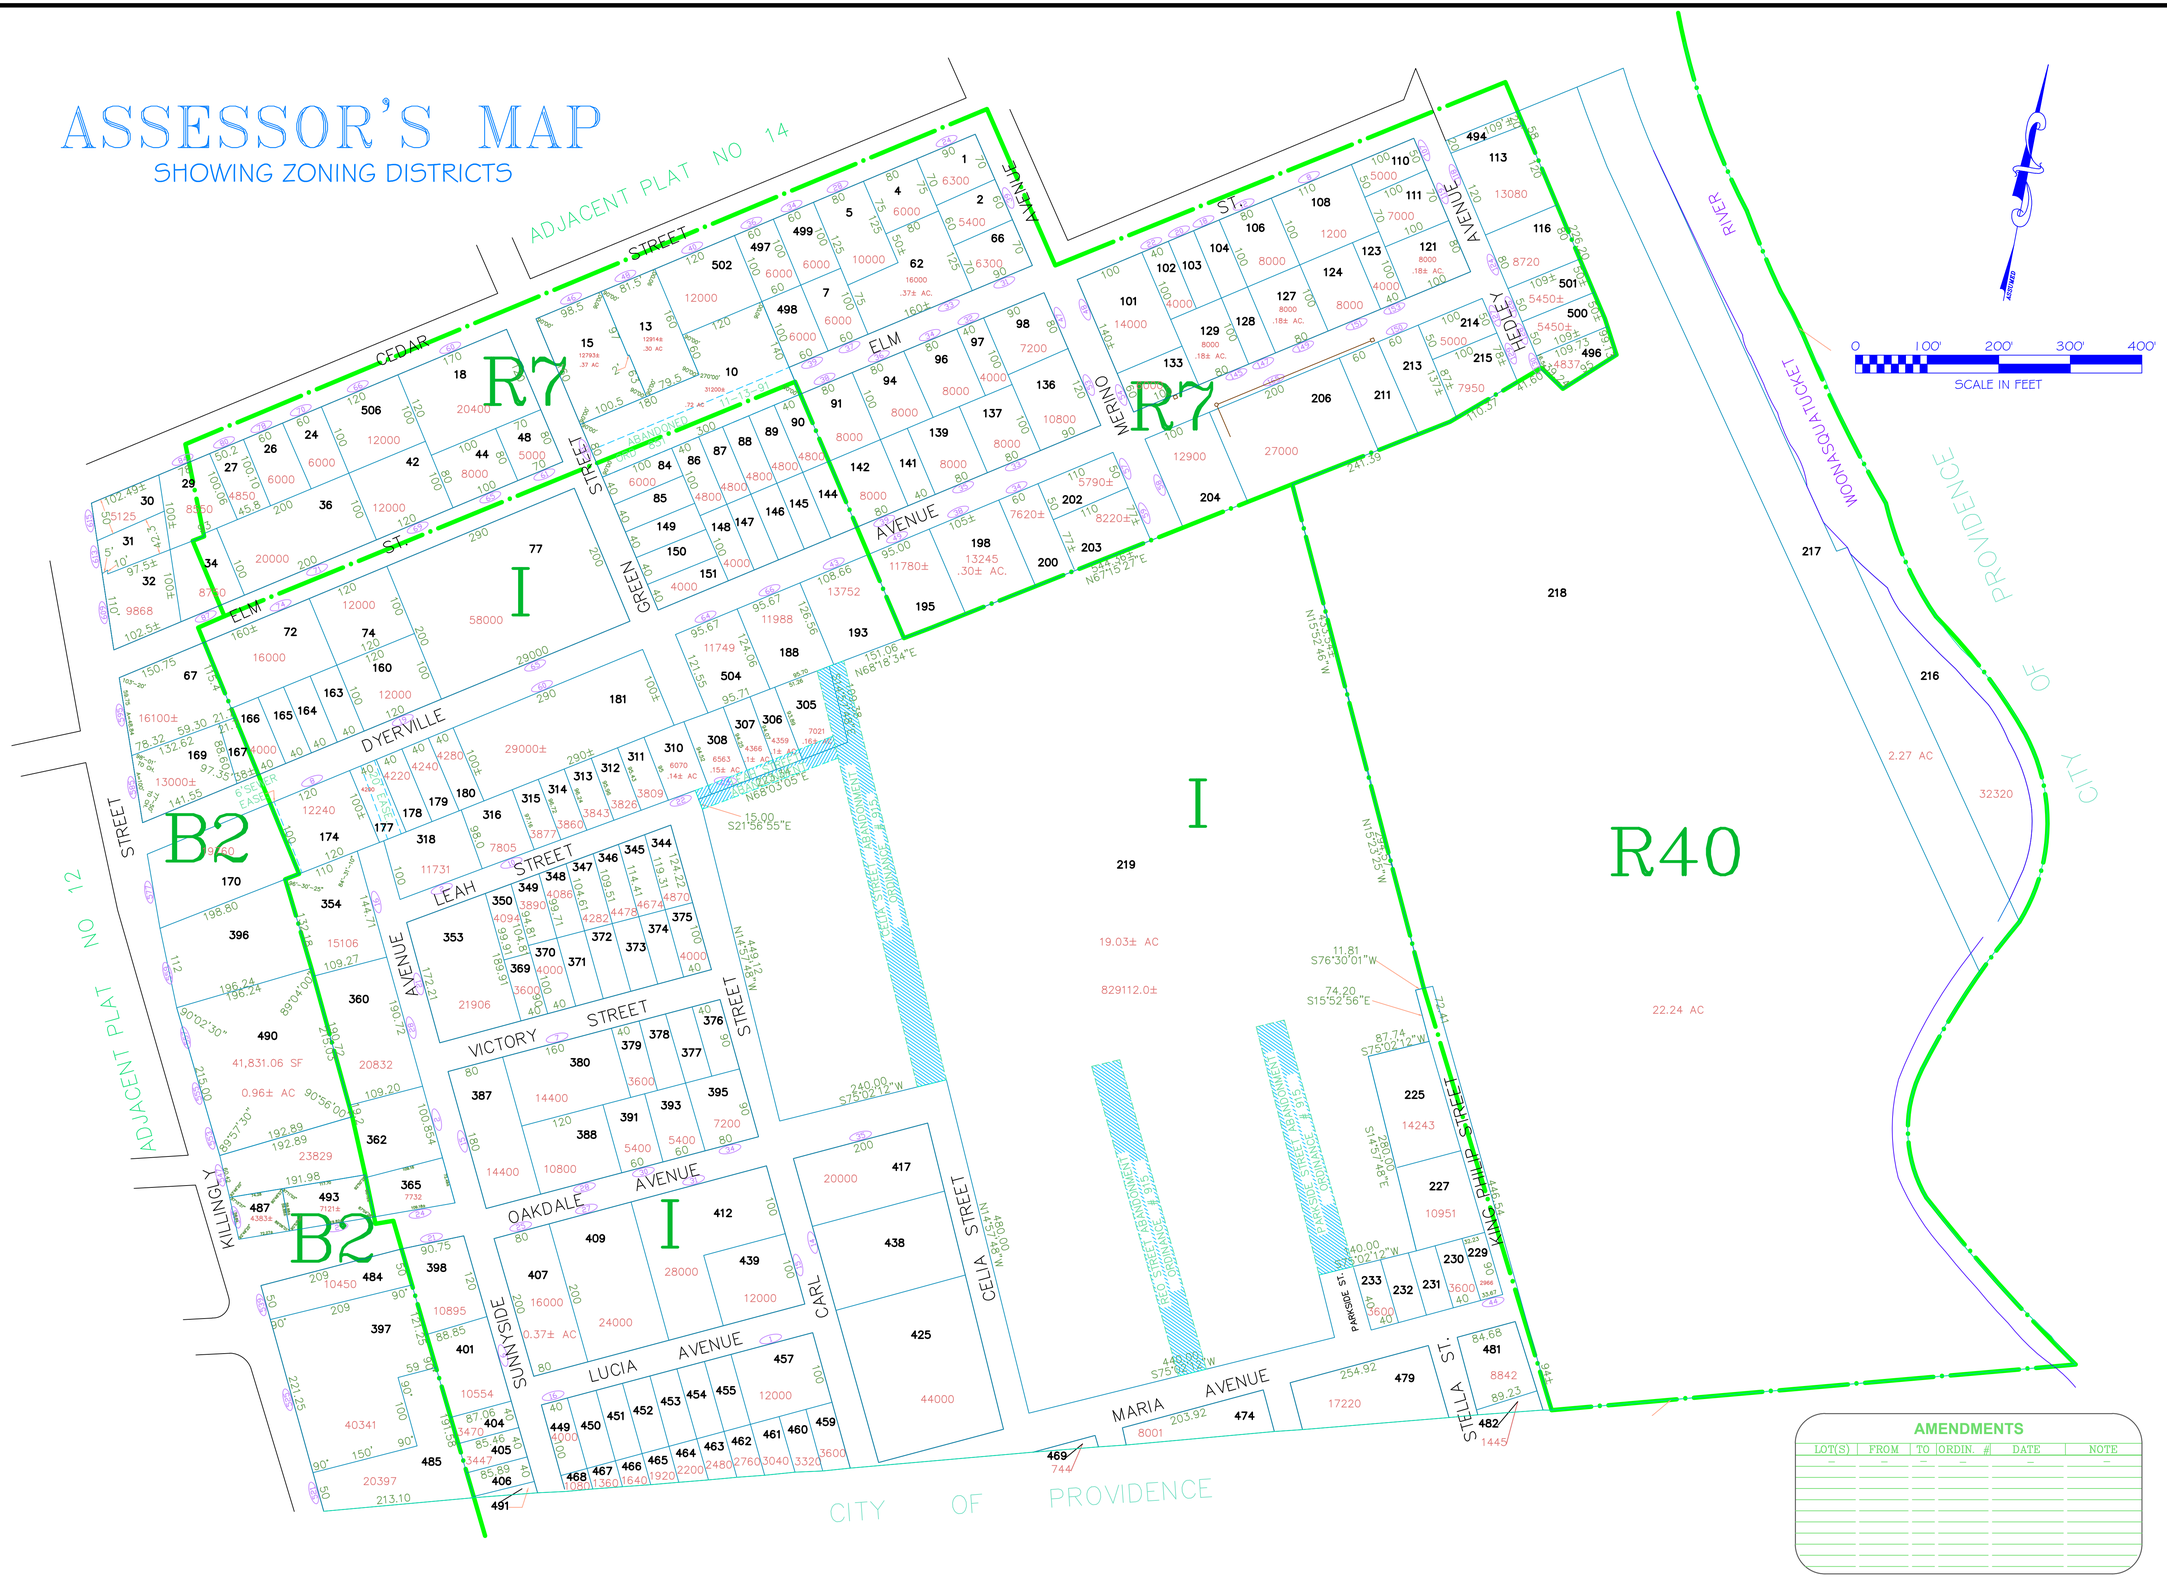

Assessor's Plat Number 13

STATE OF RHODE ISLAND
TOWN OF JOHNSTON
PROVIDENCE COUNTY
INCORPORATED 1759

ASSESSOR'S OFFICE
1385 HARTFORD AVENUE
JOHNSTON, RHODE ISLAND
02919

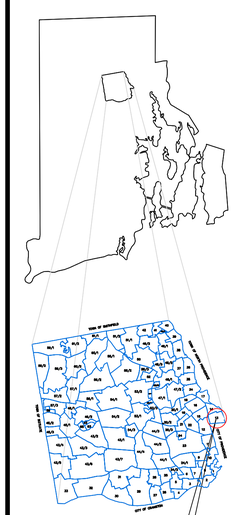

PLAT INDEX AREA

Scale: 1:100

Revised By: Benjamin Ng

Last updated: January 02, 2022

Date printed: May 27, 2022

For copies of plat maps, please go to the DPW at 100 Irons Avenue Johnston Rhode Island, Thank you.

NOTE: This map was prepared for the use of the Town of Johnston for assessment and illustrative purposes only. It does not represent a survey of the premises. No liability is assumed as to the sufficiency or accuracy of the data delineated hereon.

AMENDMENTS

LOT(S)	FROM	TO	ORDIN. #	DATE	NOTE
–	–	–	–	–	–