ASSESSOR'S MAP

SHOWING ZONING DISTRICTS

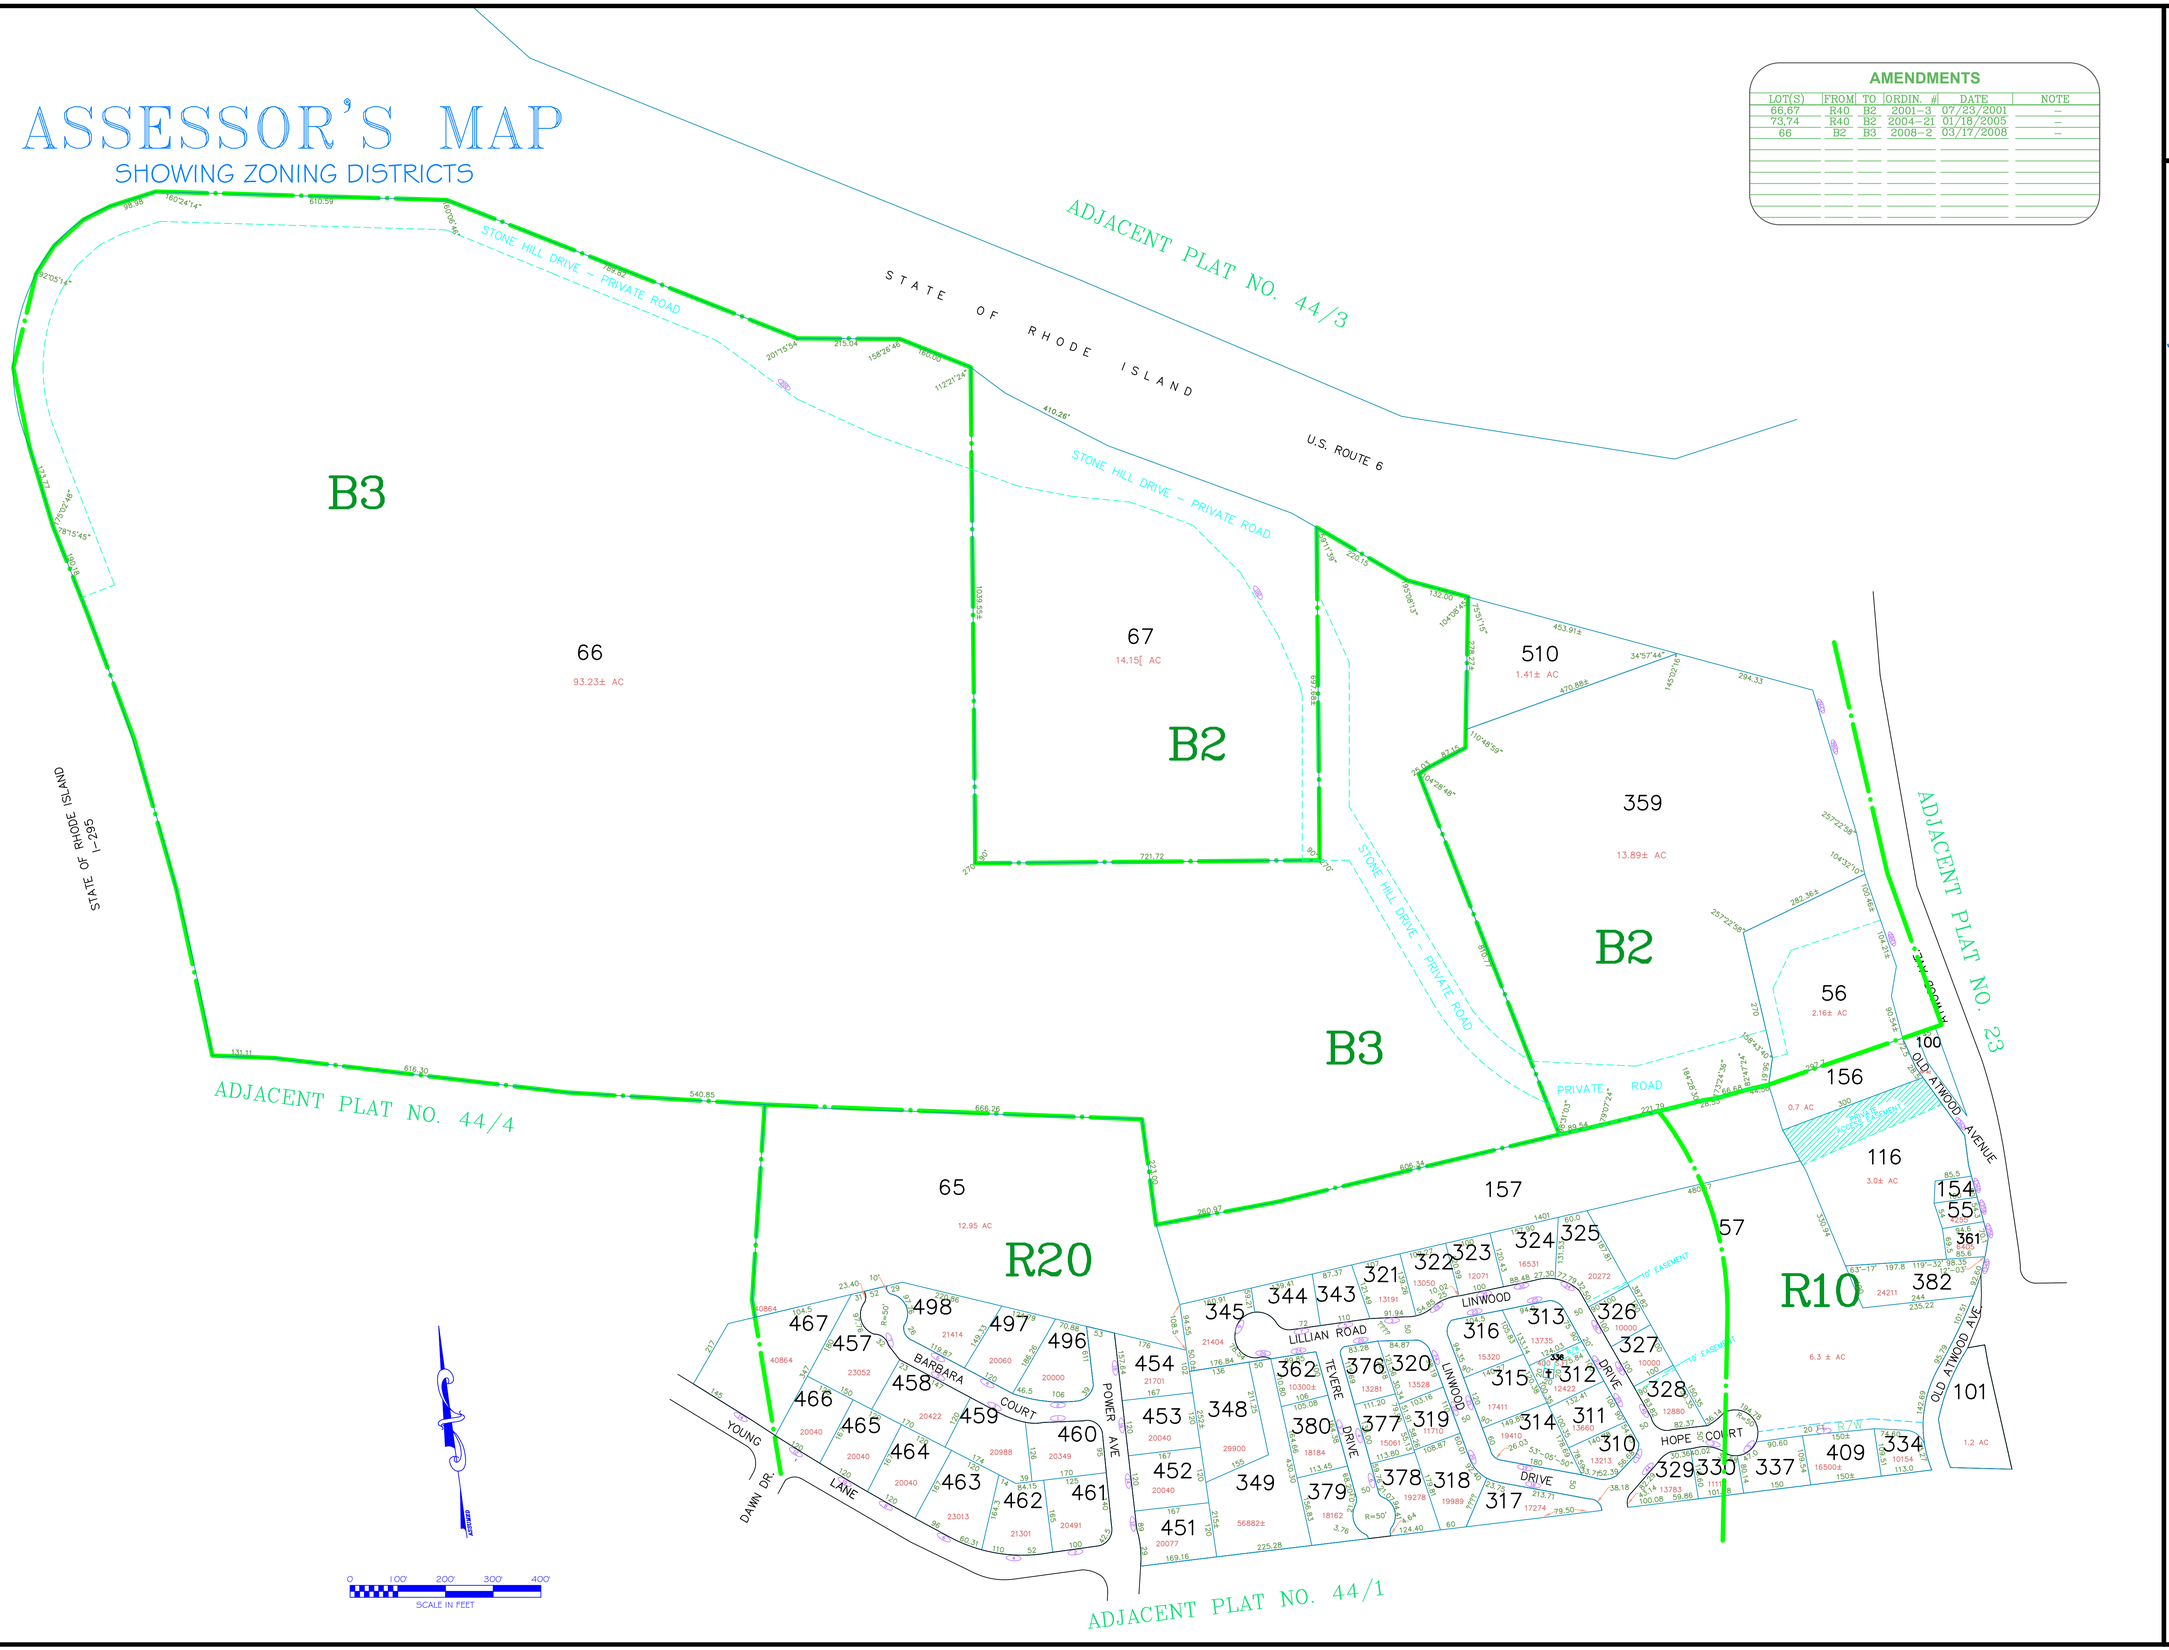

AMENDMENTS

LOT(S)	FROM	TO	ORDIN. #	DATE	NOTE
66,67	R40	B2	2001-3	07/23/2001	–
79,74	R40	B2	2004-21	01/18/2005	–
66	B2	B3	2008-2	03/17/2008	–

Assessor's Plat Number

44/2

STATE OF RHODE ISLAND

TOWN OF JOHNSTON

PROVIDENCE COUNTY

INCORPORATED 1759

ASSESSOR'S OFFICE
1385 HARTFORD AVENUE
JOHNSTON, RHODE ISLAND
02919

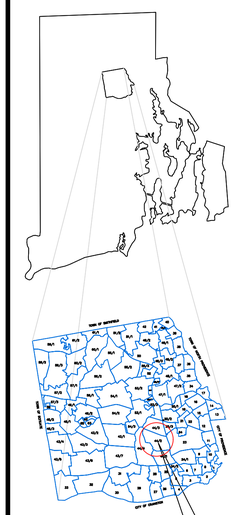

PLAT INDEX AREA

Scale: 1:150

Revised By: Benjamin Ng

Last updated: January 02, 2022

Date printed: May 04, 2022

For copies of plat maps, please go to the DPW at 100 Irons Avenue Johnston Rhode Island, Thank you.

NOTE: This map was prepared for the use of the Town of Johnston for assessment and illustrative purposes only. It does not represent a survey of the premises. No liability is assumed as to the sufficiency or accuracy of the data delineated hereon.