ASSESSOR'S MAP

SHOWING ZONING DISTRICTS

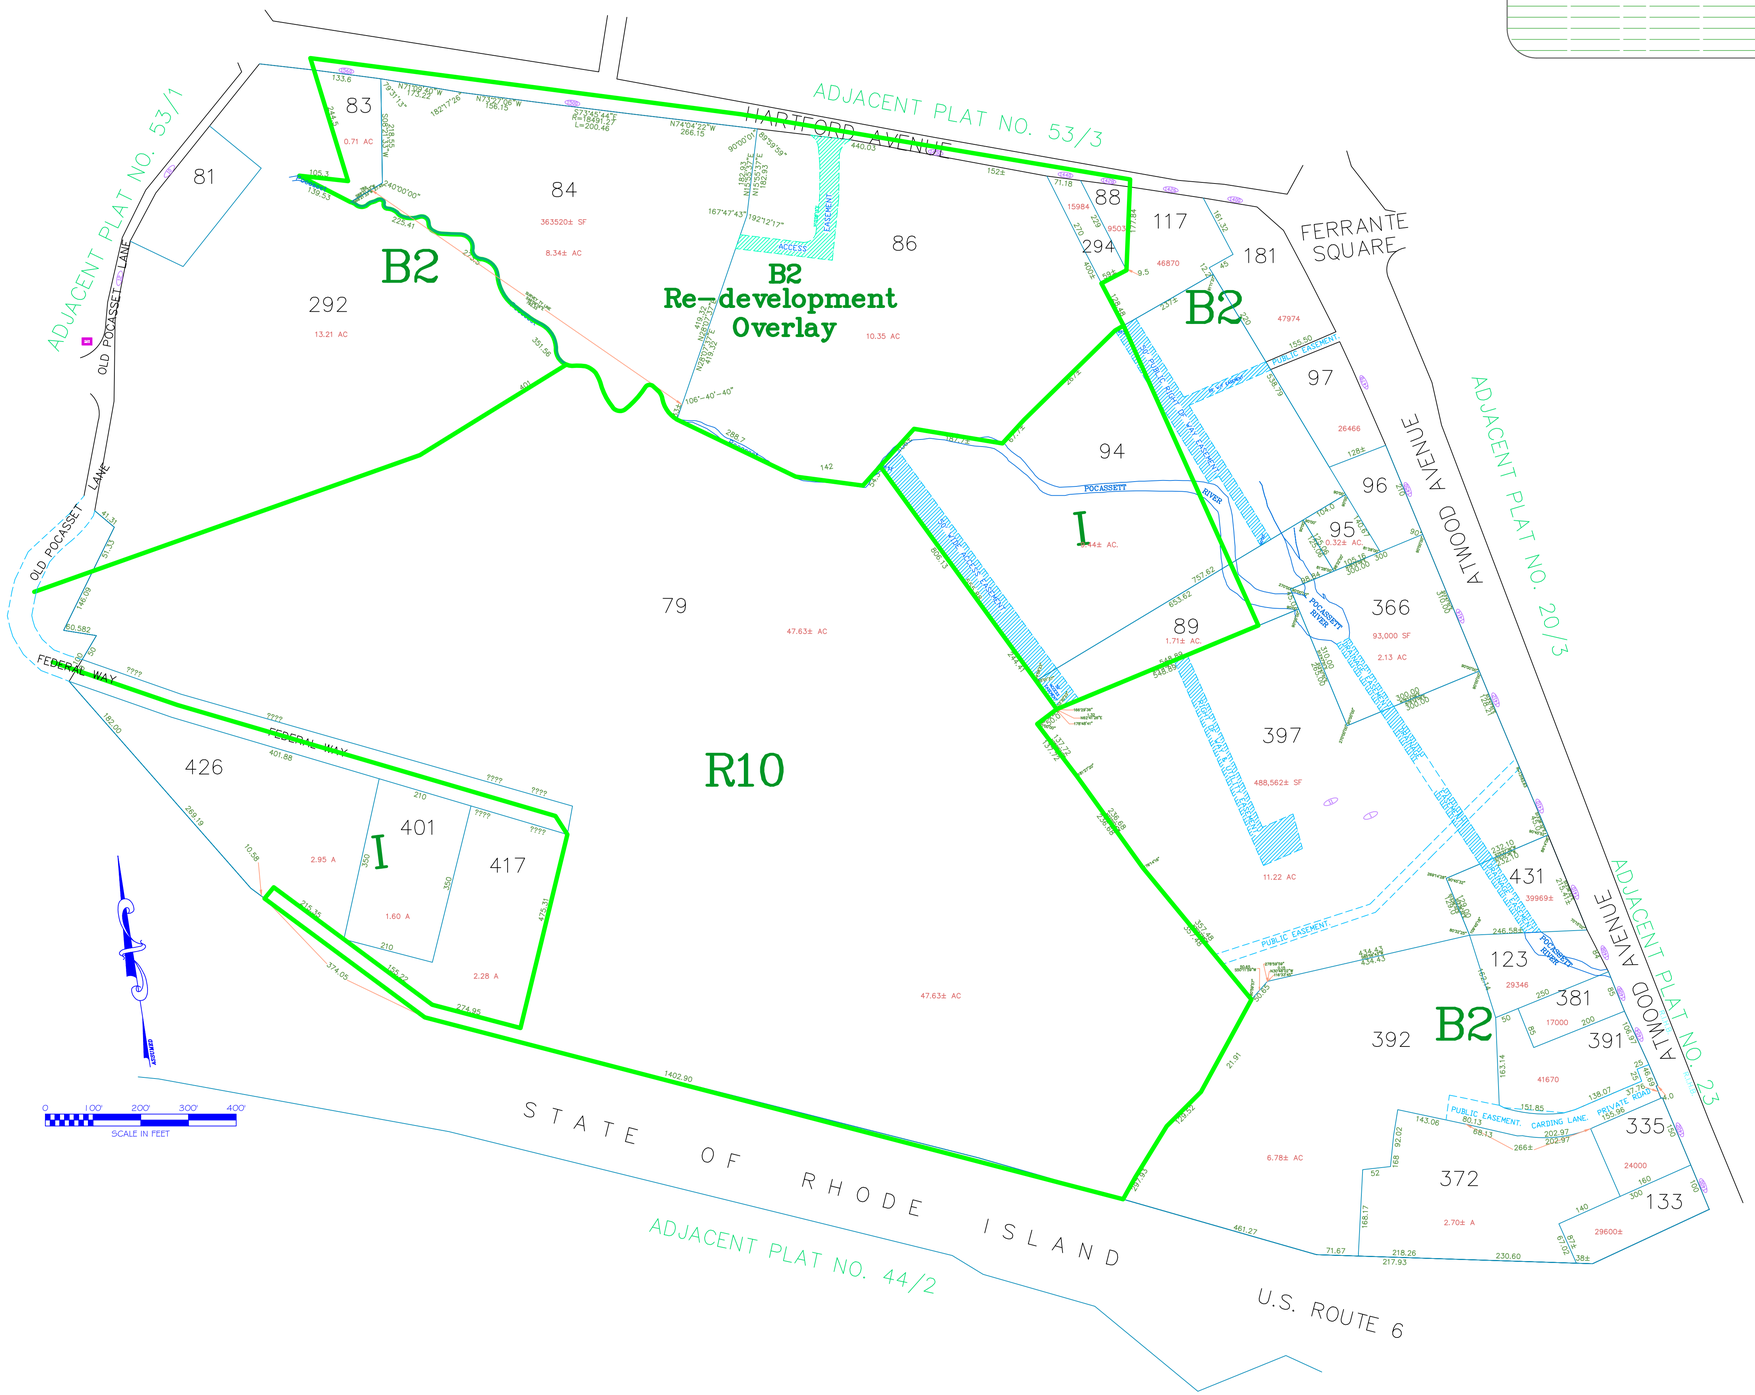

AMENDMENTS

LOT(S)	FROM	TO	ORDIN. #	DATE	NOTE
397,424	I	B2	687	06/22/87	–
84,85,86	B2	RDO	2009-21	12/14/09	–
295,355	B2	RDO	2009-21	12/14/09	–
83,88,294	B2	RDO	2009-18	12/14/09	–

Assessor's Plat Number

44/3

STATE OF RHODE ISLAND

TOWN OF JOHNSTON

PROVIDENCE COUNTY

INCORPORATED 1759

ASSESSOR'S OFFICE
1385 HARTFORD AVENUE
JOHNSTON, RHODE ISLAND
02919

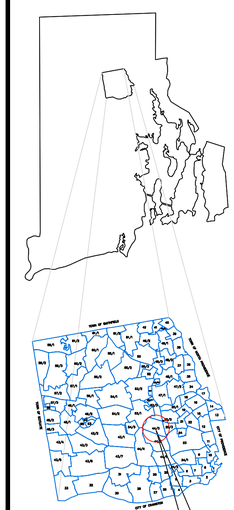

Scale: 1:150

Revised By: Benjamin Ng

Last updated: January 02, 2022

Date printed: May 04, 2022

For copies of plat maps, please go to the DPW at 100 Irons Avenue Johnston Rhode Island, Thank you.

NOTE: This map was prepared for the use of the Town of Johnston for assessment and illustrative purposes only. It does not represent a survey of the premises. No liability is assumed as to the sufficiency or accuracy of the data delineated hereon.