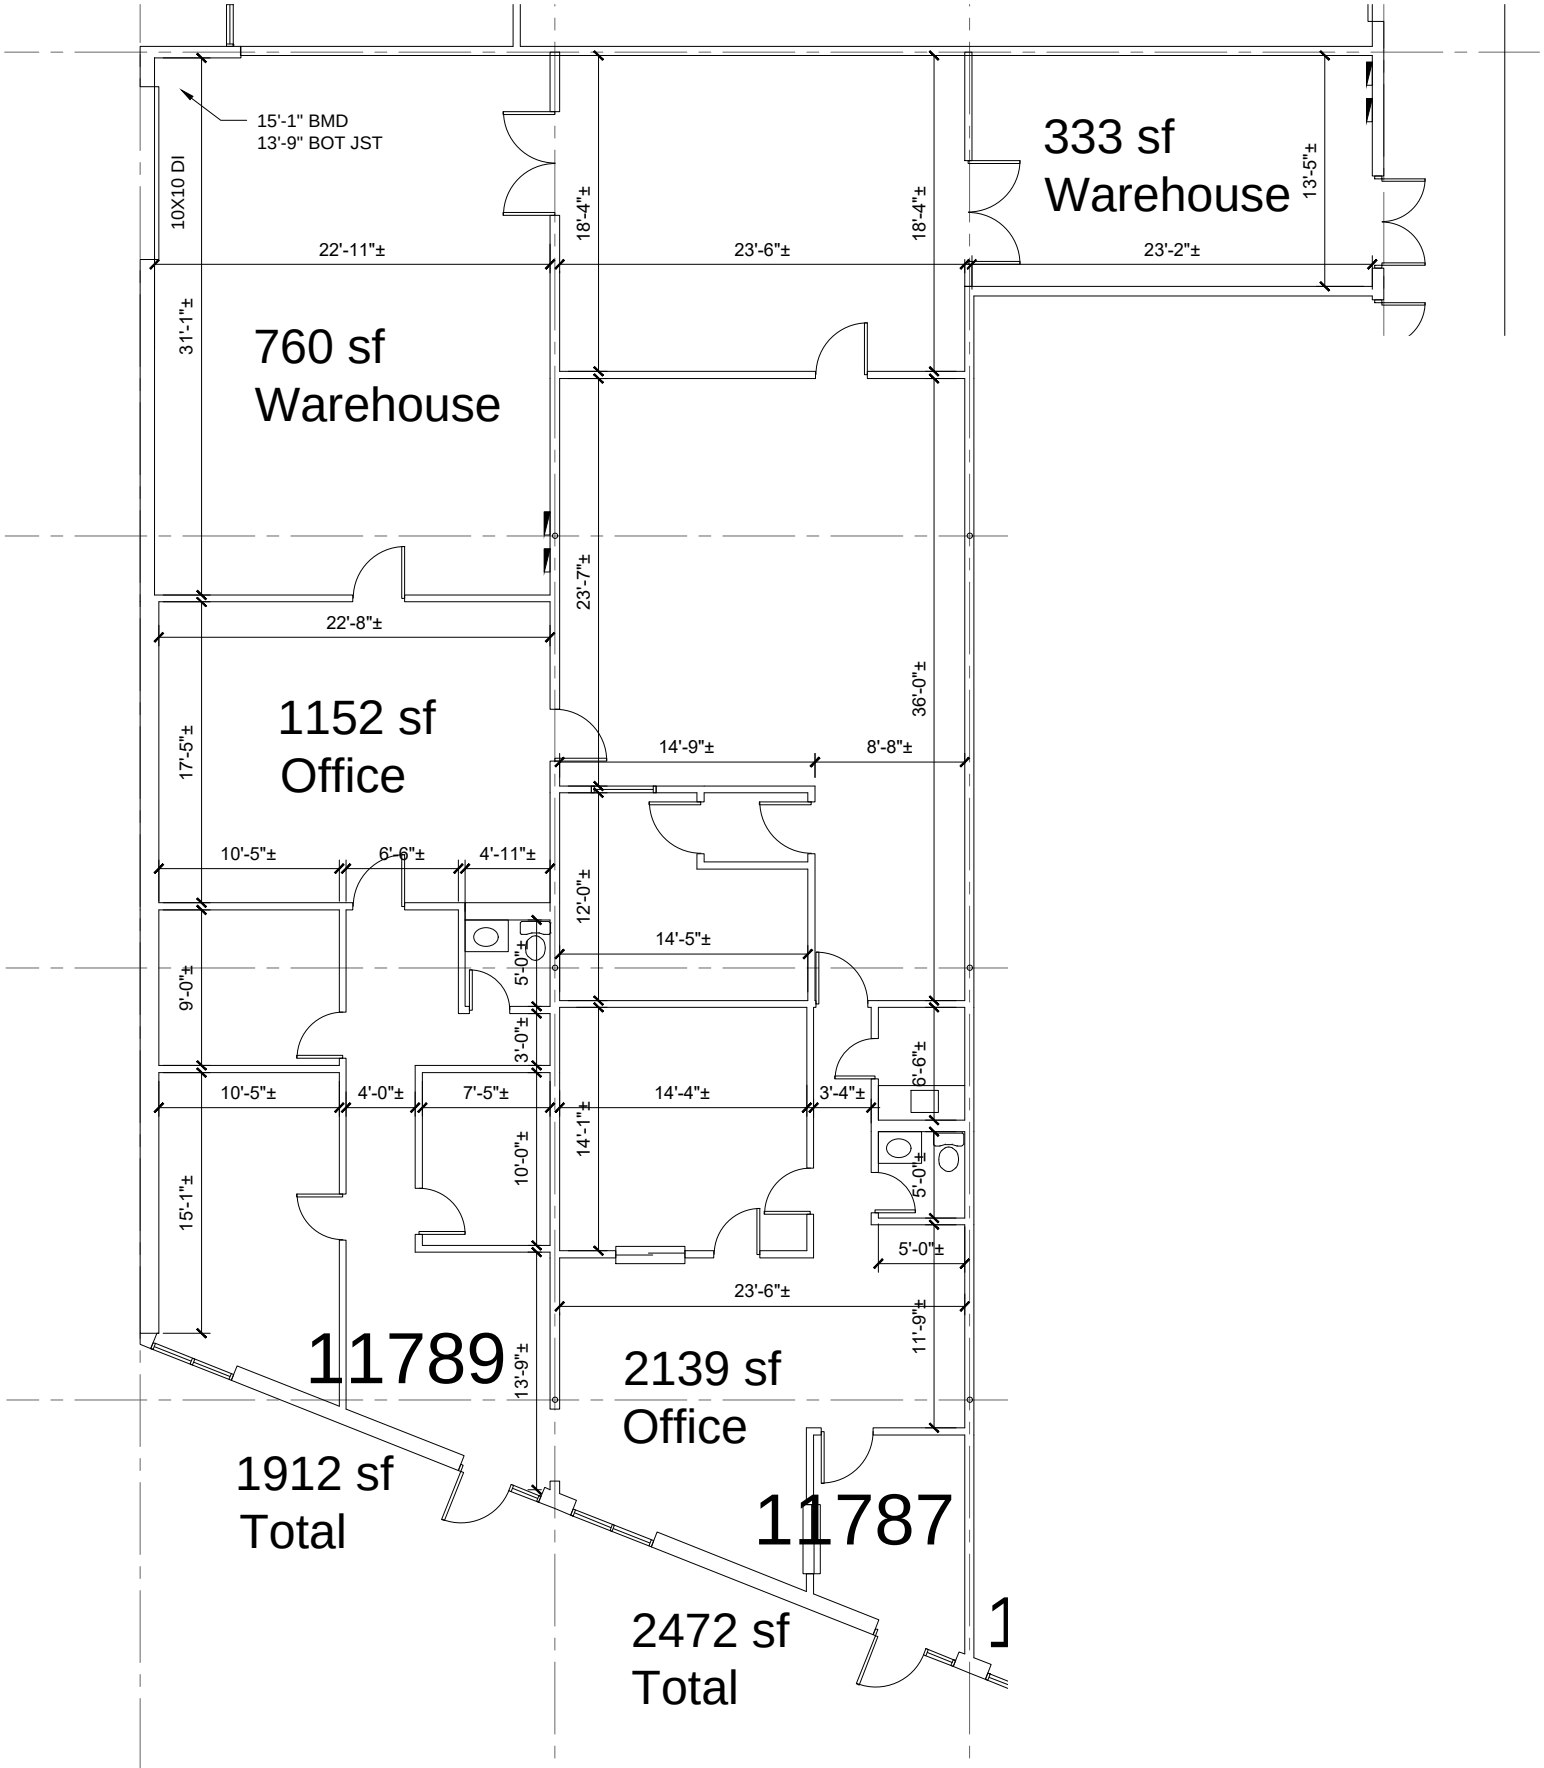

UHLIG
ARCHITECTURE, LLC
12473 Robyn Road
St. Louis, Missouri 63127
314.713.3255 cell
carl@uhligarchitecture.com

Westport Flex Center II

11787 11789 Lackland
Maryland Heights, Missouri

7-6-21

EX1

2021.92