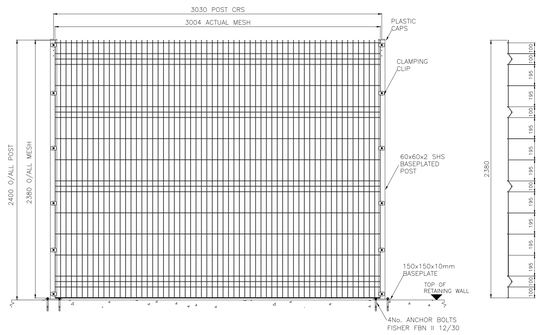

01 INTERNAL SITE FENCE DETAILS 2.4m

SCALE: 1 : 20

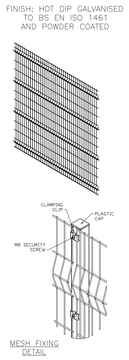

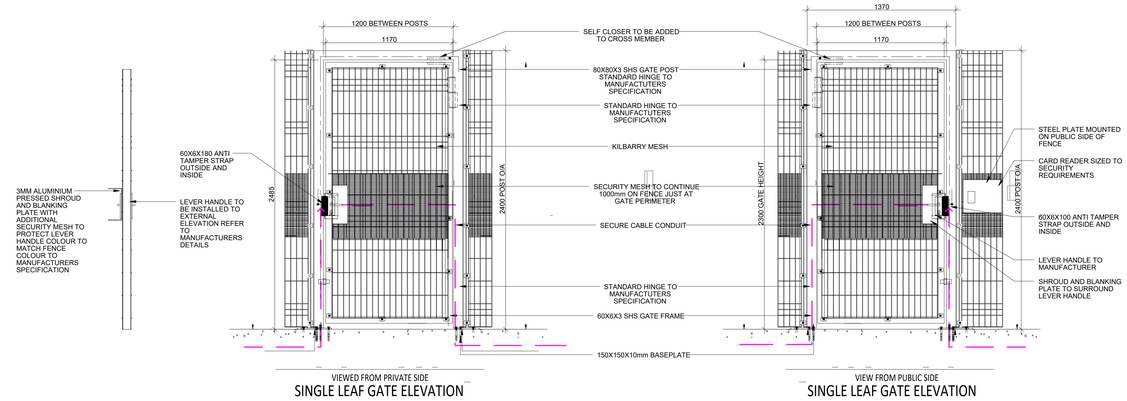

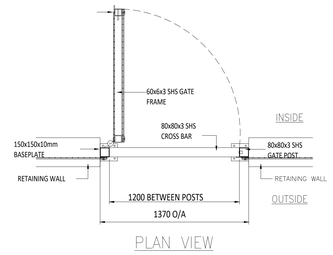

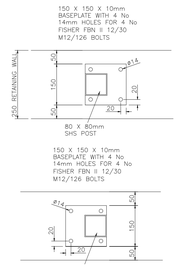

02 TYPICAL DETAIL OF TWIN GUARD SINGLE LEAF GATE

SCALE: 1 : 20

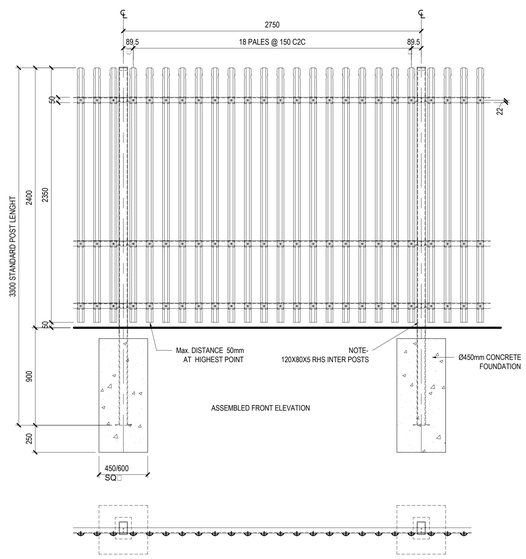

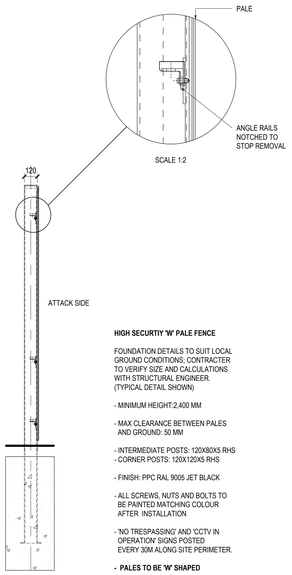

HIGH SECURTIY 'W' PALE FENCE

FOUNDATION DETAILS TO SUIT LOCAL GROUND CONDITIONS; CONTRACTER TO VERIFY SIZE AND CALCULATIONS WITH STRUCTURAL ENGINEER. (TYPICAL DETAIL SHOWN)

- MINIMUM HEIGHT:2,400 MM
- MAX CLEARANCE BETWEEN PALES AND GROUND: 50 MM
- INTERMEDIATE POSTS: 120X80X5 RHS
- CORNER POSTS: 120X120X5 RHS
- FINISH: PPC RAL 9005 JET BLACK
- ALL SCREWS, NUTS AND BOLTS TO BE PAINTED MATCHING COLOUR AFTER INSTALLATION
- 'NO TRESPASSING' AND 'CCTV IN OPERATION' SIGNS POSTED EVERY 30M ALONG SITE PERIMETER.
- **PALES TO BE 'W' SHAPED**

03 FENCE DETAILS PERIMETER SECURITY FENCE 2.4m

SCALE: 1 : 20

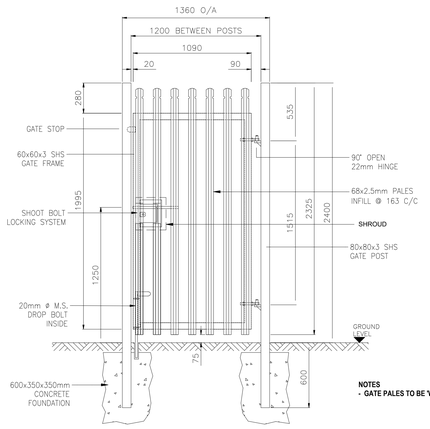

SINGLE LEAF GATE VIEW FROM OUTSIDE

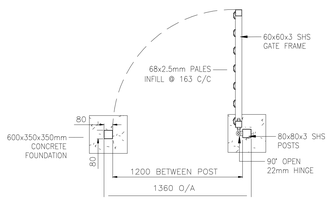

PLAN VIEW

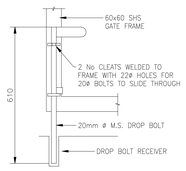

TYPICAL DROP BOLT DETAIL (VIEW FROM INSIDE)

04 SINGLE LEAFE GATE DETAIL

SCALE: 1 : 20

As indicated@A0

RED
1 Lower Farm Barns
Bainton Road, Bucknell
Bicester OX27 7LT, UK
www.red-eng.com

t: +44-(1869)355600
f: +44-(1869)250777
e: oxfordcad@red-eng.com

Gensler
4 St Philip's Place
First Floor
Birmingham
B3 2SL
United Kingdom

Tel. +44 (0)121 260 1600

Microsoft

CWL01-02

Duffryn Lane Newport
NP10 8BE

Design Team

Design	GENSLER
Drawn	BD
Checked	JL
Date	27.10.23
Company Project No.	P-020340
M.S. Project No.	P-020340

Approvals

CUSTOMER	MICROSOFT	Date
Microsoft Design Manager	LEVI HOLLAND	
Microsoft Electrical Engineer	MARK GLEESON	
Microsoft Bas/Epms Engineer	ANDREW FREEZER	
Microsoft Mechanical Engineer	DAVID WEST	
CSA	SHARENDRA NAIDU / STUART MCKEOWN	
Telecom	MARK KELLY /PAUL BISHOP	
Security Manager	DAVID BEADLE	
Environmental	DEIRDRE GORMAN	

PROJECT MANAGEMENT

Project Planner		
Project Manager		Date
Senior Project Manager		
Development Manager		
Project Manager		
Quality Control Reviewer		
Quality Control FF&E		

Revisions

No.	Date	Description
P01	31.08.23	PLANNING
P02	27.10.23	PLANNING

Registration

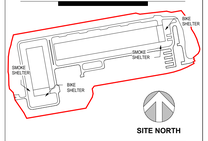

Bar Code

Sheet Title/Number

FENCE DETAILS

CWL01-02-L-P-12

CWL01-02-L-P-12-P02

© Gensler 2022
All rights reserved, including but not limited to The Copyright, Design and Patents Act 1988