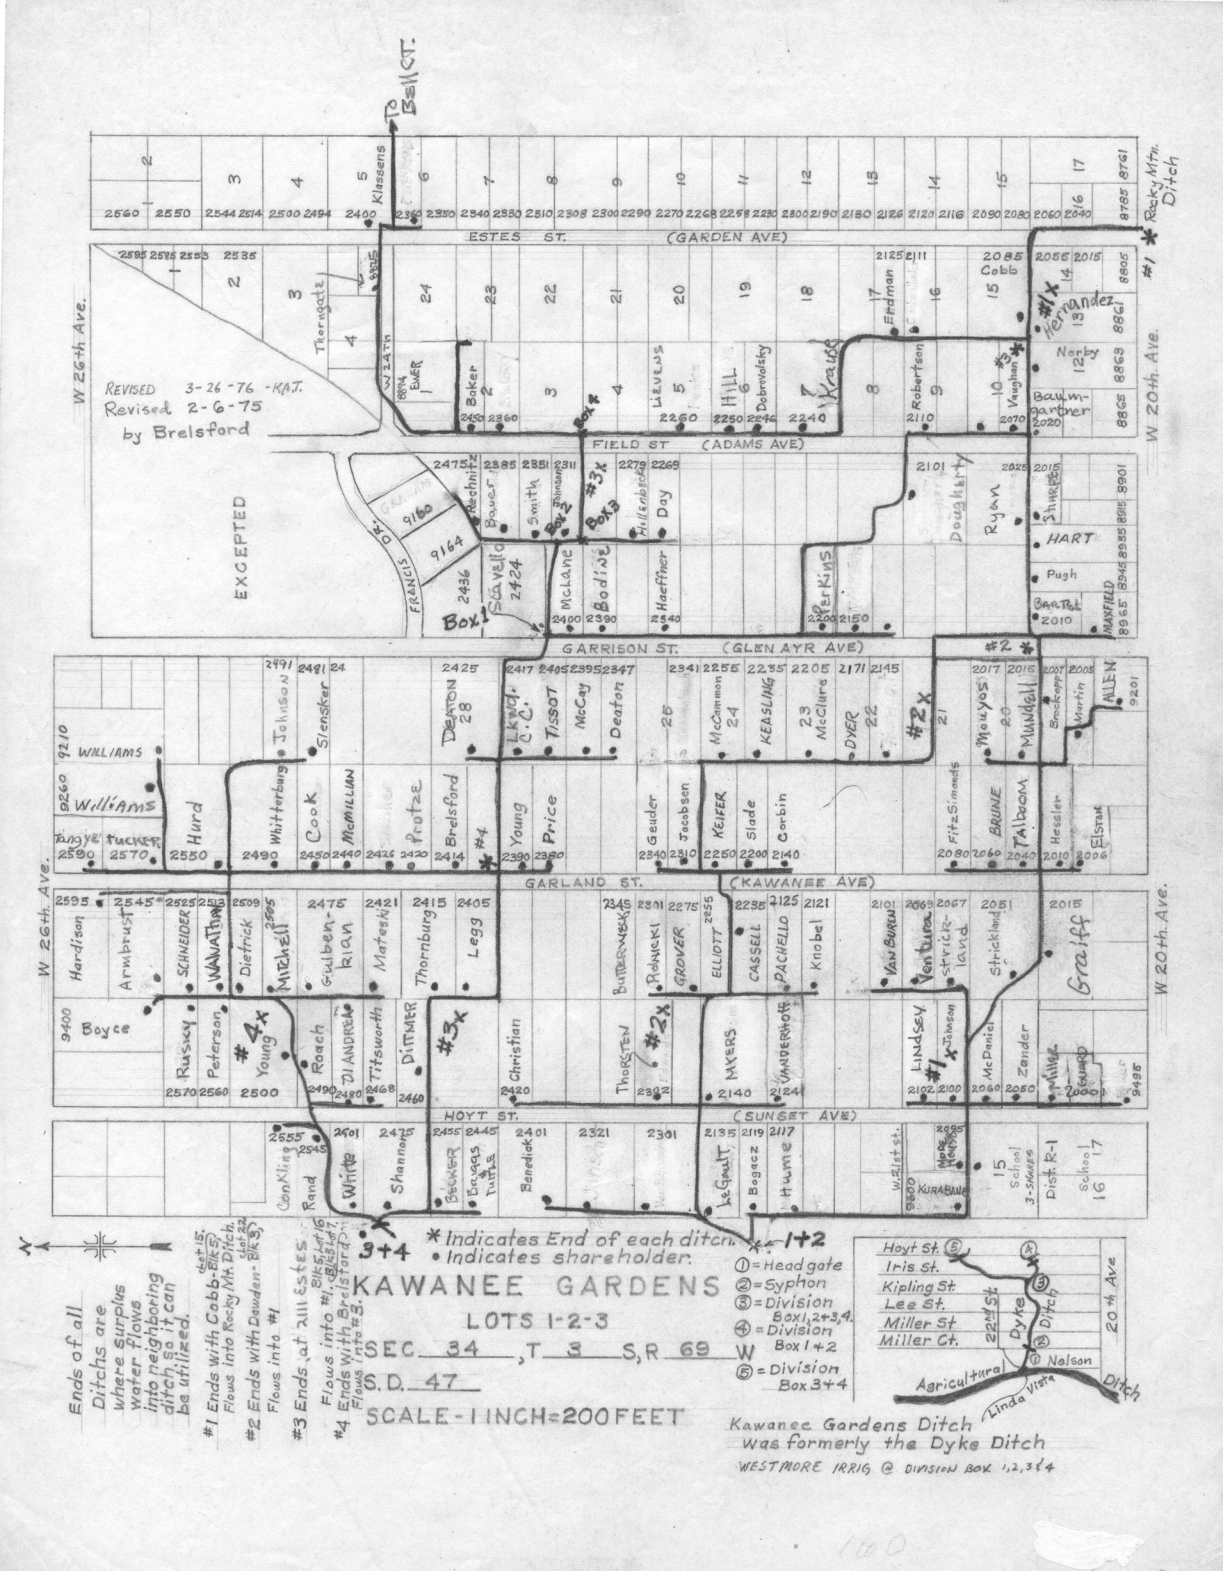
To Bell Ct.
ESTES ST. (GARDEN AVE)
FIELD ST (ADAMS AVE)
GARRISON ST. (GLEN AYR AVE)
GARLAND ST. (KAWANEE AVE)
HOYT ST. (SUNSET AVE)
W 26th Ave.
W 20th Ave.
Rocky Mtn. Ditch
#1
#2
#3
#4
Box1
Box2
Box3
Box4
EXCEPTED
REVISED 3-26-76 -KAT.
Revised 2-6-75
by Brelsford
Ends of all Ditches are where surplus water flows into neighboring ditch so it can be utilized.
#1 Ends with Cobb-Blk 15. Flows into Rocky Mtn. Ditch.
#2 Ends with Dawden-Blk 32. Flows into #1
#3 Ends at 211 Estes. Flows into #1.
#4 Ends with Brelsford. Flows into #3.
* Indicates End of each ditch.
• Indicates shareholder.
1+2
3+4
KAWANEE GARDENS
LOTS 1-2-3
SEC 34, T 3 S, R 69 W
S.D. 47
SCALE - 1 INCH = 200 FEET
①=Head gate
②=Syphon
③=Division Box 1,2+3,4.
④=Division Box 1+2
⑤=Division Box 3+4
Hoyt St.
Iris St.
Kipling St.
Lee St.
Miller St
Miller Ct.
22nd St.
Dyke Ditch
20th Ave
Nelson
Agricultural
Linda Vista
Ditch
Kawanee Gardens Ditch was formerly the Dyke Ditch
WESTMORE IRRIG @ DIVISION BOX 1,2,3&4