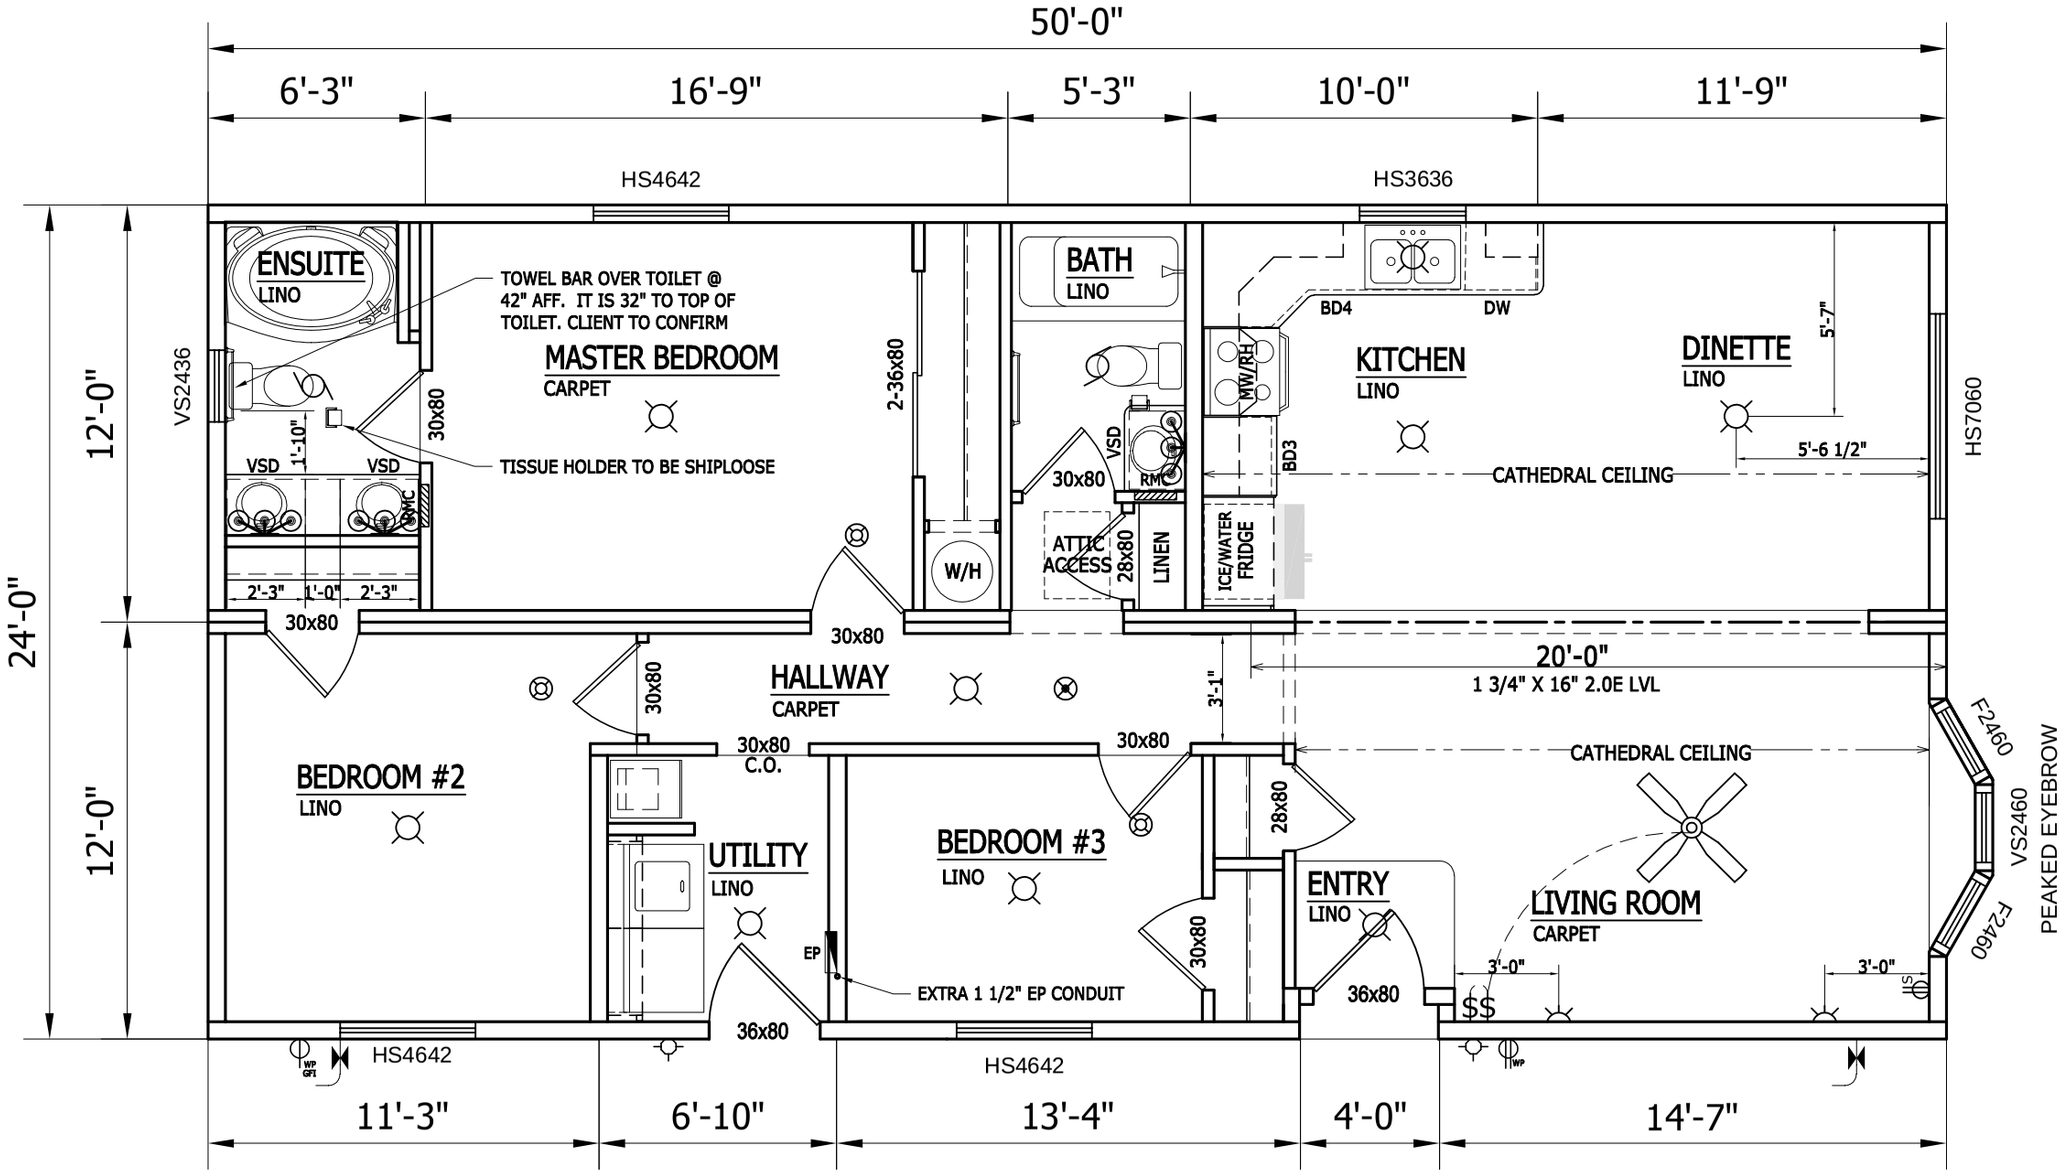

MW = MICROWAVE
TR = RECYCLE/ TRASH B
BD = KITCHEN DRAWEI
LS = LAZY SUSAN
VD = VANITY DRAWEI
MWRH = MICROWAV/RNGHC
RMC = REC. MED. CAB.
EP = ELECTRICAL PAN
= R/I PHONE/ CAE
= PREWIRE CABL
= PREWIRE PHONI
USB USB = USB/ RECEPTAC
= RECEPTACLE
S = SWITCHED RECEP
WP WP = EXTERIOR RECEP
$ = SWITCH
3 $ = 3 WAY SWITCH
= EXTERIOR LIGH
= CEILING LIGHT
= DUAL HEAD EMEF
EXIT = EMERG/EXIT COMB
= EMERGENCY LIGHT
= FLUORESCENT
= UNDERCAB HALO
= CEILING FAN LIGHT COMBO.
= VANITY LIGHT
= SCONCE LIGHT
= BATH FAN
= CO2/ SMOKE COM
= SMOKE ALARM
= DOOR CHIMES
DC = EXT DOOR CHIN
JF = J.B. @ FLOOR
JA = J.B. @ ATTIC
JC JT = CABLE/ PHONE
= FROST FREE TA
= FURNACE
WH = WATER HEATER
= WASHER/DRYEF

Please Sign and Return in 1 Day:

X

SRI Kelowna

CLIENT:
STOCK
PINE RIDGE MODULAR HOMES LTD.

TITLE:
CONFIRMATION DRAWING

MODEL: GDII-4480
SERIAL #: ---

DWG BY: RM, DC
DATE: OCT. 12, 2021
SCALE: NTS
FILE: SR003113.dwg
CHK'D BY:

DATE	REVISION DESCRIPTION	BY
21/10/21	AS PER FAX/EMAIL 2021-20-13	NB
21/10/29	AS PER FAX/EMAIL 2021-10-27	AJ
21/11/3	AS PER FAX/EMAIL 2021-11-3	nb

PRODUCTION #: SR003113
DWG #: CF1