


Floor Plan

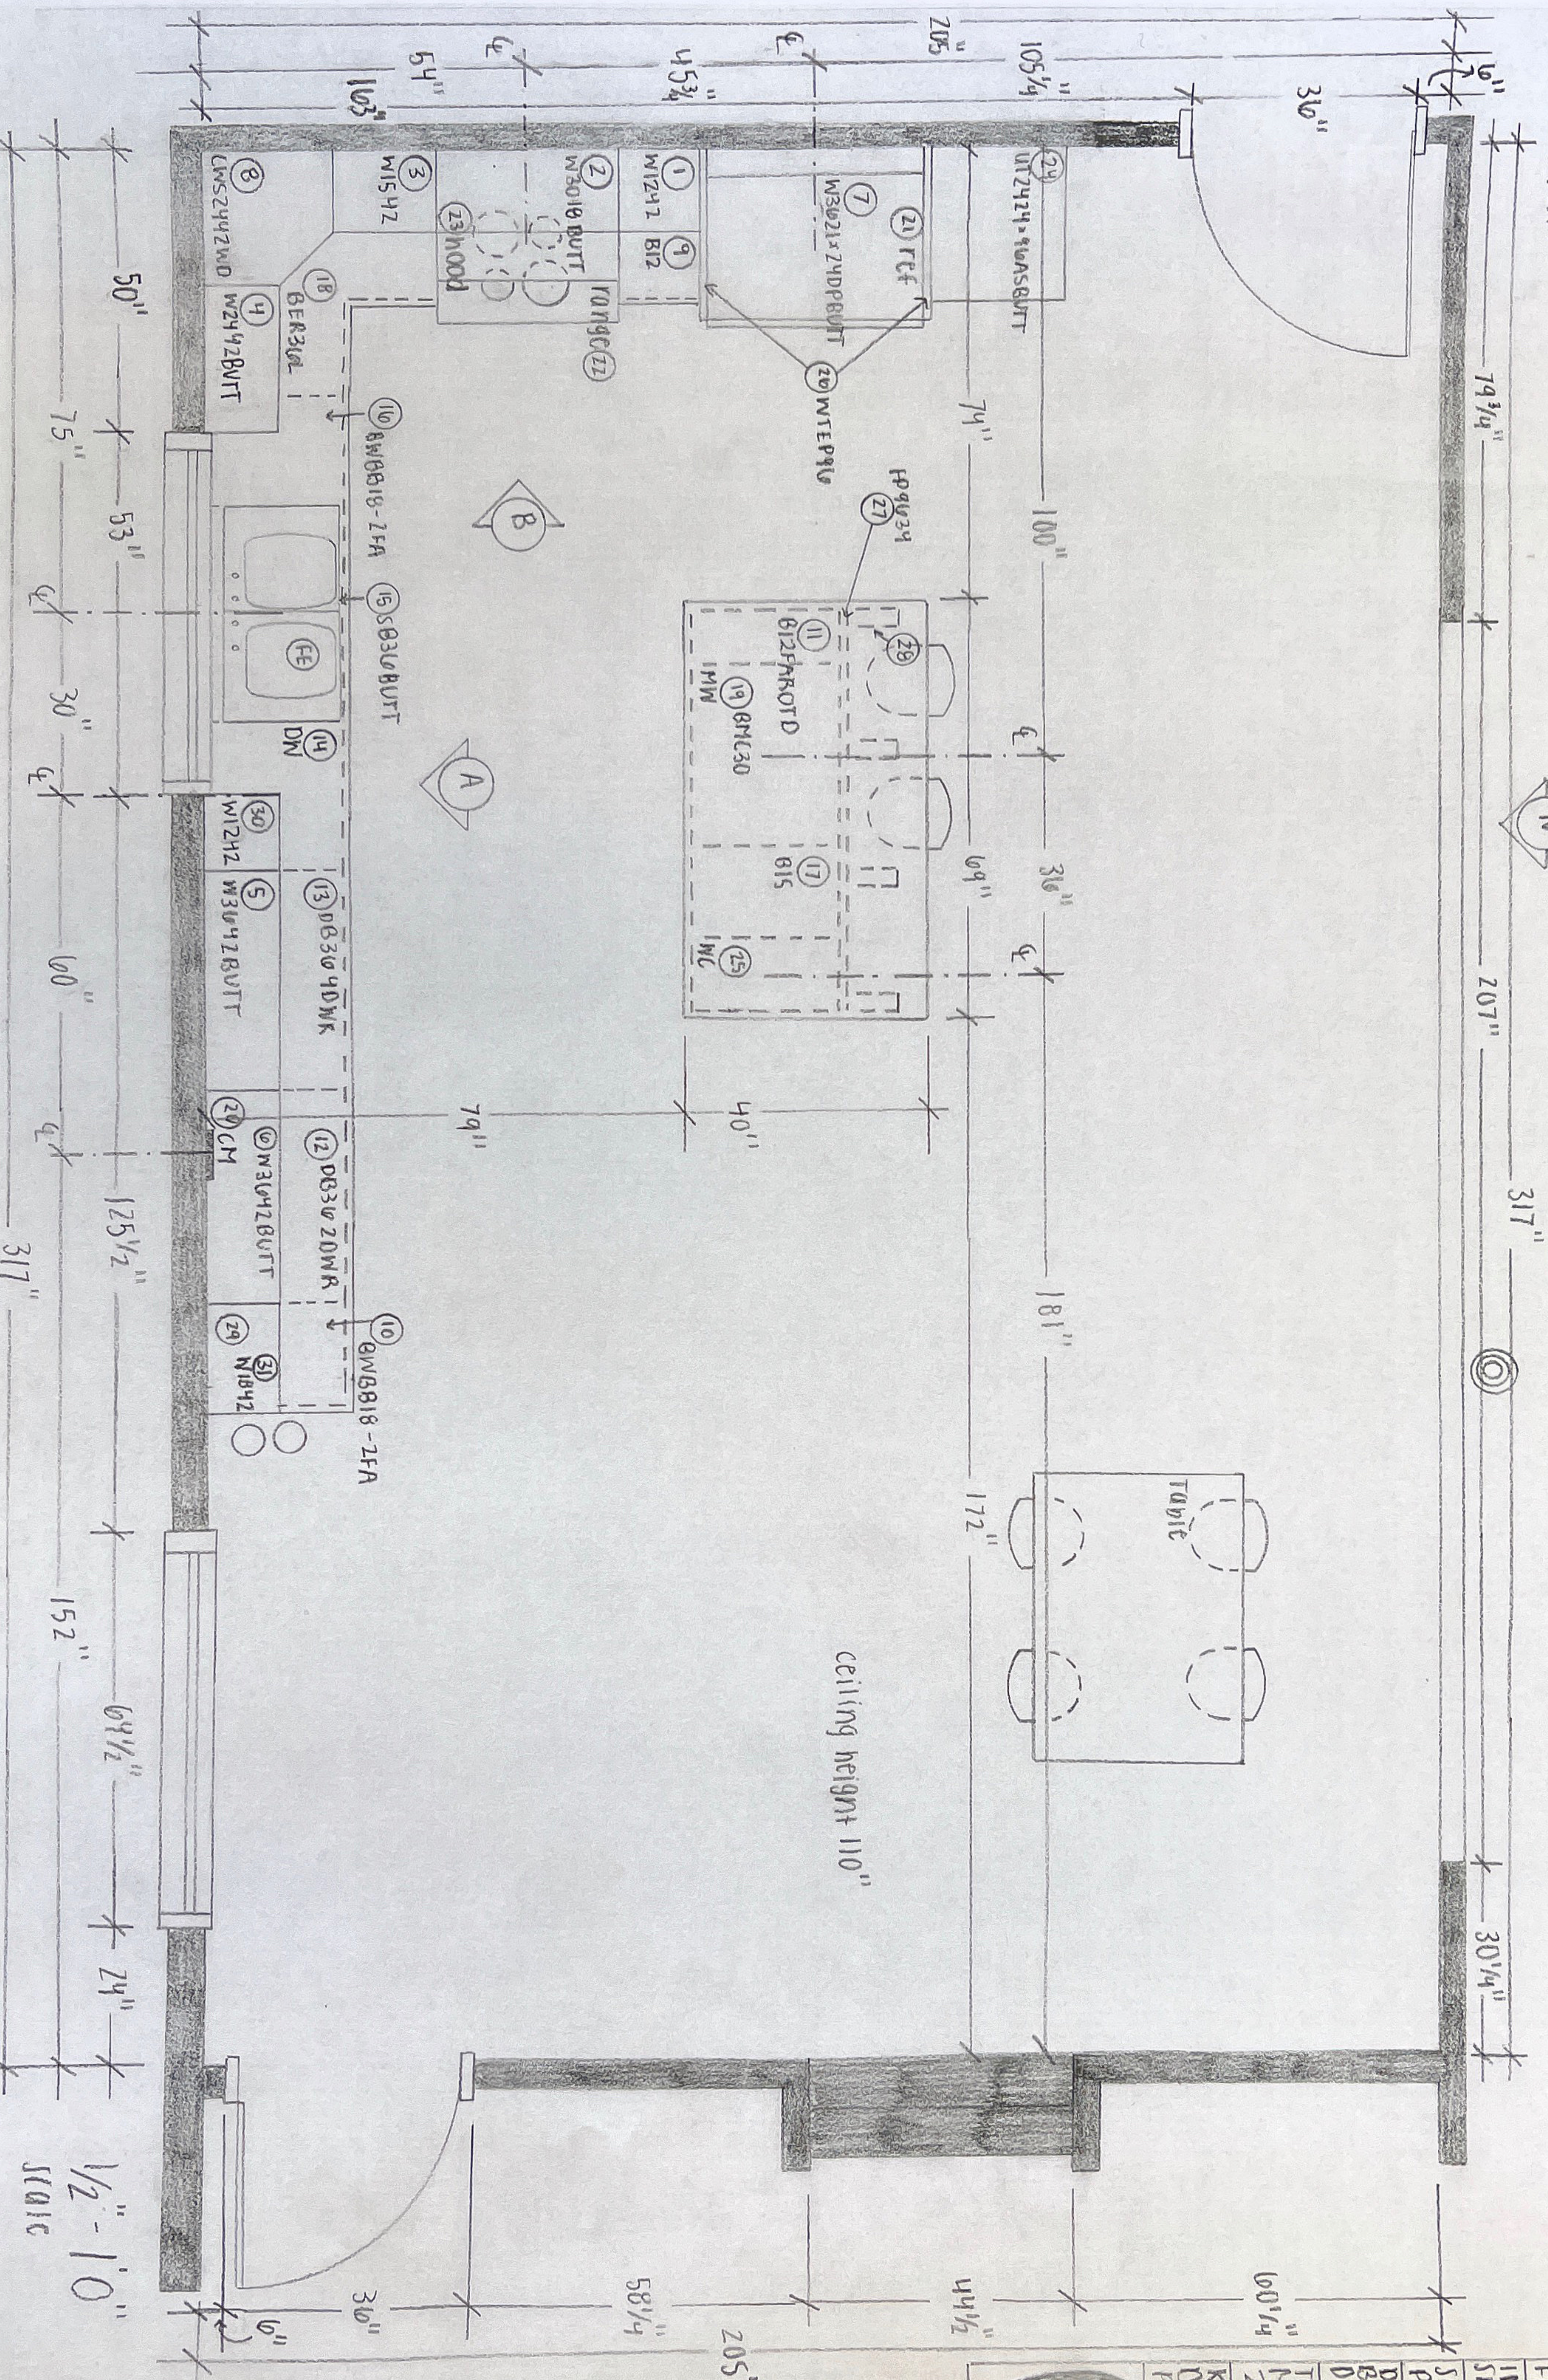

CHOC
FREUND
INTRA224x
Spring 2022

Sandi
Perlmutter
Dave and
Brenda
Dickinson

Thursday
March 16
2022

Kitchen
Design
Project

CF

Floor Plan Legend

Cabinet Manufacturer: Waypoint Living Spaces
 door style: 650F
 wood specie: maple
 color: mocha glaze
 cabinet hardware: rustic pull rubbed bronze pull 337RB,
 5" center, 6" overall length
 counter top: stone

- 1 wall cabinet, 12"W, 42"H, 1 door, hinged right
- 2 wall cabinet, 30"W, 16"H, 2 butt doors
- 3 wall cabinet, 15"W, 42"H, 1 door, hinged left
- 4 wall cabinet, 24"W, 42"H, 2 butt doors
- 5 wall cabinet, 36"W, 42"H, 2 butt doors
- 6 wall cabinet, 36"W, 42"H, 2 butt doors
- 7 refrigerator wall cabinet, 21"H, 24"D, 36"W, 2 butt doors
- 8 corner wall cabinet, 24"W, 42"H, wood spin units

- 9 base cabinet, 12"W, 1 door, 1 drawer, hinged right
- 10 base cabinet, 18"W, 1 drawer, 2 bottom mount waste baskets, full access

- dog food and essentials
- 11 base cabinet, 12"W, 1 drawer, 1 door, factory installed roll out + dov divider, hinged left
- 12 drawer base cabinet, 36"W, 2 drawers
- 13 drawer base cabinet, 36"W, 4 drawers

- utensils
- 14 acme dishwasher, model #1, stainless steel
- 15 sink base, 36"W, 2 butt doors
- acme sink, model #2, stainless steel
- acme faucet, model #3, stainless steel
- acme garbage disposal, model #4
- 16 base cabinet, 18"W, 1 drawer, 2 bottom mount waste baskets, full access

- recycling
- 17 base cabinet, 15"W, 1 door, 1 drawer, hinged left
- cook books

- 18 base corner cabinet, w/ 36"W, w/ 2 36", hinged left
- 19 base microwave cabinet, 30"W, 2 drawers
- acme microwave, model #5, stainless steel
- acme microwave trim kit, model #6, stainless steel


- 20 coffee maker
- 21 acme refrigerator, model #7, stainless steel
- 22 acme range, model #8, stainless steel
- 23 acme hood, model #9, stainless steel
- 24 utility cabinet, 24"W, 46"H, 24"D, 4 butt doors, adjustable shelves


- pantry
- 25 acme wine cooler, model #10, stainless steel
- acme wine cooler trim kit, model #11, stainless steel

- 26 wood panel, 34" furniture board, 24"W, 96"H
- 27 end panel, 34 1/2"H, 96"L, rip 27"
- 28 angled counter top support brackets, 3"W, 11 1/2"H, 9 1/4"L
- 29 charging station
- 30 wall cabinet, 12"W, 42"H, 1 door, hinged left
- 31 wall cabinet, 18"W, 42"H, 1 door, hinged left
- 32 fire extinguisher

- 33 smoke detector

Elevation B

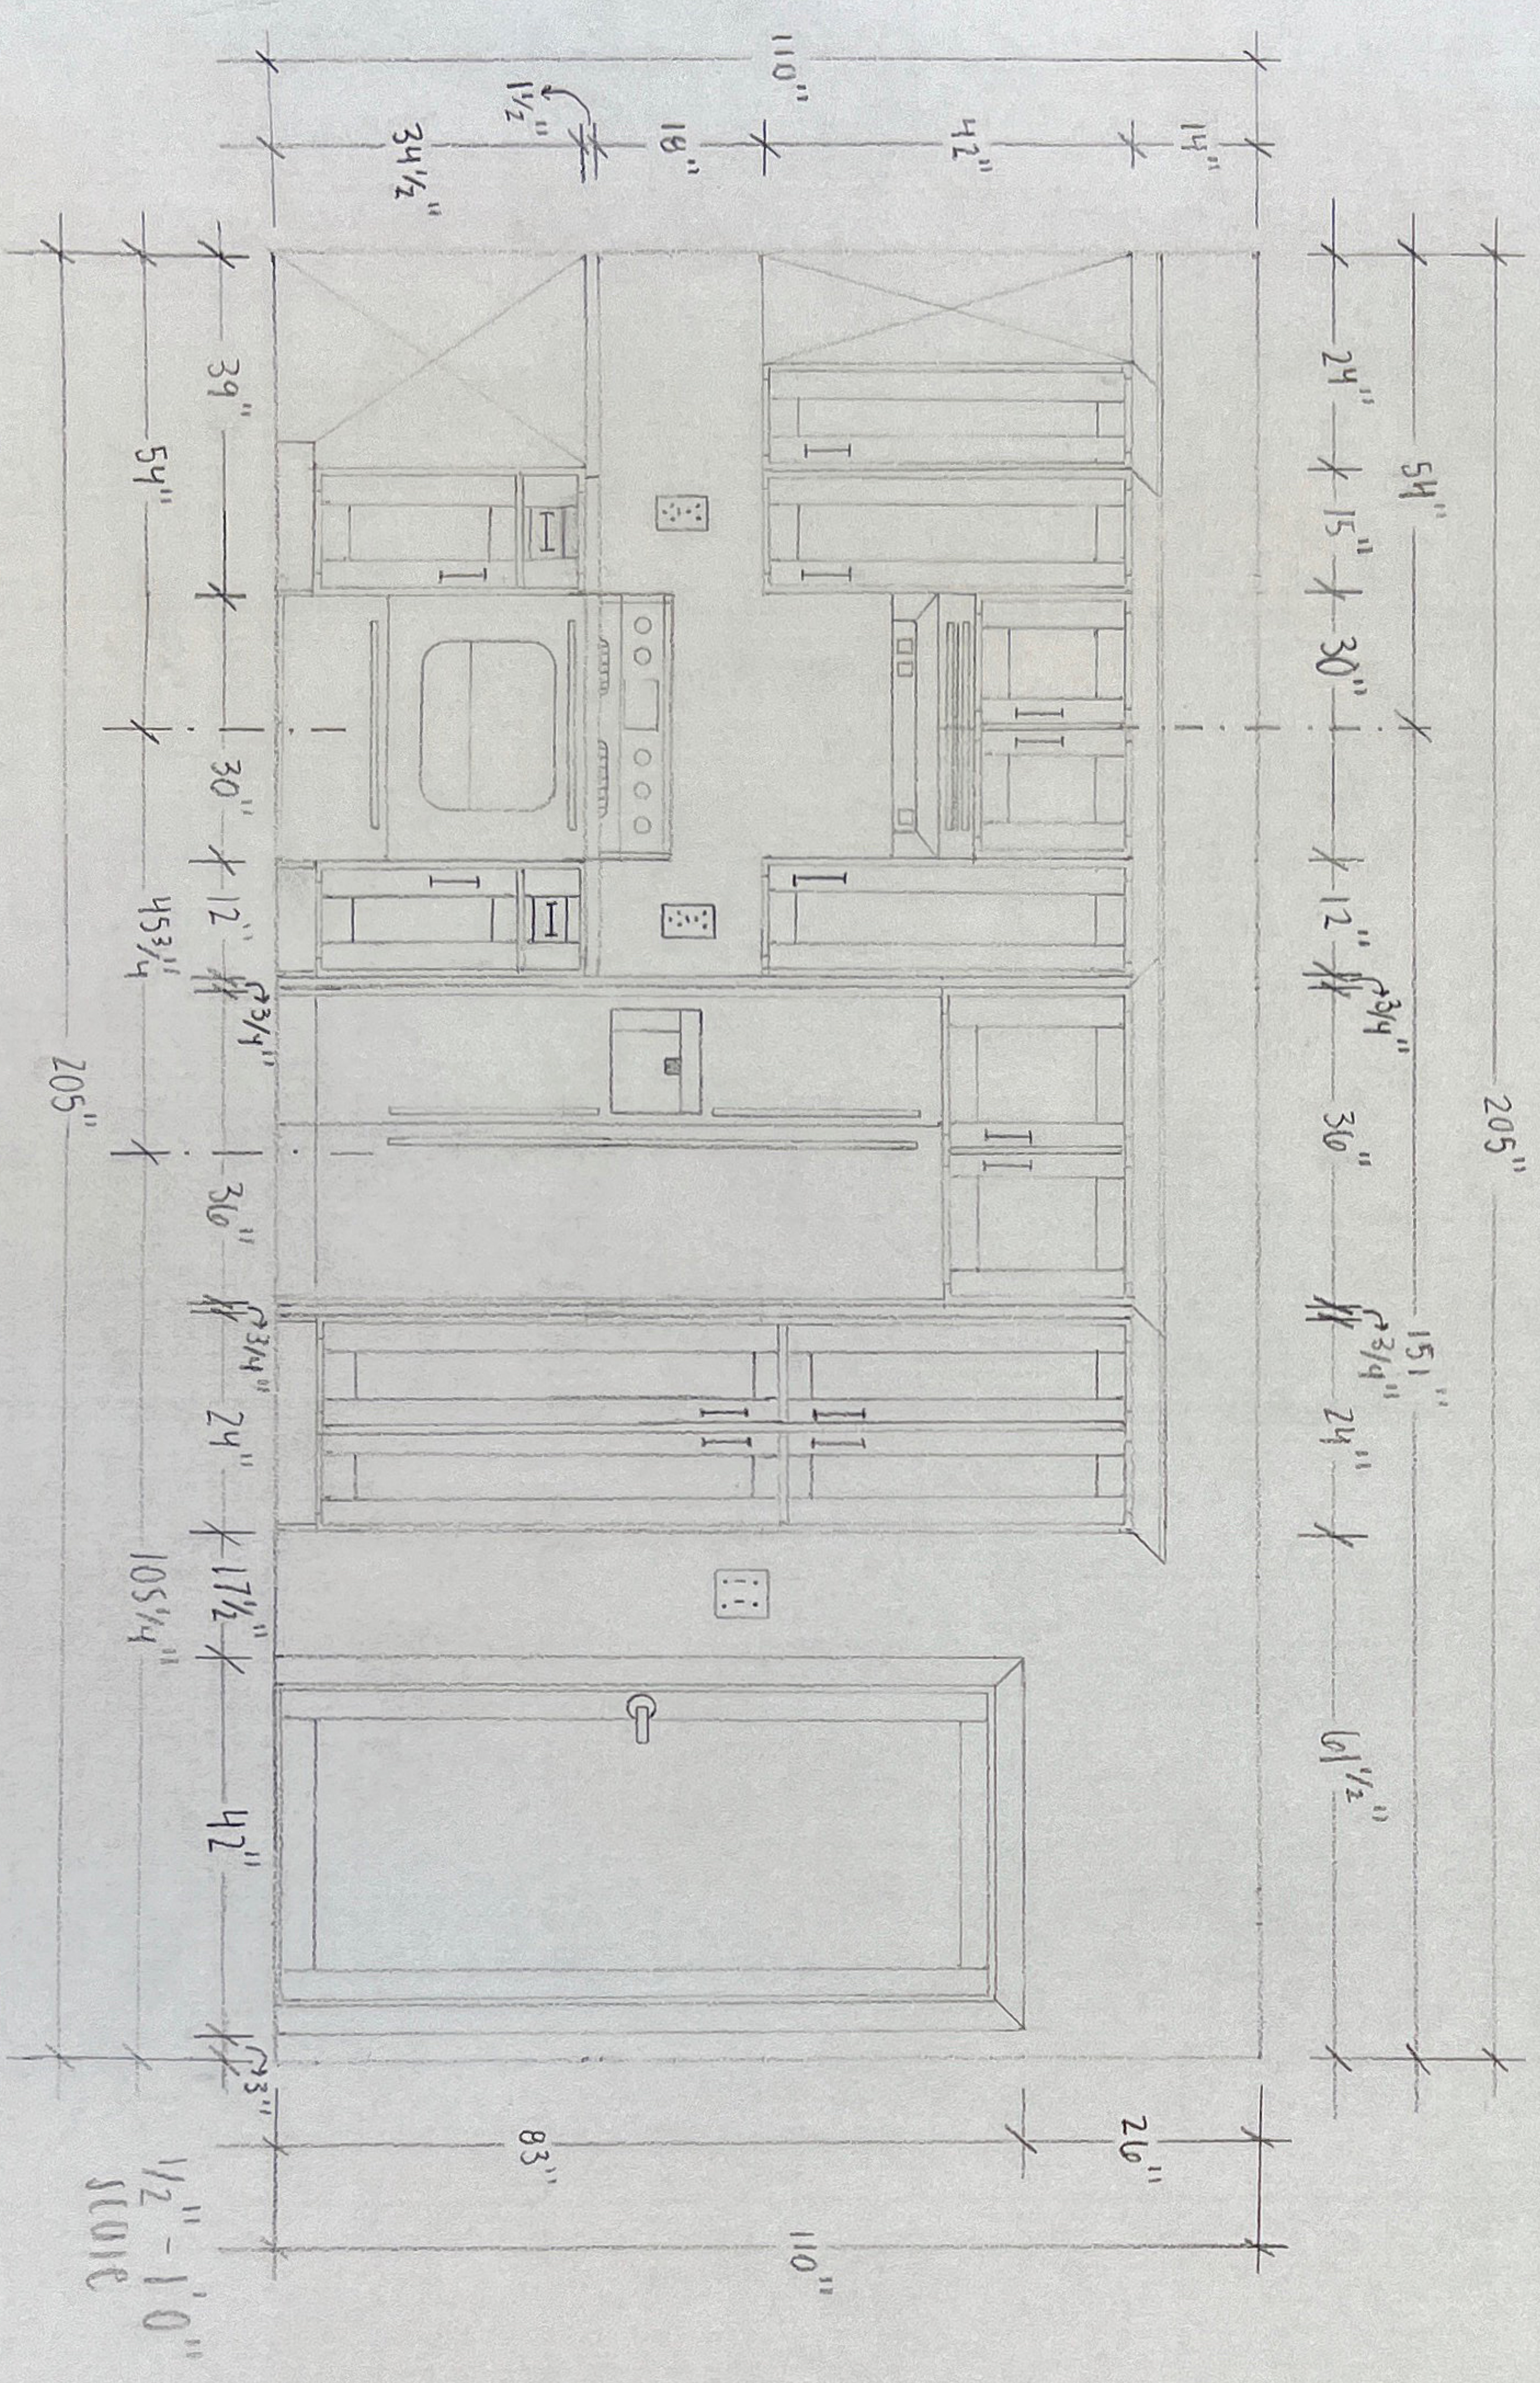


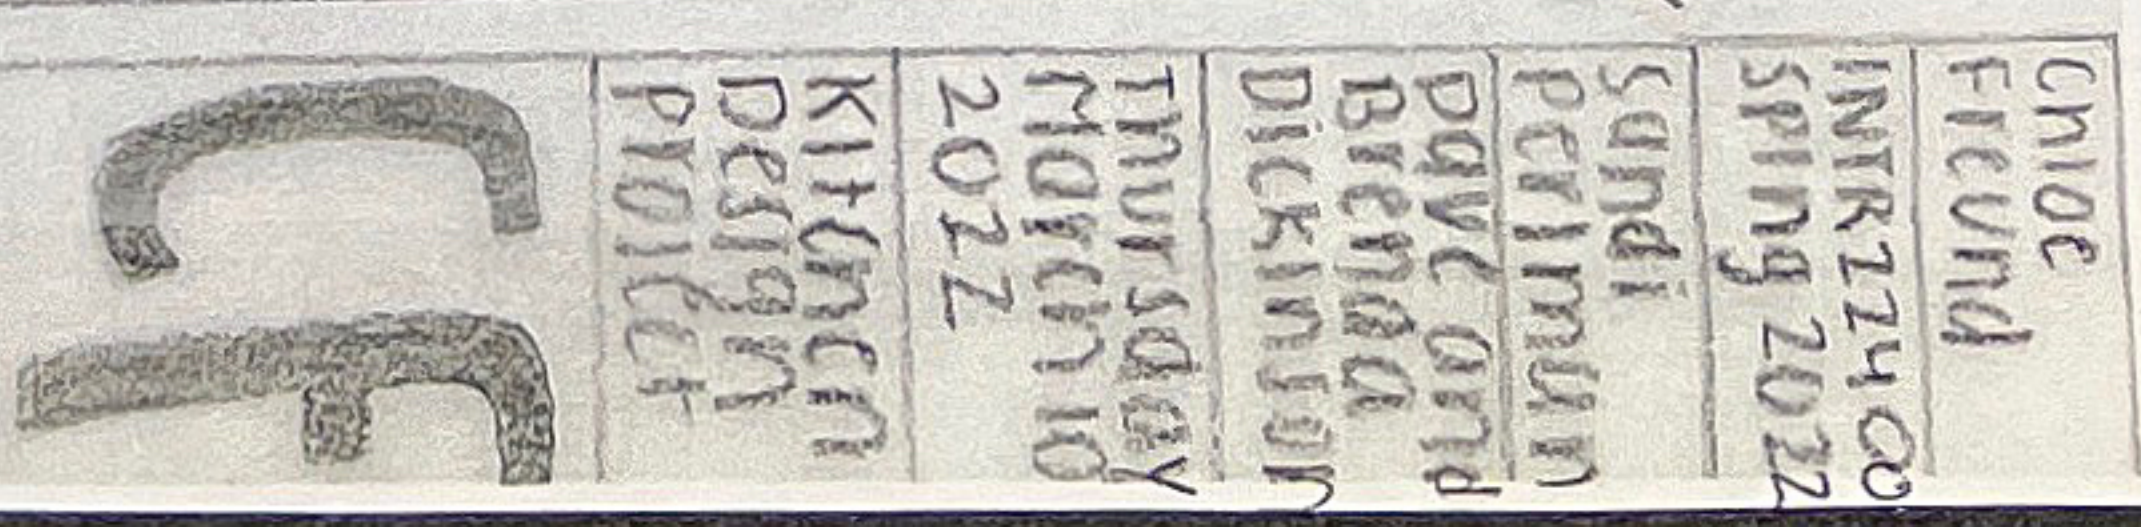

Mechanical Plan Legend

- ⊖ DUPLEX OUTLET
- ⊖_{AFU} DUPLEX OUTLET WITH GROUND FAULT CIRCUIT INTERRUPTER
- ⊖ QUADPLEX OUTLET WITH GROUND FAULT CIRCUIT INTERRUPTER
- S_{3D} 3-WAY SWITCH WITH DIMMER
- S_D SINGLE POLE SWITCH WITH DIMMER
- S₃ 3-WAY SWITCH
- S SINGLE POLE SWITCH
- ⊖ ACME UNDER CABINET STRIP LIGHT, MODEL #22, BROWN
- ⊖ ACME RECESSED CEILING CAN LIGHT, MODEL #20, WHITE, 6"
- ⊖ ACME PENDANT LIGHT, MODEL #21, WHITE, 6"
- ⊖_{MW} ACME MICROWAVE, MODEL #5, SILVER, 120V
- ⊖_R ACME REFRIGERATOR, MODEL #7, SILVER, 120V
- ⊖_{WL} ACME WINE COOLER, MODEL #10, SILVER, 120V
- ⊖_{DW} ACME DISHWASHER, MODEL #1, SILVER, 120V
- ⊖_{CM} ACME COFFEE MAKER, 120V
- ⊖_H ACME HOOD, MODEL #9, SILVER, 120V
- ⊖_{RA} ACME RANGE, MODEL #8, SILVER, 240V
- ⊖_{GD} ACME GARBAGE DISPOSAL, MODEL #4, 120V
- ⊖_G GAS
- ⊖_{HE} FIRE EXTINGUISHER
- ⊖_{SM} SMOKE DETECTOR

Chloe Freund	IMR 22900 Spring 2022
Sandi Perlmann	
Dave and Brenda Dickinson	
Thursday March 10 2022	
Kitchen Design Project	

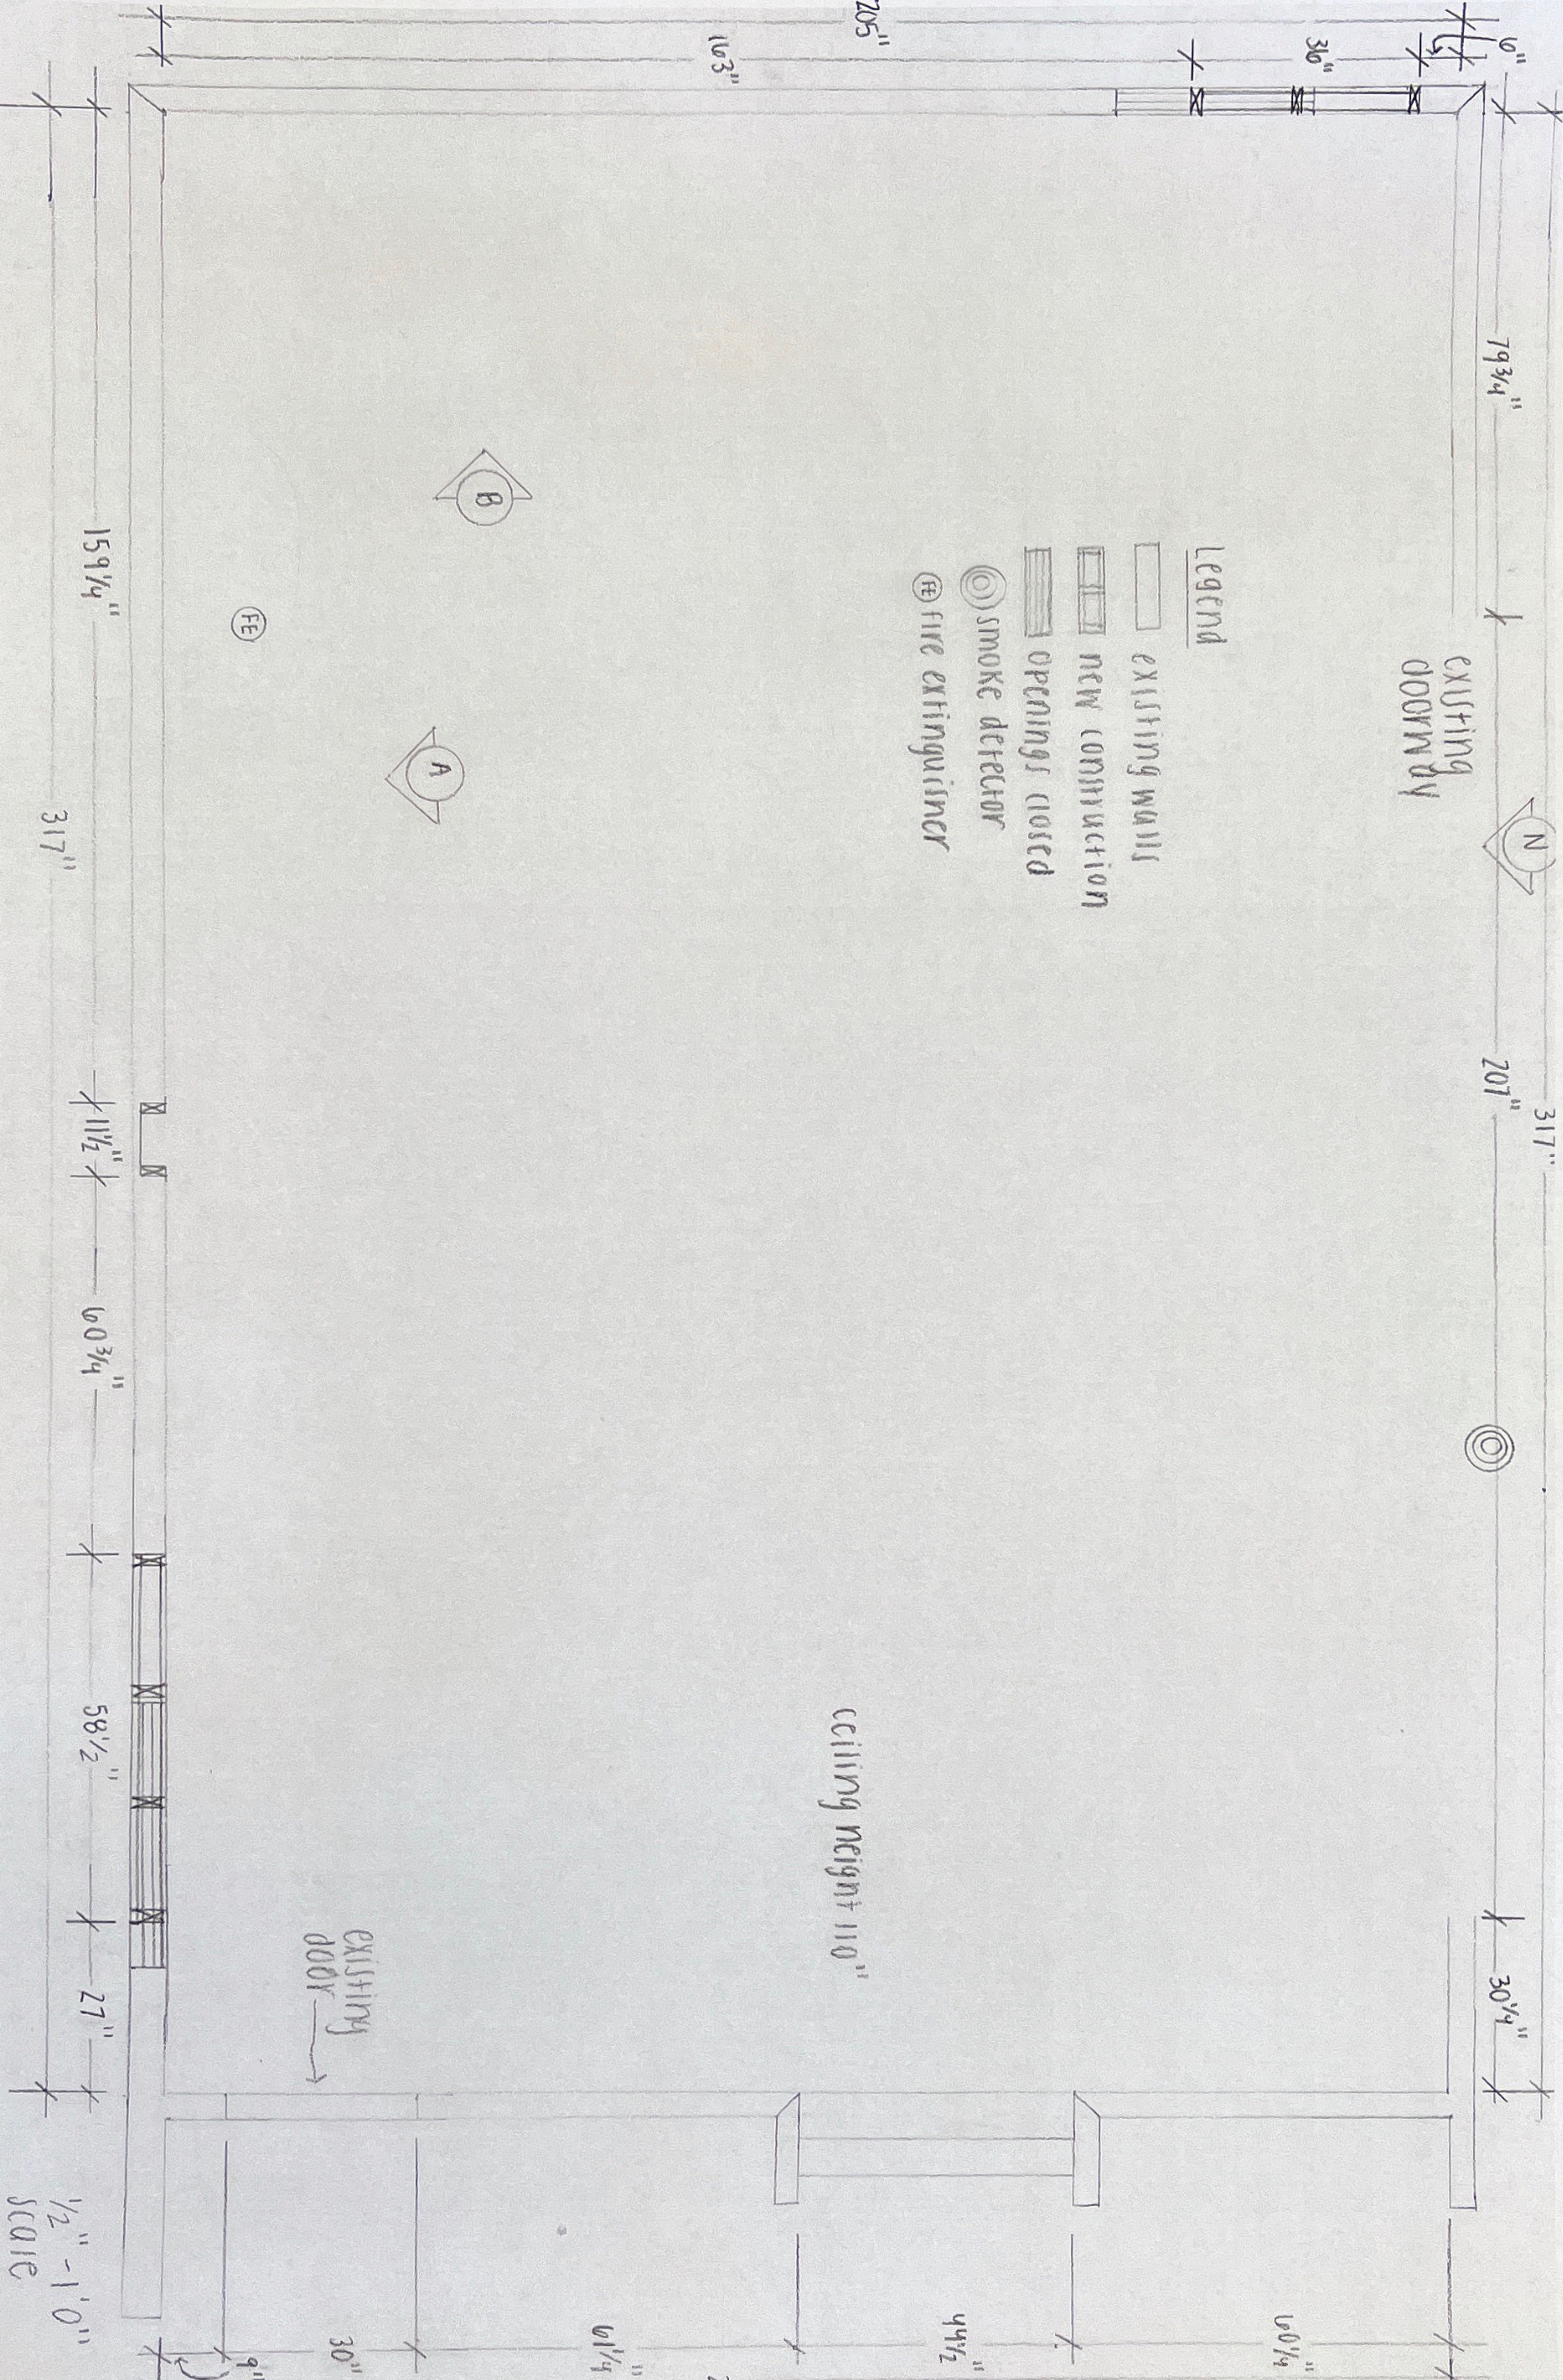

Construction Plan