PLOT OF GRISWOLD CEMETERY

Located on the North side of Fox River about three miles below Yorkville

KENDALL COUNTY

NORTH

ROAD

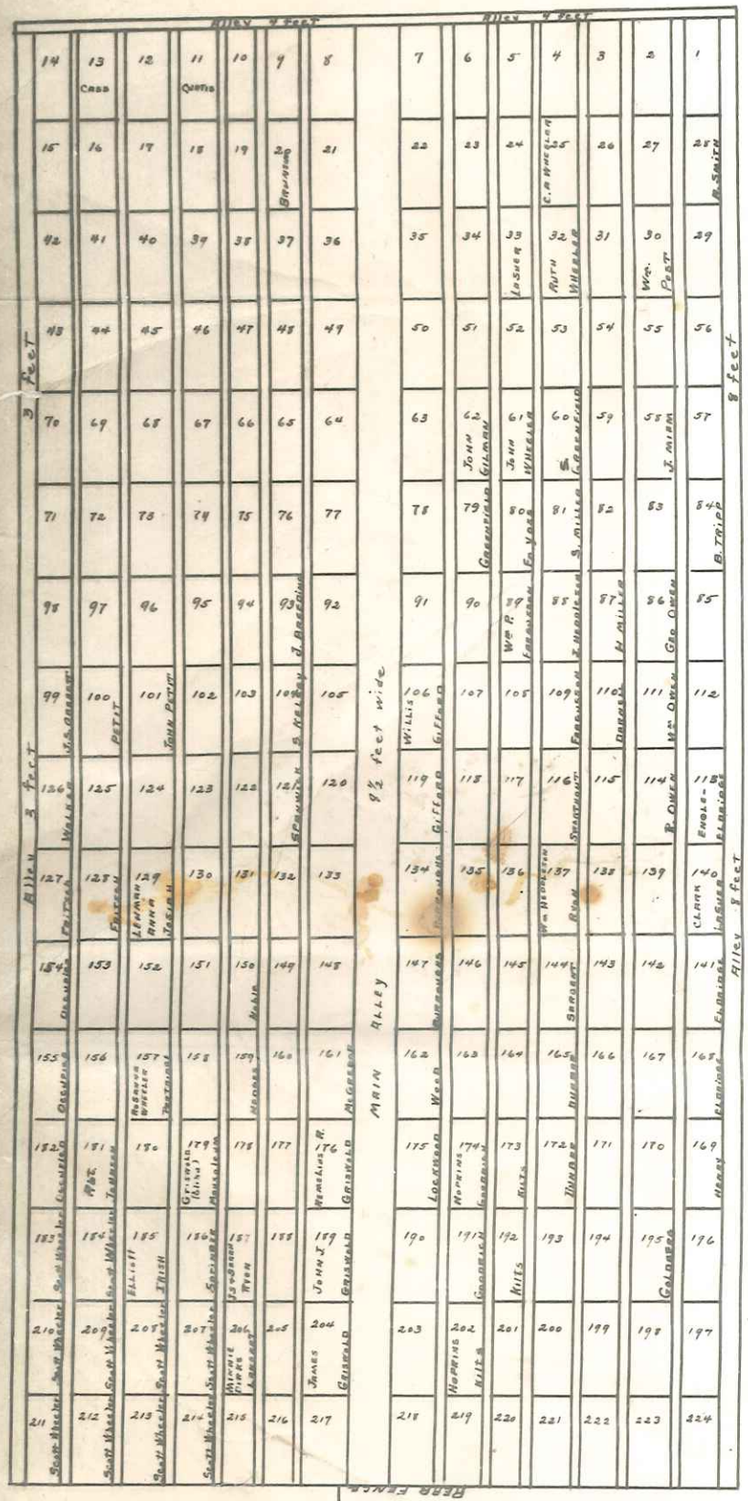

Cemetery 230 x 262½
Gate not in center, about 15 feet east.
Size 12 x 20
Alleys 3 feet wide
Alley along east fence 8 & 15 feet

State of Illinois } S.S.
County of Kendall }

This is to certify that we, The Griswold Cemetery Association, are owners of the land platted as shown by the plat hereunto given, for the uses and purposes therein set forth. Said Griswold Cemetery is located in East Half of Section Thirty-five (35), Township Thirty-seven (37), North Range Six (6), East of the 3rd P.M. in the County of Kendall and State of Illinois.

W. J. Griswold. Trustee,

Subscribed and Sworn to before me this 11th day of September 1929.

N. E. Mighell
Notary Public

M. E. MIGHELL NOTARY PUBLIC KENDALL COUNTY, ILL.

September. 11- 1929

I do hereby certify that there are no unpaid Taxes against the above property.

Edward Cudd. County Clerk.

COUNTY COURT OF KENDALL COUNTY, ILL.

Approved by the Board of Supervisors this 11th day of September A.D. 1929.

W. M. Whitfield Supervisor
Little Rock Township

Filed for record on the 11th day of September A.D. 1929 at 11:30 am
Edwin A. Cudd, County Clerk

For Affidavit of Heirship
See Book 205 pg 206 - See Book 23 of Affidavits page 235

48