PLAT OF TOPOGRAPHIC SURVEY and SLOPE ANALYSIS

SHOWING A PORTION OF

TRACT 2-B

PREPARED FOR

SCOTT & MICHELLE HETZLER

WITHIN SEC. 9, T16N, R10E NMPM
SANTA FE COUNTY, NEW MEXICO

SURVEYOR NOTES and REFERENCE DOCUMENTS

PLAT OF SURVEY TITLED "SUMMARY SUBDIVISION FOR HAROLD E. & DONNA JEAN GREGG"; BY, THOMAS ARAGON, NMPS #13637, DATED 2/01/01 AND RECORDED IN PLAT BOOK 469, PAGE 032. BOUNDARY DATA SHOWN HEREON FROM THIS DOCUMENT.

THIS IS LIES WITHIN ZONE X, DETERMINDED TO BE AREAS OUTSIDE THE 500 YEAR FLOOD HAZARD AREA AS SHOWN ON F.I.R.M. PANEL NUMBER 35006 0175B, DATED 11/4/88.

ELEVATIONS BASED ON ASSUMED DATUM.

THIS LOT SUBJECT TO ALL EAEMENTS AND RESTRICTIONS OF RECORD.

BOUNDARY DATA TABLES

No.	BEARING	DIST.
L1	S09°30'25"W	39.42'
L2	N78°24'47"W	20.09'

No.	DELTA	RADIUS	ARC	CHORD	
C1	10°43'13"	1198.24	224.20	N32°34'51"	223.87
C2	59°58'07"	199.83	209.15	N00°54'47"W	199.74
C3	05°55'18"	572.96	59.22	S12°28'27"W	59.19
C4	03°23'54"	286.48	16.99	S07°47'49"W	16.99

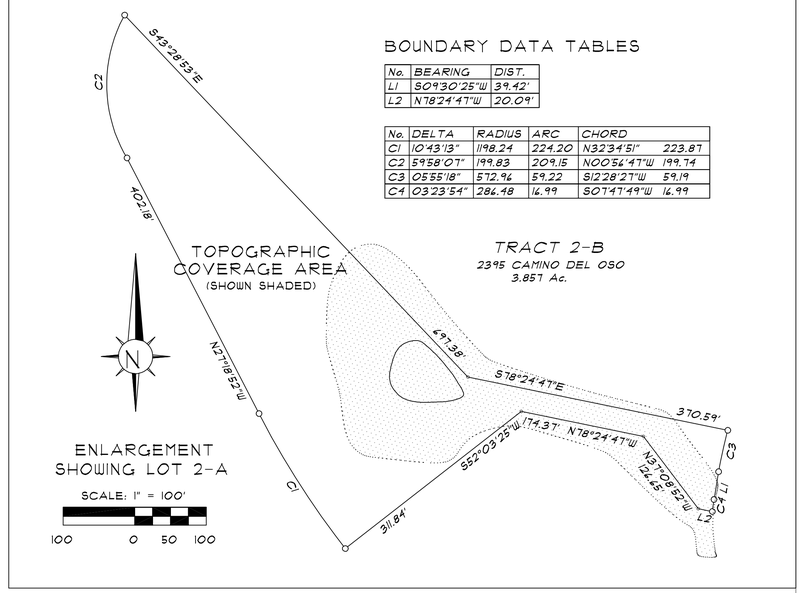

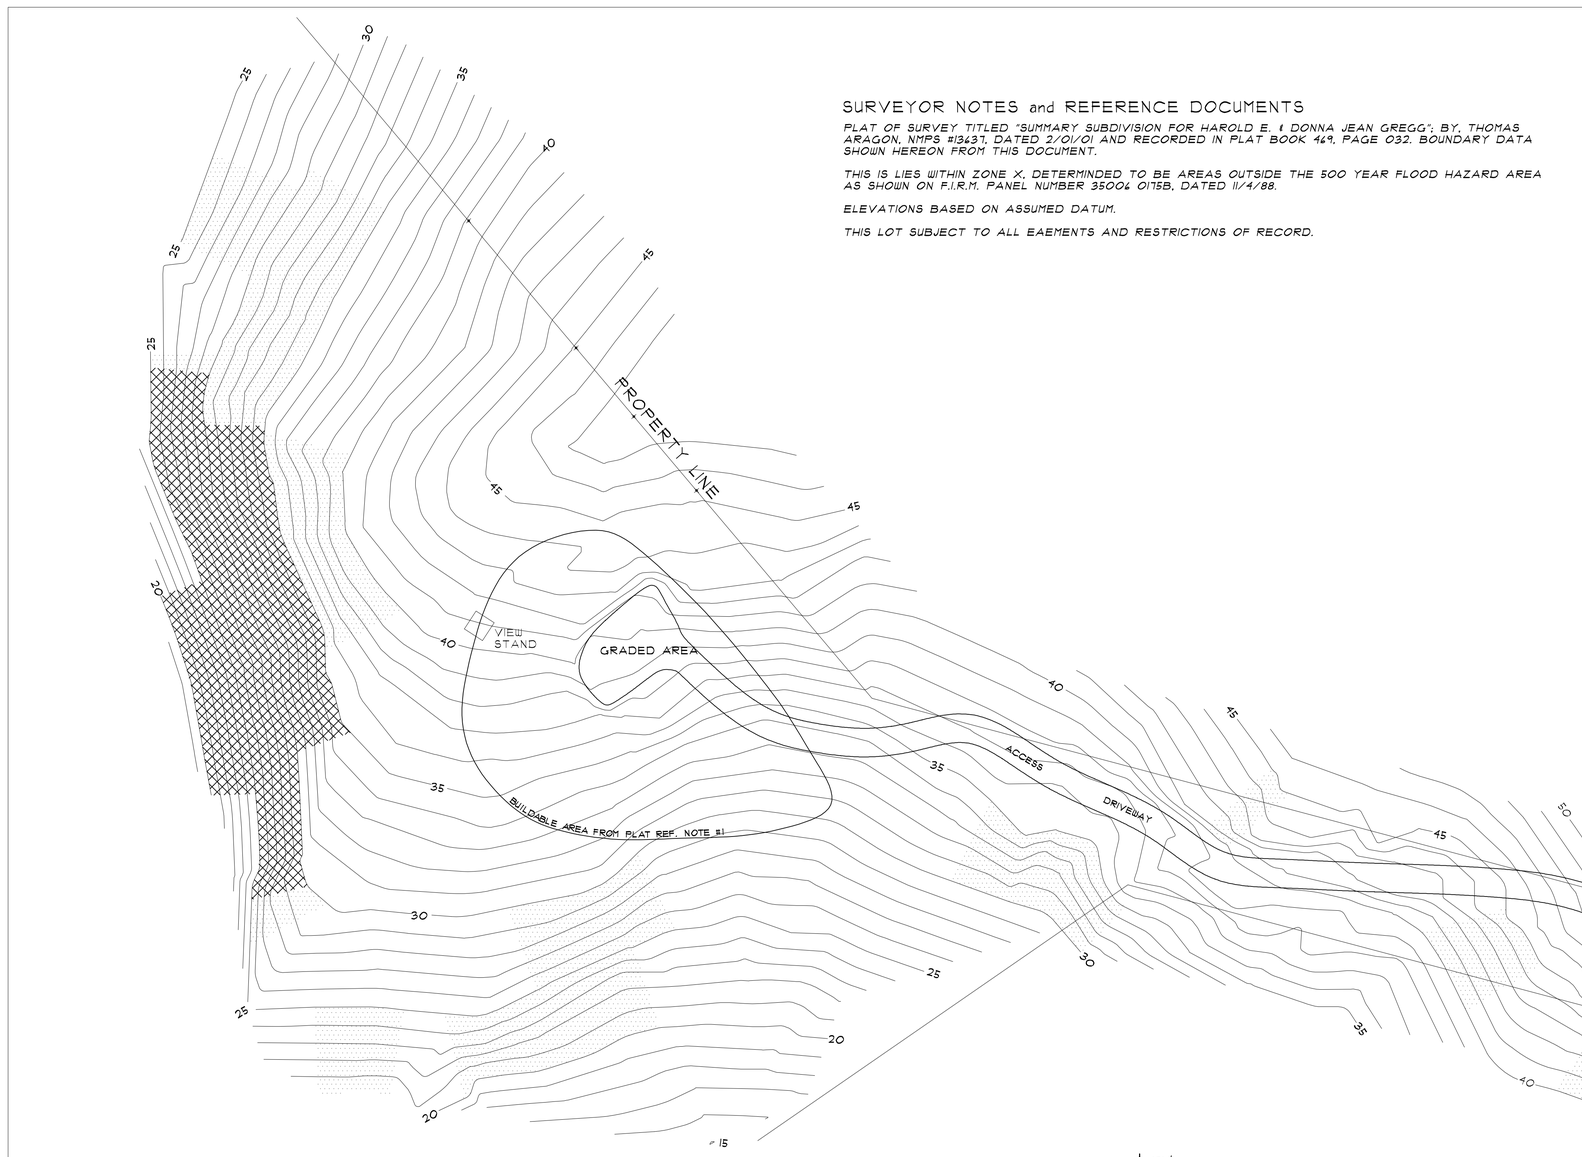

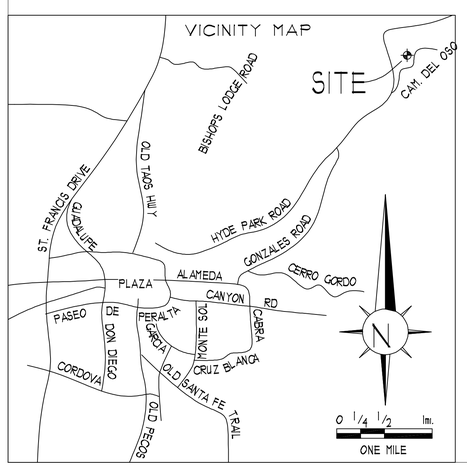

SURVEYORS CERTIFICATE

I HEREBY CERTIFY THAT THIS PLAT OF TOPOGRAPHIC SURVEY AND THE NOTES SHOWN HEREON WERE PREPARED UNDER MY PERSONAL SUPERVISION AND ARE A TRUE, AND ACCURATE REPRESENTATION OF A FIELD SURVEY, COMPLETED ON JUNE 27, 2008.
THIS PLAT MEETS OR EXCEEDS THE MINIMUM REQUIRMENTS FOR TOPOGRAPHIC SURVEYS IN NEW MEXICO.

ALLAN S. CURTIS, NMPLS #13605

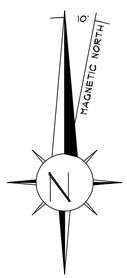

SCALE: 1" = 20'
20 0 10 20

SYMBOL LEGEND

- ◦ CORNER FOUND "CAPPED REBAR #14405"
- O CORNER NOT FOUND
- × PINFLAG SET

SLOPE LEGEND

- NO HATCH — SLOPES WITH GRADES FROM 0 TO 20 PERCENT
- SLOPES WITH GRADES FROM 20 TO 30 PERCENT
- SLOPES WITH GRADES OF 30 PERCENT AND GREATER

Curtis Land Surveying Inc.
203 SERENO DRIVE, SANTA FE, NM. 87501
PHONE: 995-9938

File No.: 08011 | Date: 6/27/2008