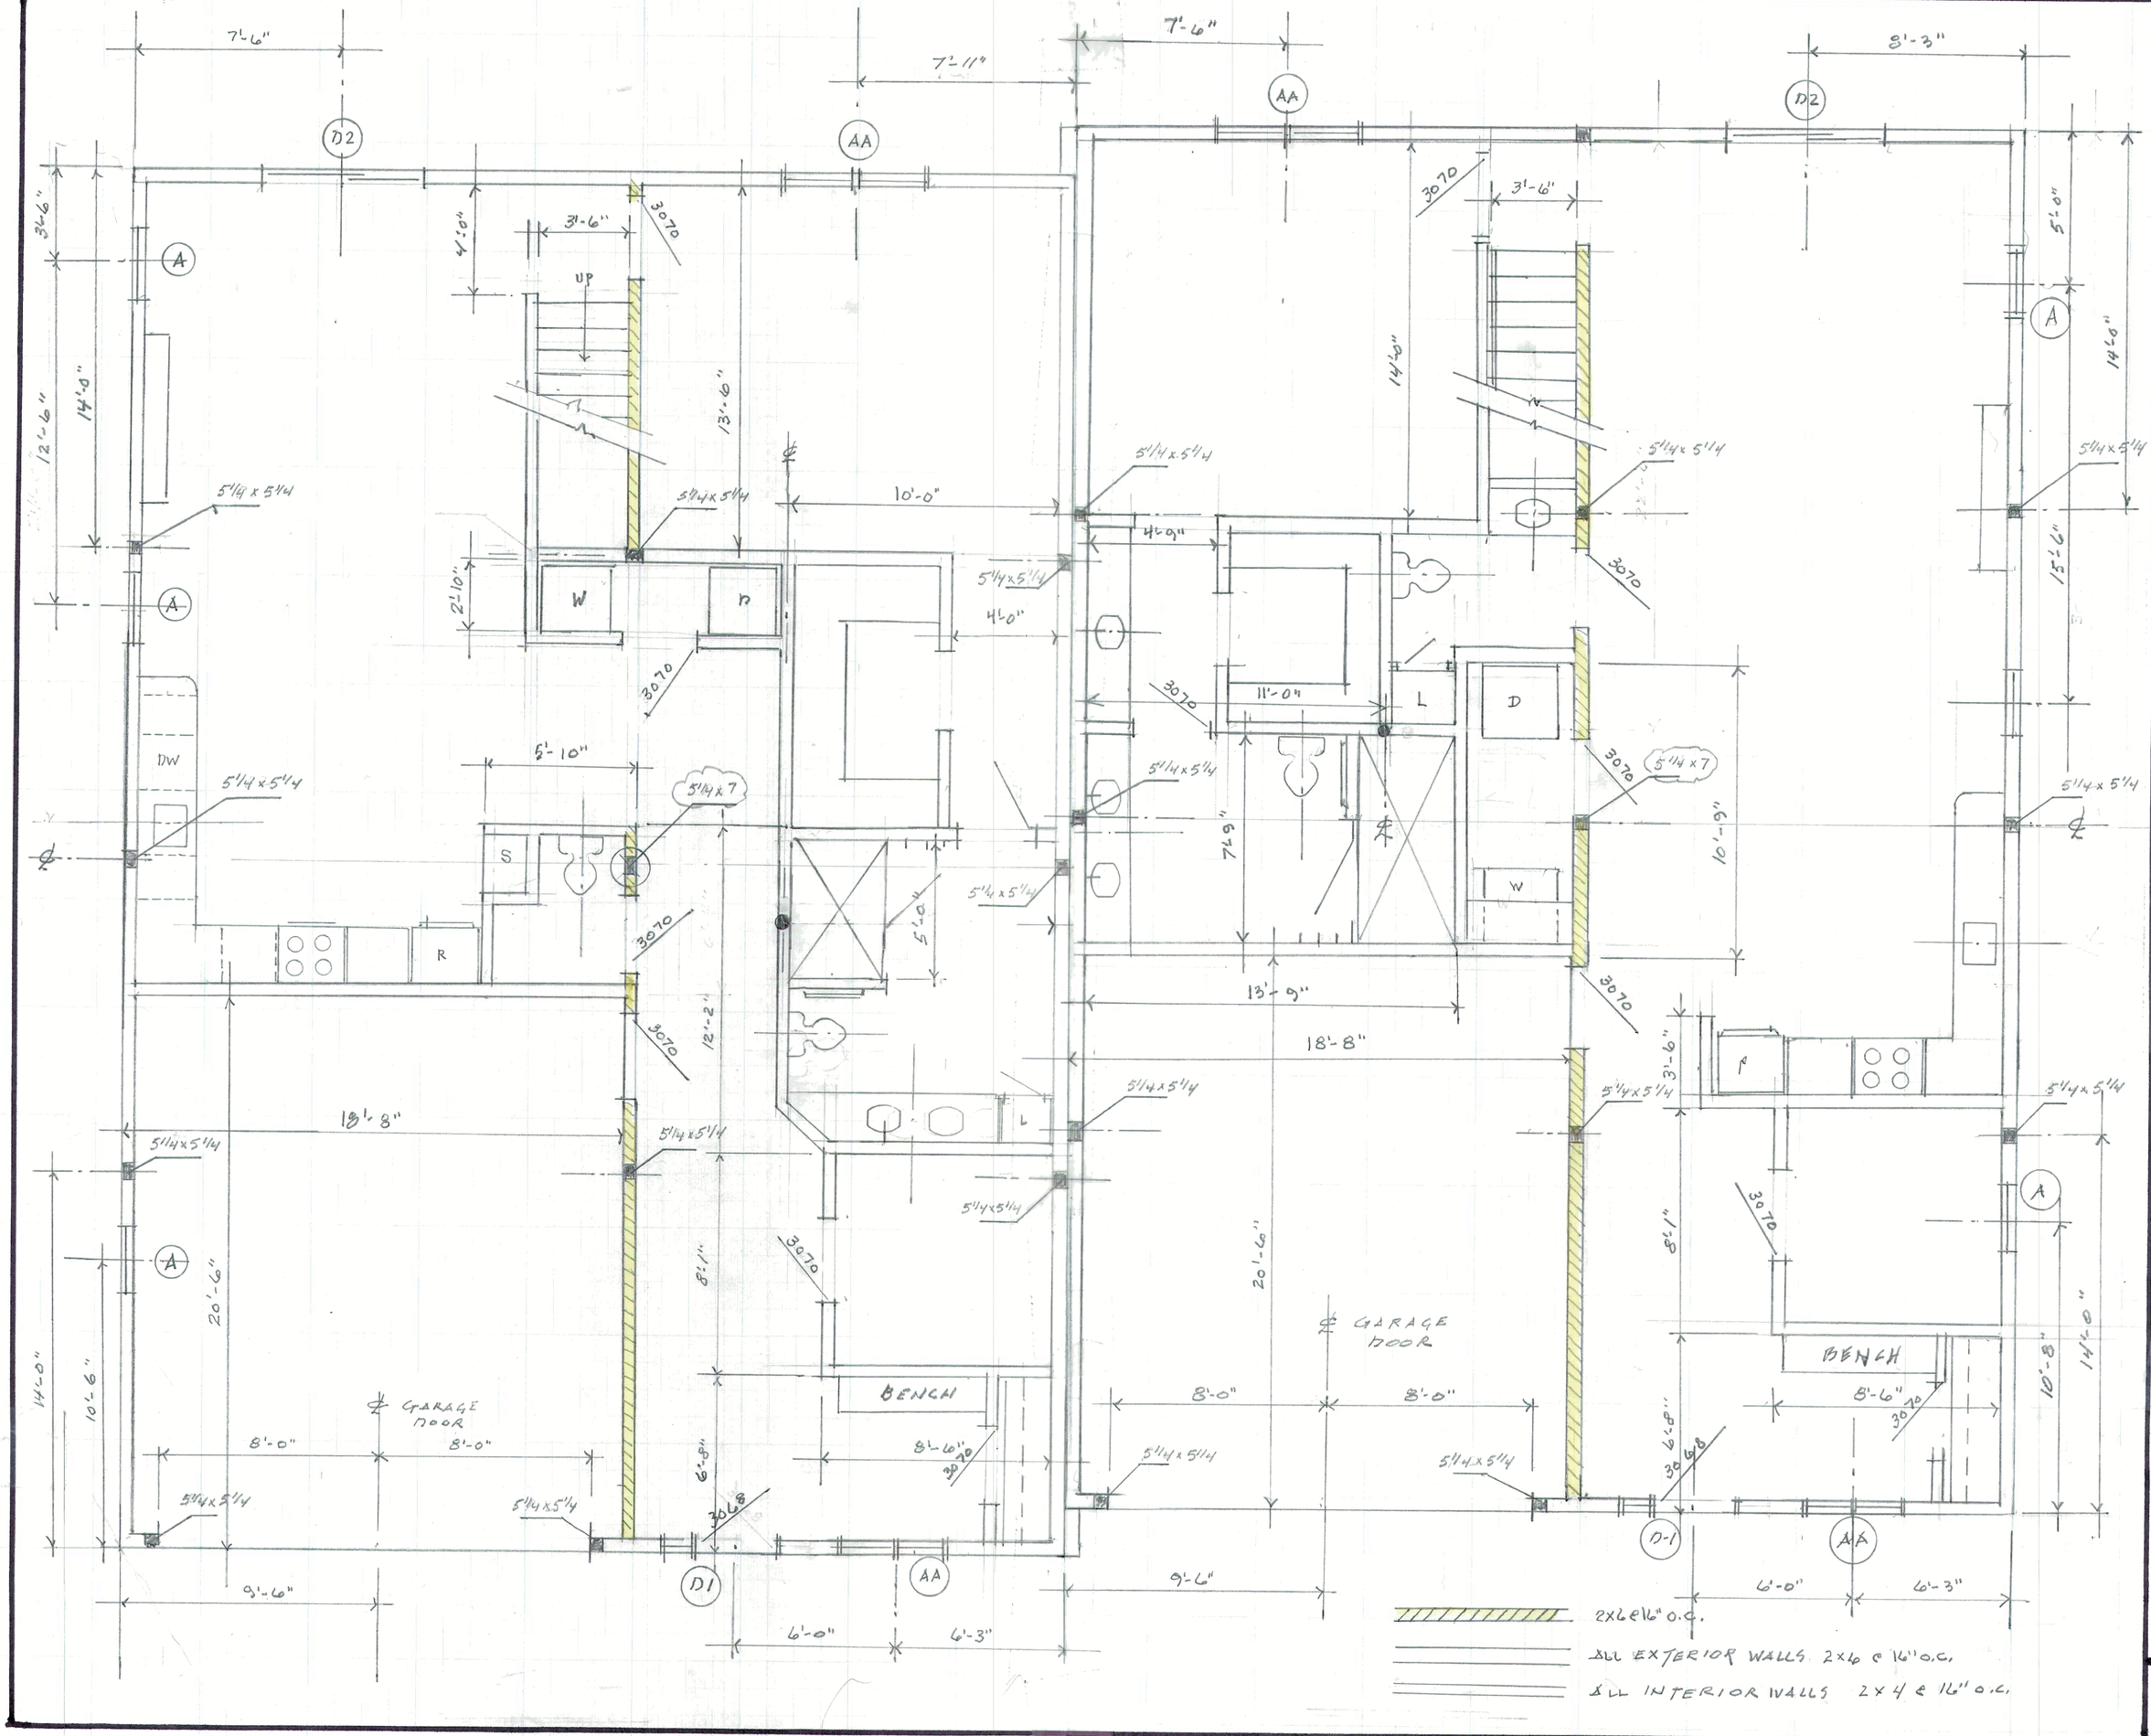

UNIT NO: 30 & 31

HAWTHORN PRESERVE
338 ELM ST
BRAINTREE, MA 2184

FIRST FLOOR PLAN

SCALE: AS NOTED DATE : 11-01-2025

A-1