K:\PROJECTS\31\003\3149001.01\DWG\CURRENT\CIVIL\3149001.01-HCP-ALT.DWG, 10/5/2018 1:26:46 PM, Ronald Henson

THESE PLANS MAY NOT BE COPIED AND/ OR MODIFIED WITHOUT WRITTEN PERMISSION FROM AVID GROUP® COPYRIGHT 2013

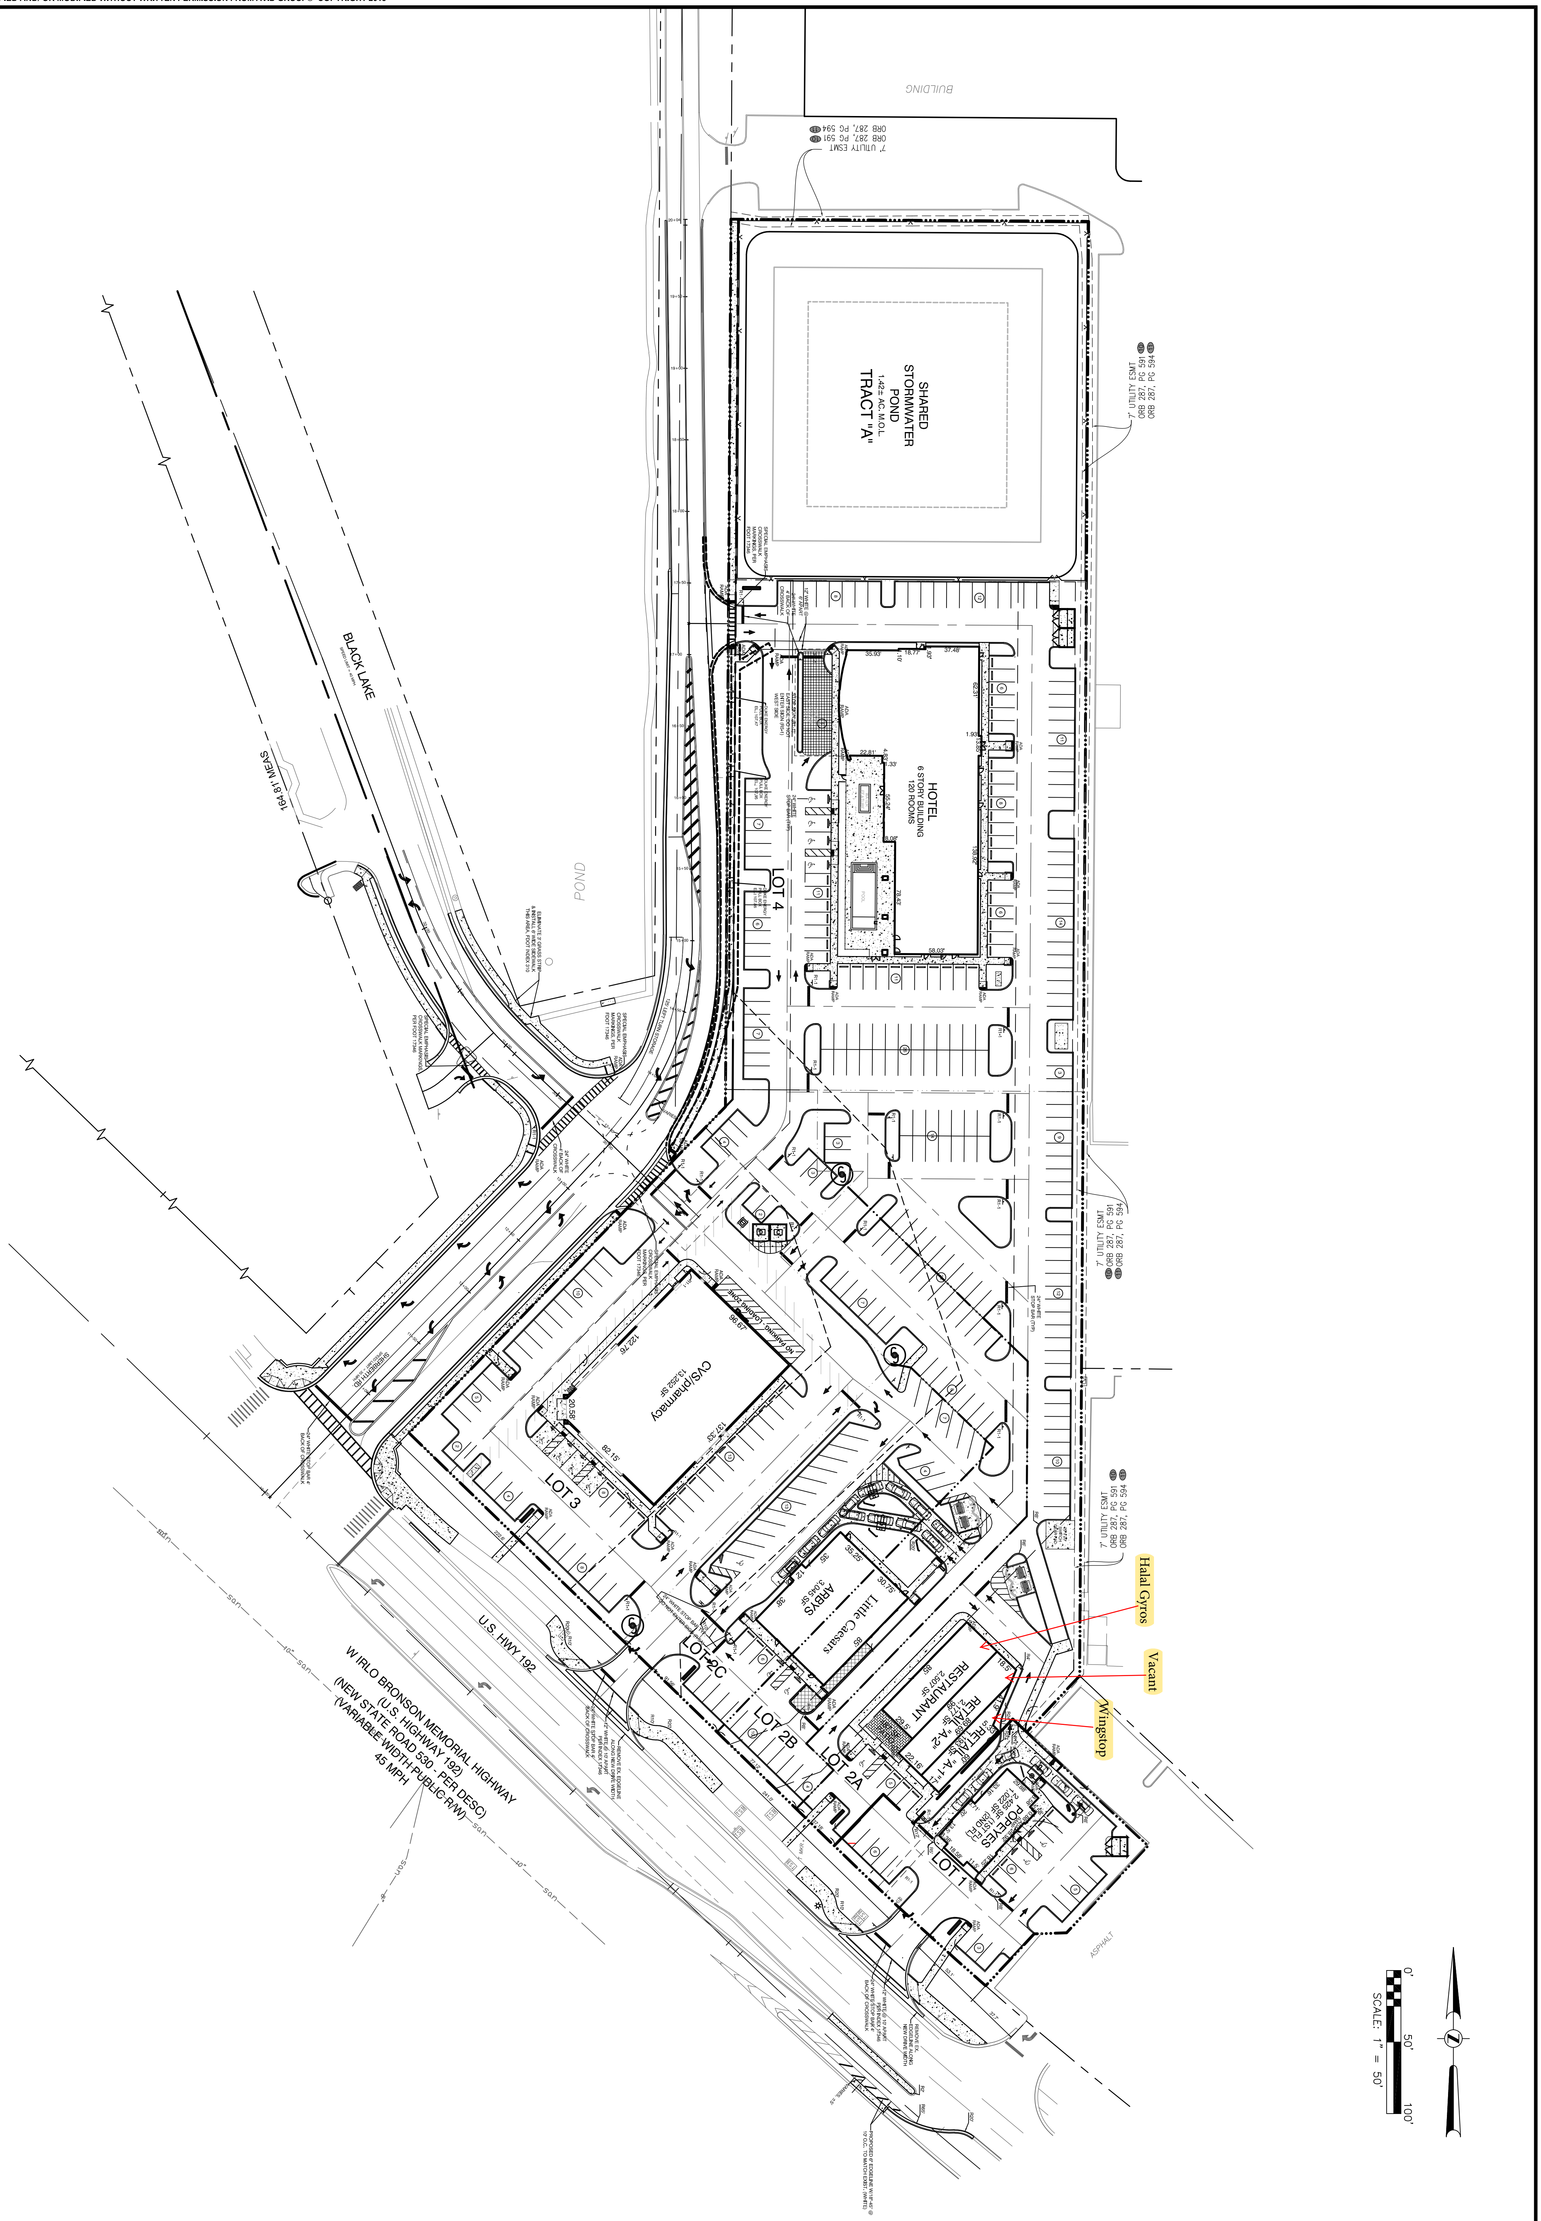

PARKVIEW RETAIL CENTER

NEC US 192 & SHERBERTH ROAD
OSCEOLA COUNTY, FLORIDA

OVERALL SITE PLAN

01

ELEVATION DEVELOPMENT V, LLC

AVID GROUP®
CIVIL ENGINEERING
LAND PLANNING
TRAFFIC/TRANSPORTATION
SURVEYING
GIS
605 E. ROBINSON ST.
SUITE 240
ORLANDO, FL 32801
PHONE (407) 248-0505
AVIDGROUP.COM

NOT VALID WITHOUT ORIGINAL SIGNATURE BY A REGISTERED PROFESSIONAL
AVID GROUP®
COA 6139, LB 7345

PROJ. MANAGER: R. HENSON
PROJ. #: 3149001.01
DATE: 07/12/17

REVISIONS

NO.	DATE	DESCRIPTION	BY
14	08/01/18	REV. SHERBERTH S/W, LOT 2A LOADING, & LOT HOTEL	RMH
13	03/27/18	REVISE PER CVS REVIEW COMMENTS	RMH
12	01/31/18	REVISE PER FDOT, TOHO, & OSCEOLA CO. COMMENTS	RMH
11	10/31/17	REVISE CVS FOOTPRINT PER ARCHITECT & UTIL/STORM	RMH
10	10/24/17	REVISE PGD & UTILITY PLANS PER CLIENT COMMENTS	RMH
9	09/29/17	REVISE PER OSCEOLA CO. & FDOT COMMENTS	RMH
8	08/16/17	REVISE LOT 2, RESTAURANTS & DRIVE-THRU PER CLIENT	RMH
7	08/09/17	REVISE PER TOHO COMMENTS	RMH
6	07/20/17	REVISE PER TOHO & FDOT COMMENTS	RMH
5	06/20/17	REVISE PER TOHO & FDOT COMMENTS	RMH
4	04/27/17	REVISE PER FDOT COMMENTS	RMH
3	03/31/17	REVISE PER FDOT & TOHO WATER AUTHOR. COMMENTS	RMH
2	03/22/17	REVISE PER FDOT & OSCEOLA CO. COMMENTS	RMH
1	02/20/17	REVISE MASS GRADING PER OSCEOLA CO. COMMENTS	RMH