65M-2652

PLAN 65M-2652

I CERTIFY THAT THIS PLAN 65M-2652 IS REGISTERED IN THE LAND REGISTRY OFFICE FOR THE LAND TITLES DIVISION OF YORK REGION AT 4:24PM O'CLOCK ON THE 15th DAY OF AUG 1988 AND ENTERED IN THE REGISTER FOR PARCEL PLAN-1, PLAN-2, PLAN-3 SECTION 65M-2652 AND REQUIRED CONSENTS AND AFFIDAVITS ARE REGISTERED AS PLAN DOCUMENT Nº LT 509873

J Salter
Dep LAND REGISTRAR

THIS PLAN COMPRISES PART OF PARCELS 9 1, 8-1 AND ALL OF PARCEL 8-2 SECTION K-3

APPROVED UNDER SECTION 36 OF THE PLANNING ACT AND SECTION 50 OF THE PLANNING ACT, 1983 THIS 12th DAY OF August 1988

H Weinberg
H WEINBERG
COMMISSIONER OF PLANNING

CERTIFICATE OF CORRECTION

Corrected under an order of the Examiner of Surveys registered as No LT 601182

1989-08 18
Date

H ROESER, OLS
Assistant Examiner of Surveys

THIS PLAN IS TO BE CORRECTED BY THE EXAMINER OF SURVEYS UNDER AN ORDER REGISTERED AS No LT 601182

PLAN OF SUBDIVISION OF

PART OF LOTS 8 AND 9, CONCESSION 3

TOWNSHIP OF KING (FORMERLY COUNTY OF YORK)
REGIONAL MUNICIPALITY OF YORK

Scale 1 1000

0 20 40 60 80 100 metres

VLADIMIR KRCMAR OLS 1988

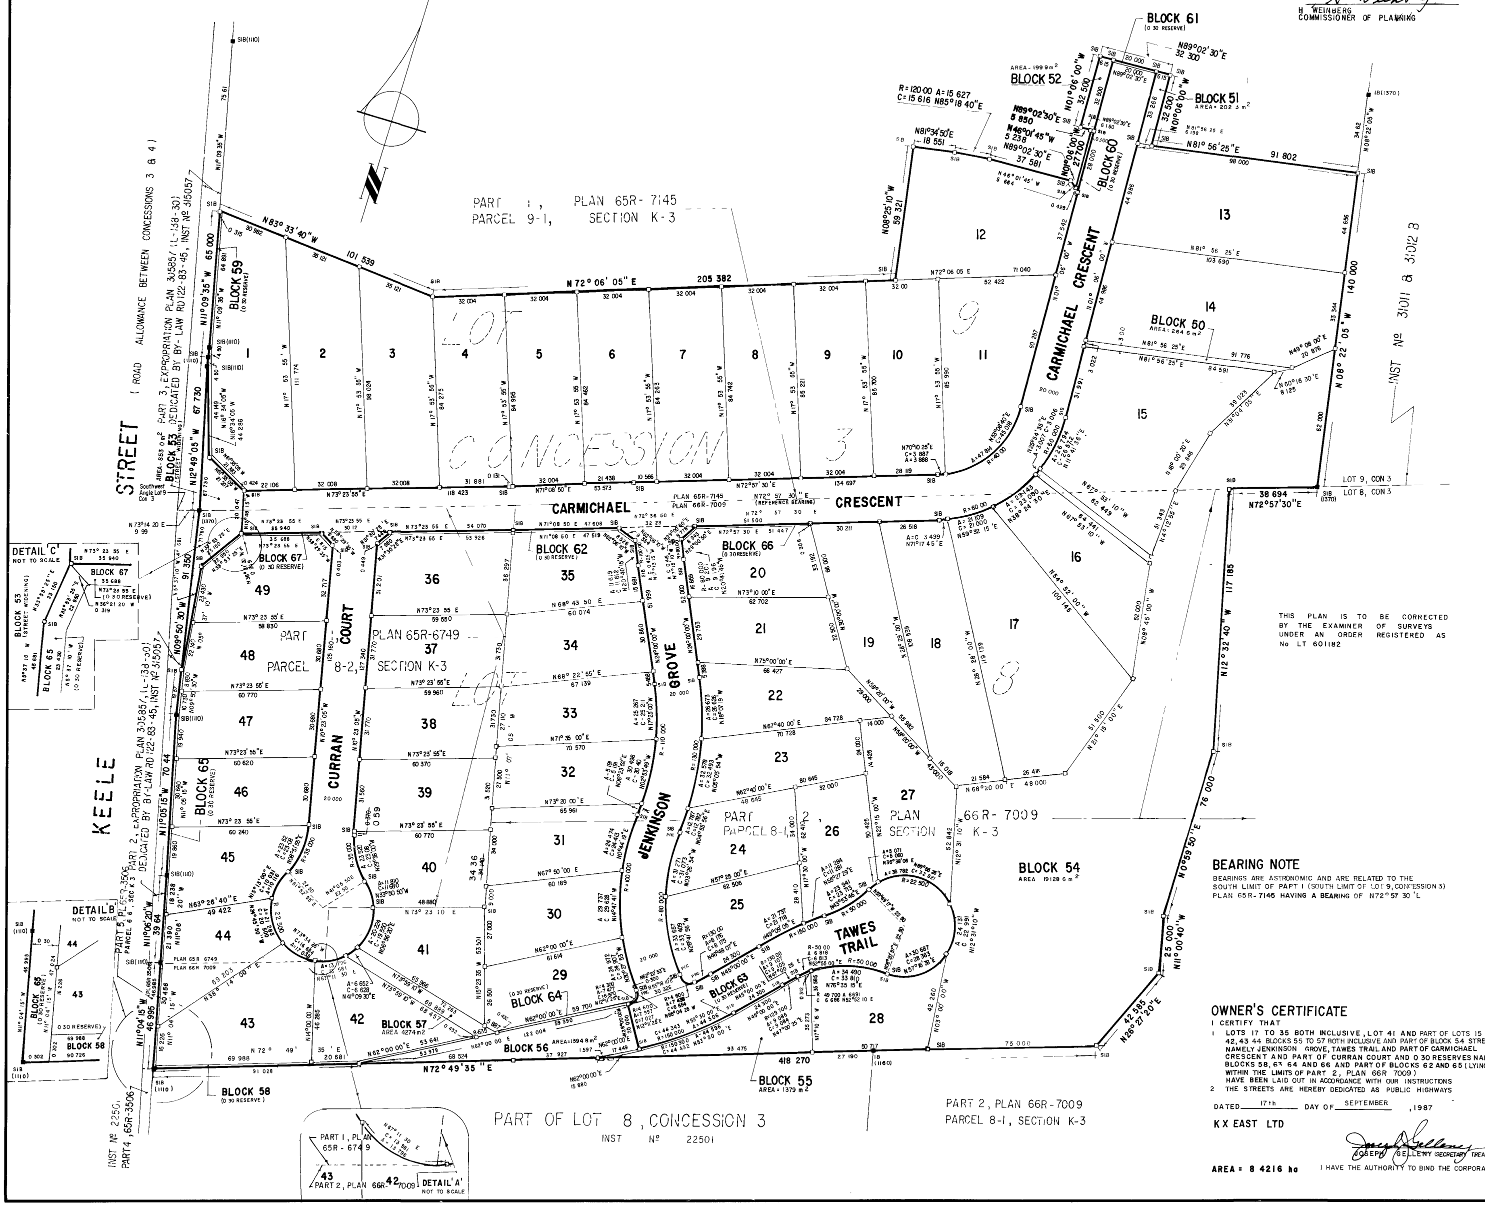

METRIC

DISTANCES SHOWN ON THIS PLAN ARE IN METRES AND CAN BE CONVERTED TO FEET BY DIVIDING BY 0 3048

NOTE

□	DENOTES SURVEY MONUMENT PLANTED
■	DENOTES SURVEY MONUMENT FOUND
SIB	DENOTES STANDARD IRON BAR
IB	DENOTES IRON BAR
1160	DENOTES R N CLARKE OLS
1110	DENOTES R D TOMLINSON OLS
1370	DENOTES VLADIMIR KRCMAR OLS

ALL PLANTED MONUMENTS ARE IRON BARS (Nº 1370 OR 1160) UNLESS OTHERWISE NOTED

TOTAL AREA OF SUBDIVISION = 17 4266 ha

SURVEYOR'S CERTIFICATE

I CERTIFY THAT

1 THIS SURVEY AND PLAN ARE CORRECT AND IN ACCORDANCE WITH THE SURVEYS ACT AND THE LAND TITLES ACT AND THE REGULATIONS MADE THEREUNDER

2 THE SURVEY WAS COMPLETED ON THE 18th DAY OF APRIL 1988

DATE APRIL 20, 1988

Vladimir Krcmar
VLADIMIR KRCMAR
ONTARIO LAND SURVEYOR

BEARING NOTE

BEARINGS ARE ASTRONOMIC AND ARE RELATED TO THE SOUTH LIMIT OF PAPT I (SOUTH LIMIT OF LOT 9, CONCESSION 3) PLAN 65R-7145 HAVING A BEARING OF N72°57 30 'L

OWNER'S CERTIFICATE

I CERTIFY THAT

1 LOTS 1 TO 14 BOTH INCLUSIVE, PART OF LOTS 15 AND 16, BLOCKS 50, 51 52 AND PART OF BLOCK 54, PART OF STREET NAMELY CARMICHAEL CRESCENT AND PART OF STREET WIDENING NAMELY BLOCK 53 AND 0 30 RESERVES NAMELY BLOCKS 59 60 AND 61 (LYING WITHIN THE LIMITS OF PART 1, PLAN 65R-7145) HAVE BEEN LAID OUT IN ACCORDANCE WITH OUR INSTRUCTIONS

2 THE STREET AND STREET WIDENING ARE HEREBY DEDICATED AS PUBLIC HIGHWAYS

DATED 17th DAY OF SEPTEMBER, 1987

DI NARDO & SONS LTD

L Di Nardo
LEONARD DI NARDO (PRESIDENT)

AREA = 6 3432 ha

I HAVE THE AUTHORITY TO BIND THE CORPORATION

OWNER'S CERTIFICATE

I CERTIFY THAT

1 LOTS 17 TO 35 BOTH INCLUSIVE, LOT 41 AND PART OF LOTS 15 16 42, 43 44 BLOCKS 55 TO 57 BOTH INCLUSIVE AND PART OF BLOCK 54 STREETS NAMELY JENKINSON GROVE, TAWES TRAIL AND PART OF CARMICHAEL CRESCENT AND PART OF CURRAN COURT AND 0 30 RESERVES NAMELY BLOCKS 58, 63 64 AND 66 AND PART OF BLOCKS 62 AND 65 (LYING WITHIN THE LIMITS OF PART 2, PLAN 66R 7009) HAVE BEEN LAID OUT IN ACCORDANCE WITH OUR INSTRUCTIONS

2 THE STREETS ARE HEREBY DEDICATED AS PUBLIC HIGHWAYS

DATED 17th DAY OF SEPTEMBER, 1987

K X EAST LTD

Joseph Gelleny
JOSEPH GELLENY (SECRETARY TREASURER)

AREA = 8 4216 ha

I HAVE THE AUTHORITY TO BIND THE CORPORATION

OWNER'S CERTIFICATE

I CERTIFY THAT

1 LOTS 36 TO 40 BOTH INCLUSIVE, 45 TO 49 BOTH INCLUSIVE AND PART OF LOTS 42, 43 AND 44 STREETS NAMELY PART OF CURRAN COURT PART OF CARMICHAEL CRESCENT AND PART OF STREET WIDENING NAMELY BLOCK 53 AND 0 30 RESERVES NAMELY BLOCK 67 AND PART OF BLOCKS 62 AND 65 (LYING WITHIN THE LIMITS OF PART 1 PLAN 65R 6749) HAVE BEEN LAID OUT IN ACCORDANCE WITH OUR INSTRUCTIONS

2. THE STREETS AND STREET WIDENING ARE HEREBY DEDICATED AS PUBLIC HIGHWAYS

DATED 17th DAY OF SEPTEMBER, 1987

KINYOR DEVELOPMENTS LTD

J De Gasperis
JOHN DE-GASPERIS (PRESIDENT)

AREA = 2 6618 ha

I HAVE THE AUTHORITY TO BIND THE CORPORATION

VLADIMIR KRCMAR LTD.
ONTARIO LAND SURVEYOR
1137 CENTRE STREET, THORHILL, ONTARIO, L4J-3M6
(416) 738-0053

JOB Nº 87-191-1