


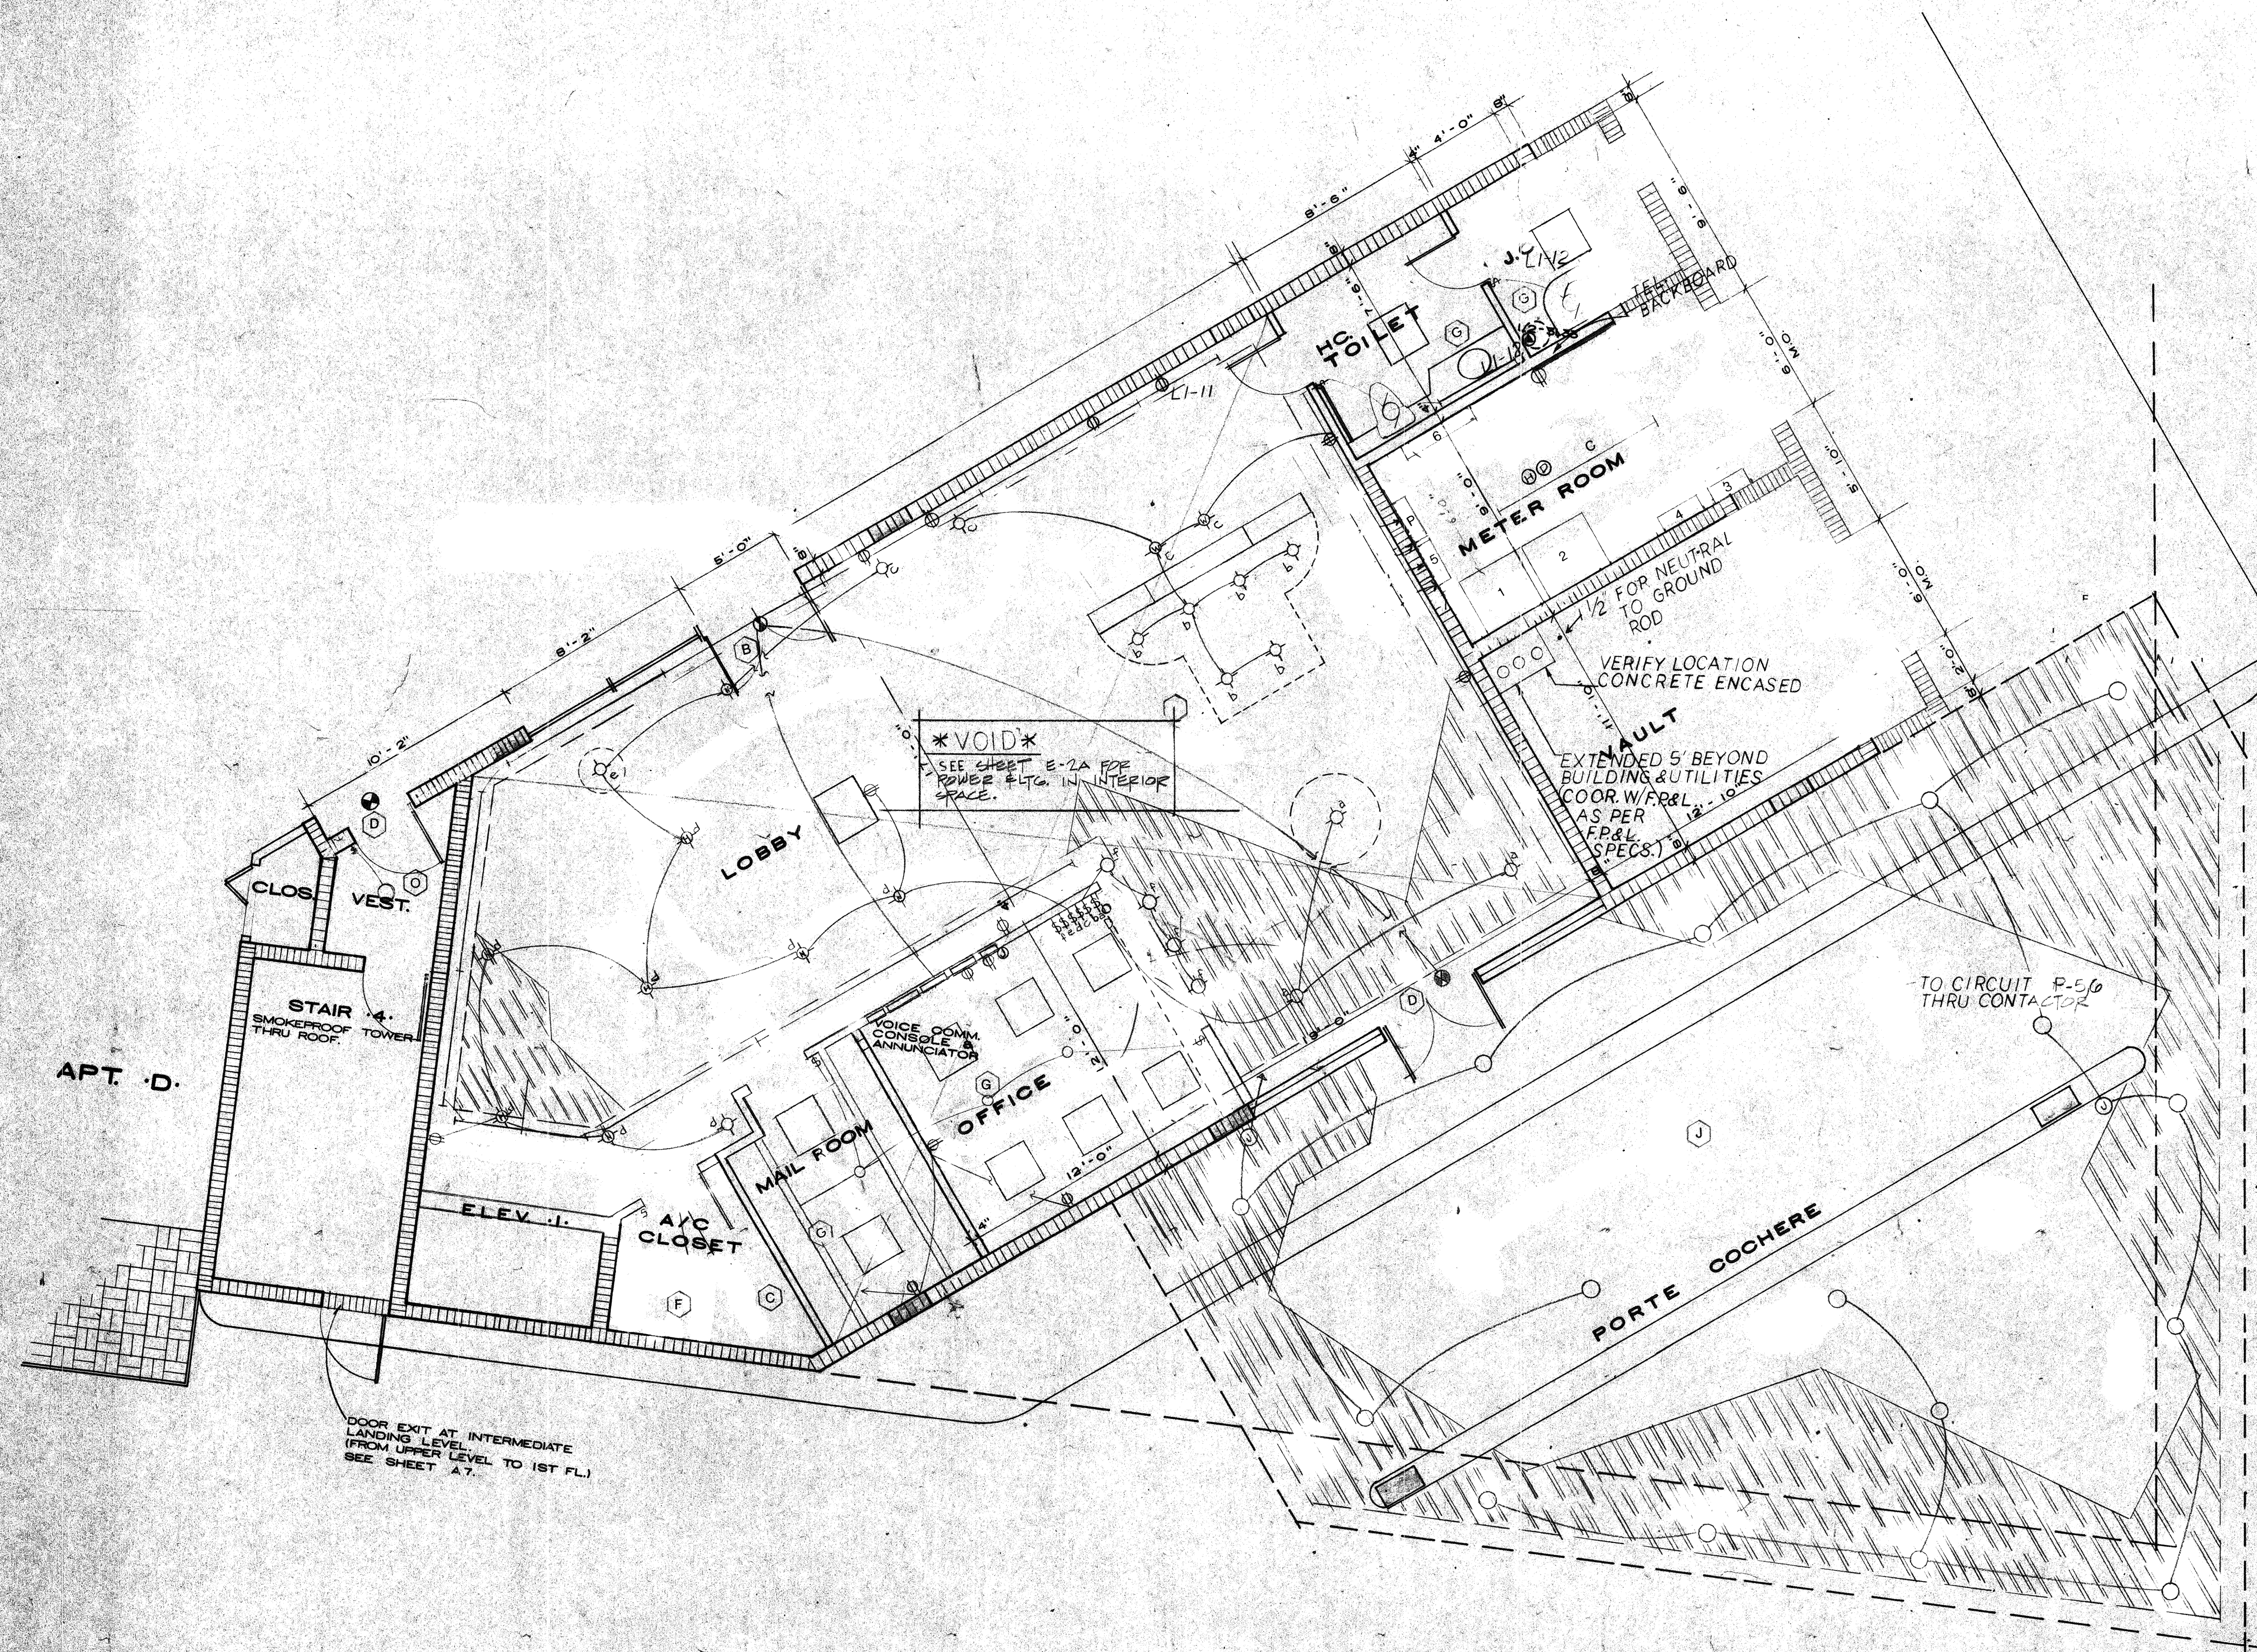

LOBBY PLAN

SCALE 1/4" = 1'-0"

Eugenio
Equiano
2/3/88

R. WM. CLAYTON JR. ARCHITECT
1895 EAST OAKLAND PARK BLVD. FT. LAUDERDALE, FLA.
E & E CONSULTING ENGINEERS
2701 EAST SUNRISE BLVD. FT. LAUDERDALE, FLA.
OVERLOOK CONDOMINIUM

DRAWN BY: E.E.
JOB NO. 8101
DATE: 8-12-81
REVISIONS: 6-11-84
2-7-84
SHEET: **E2**