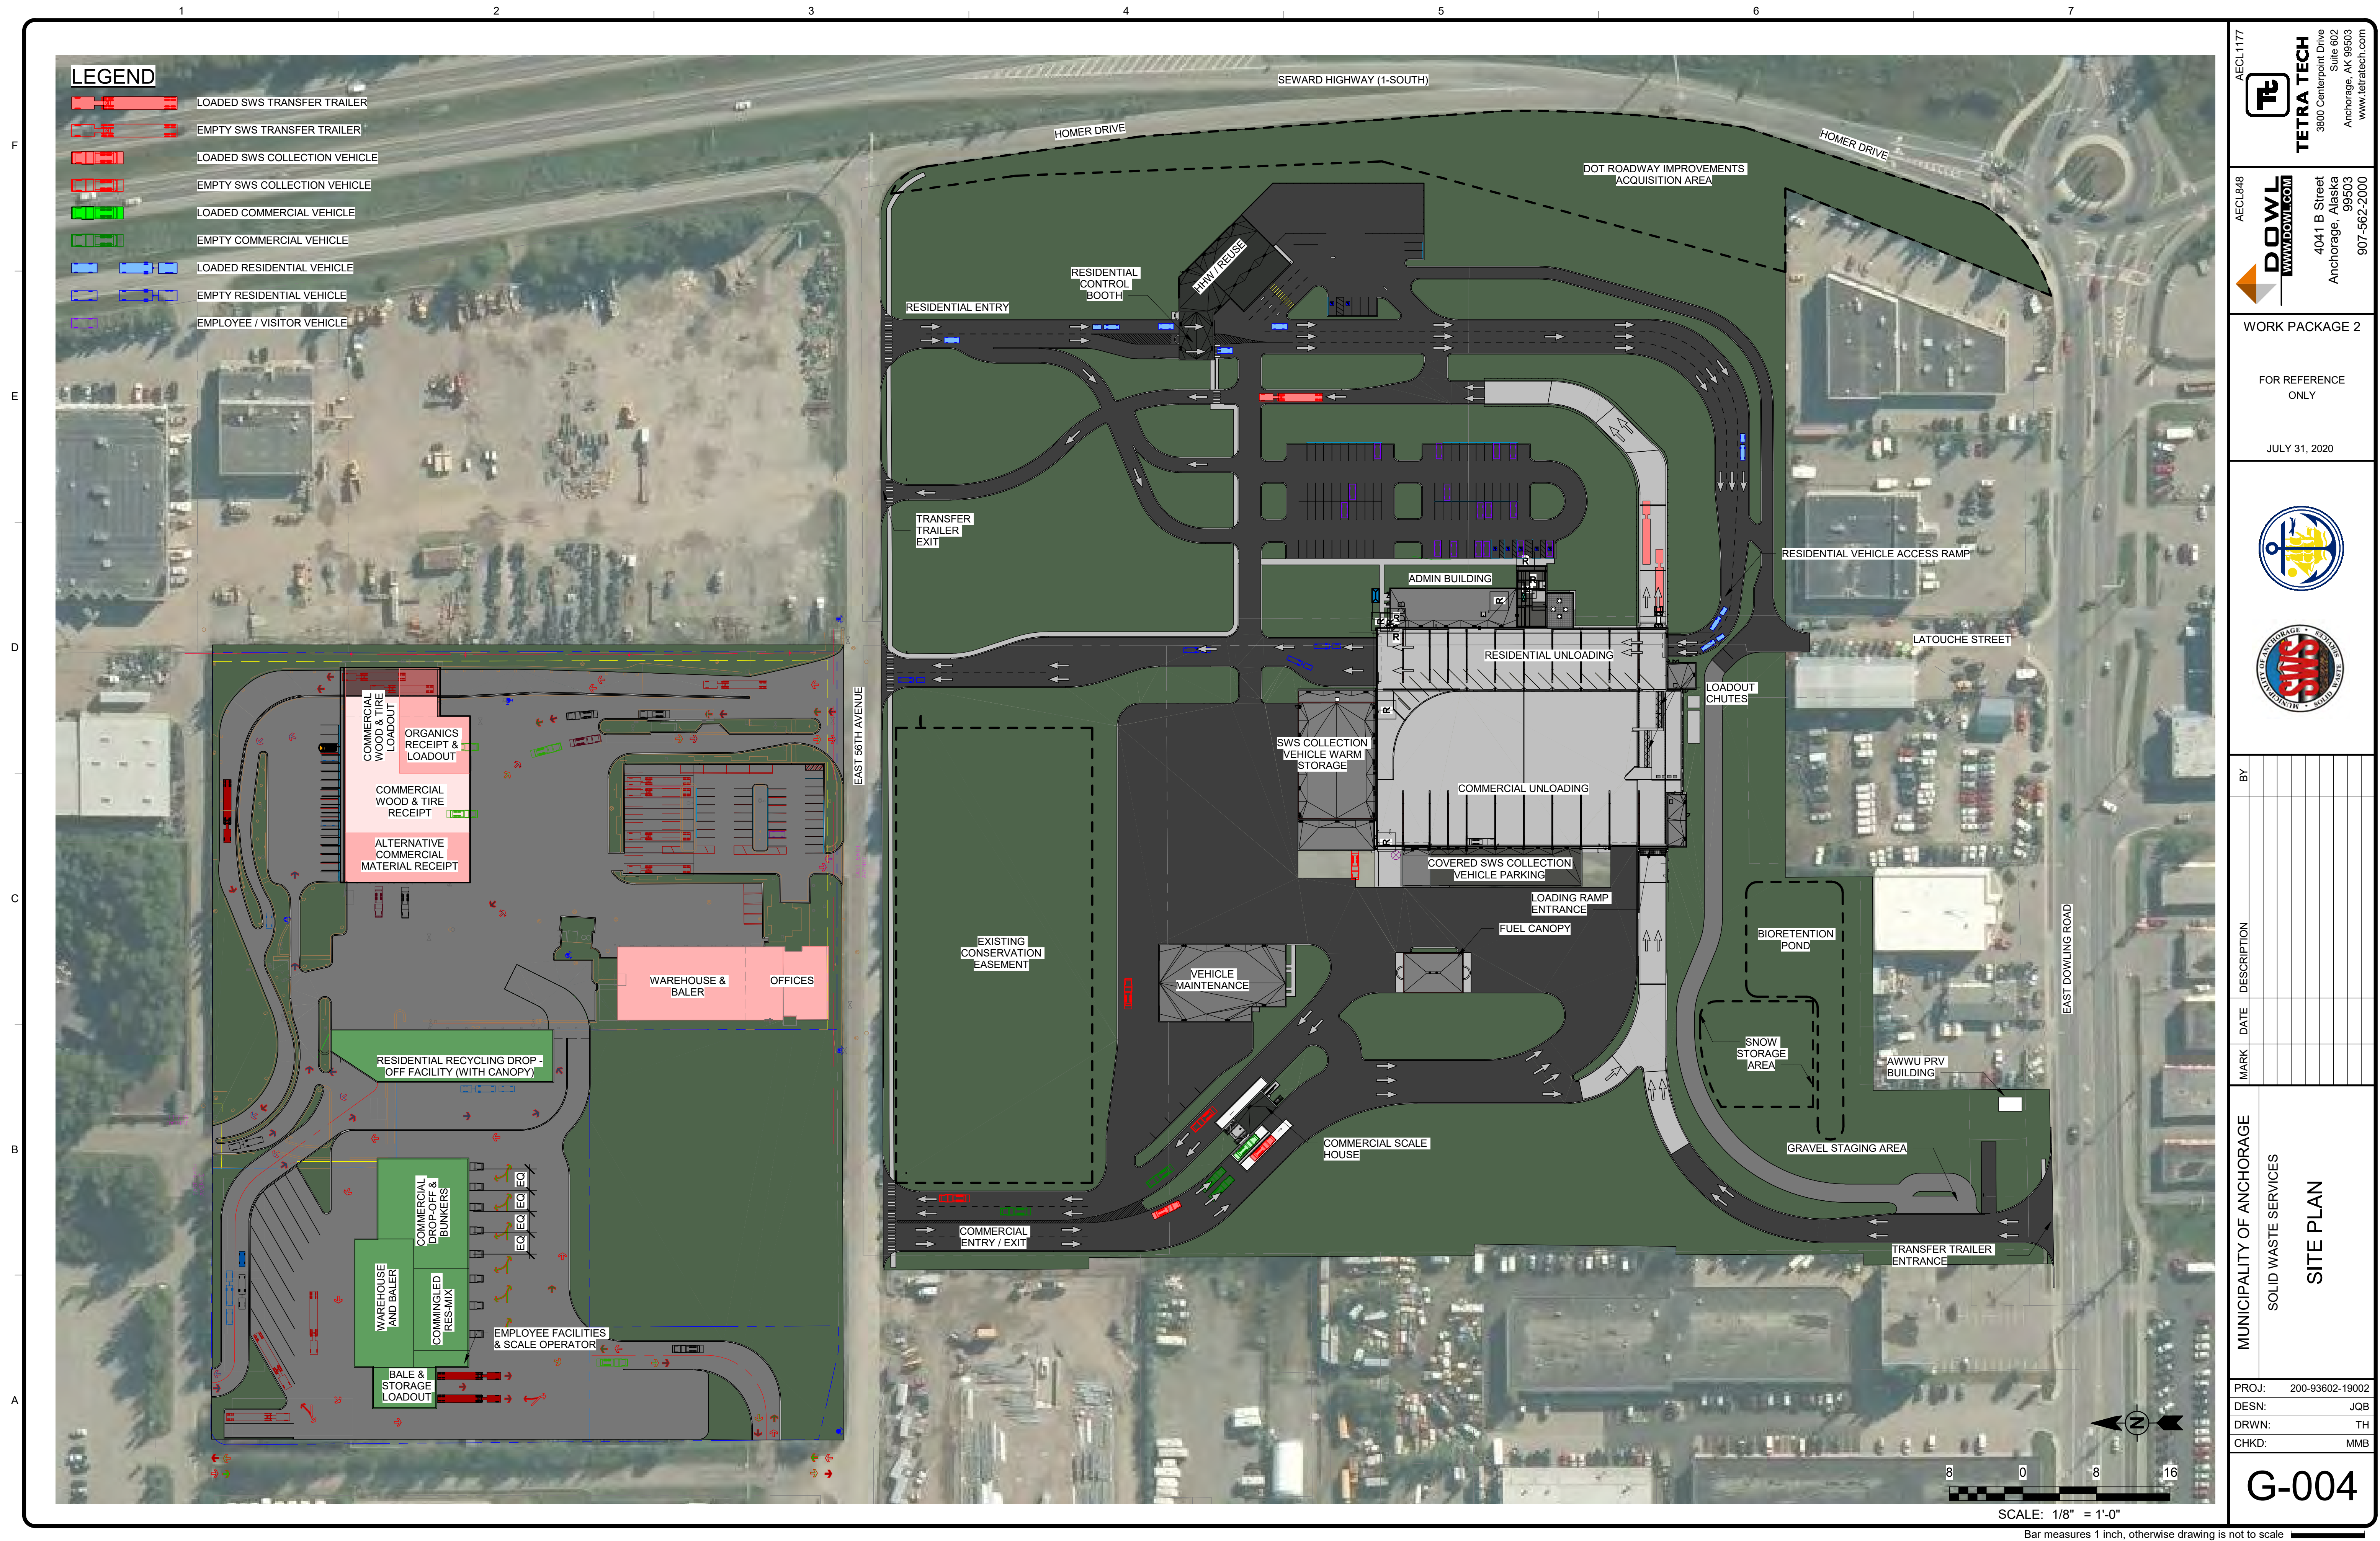


[illegible]

MUNICIPALITY OF ANCHORAGE

SOLID WASTE SERVICES

SITE PLAN

PROJ:	200-93602-19002
DESN:	JQB
DRWN:	TH
CHKD:	MMB

G-004

