





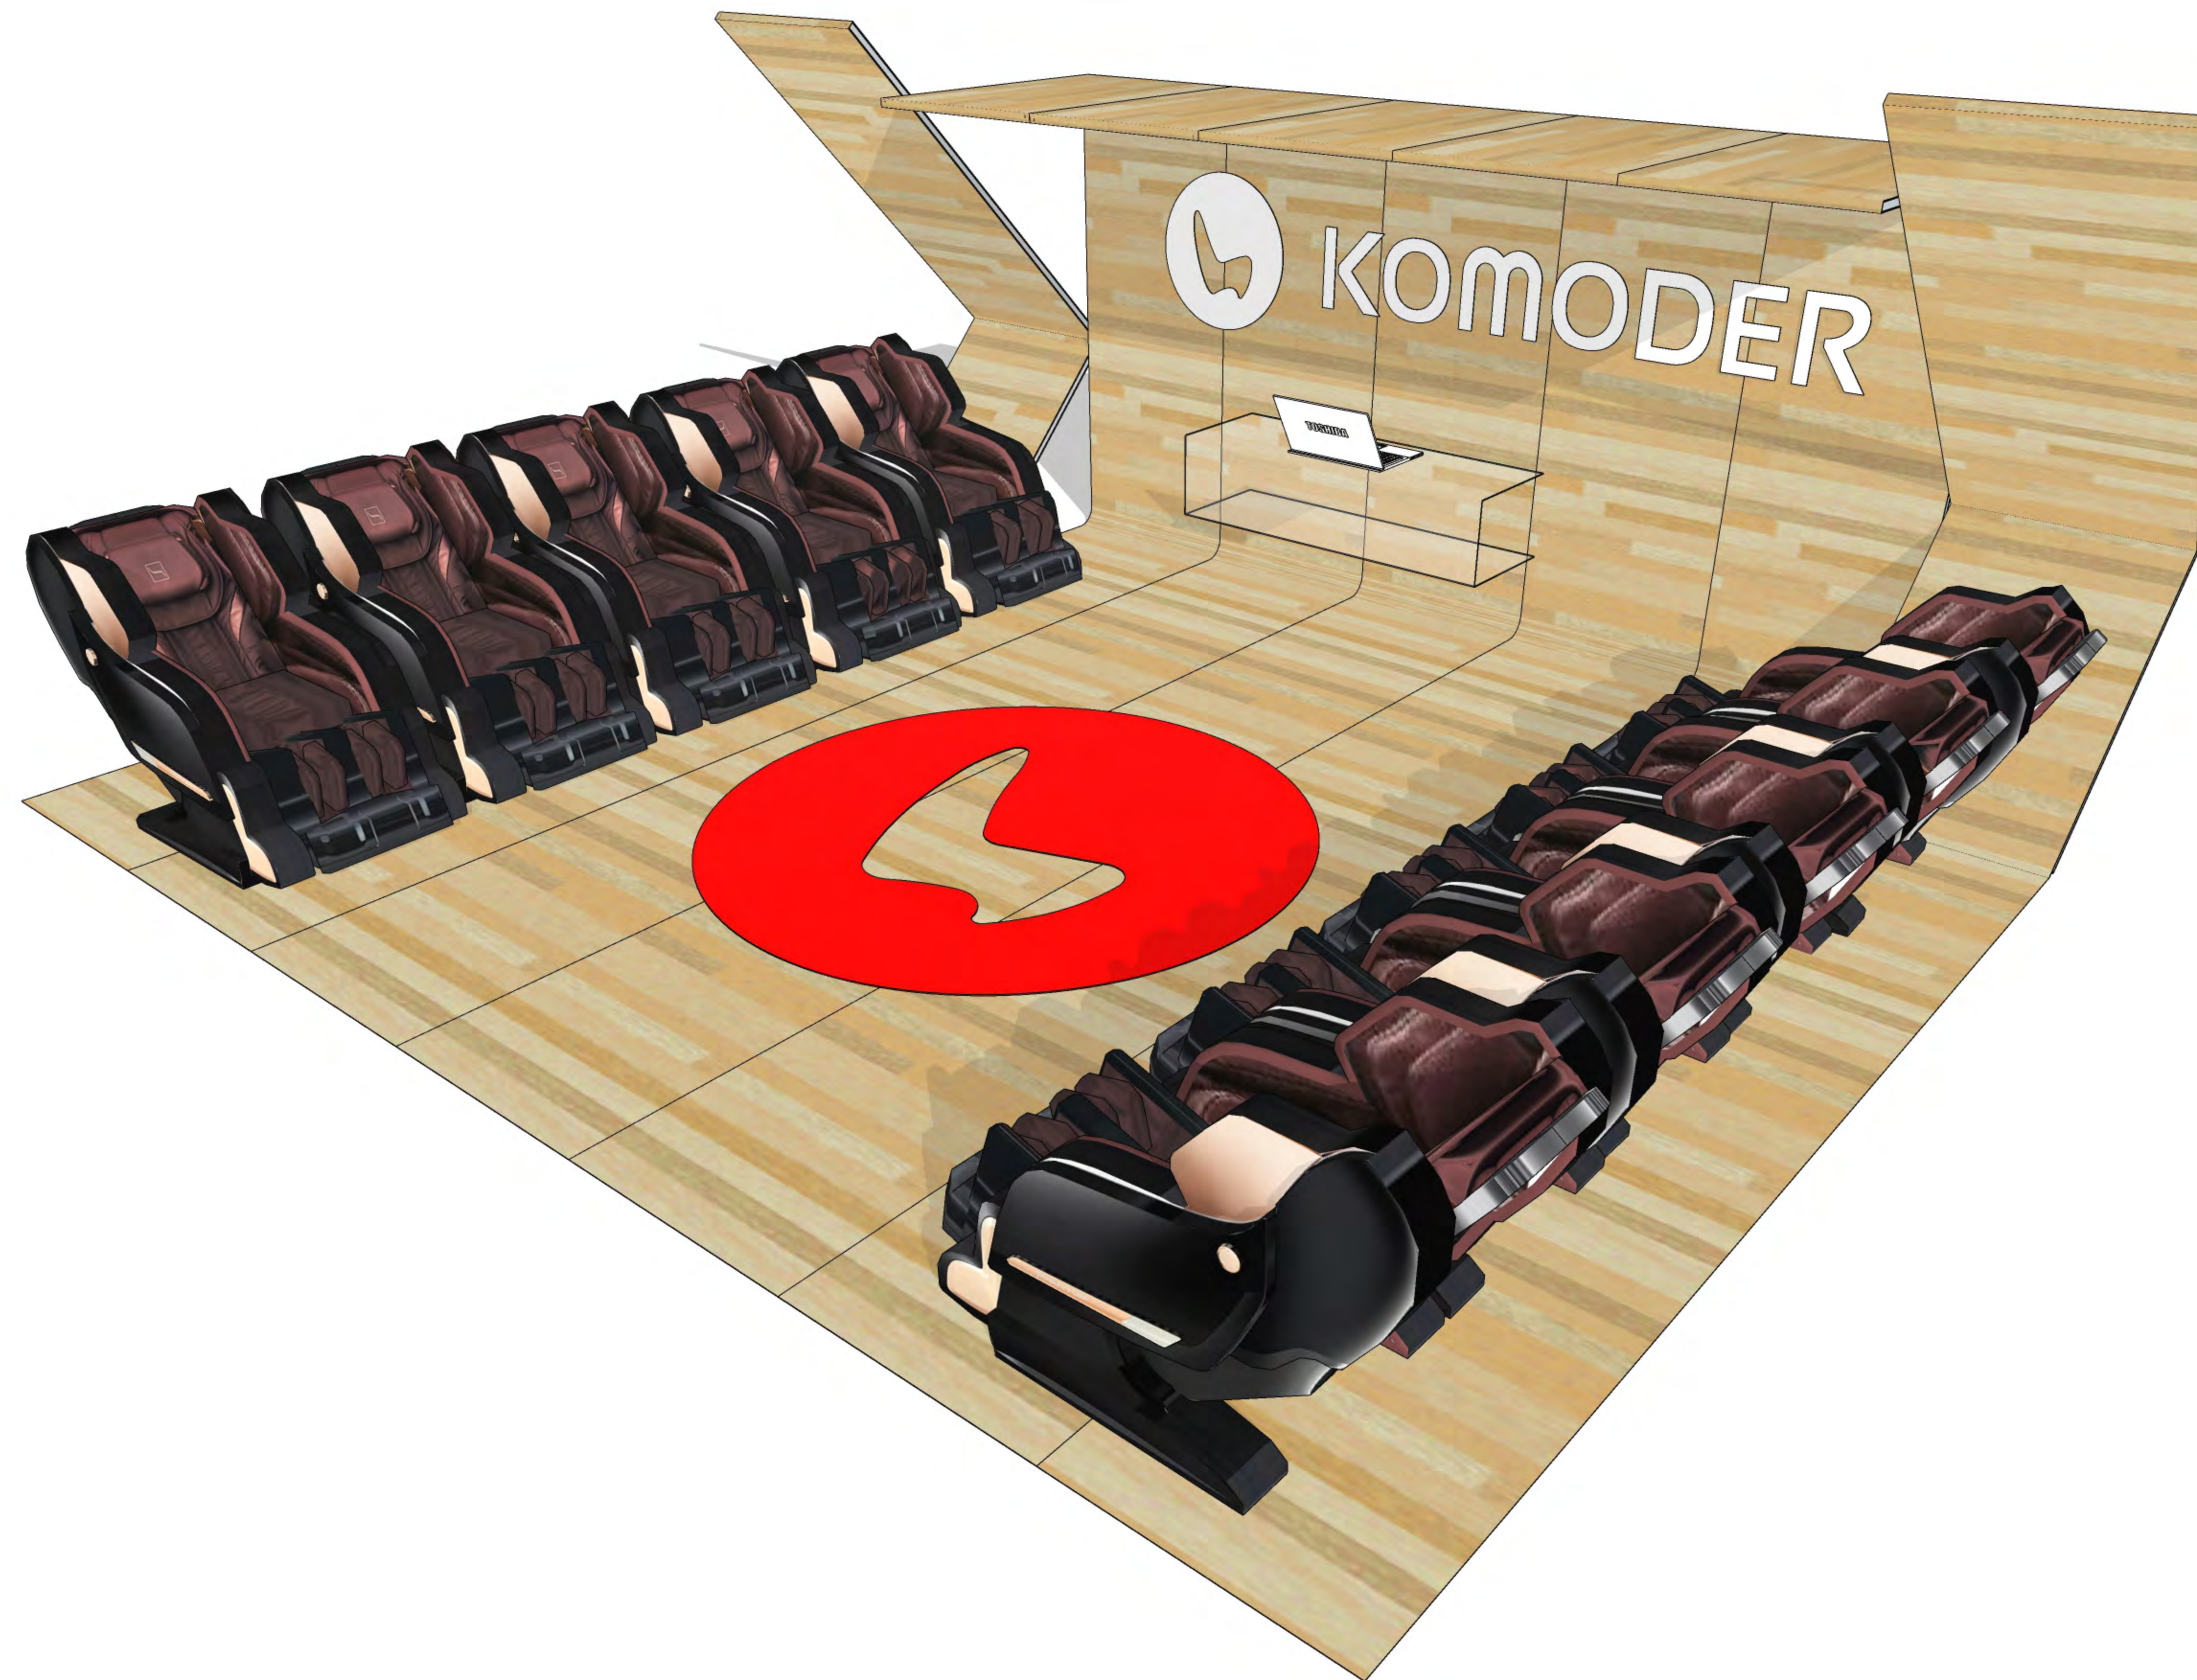


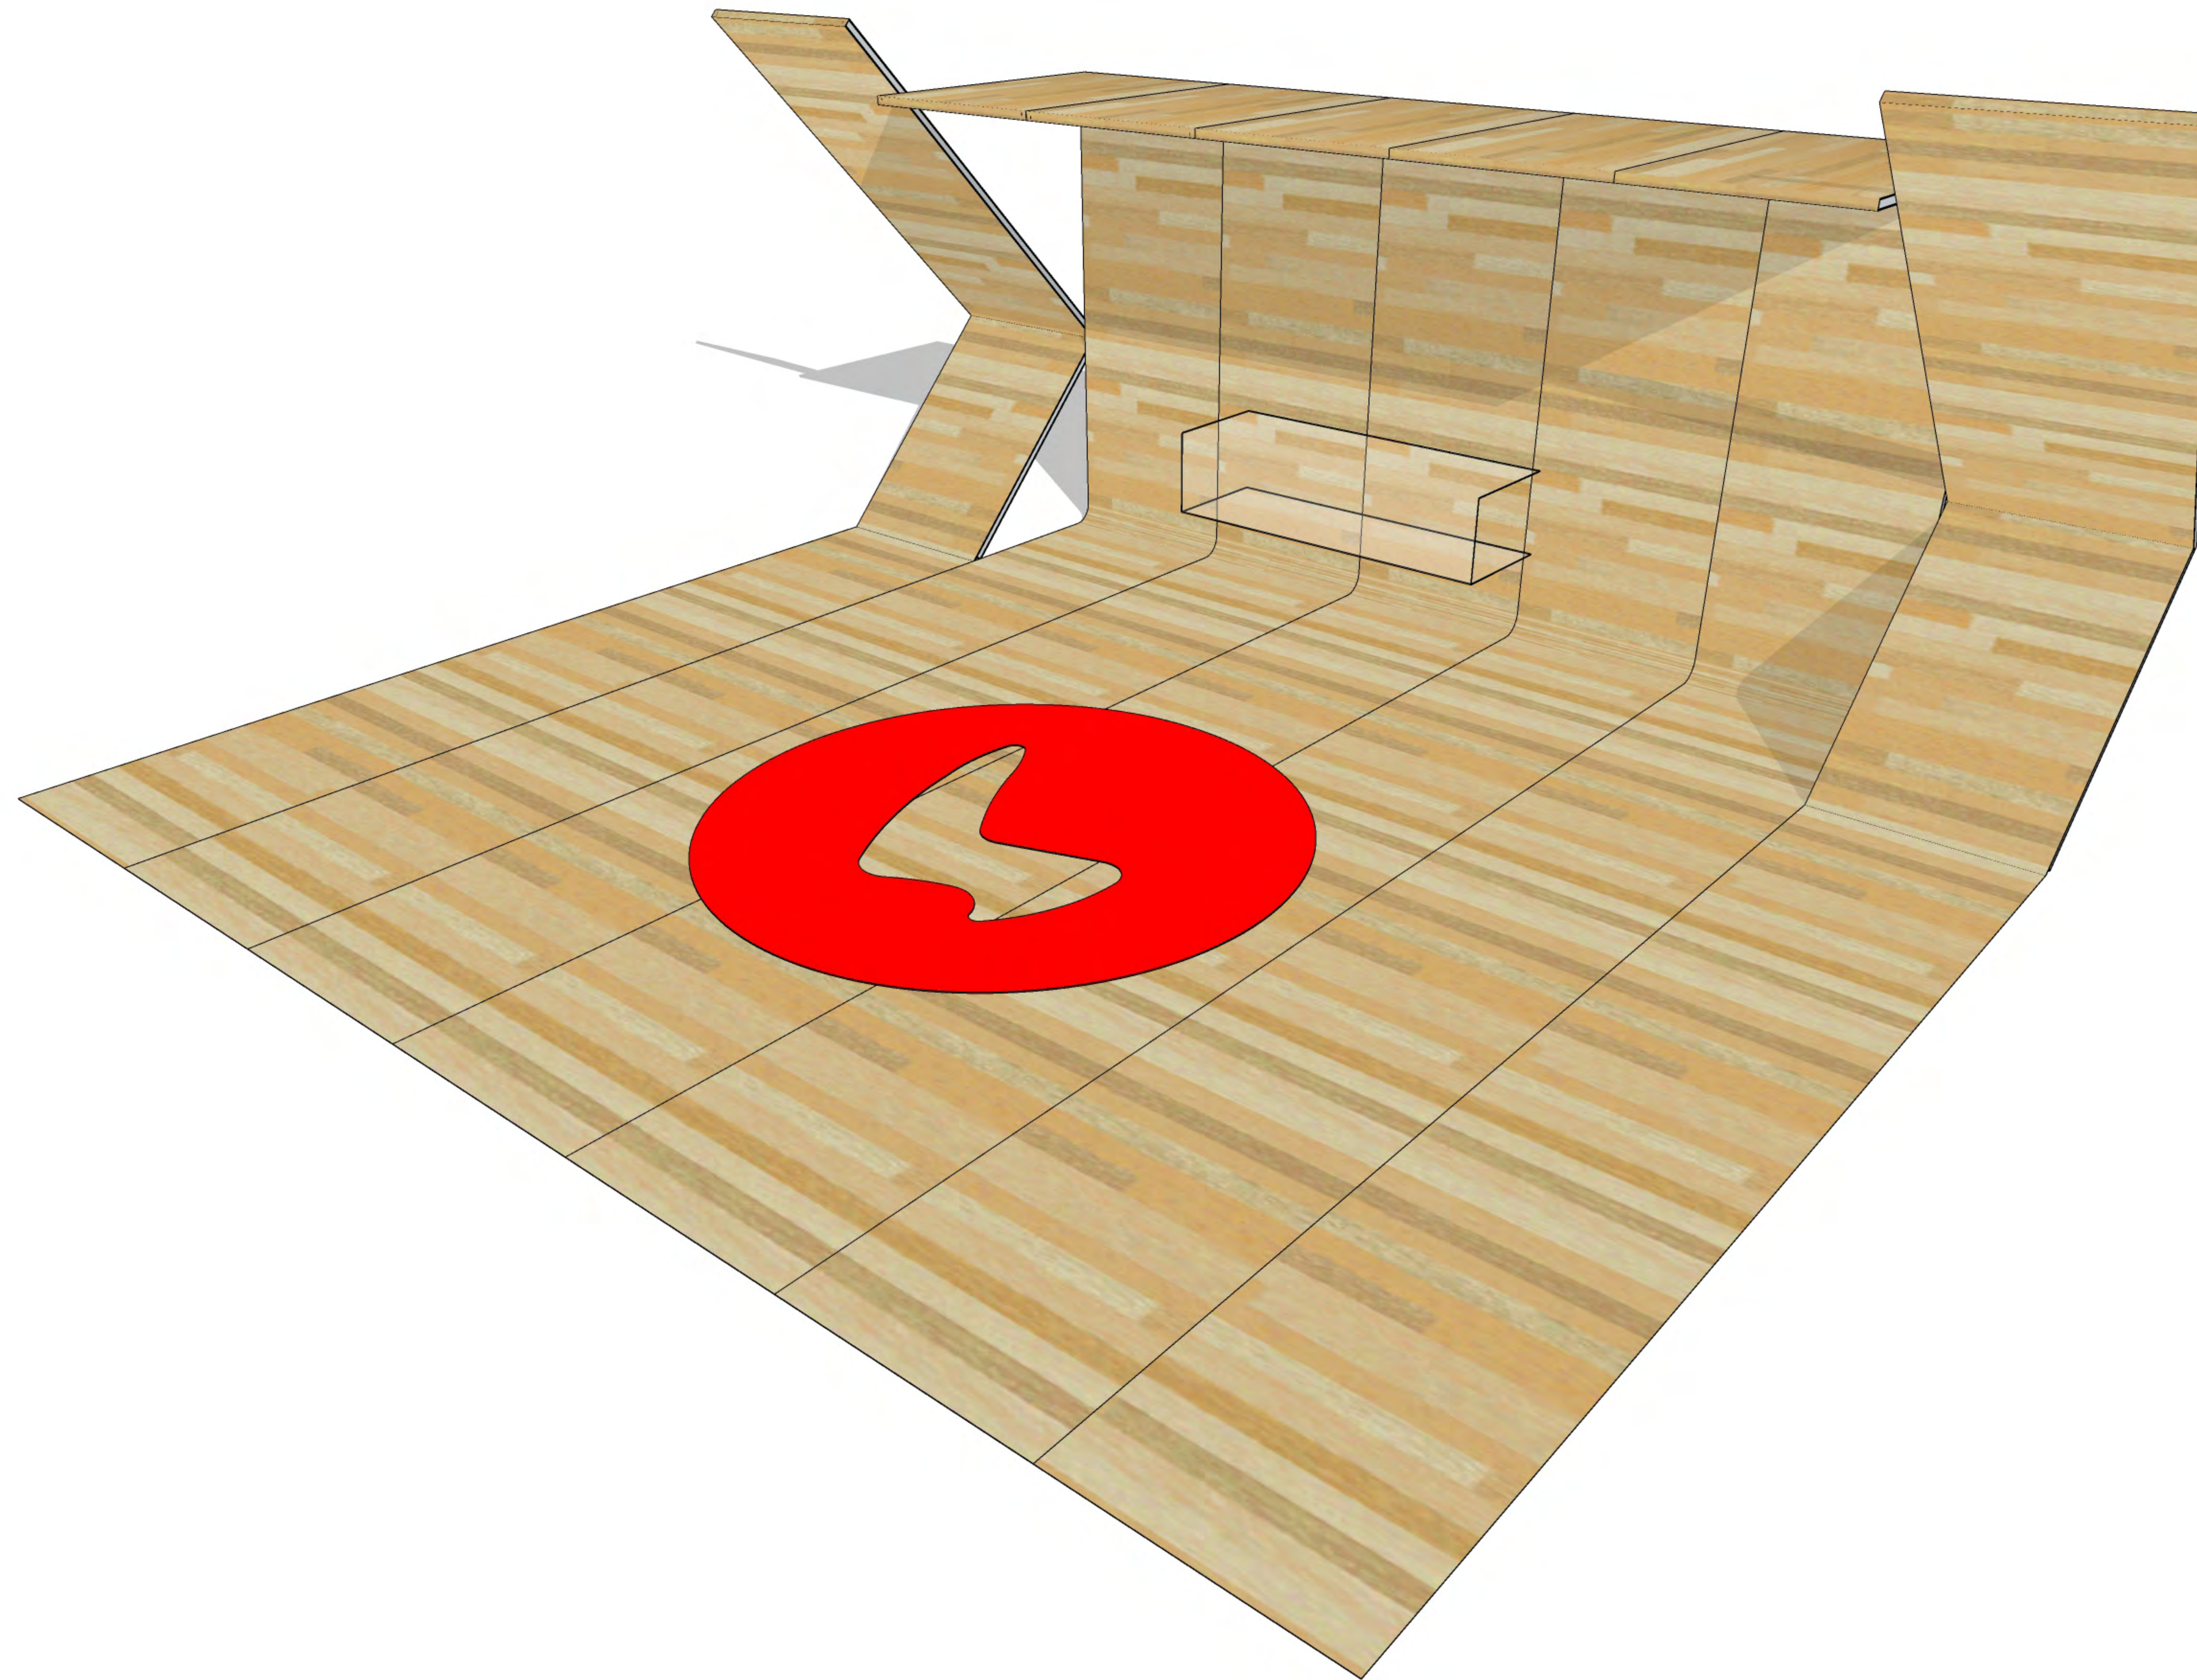


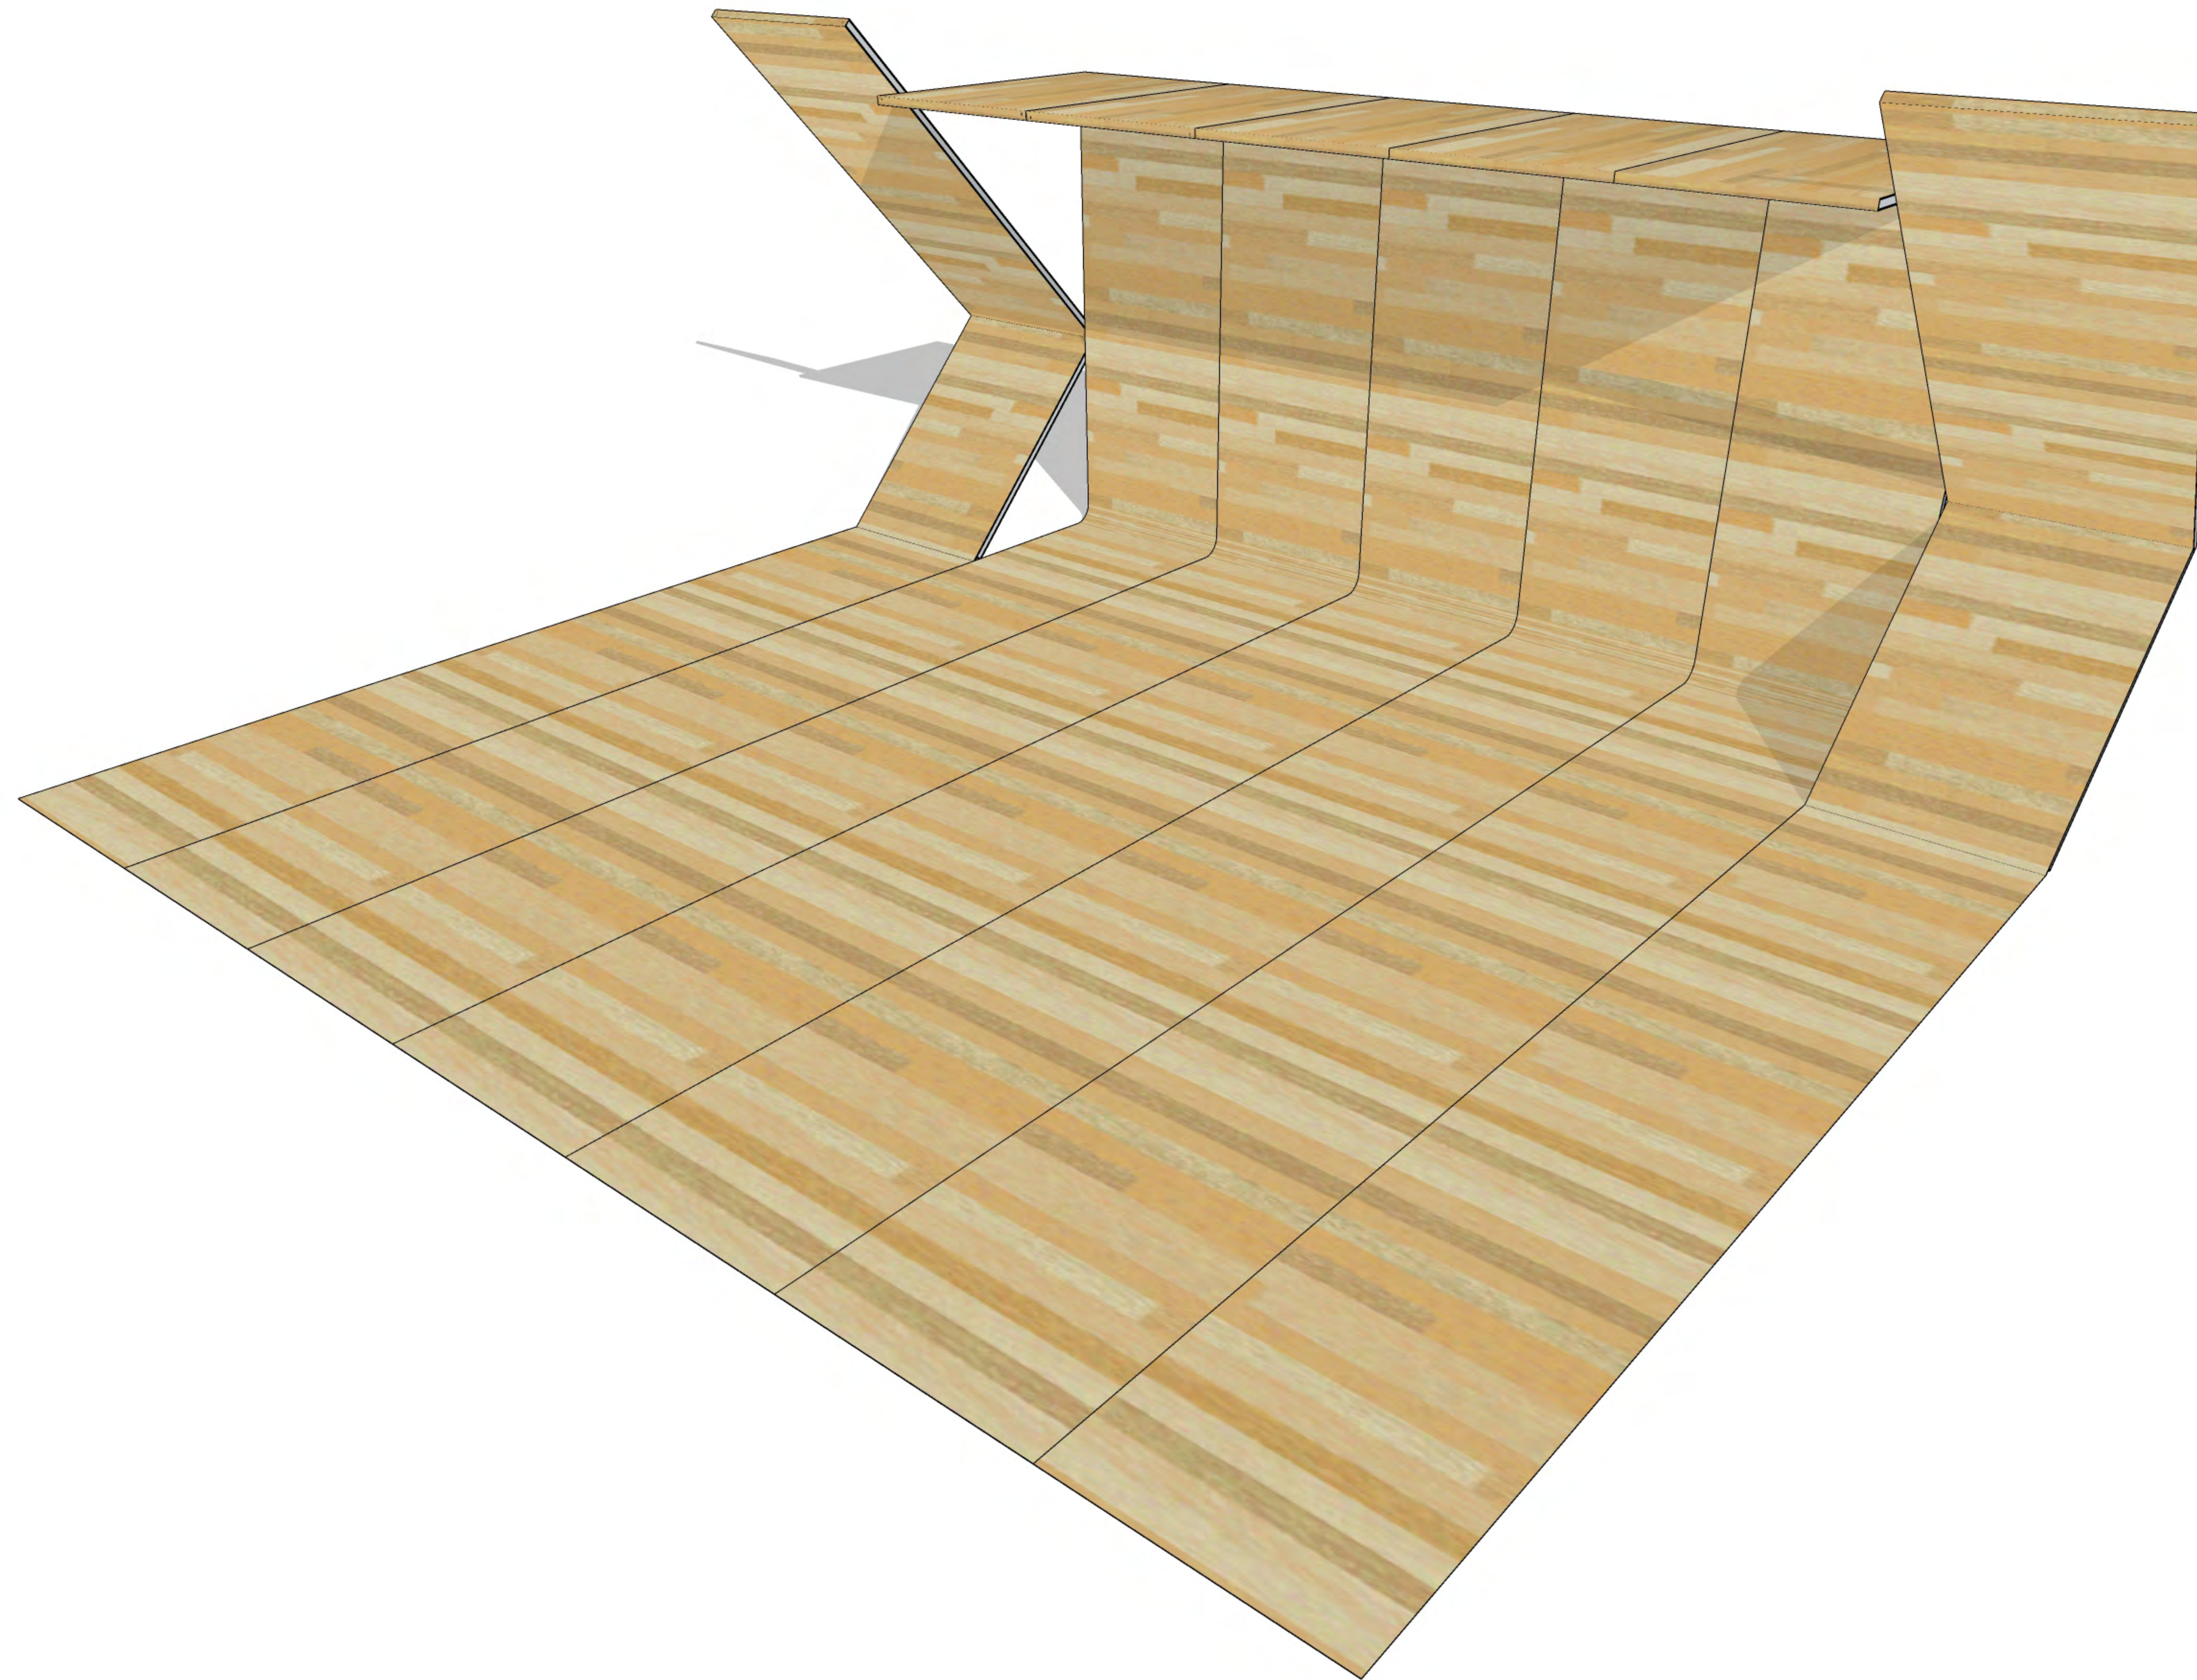

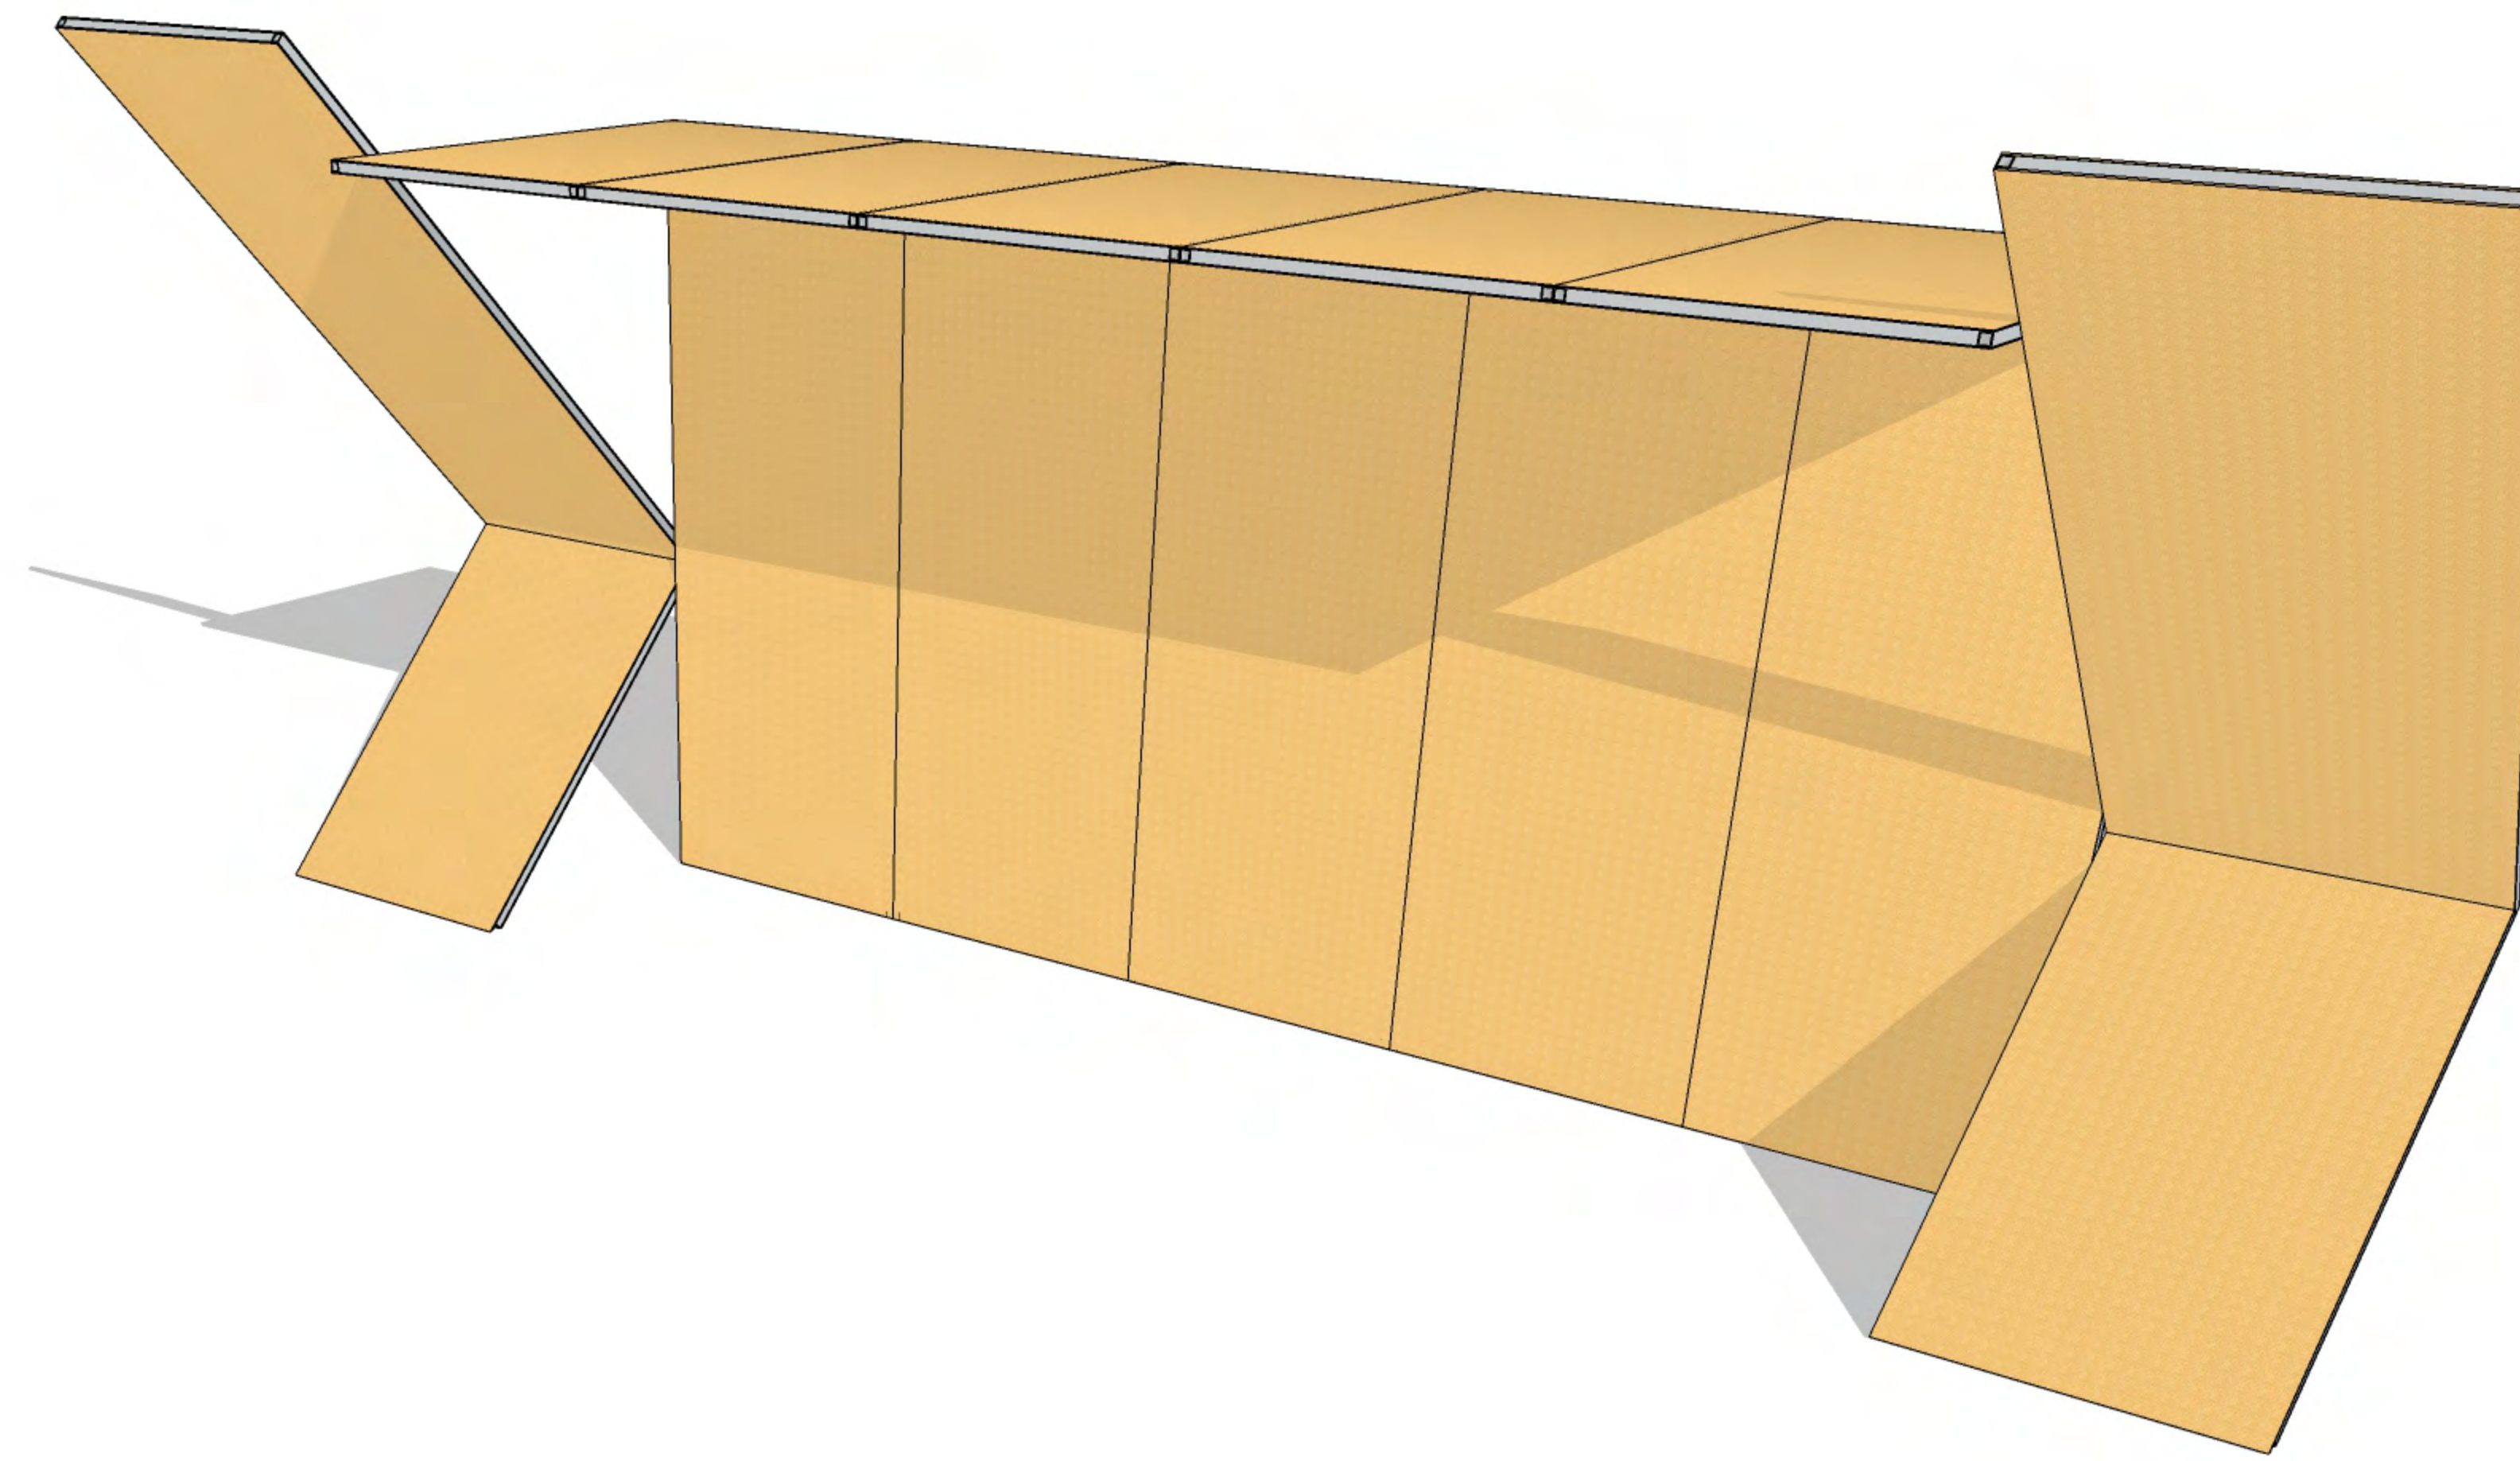




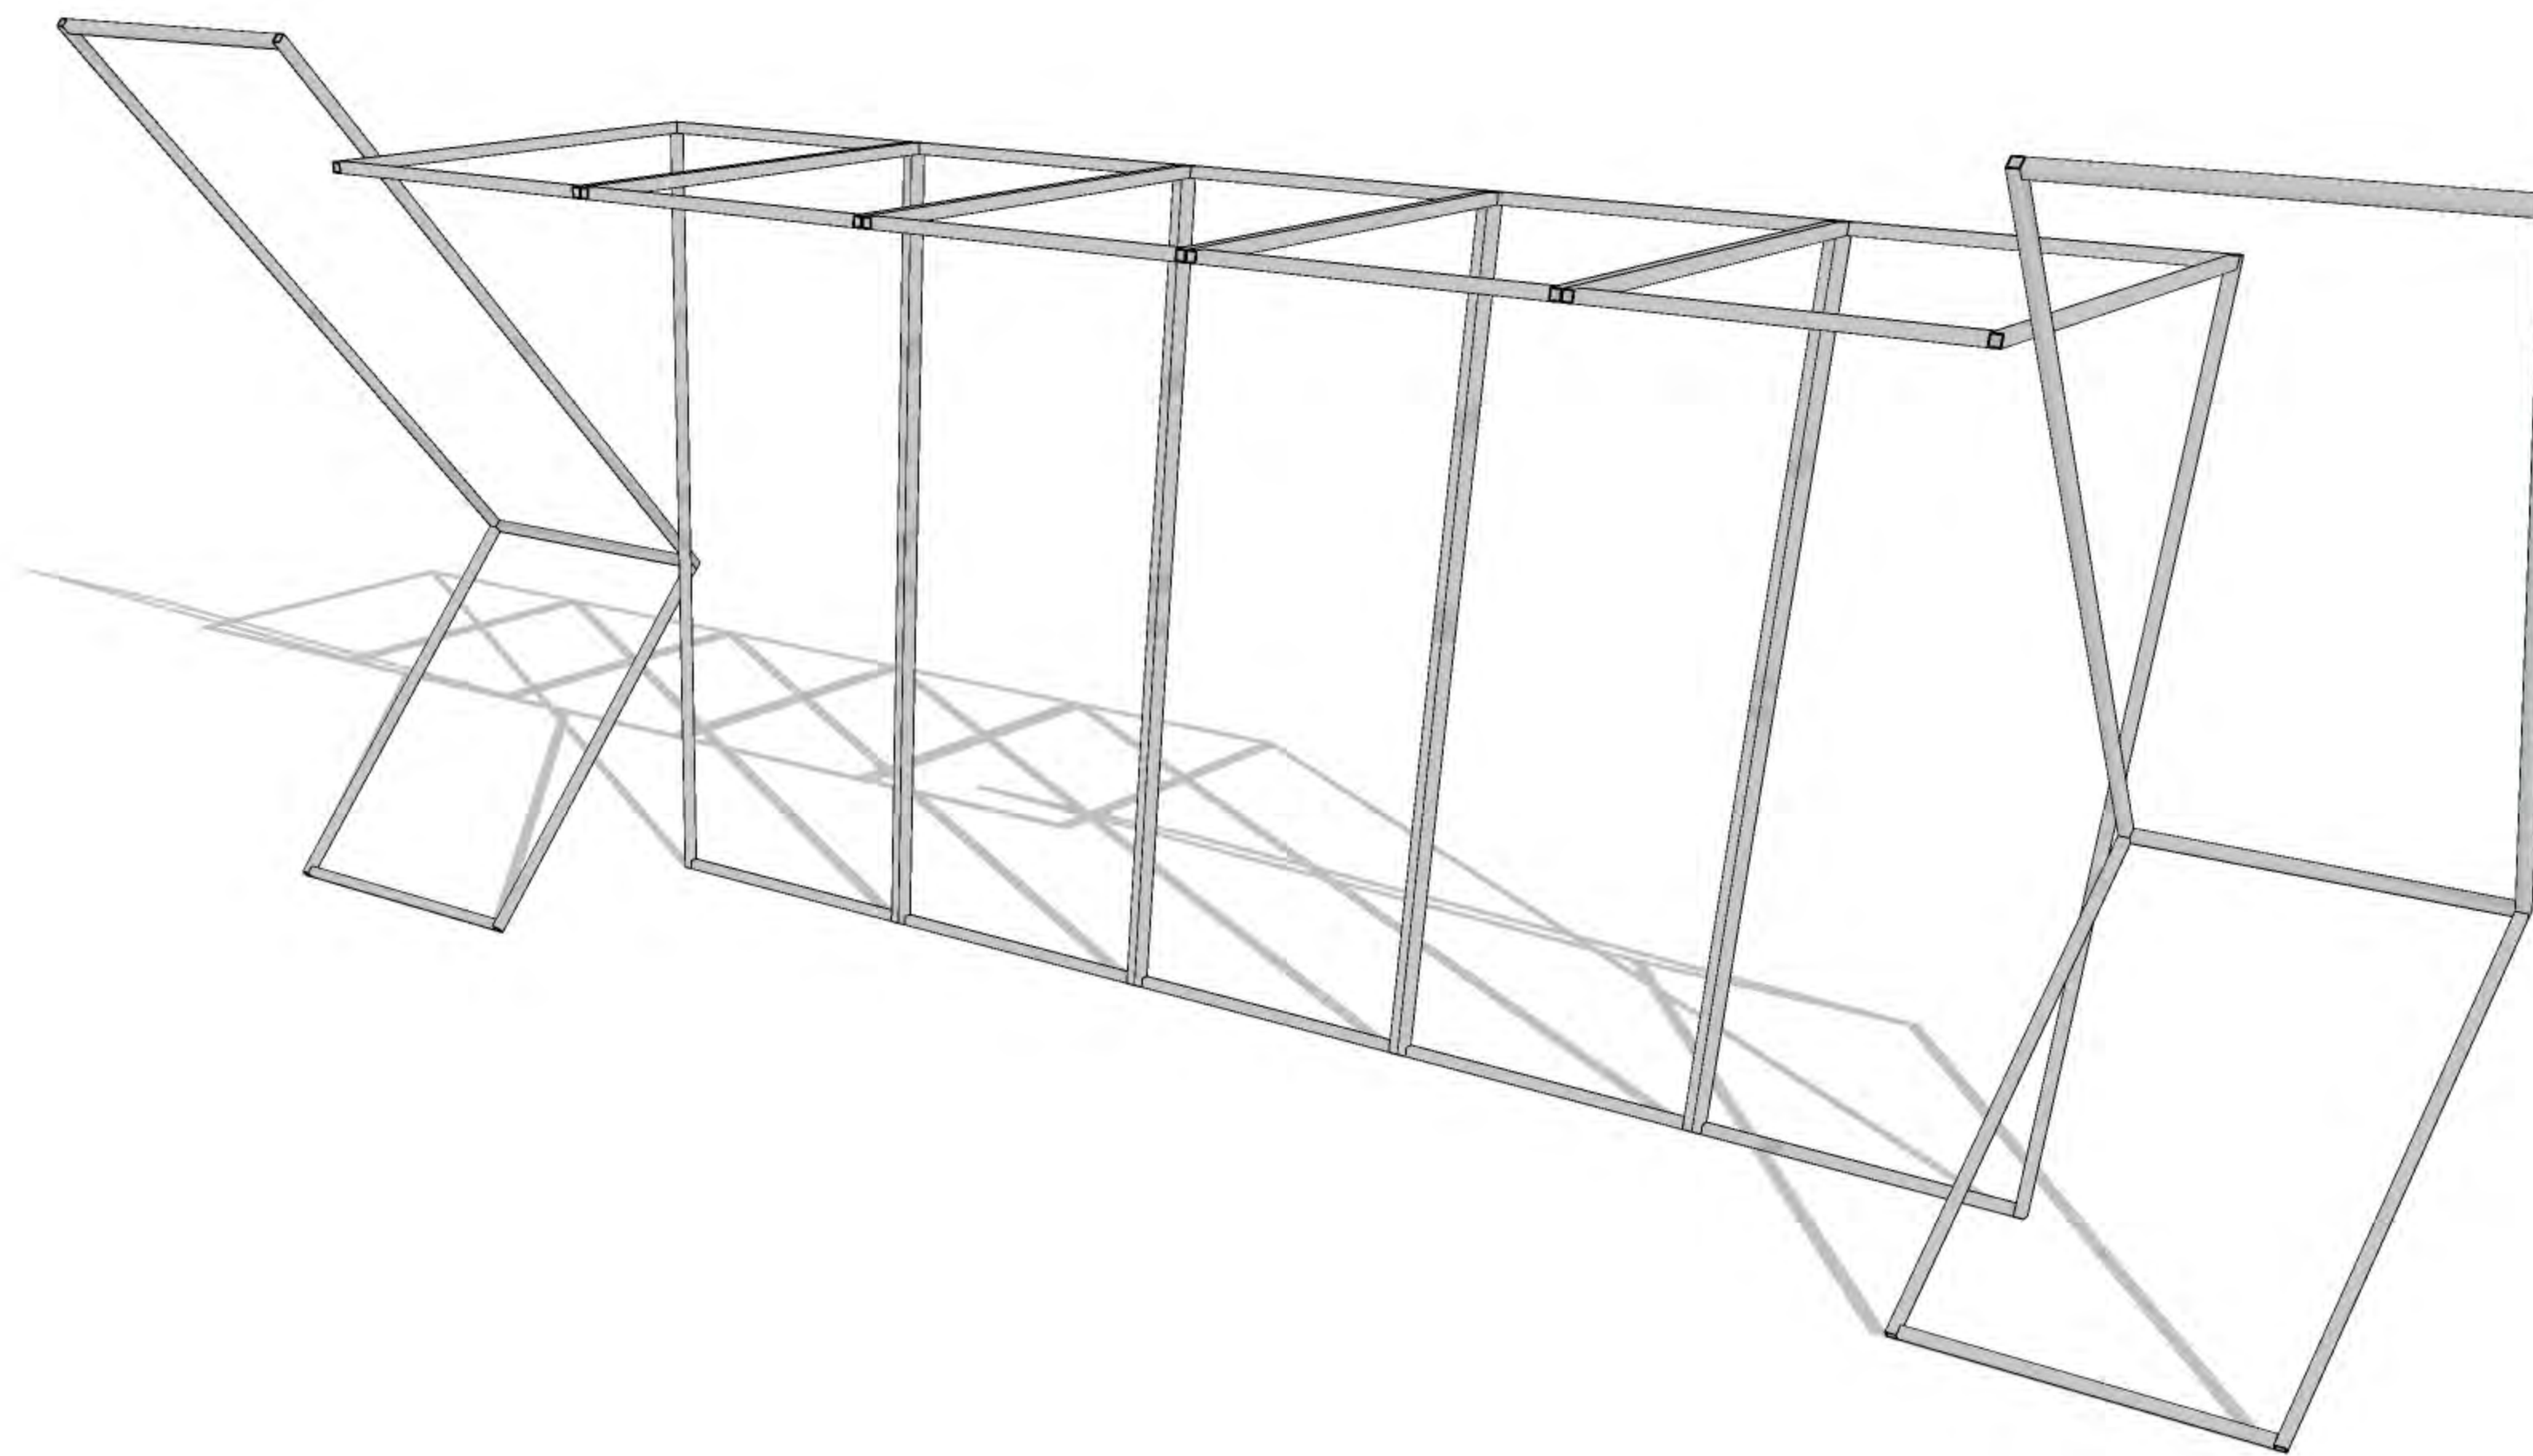


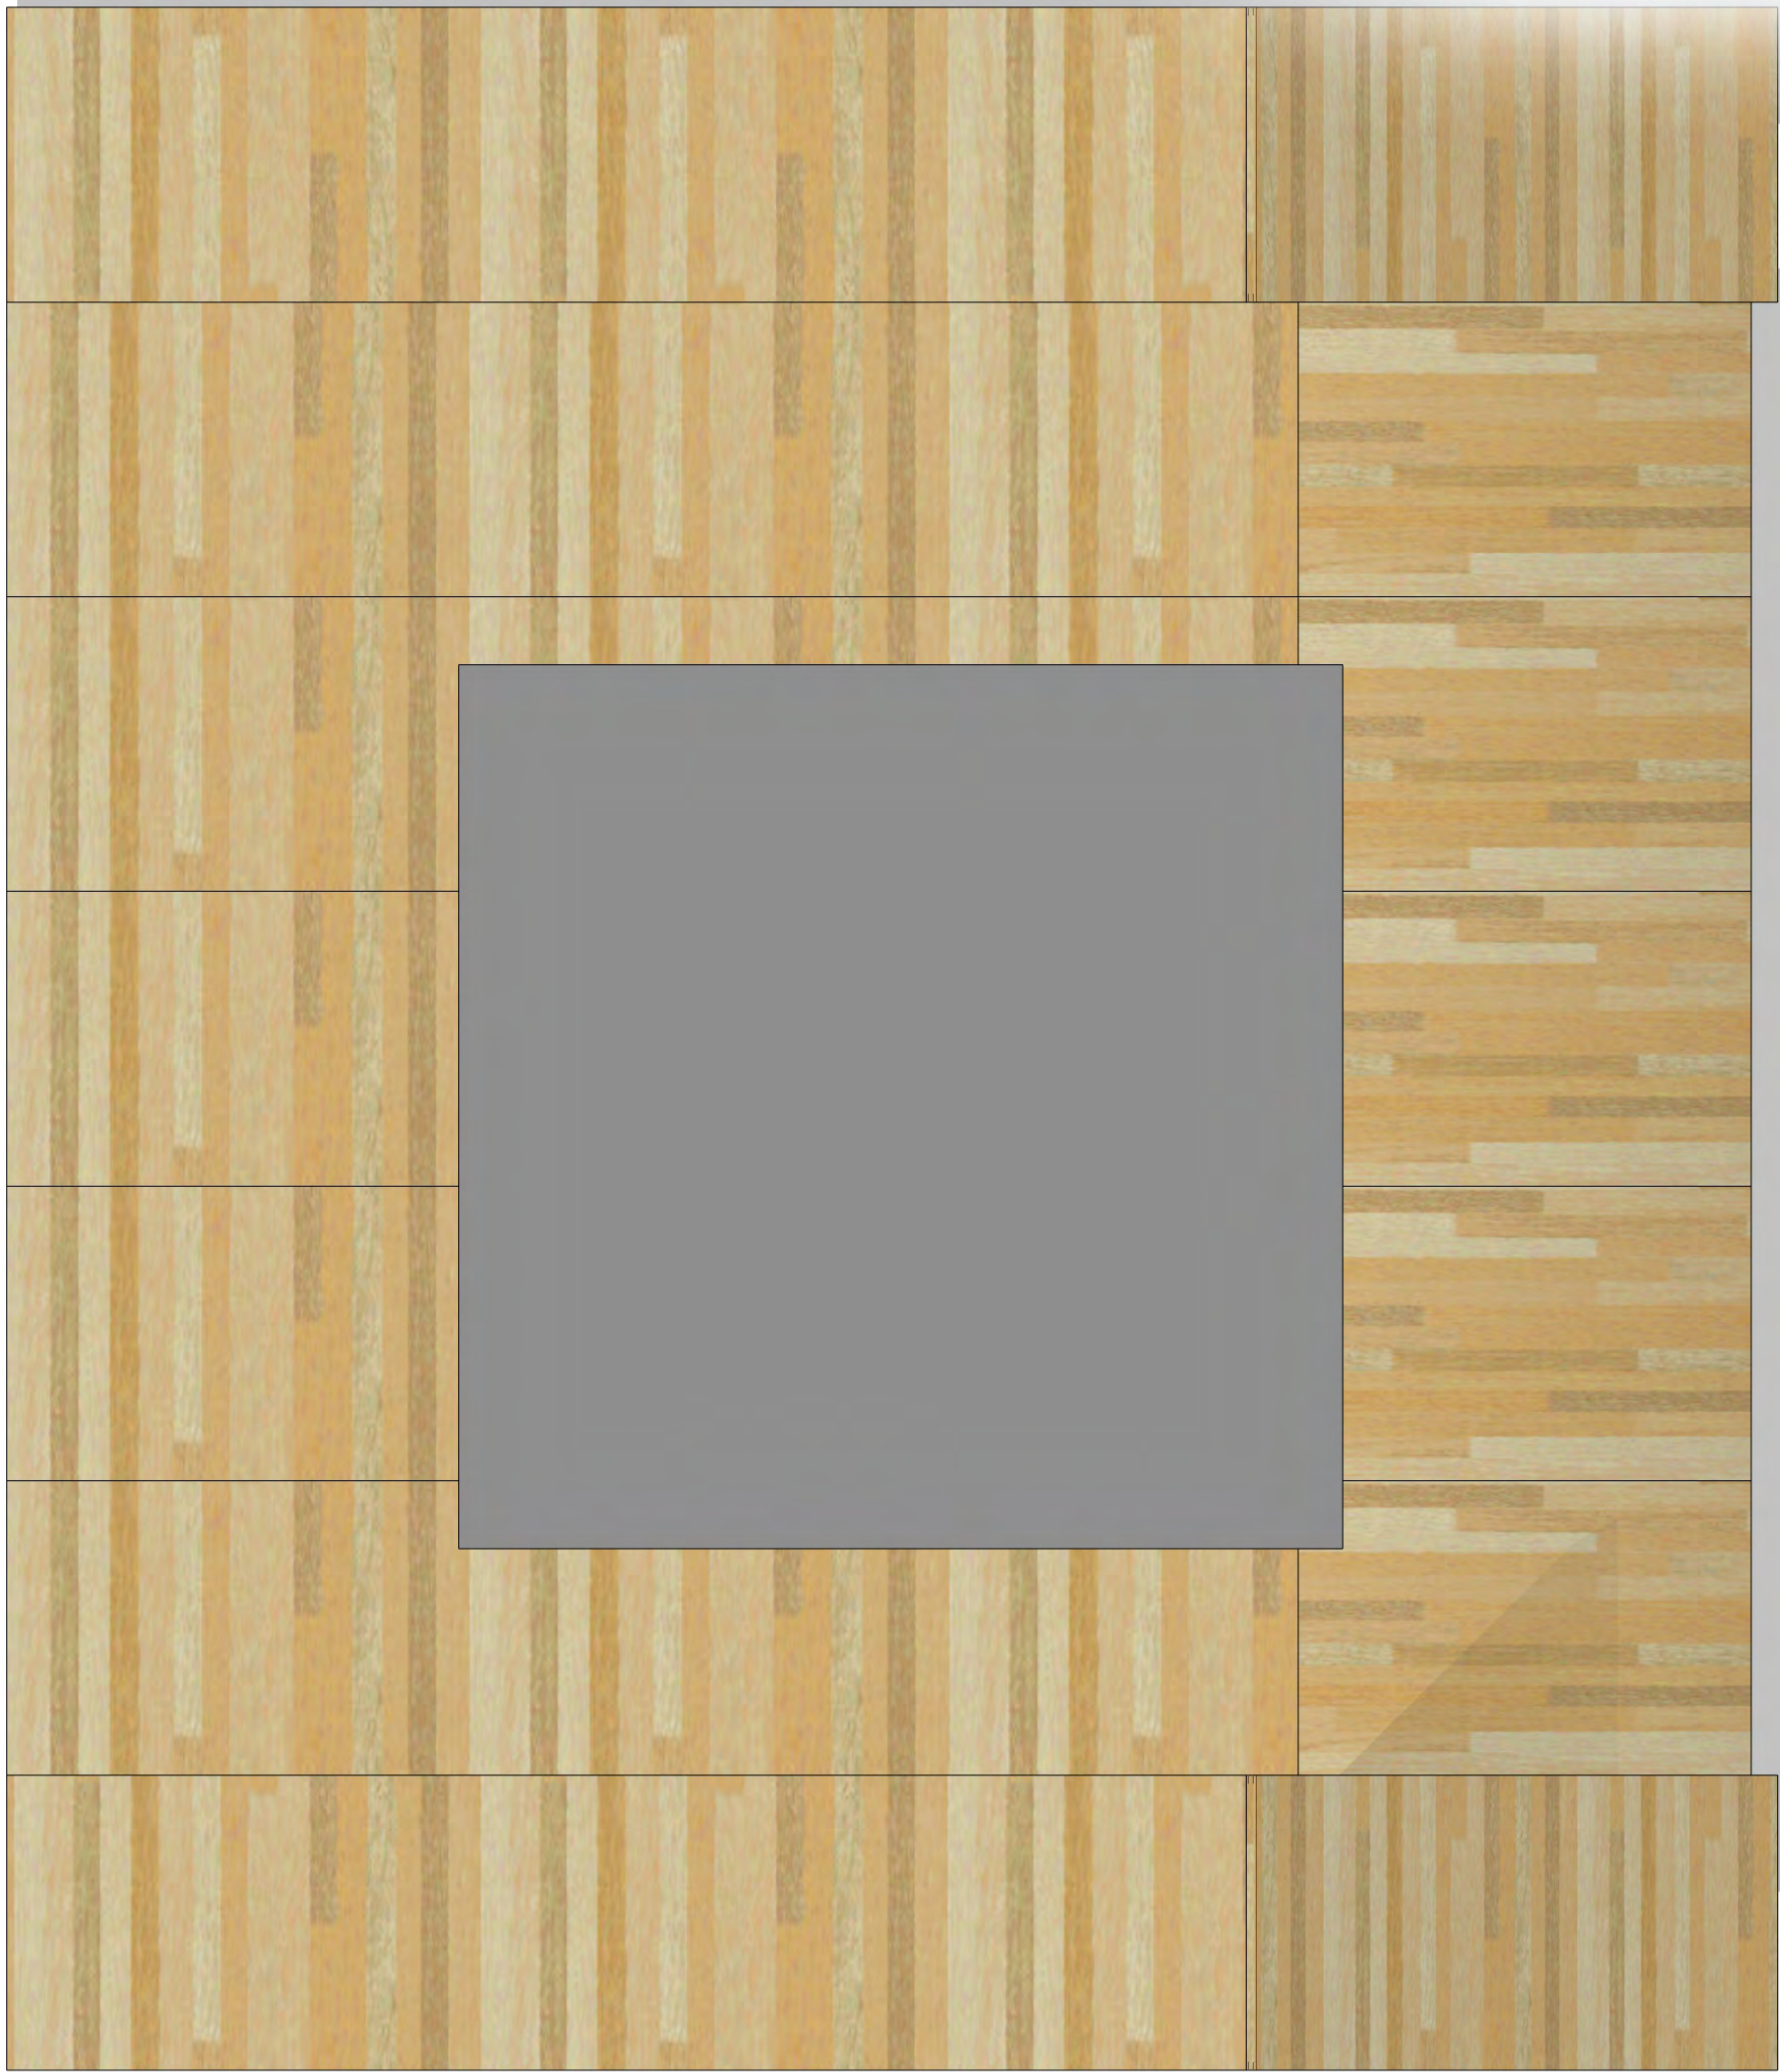






KOMODER

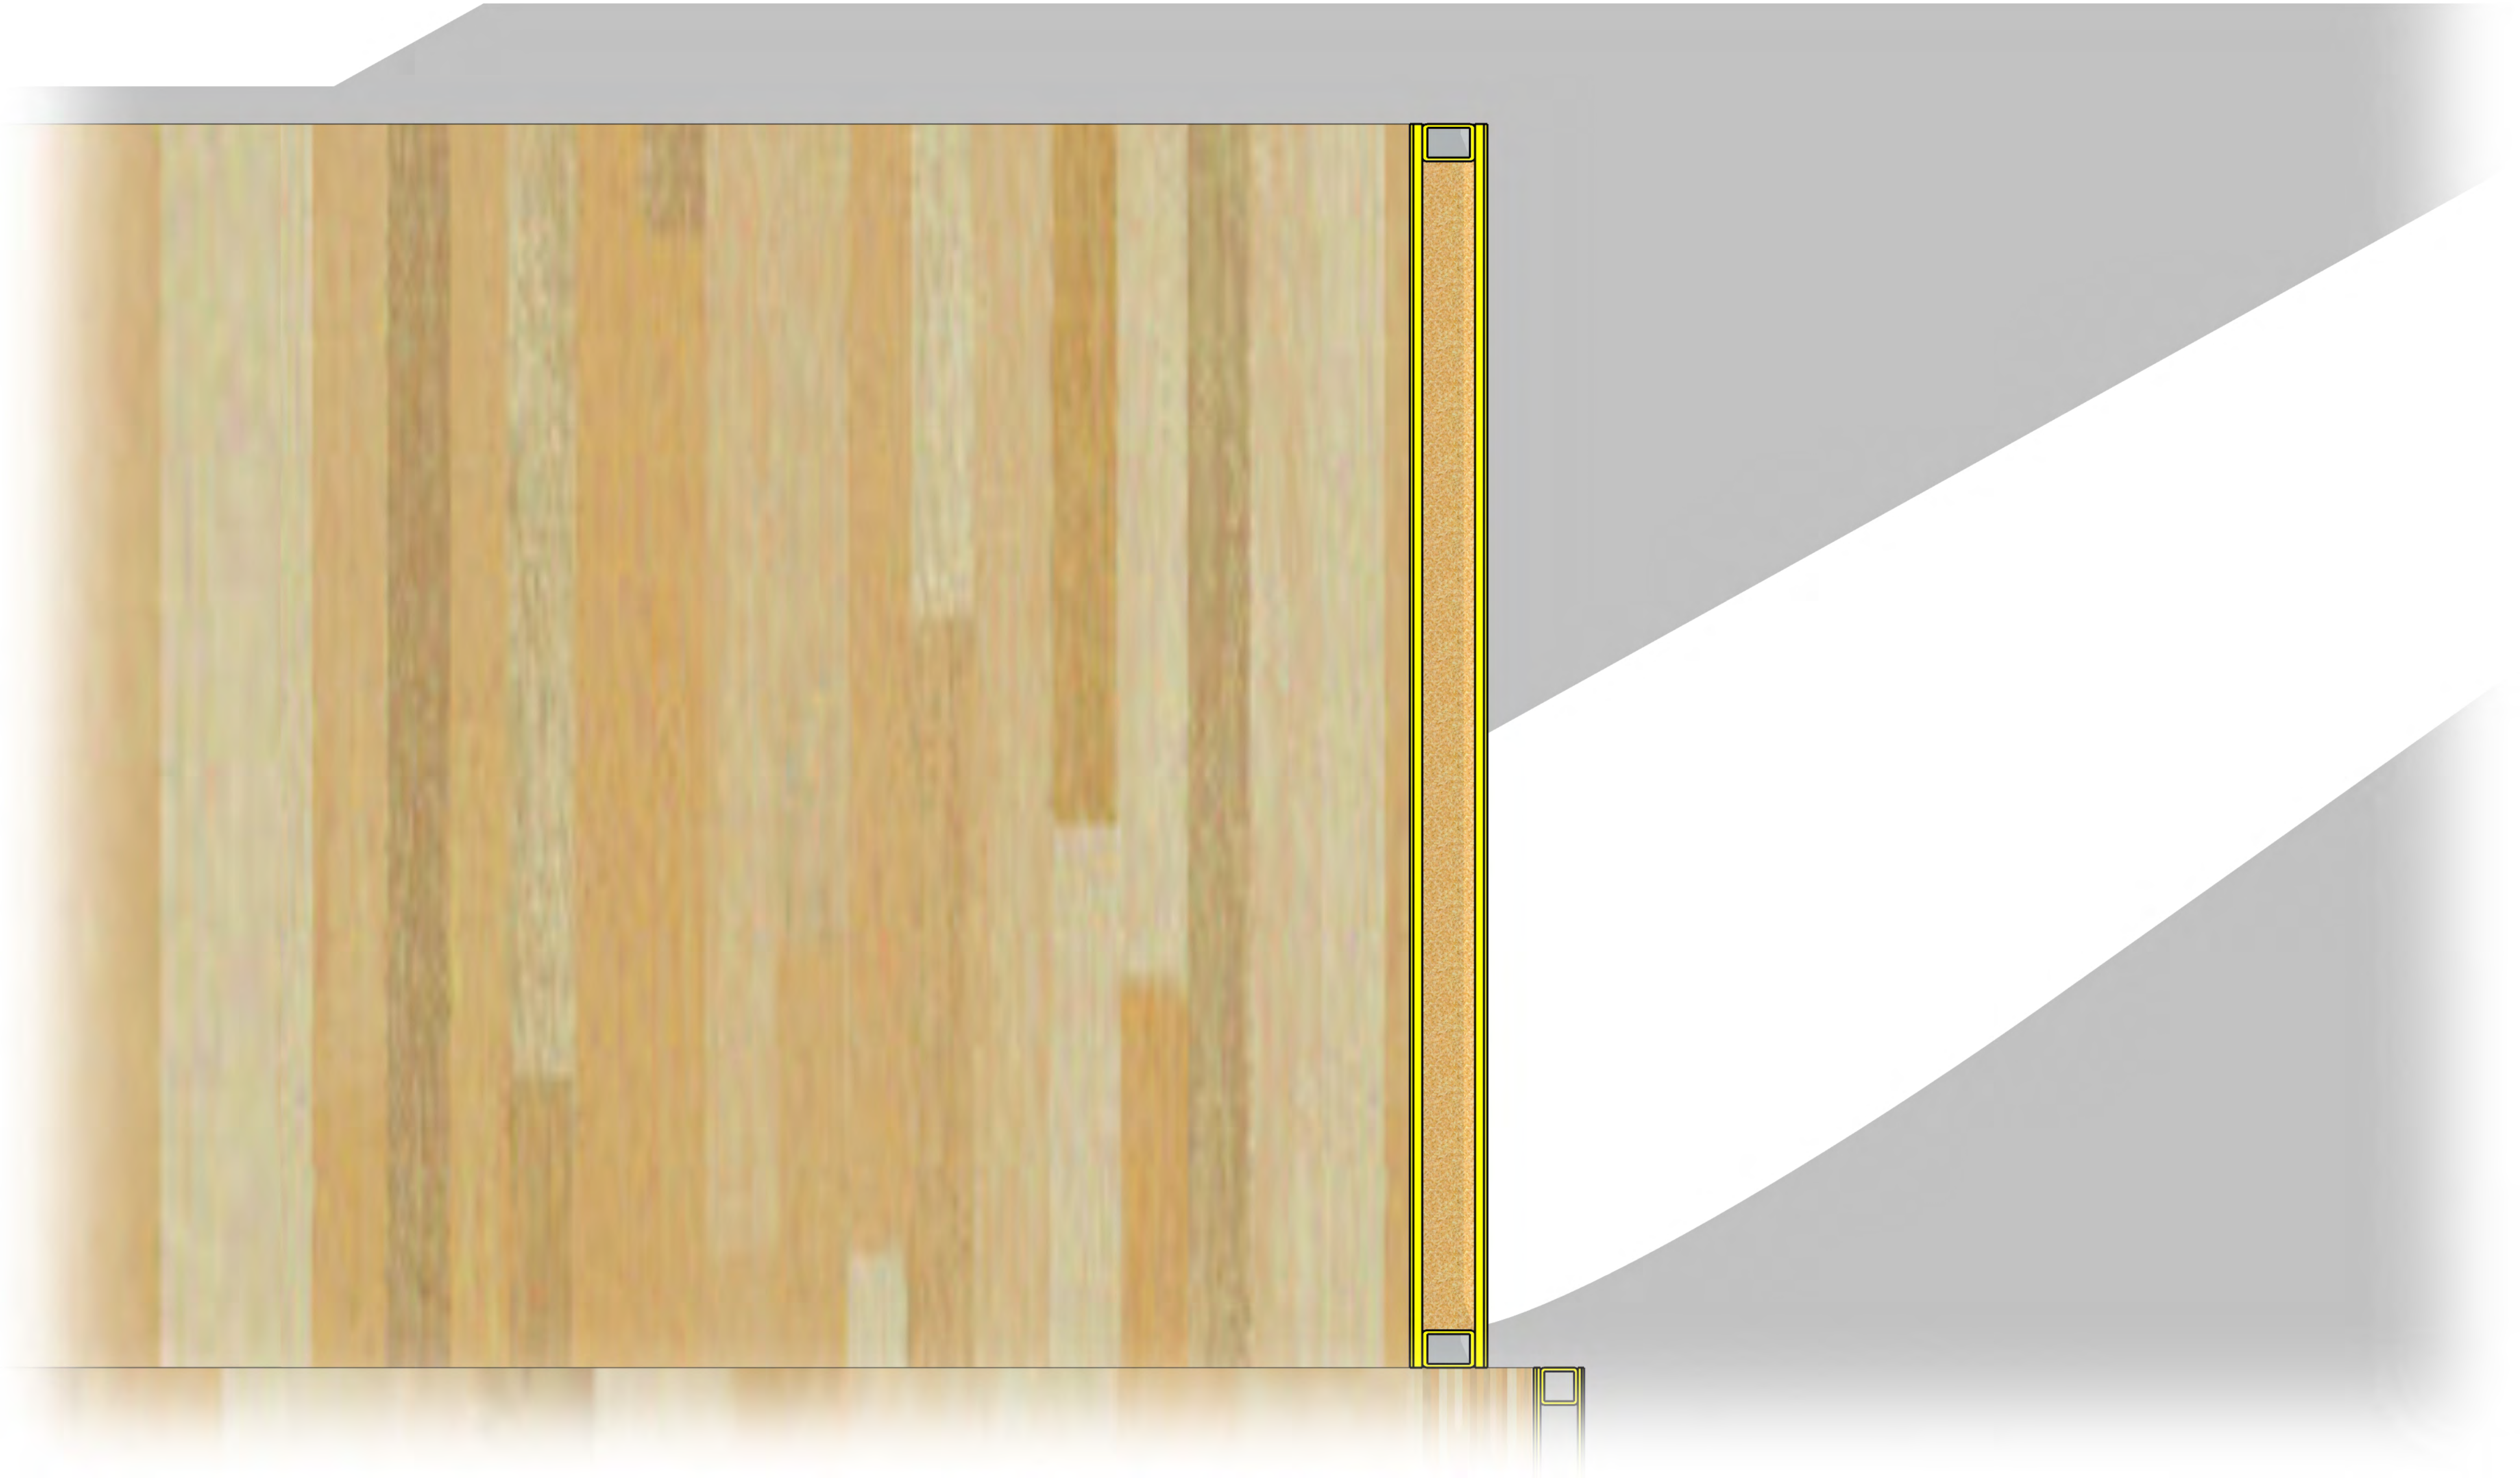


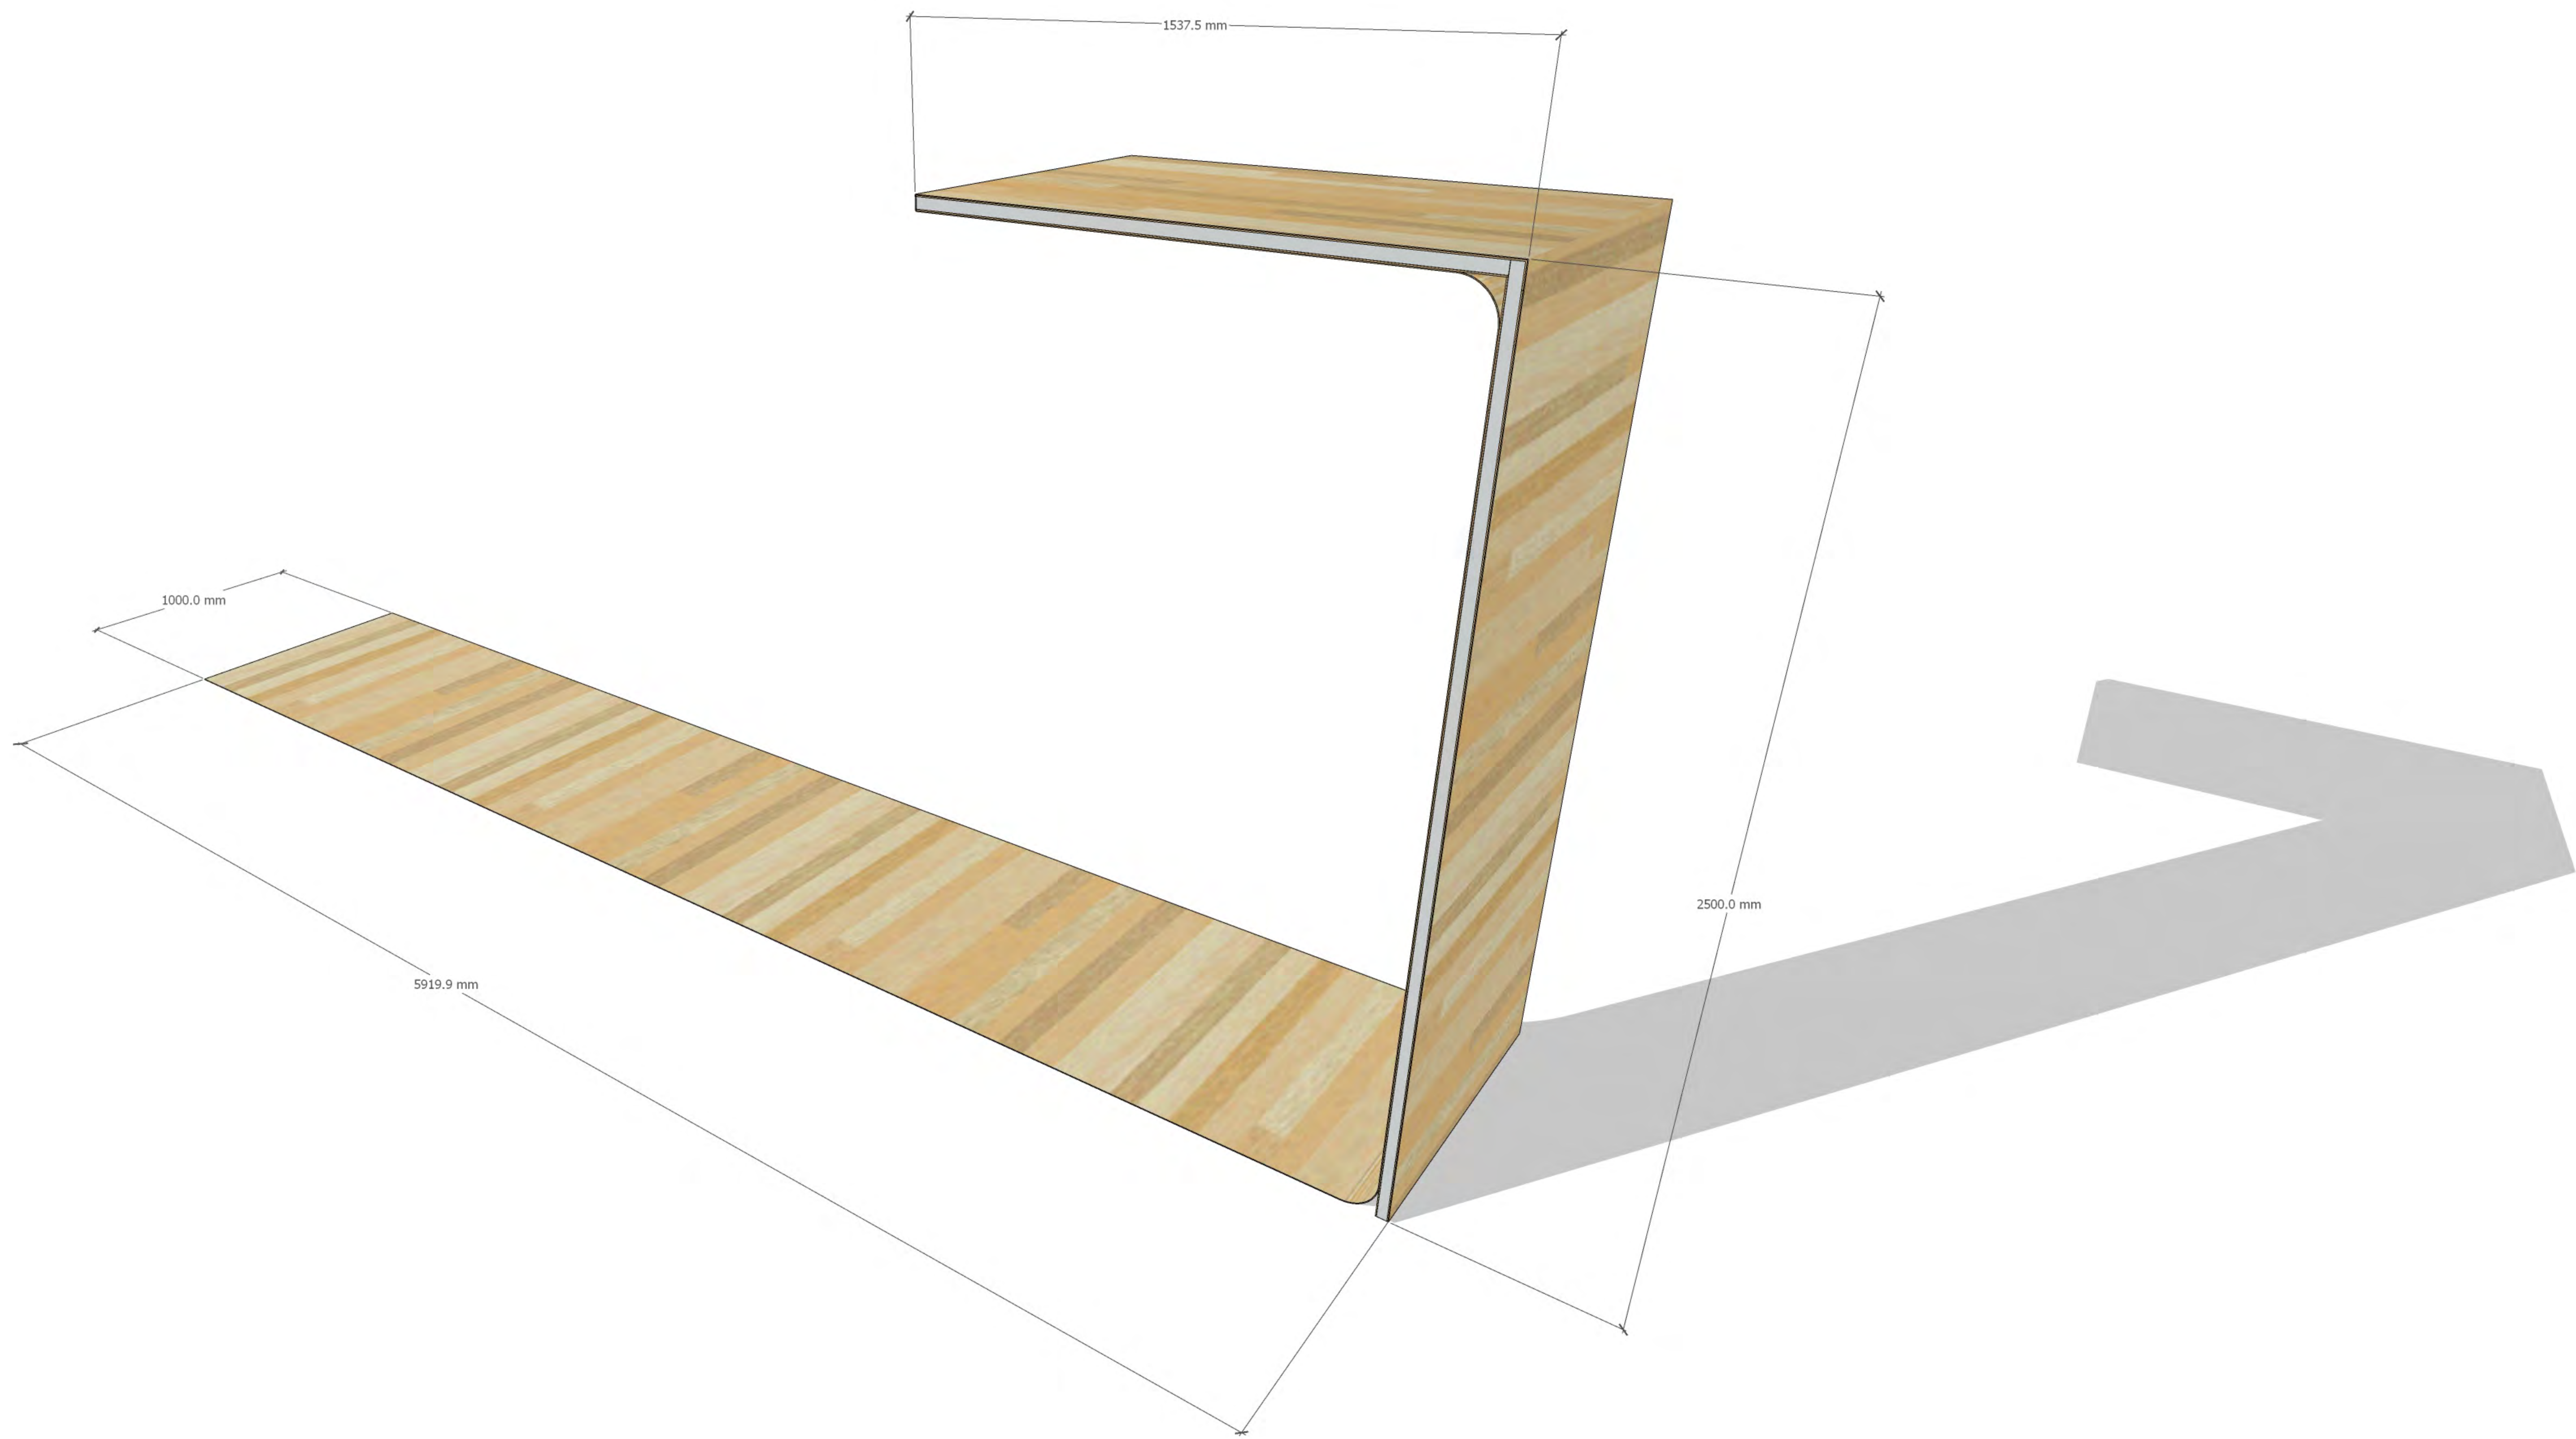


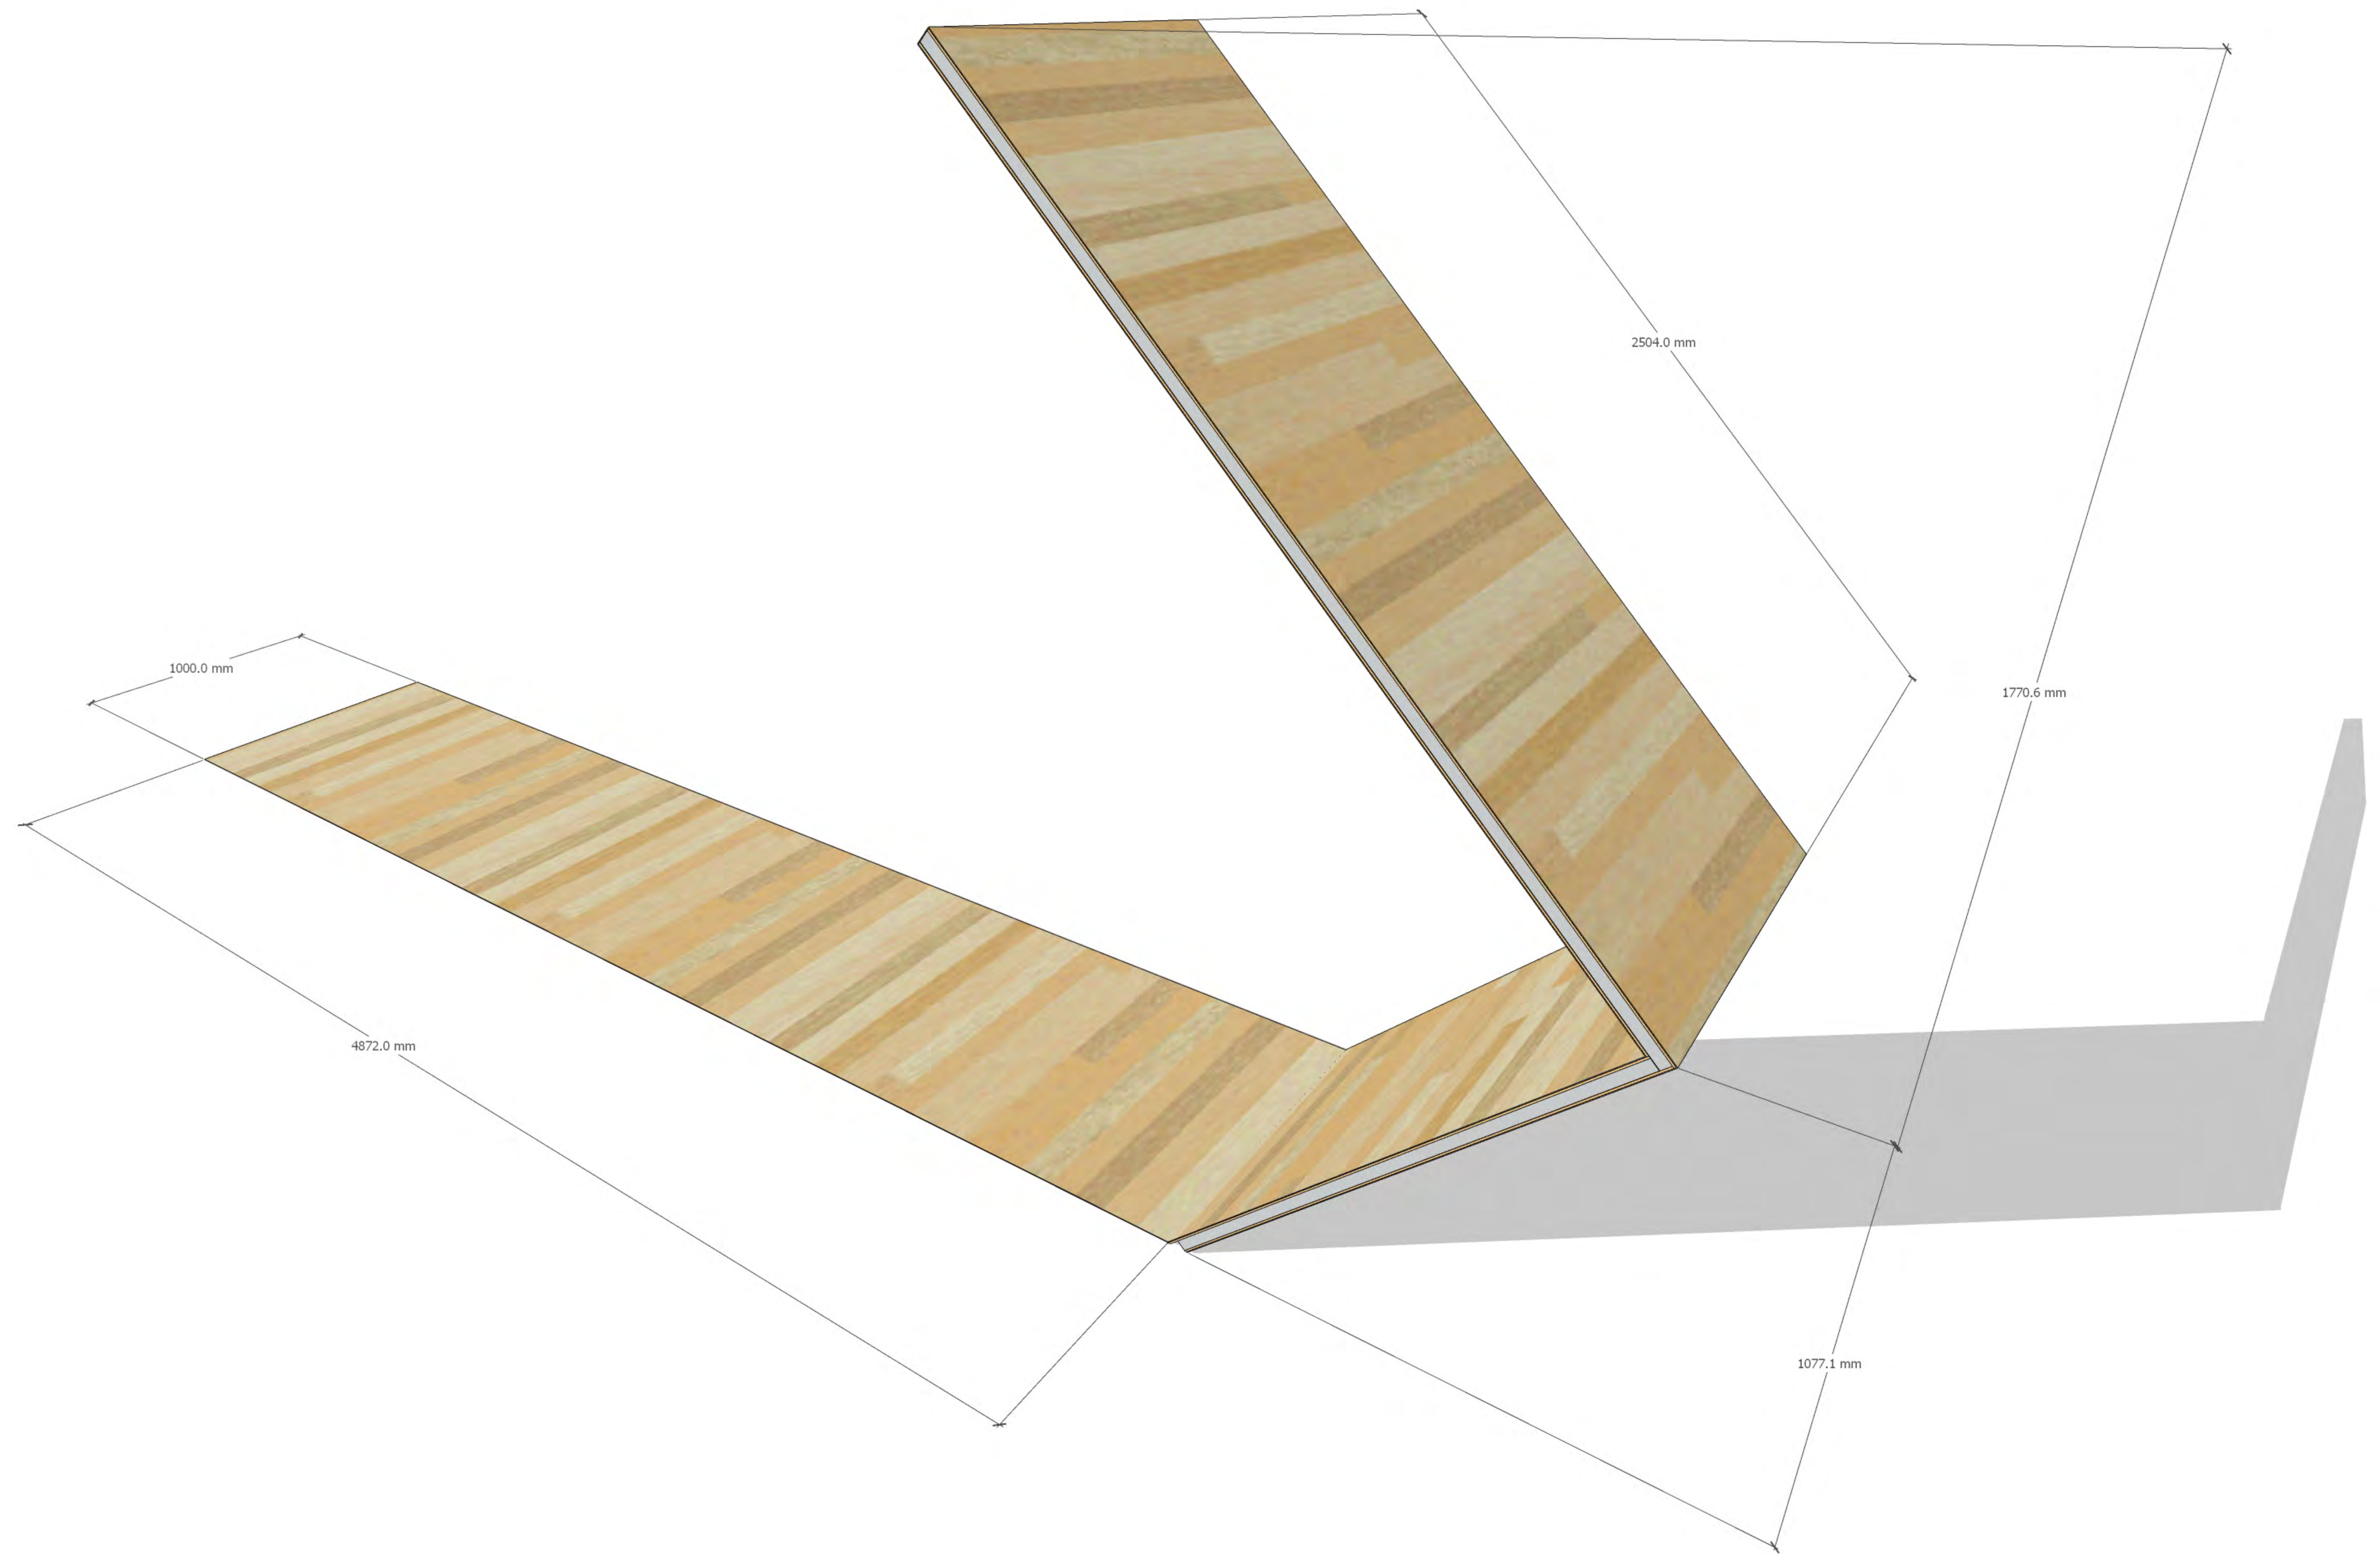

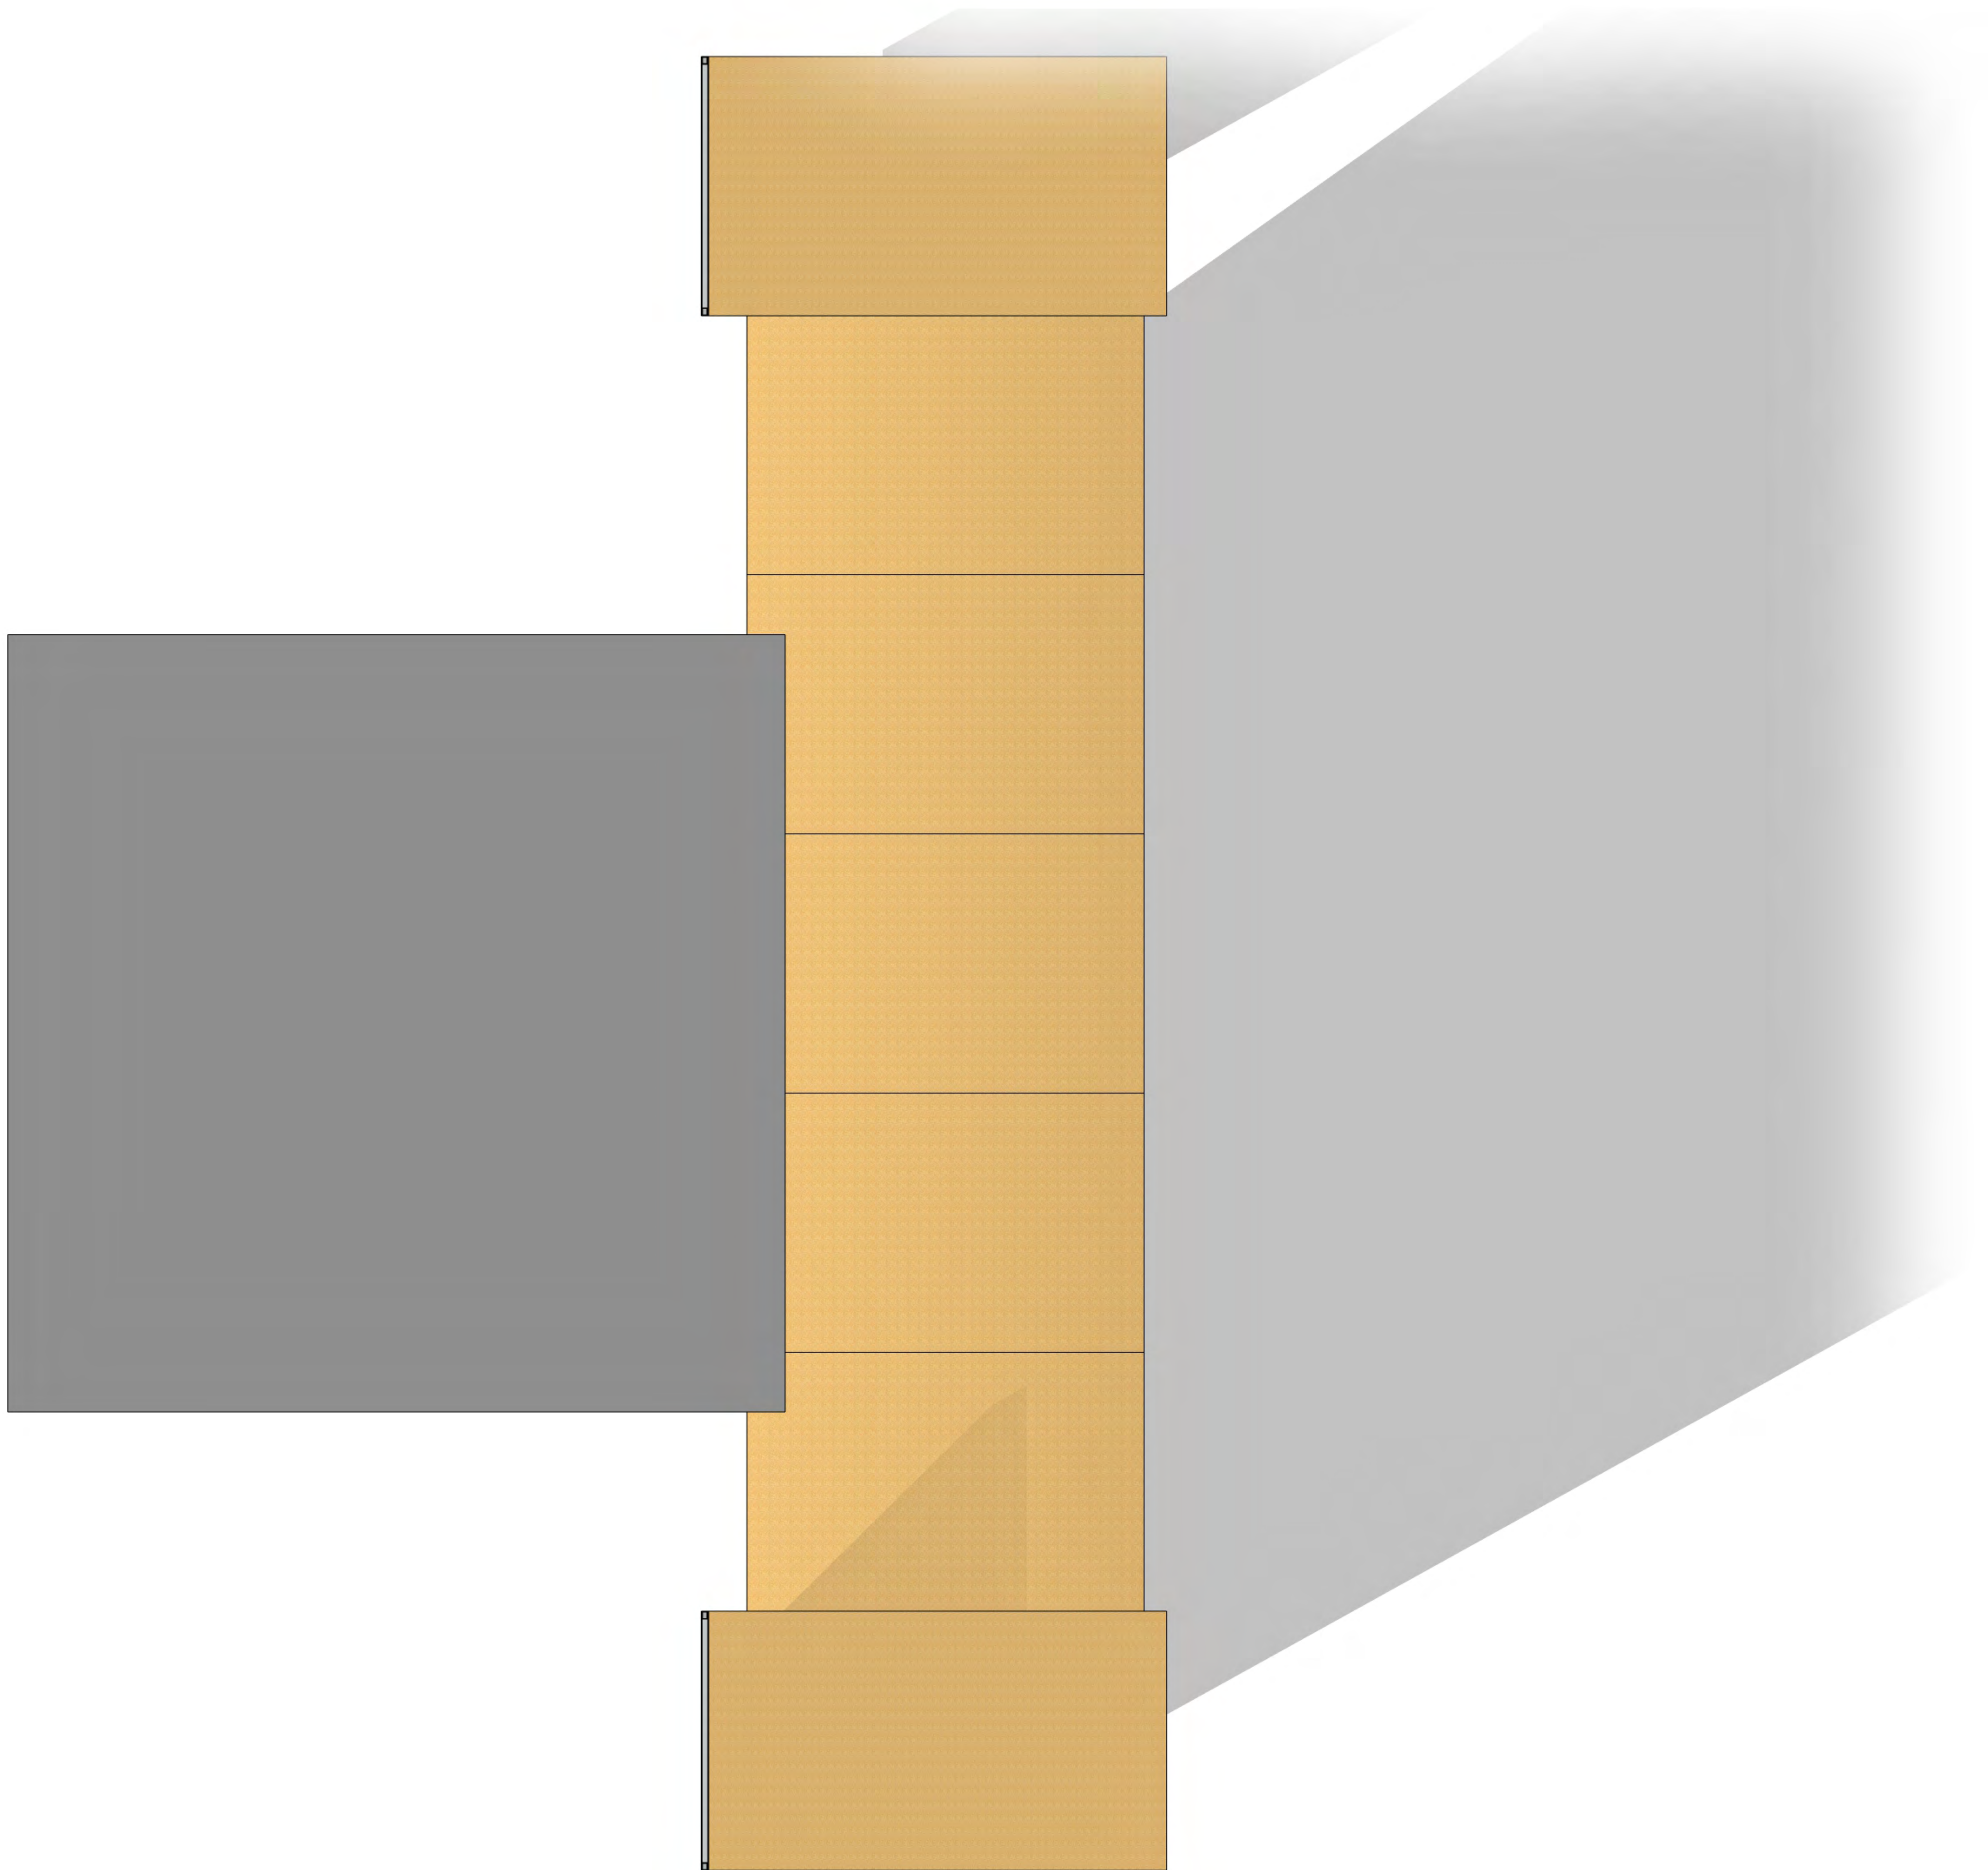

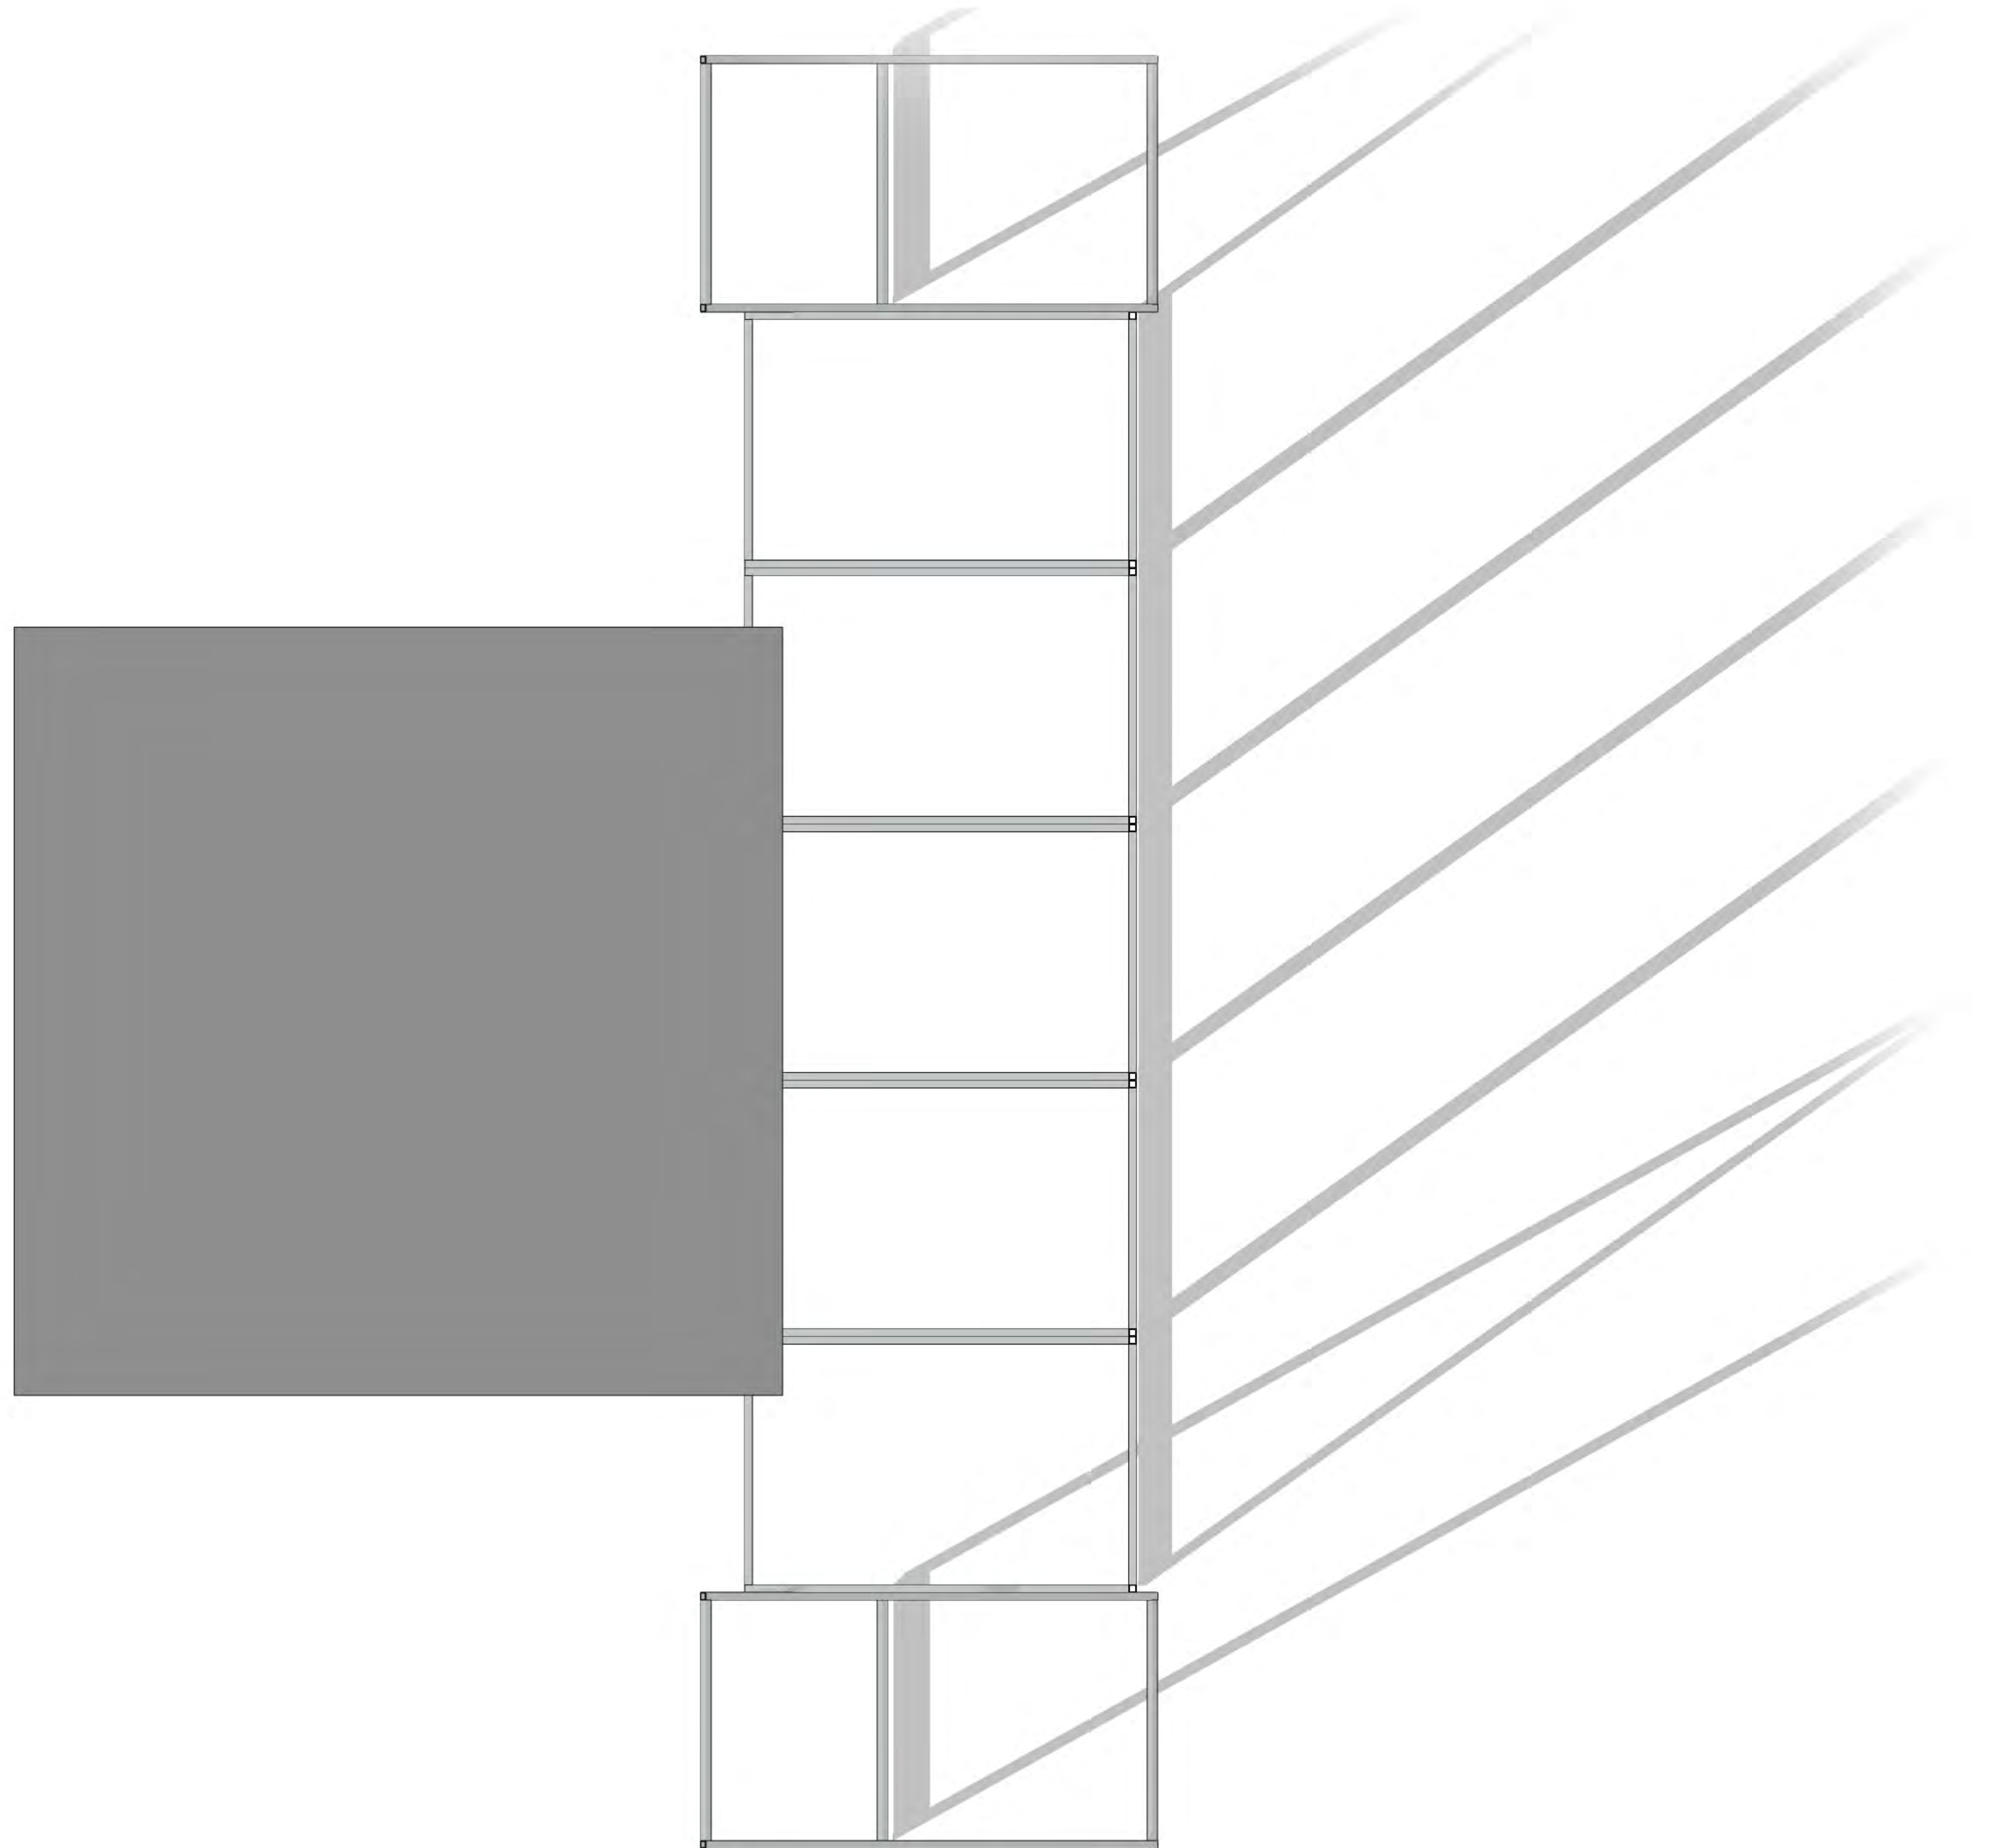

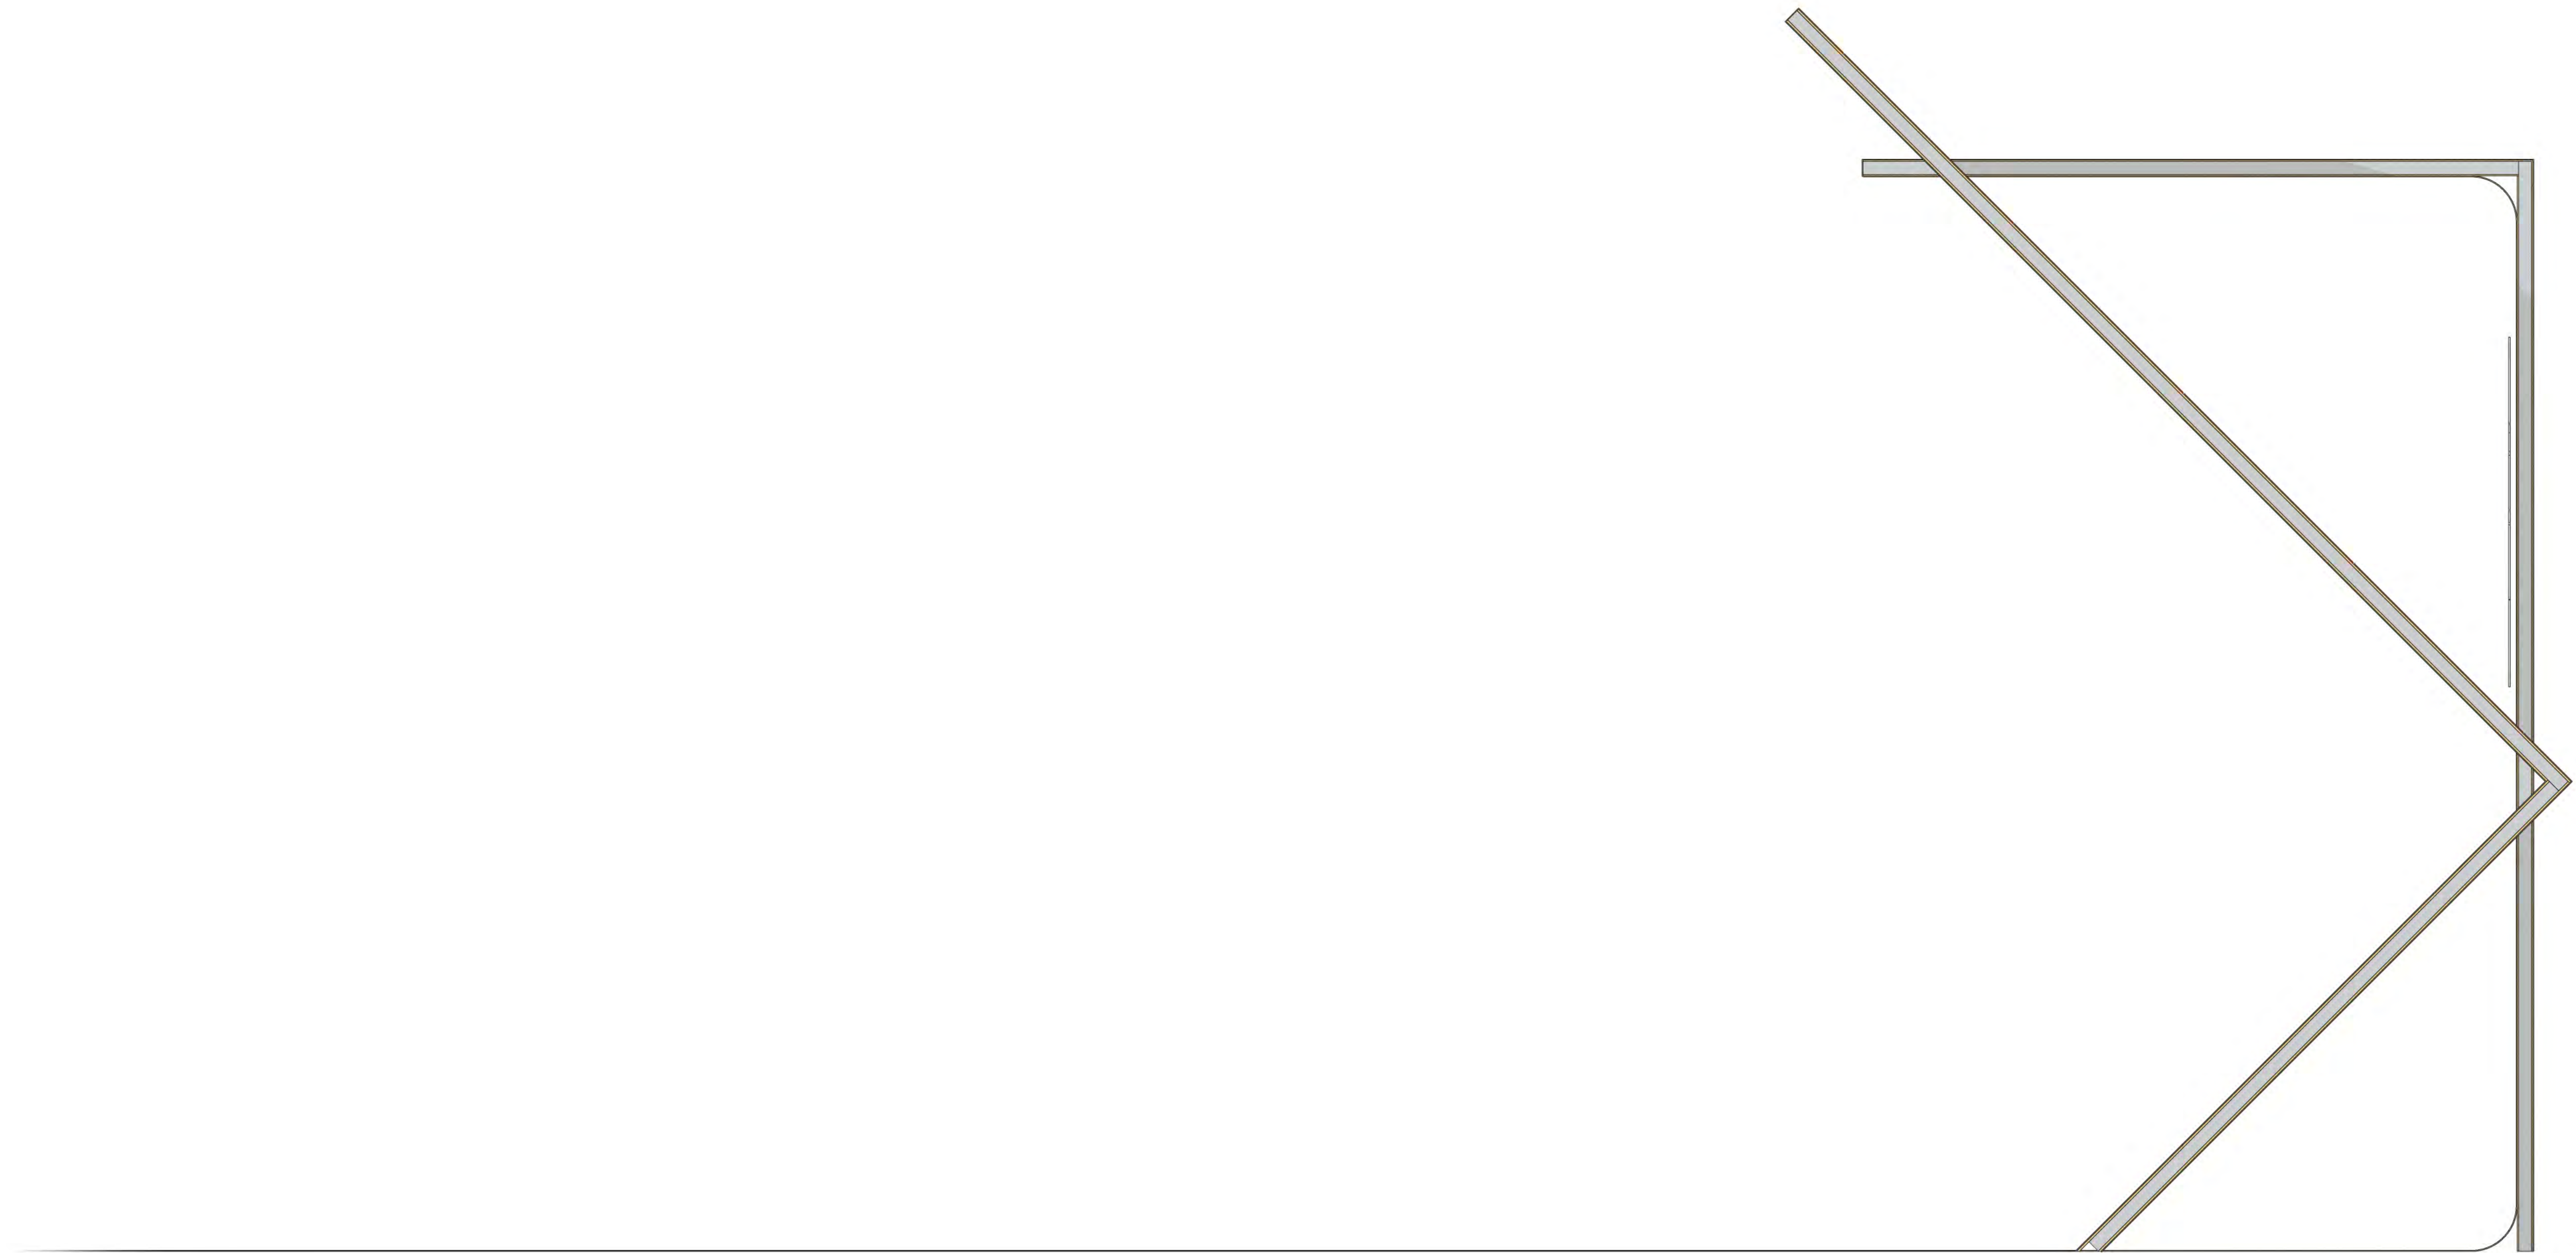

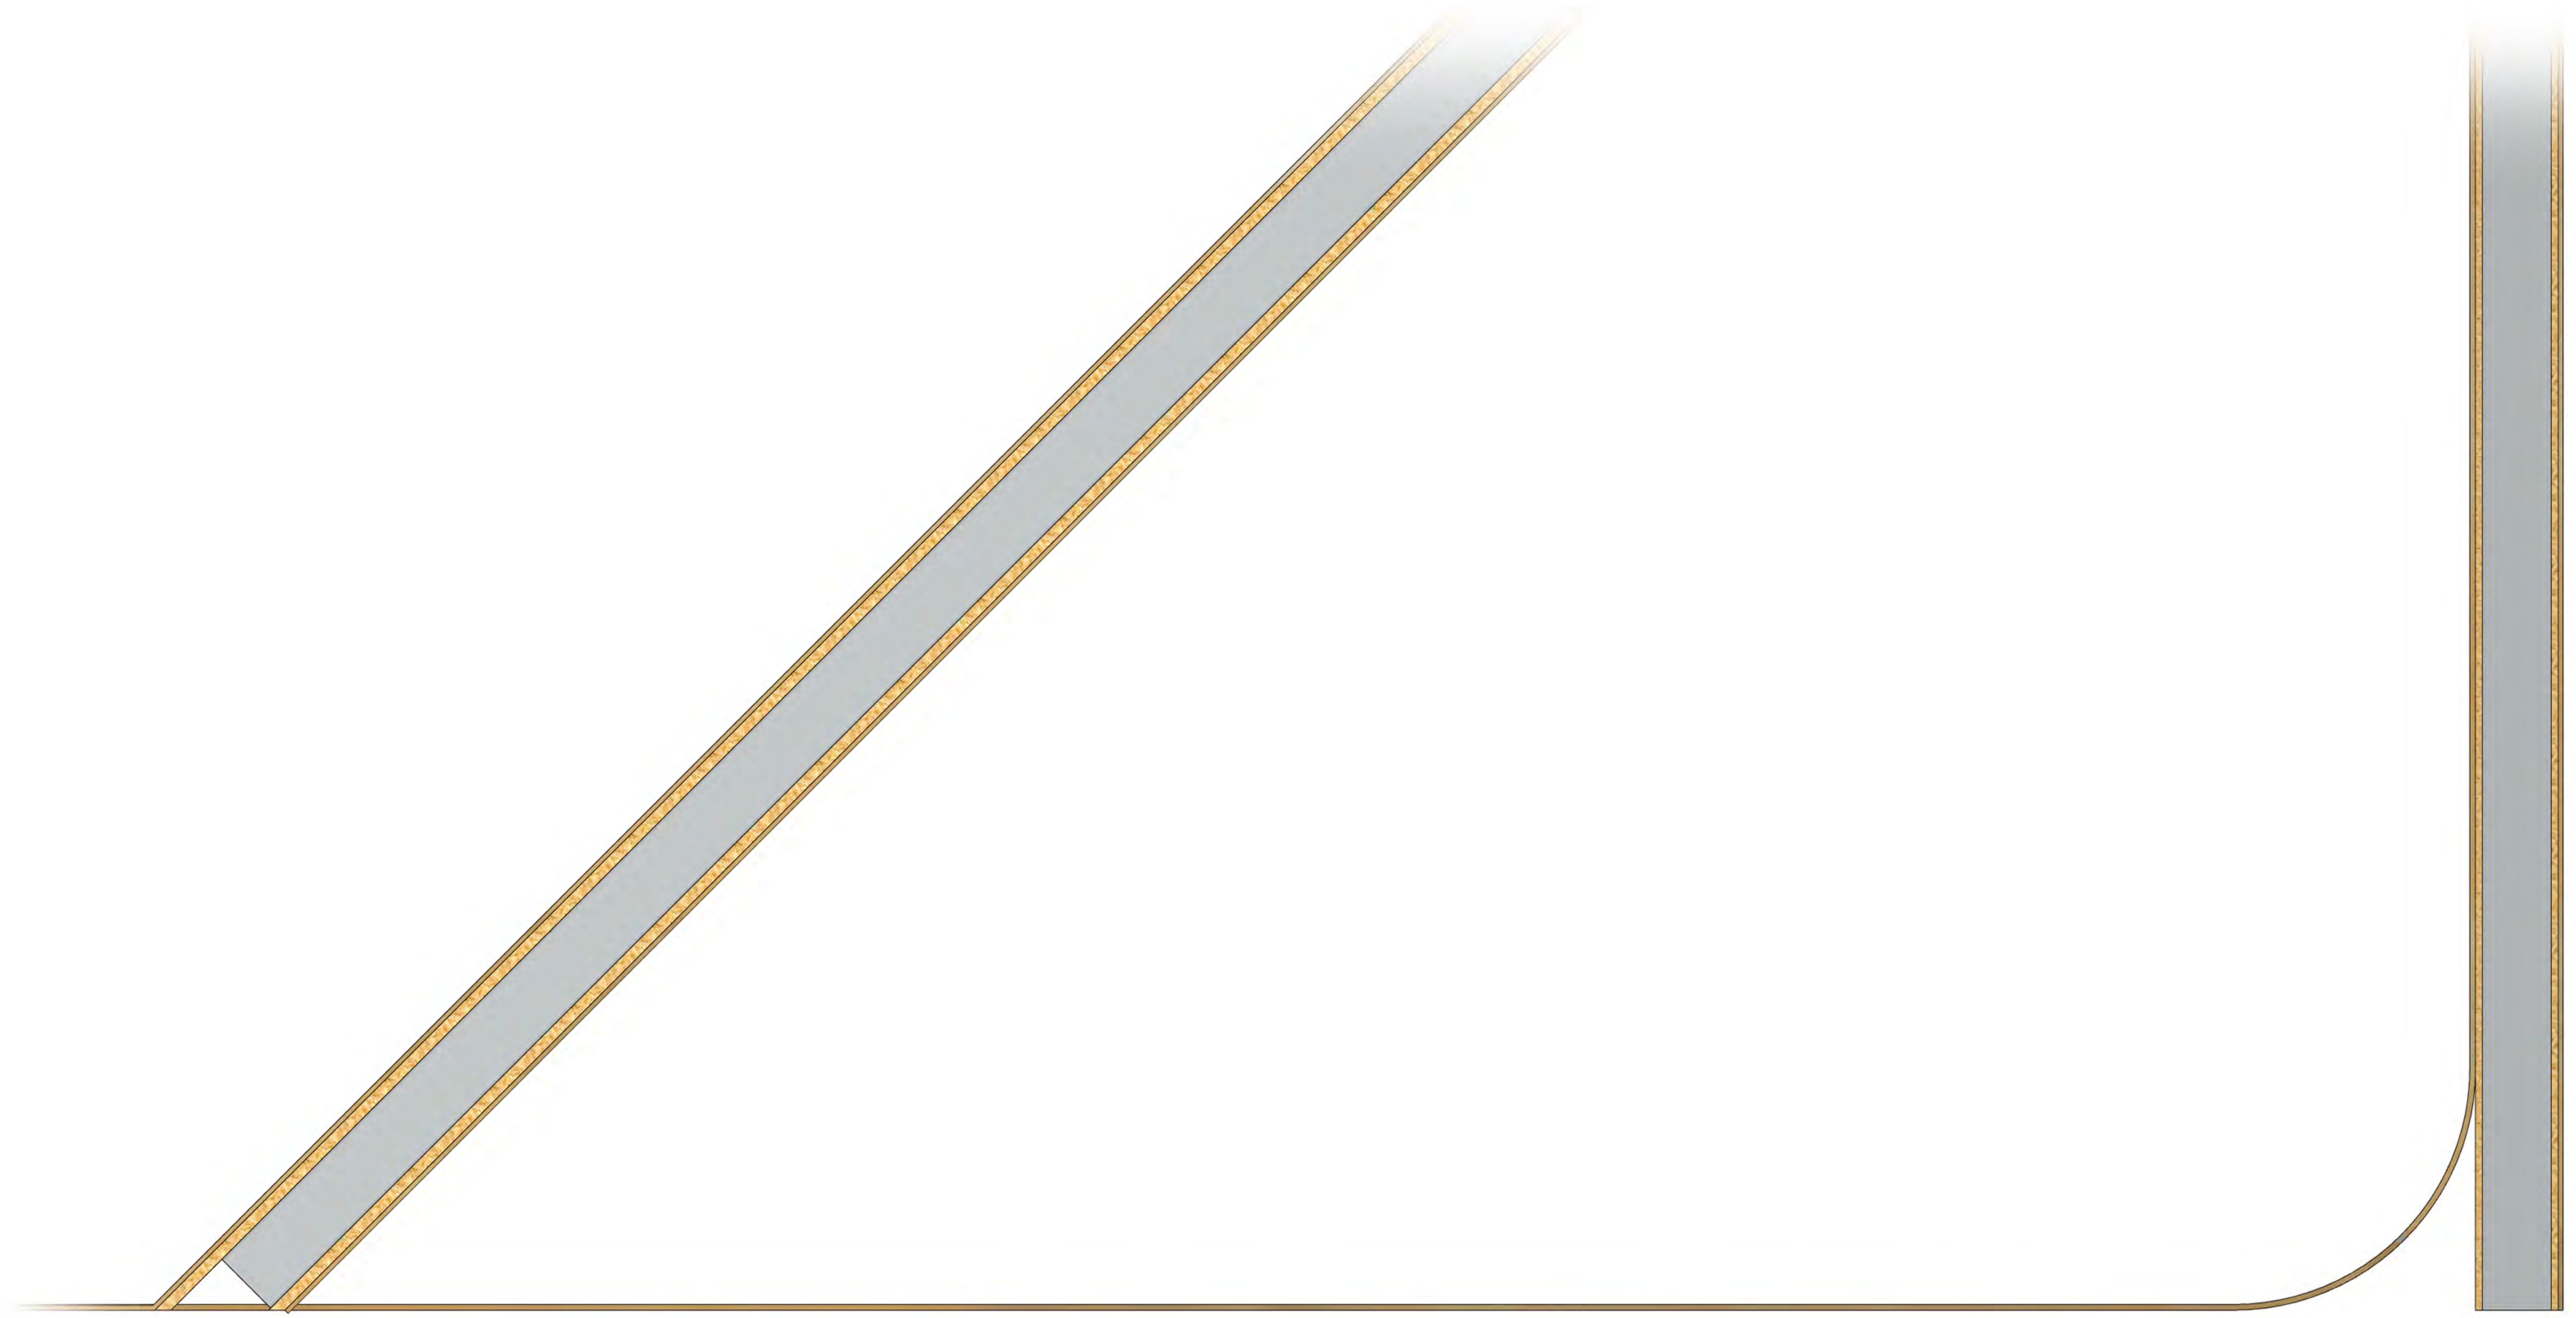



K O M O D E R



7.00



RIA
N°7214

2.50

HSE: R.I.A.
4.50

SIDÉRIQUE


Interphone 72

00.9

AI ZDM 2/5


7.00


K O M O D E R

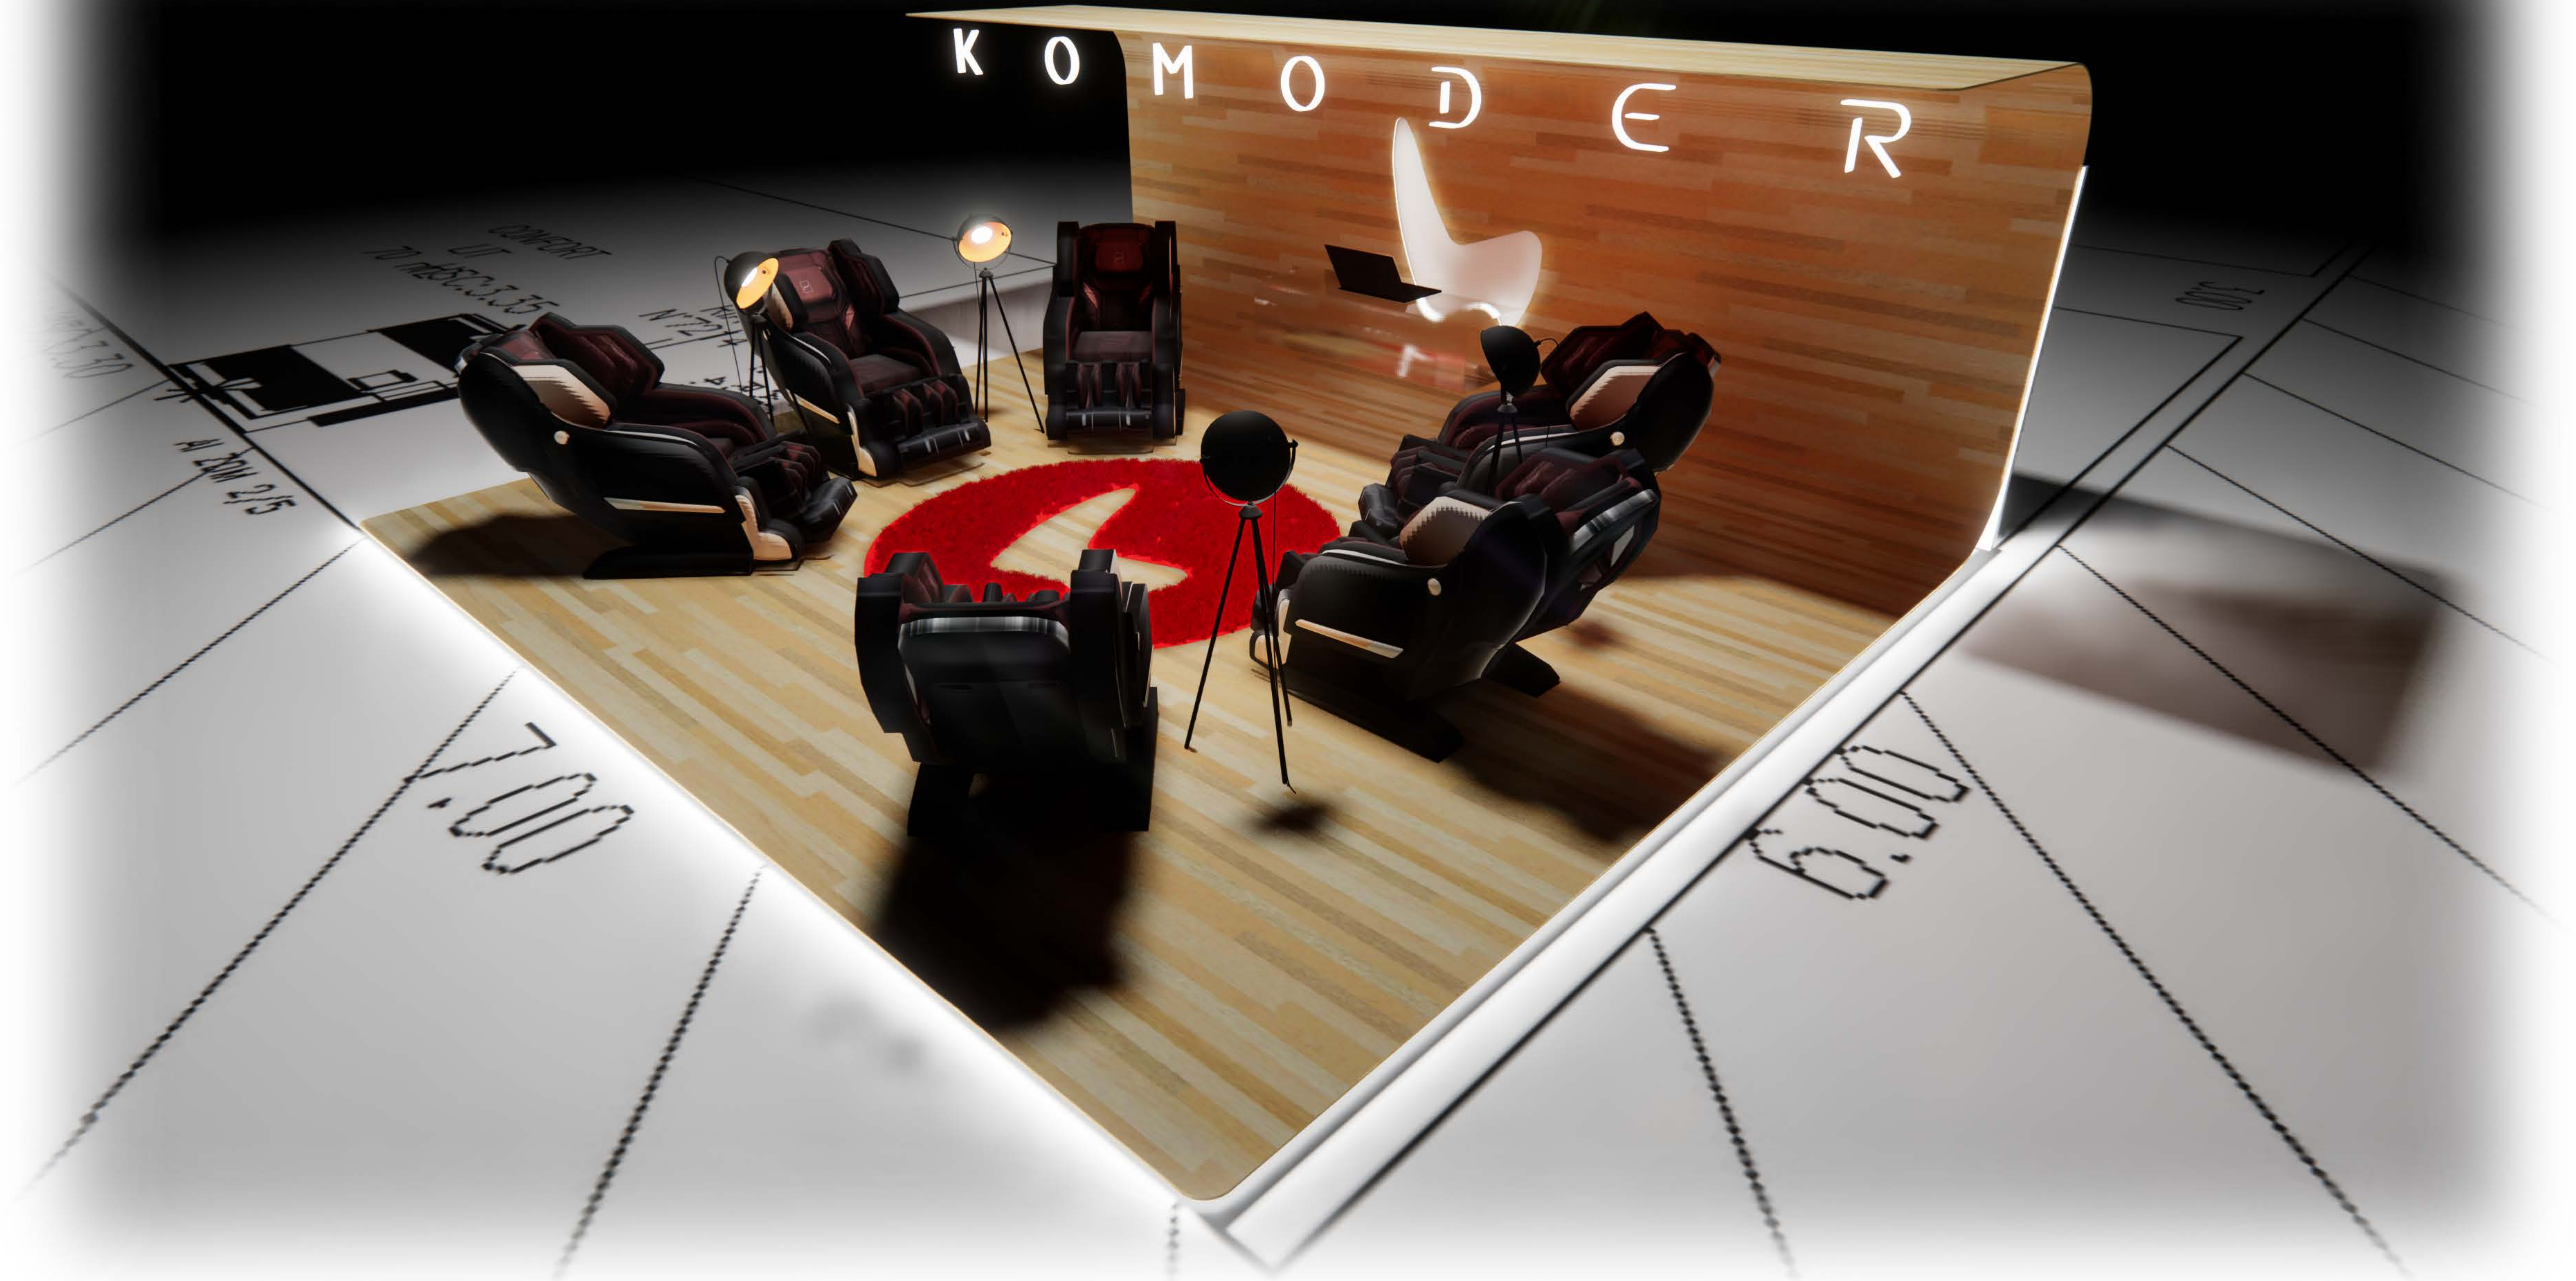








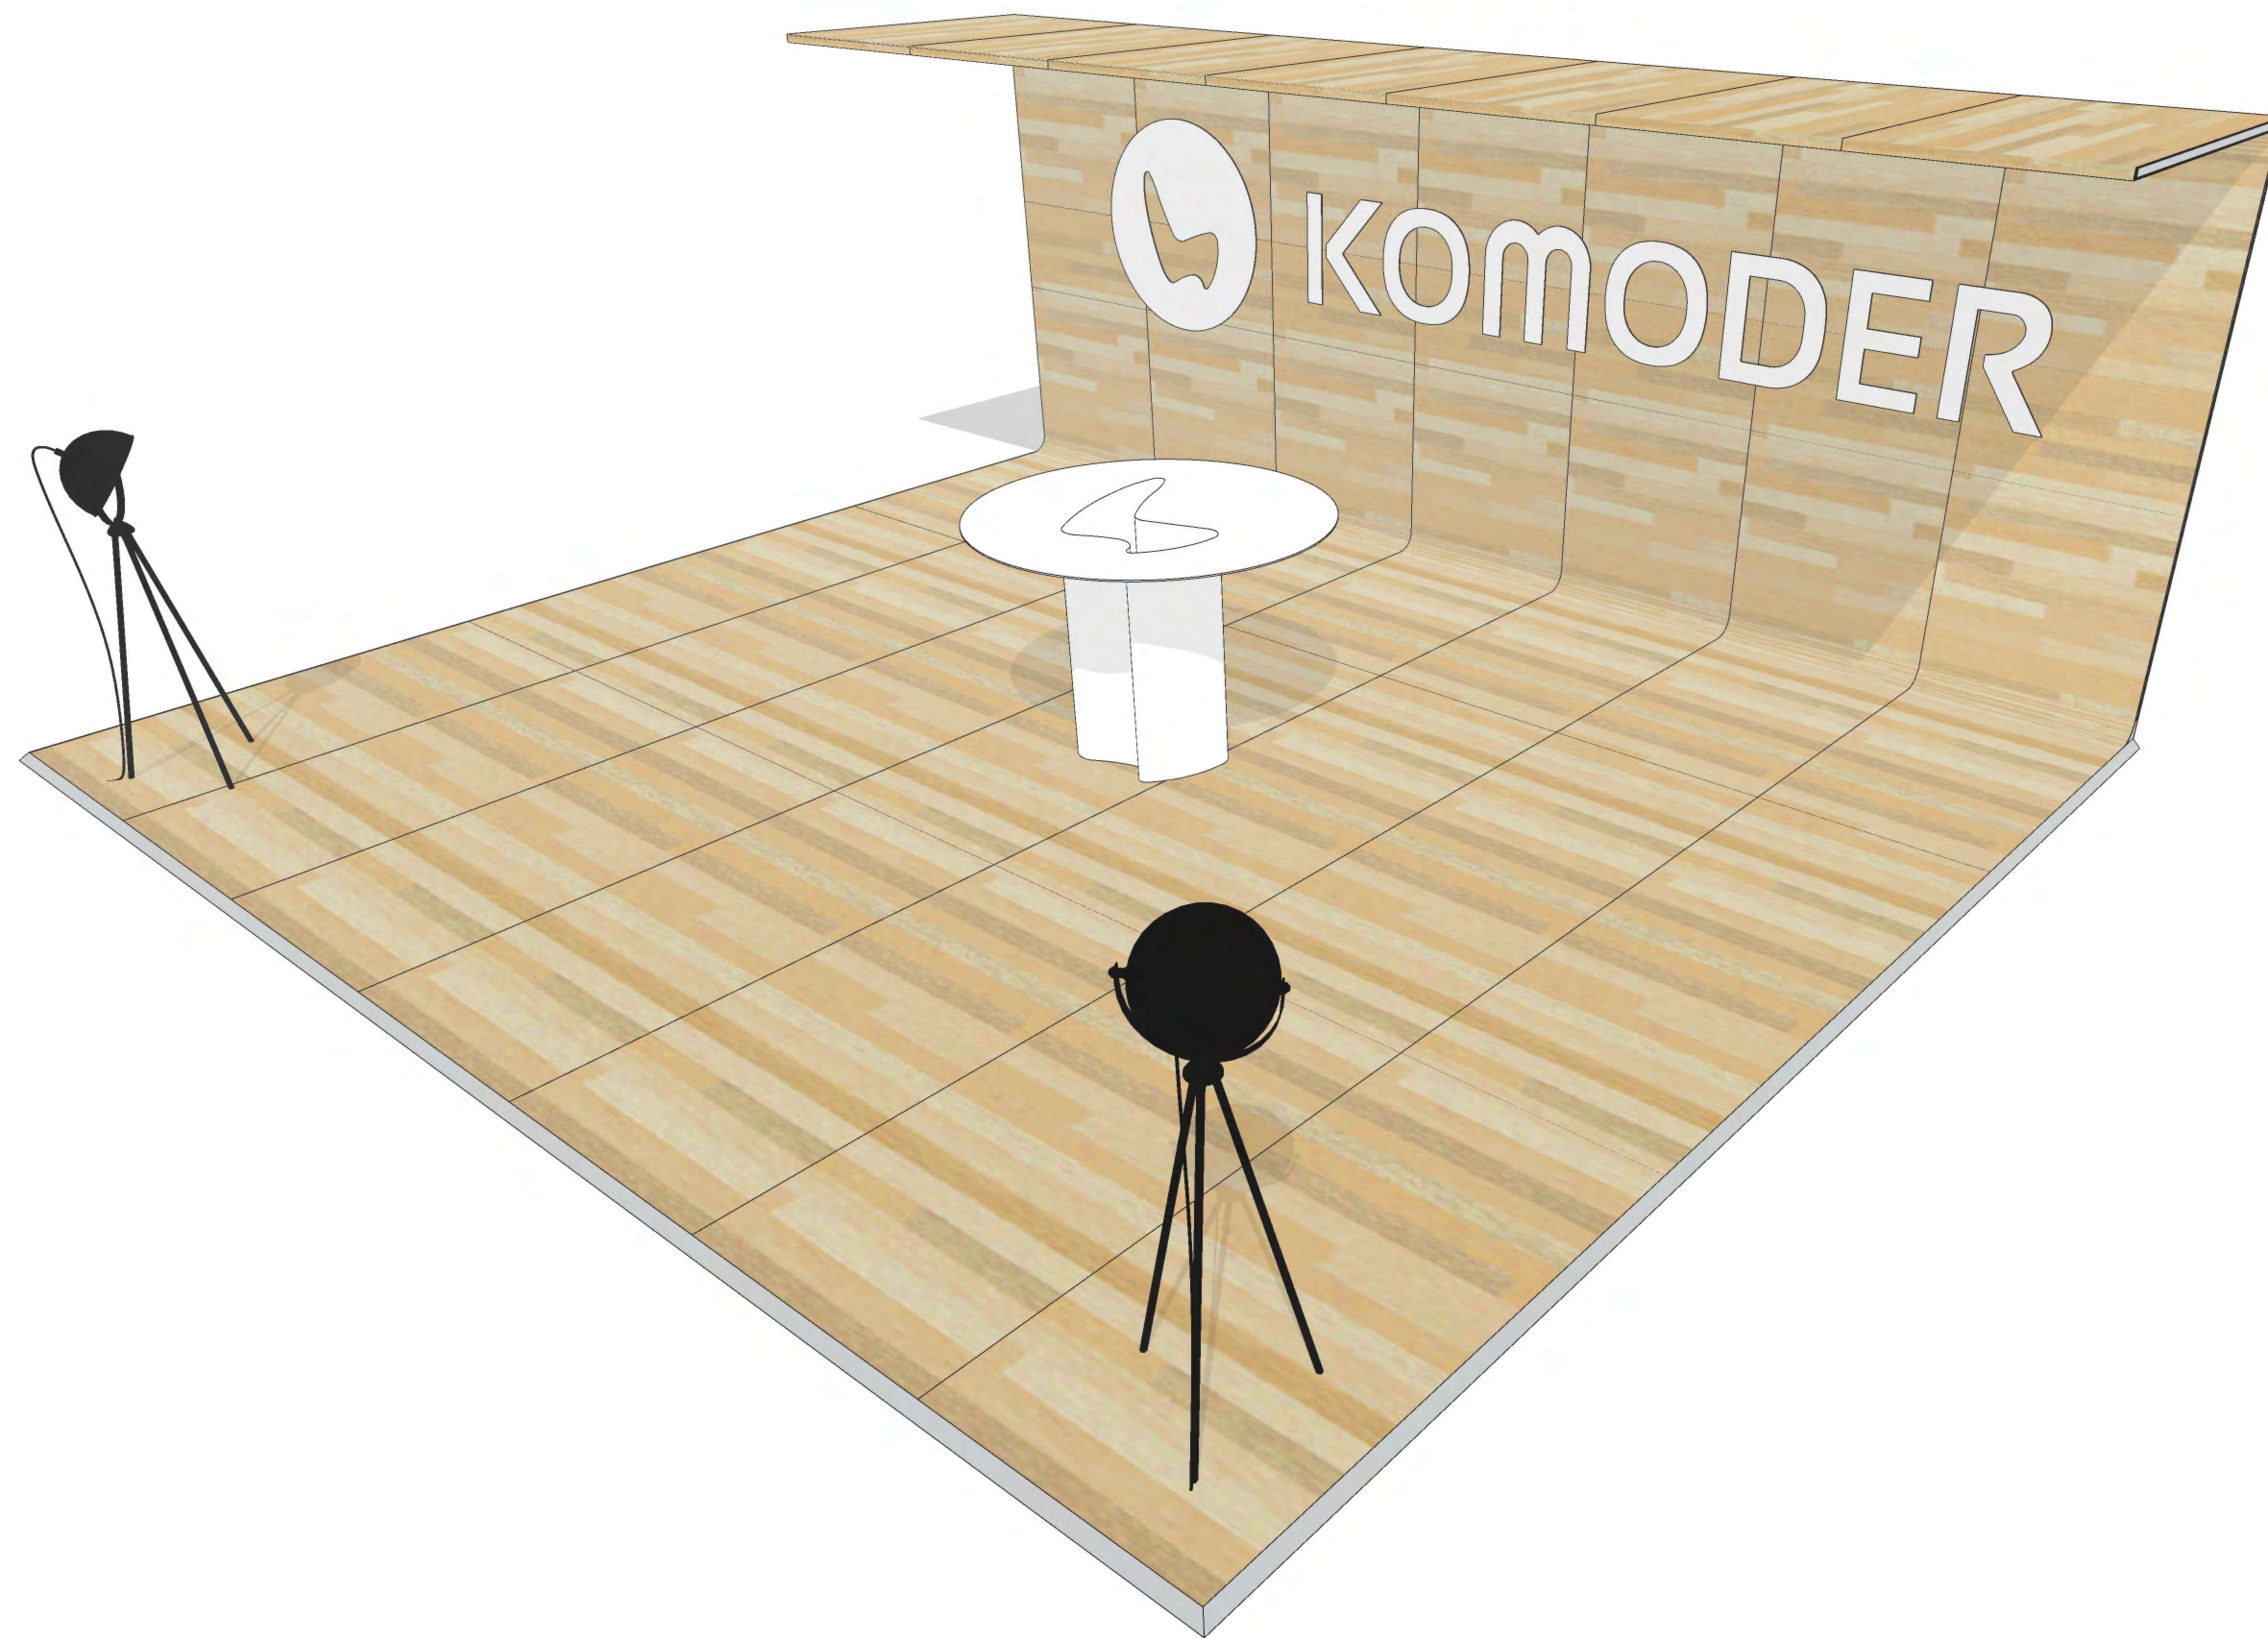


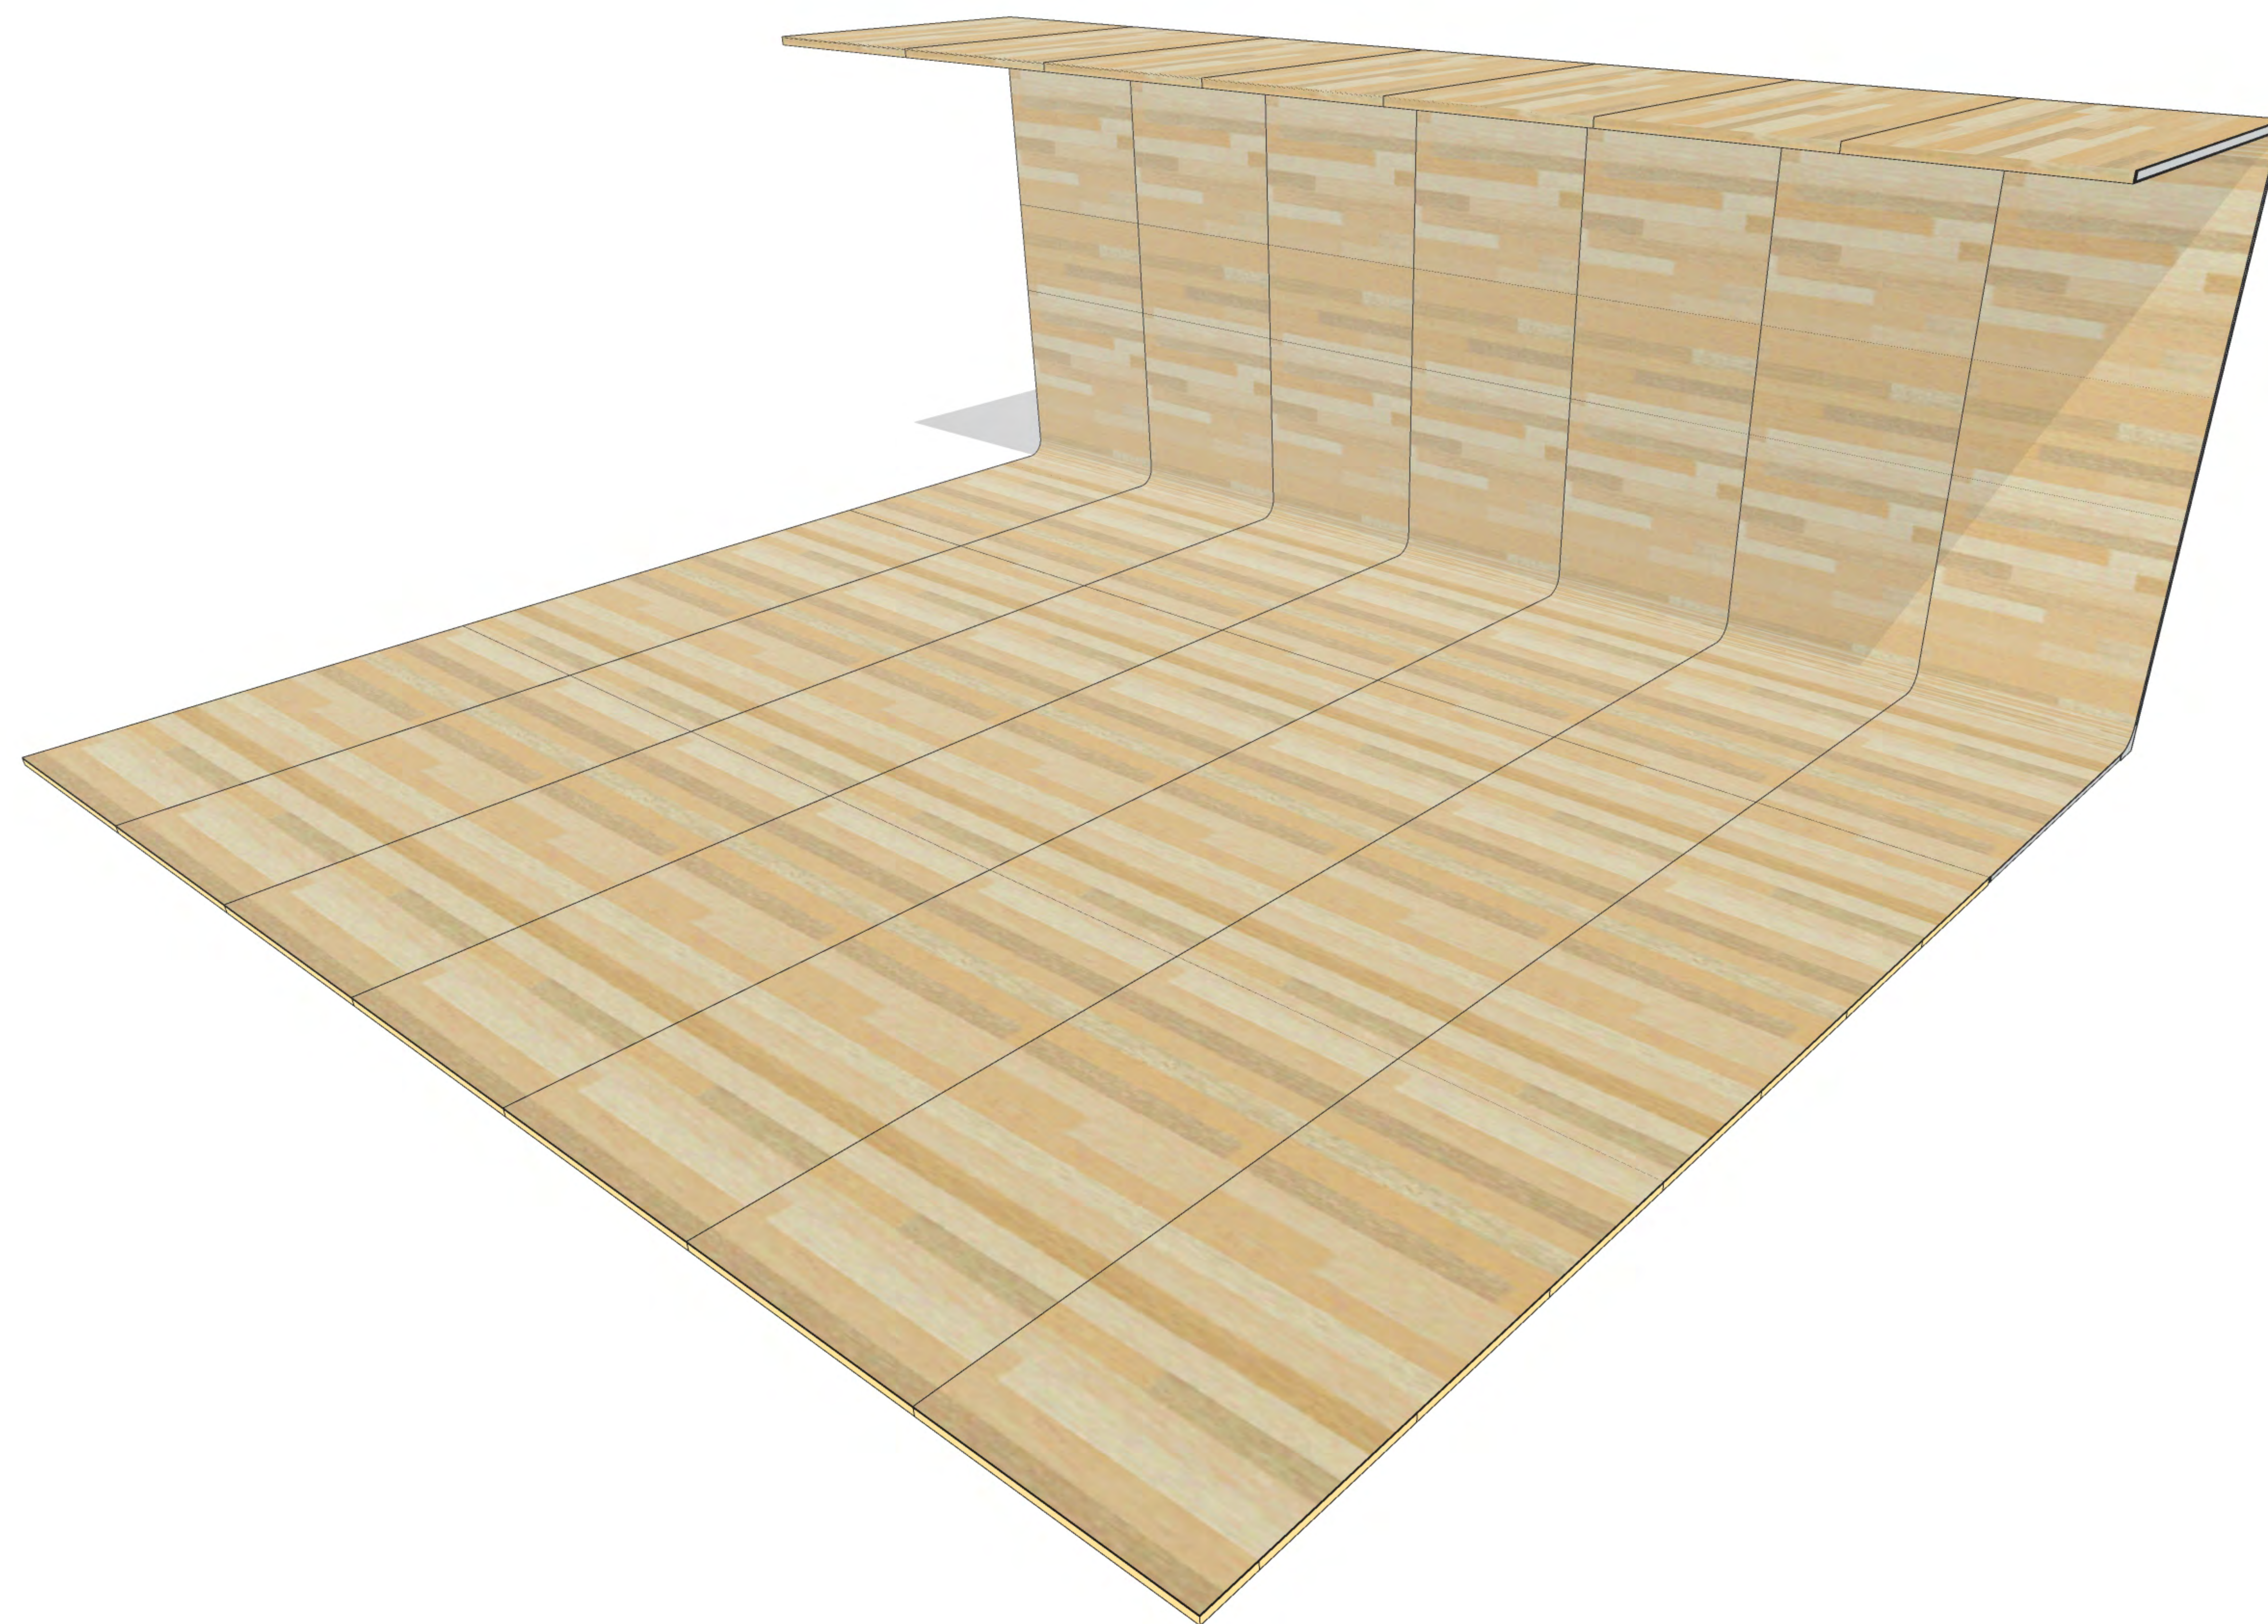


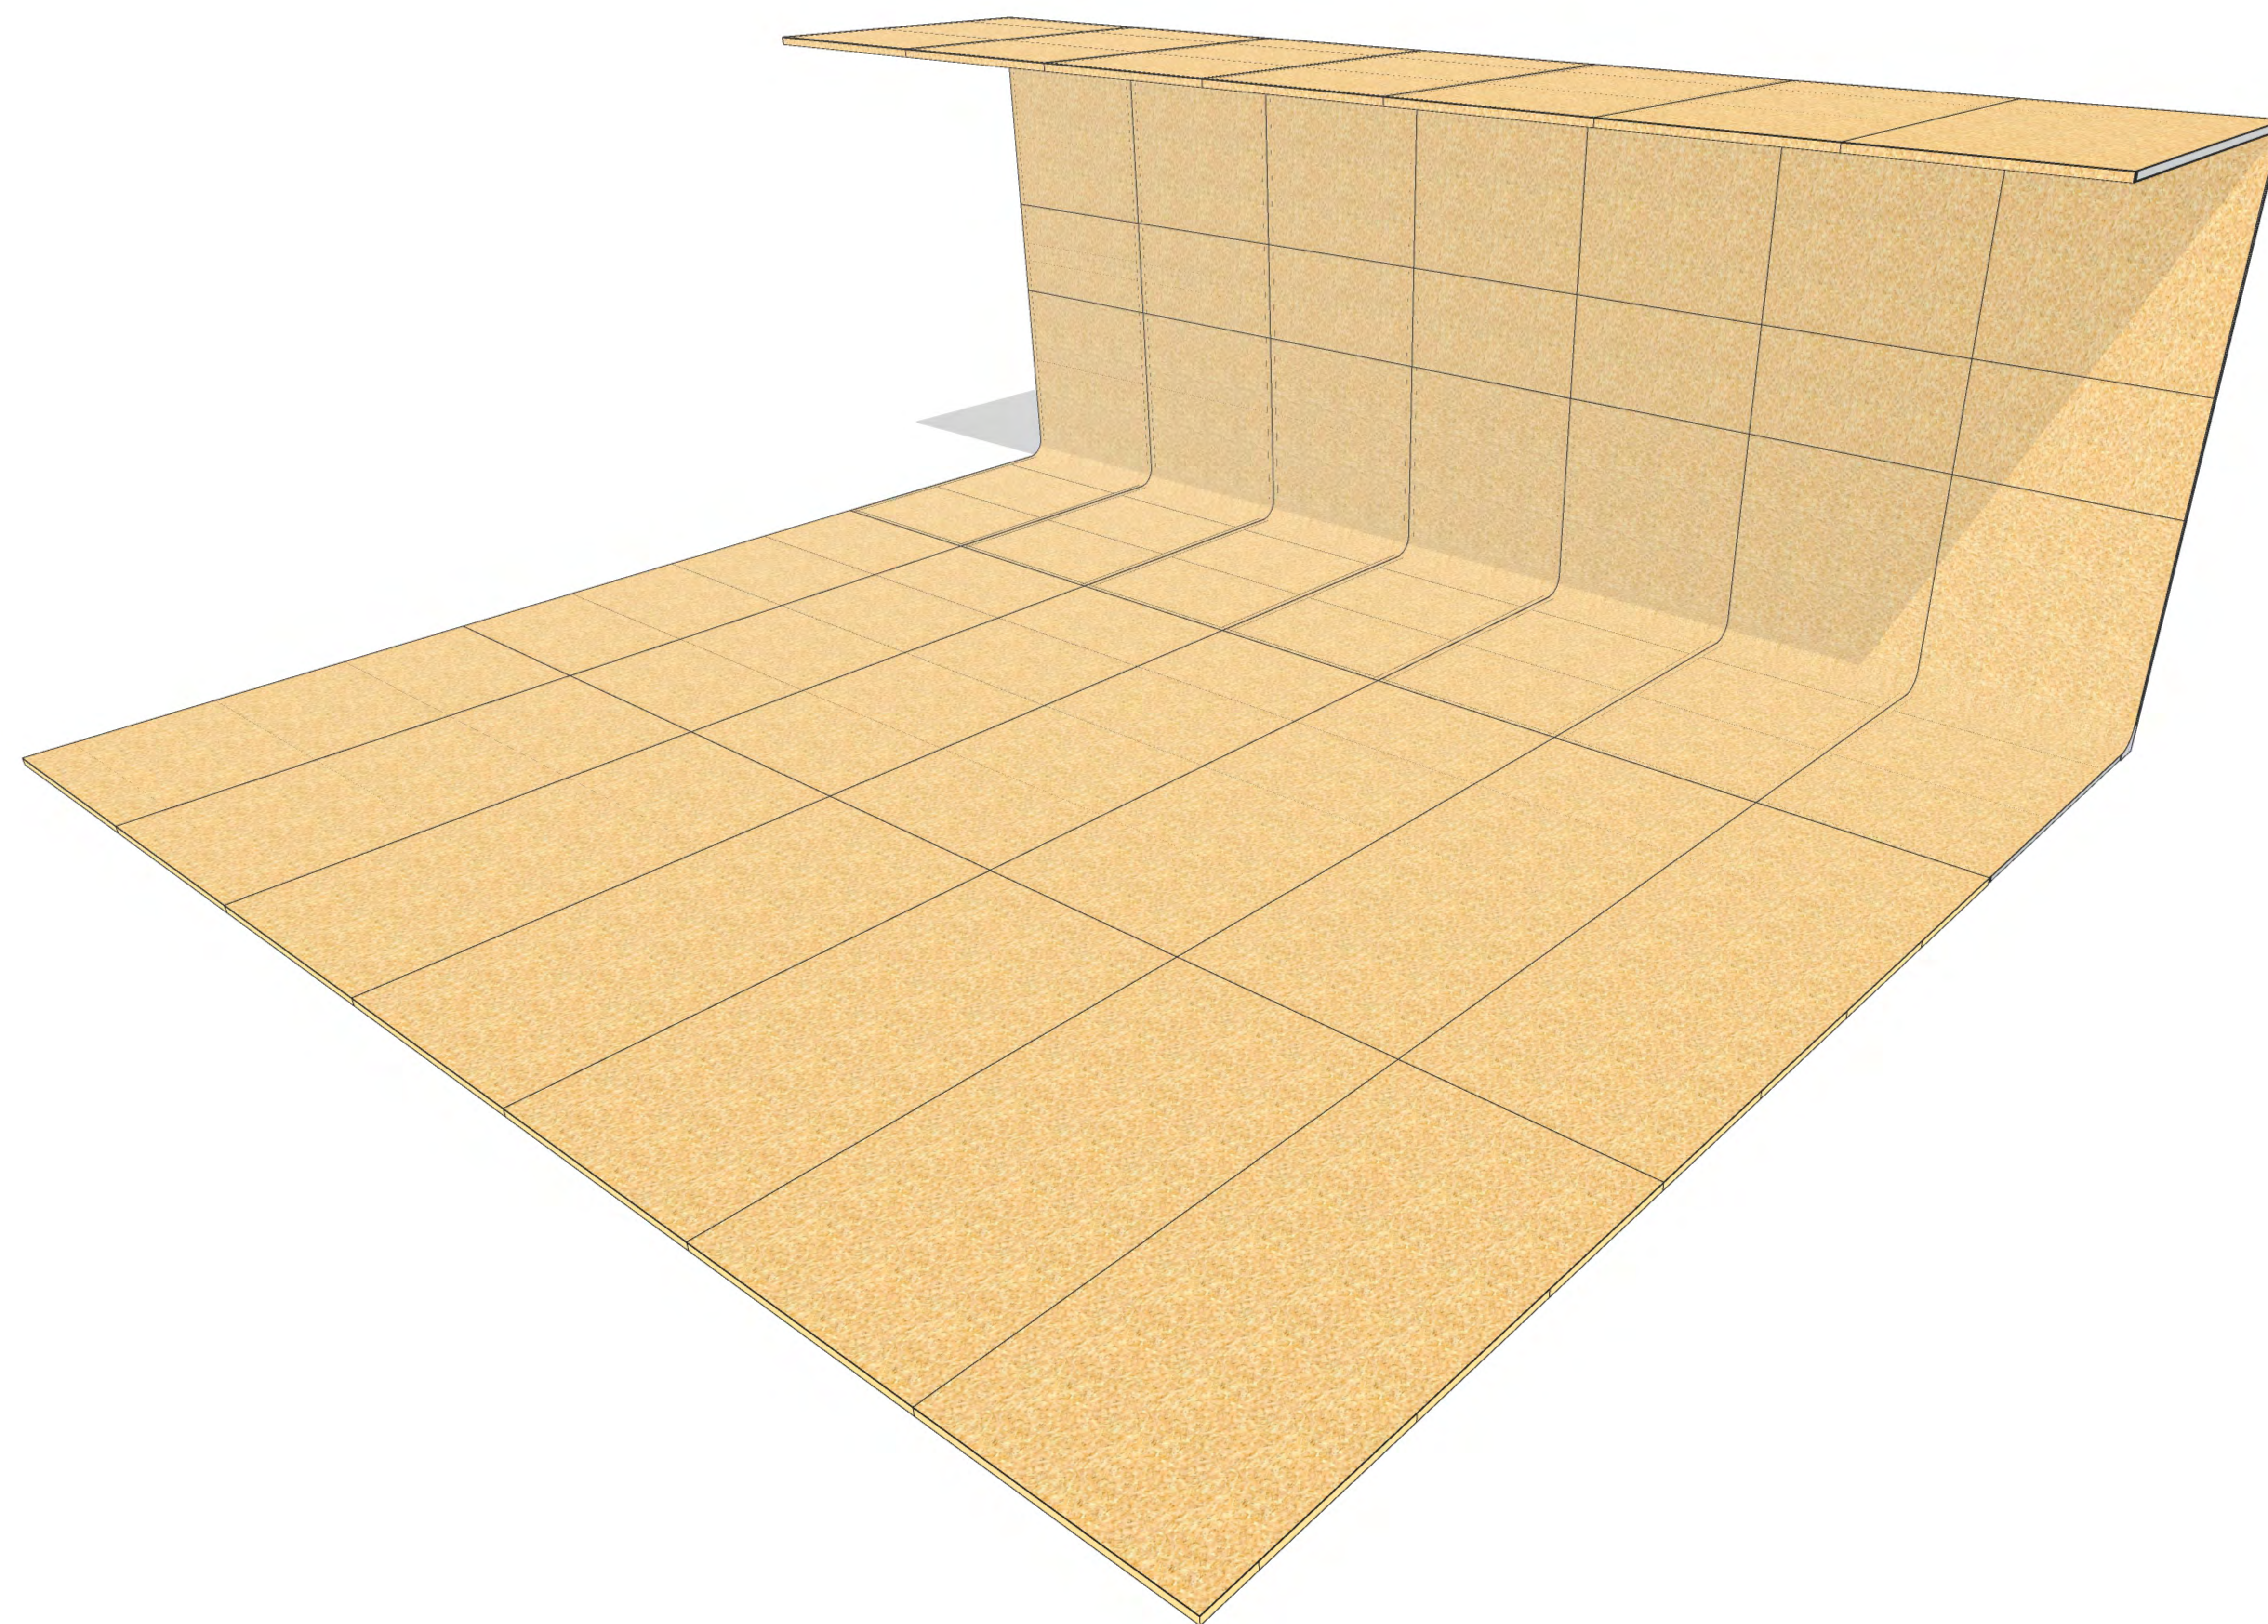


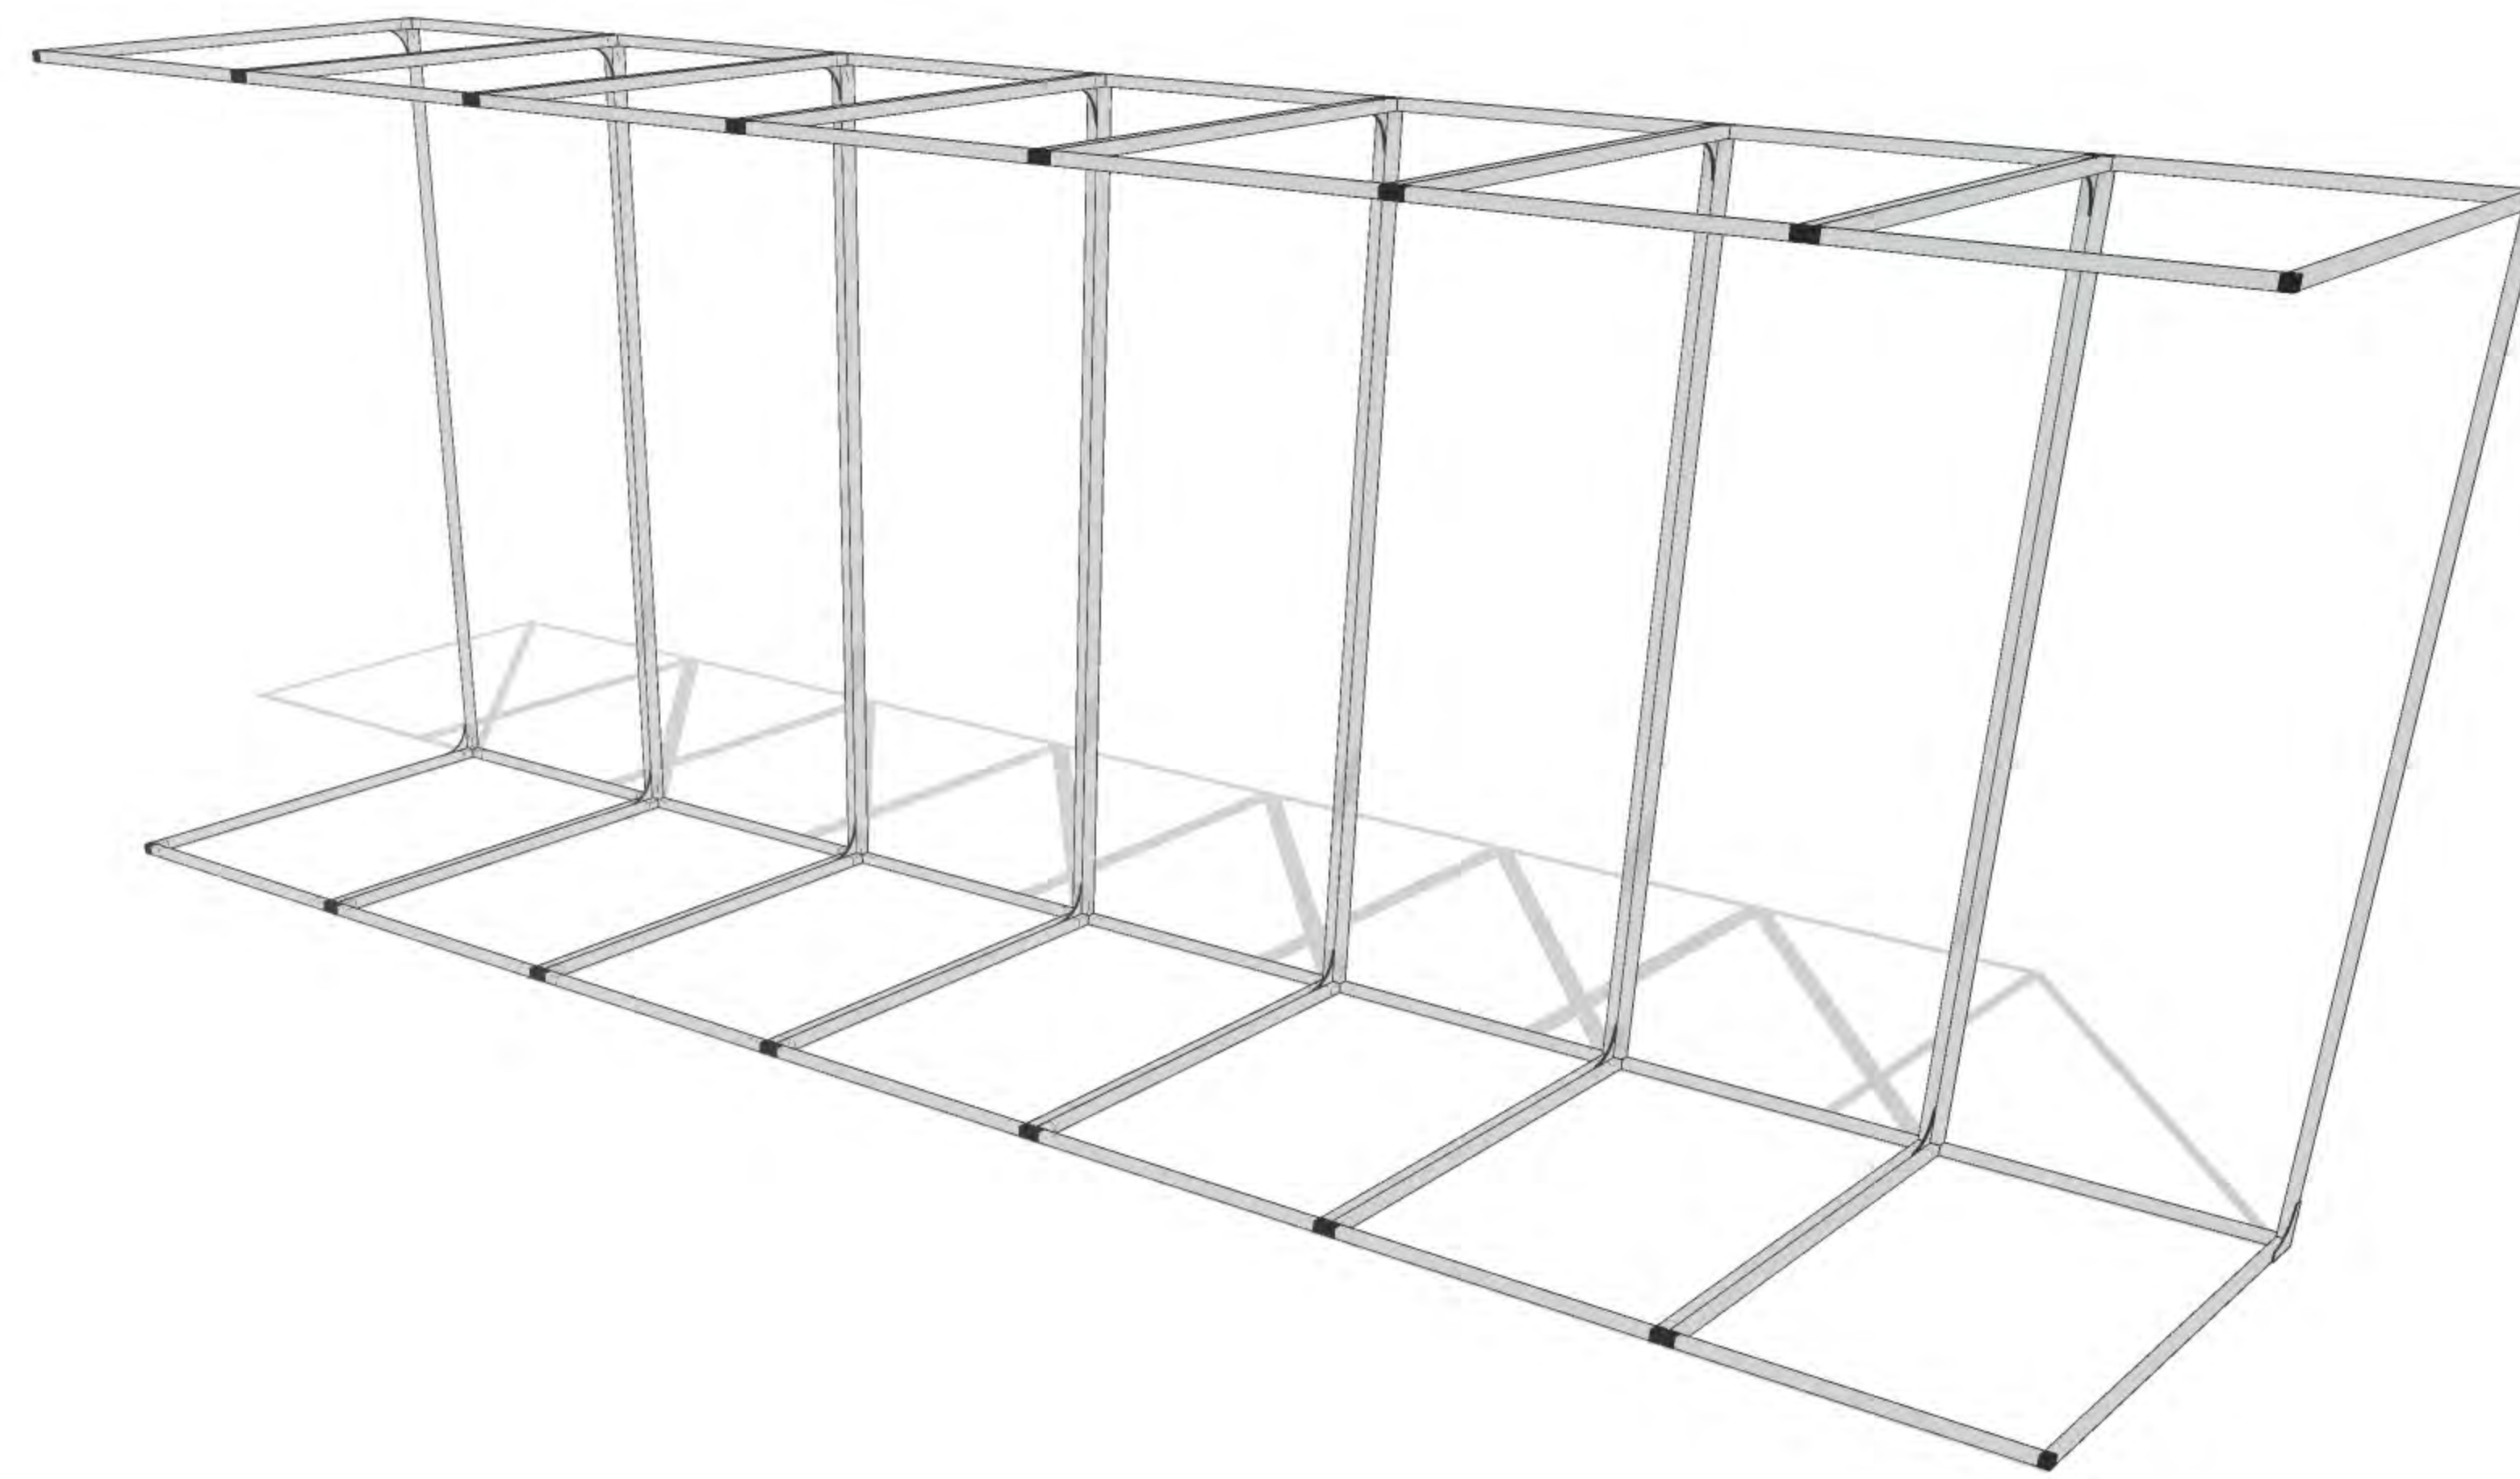

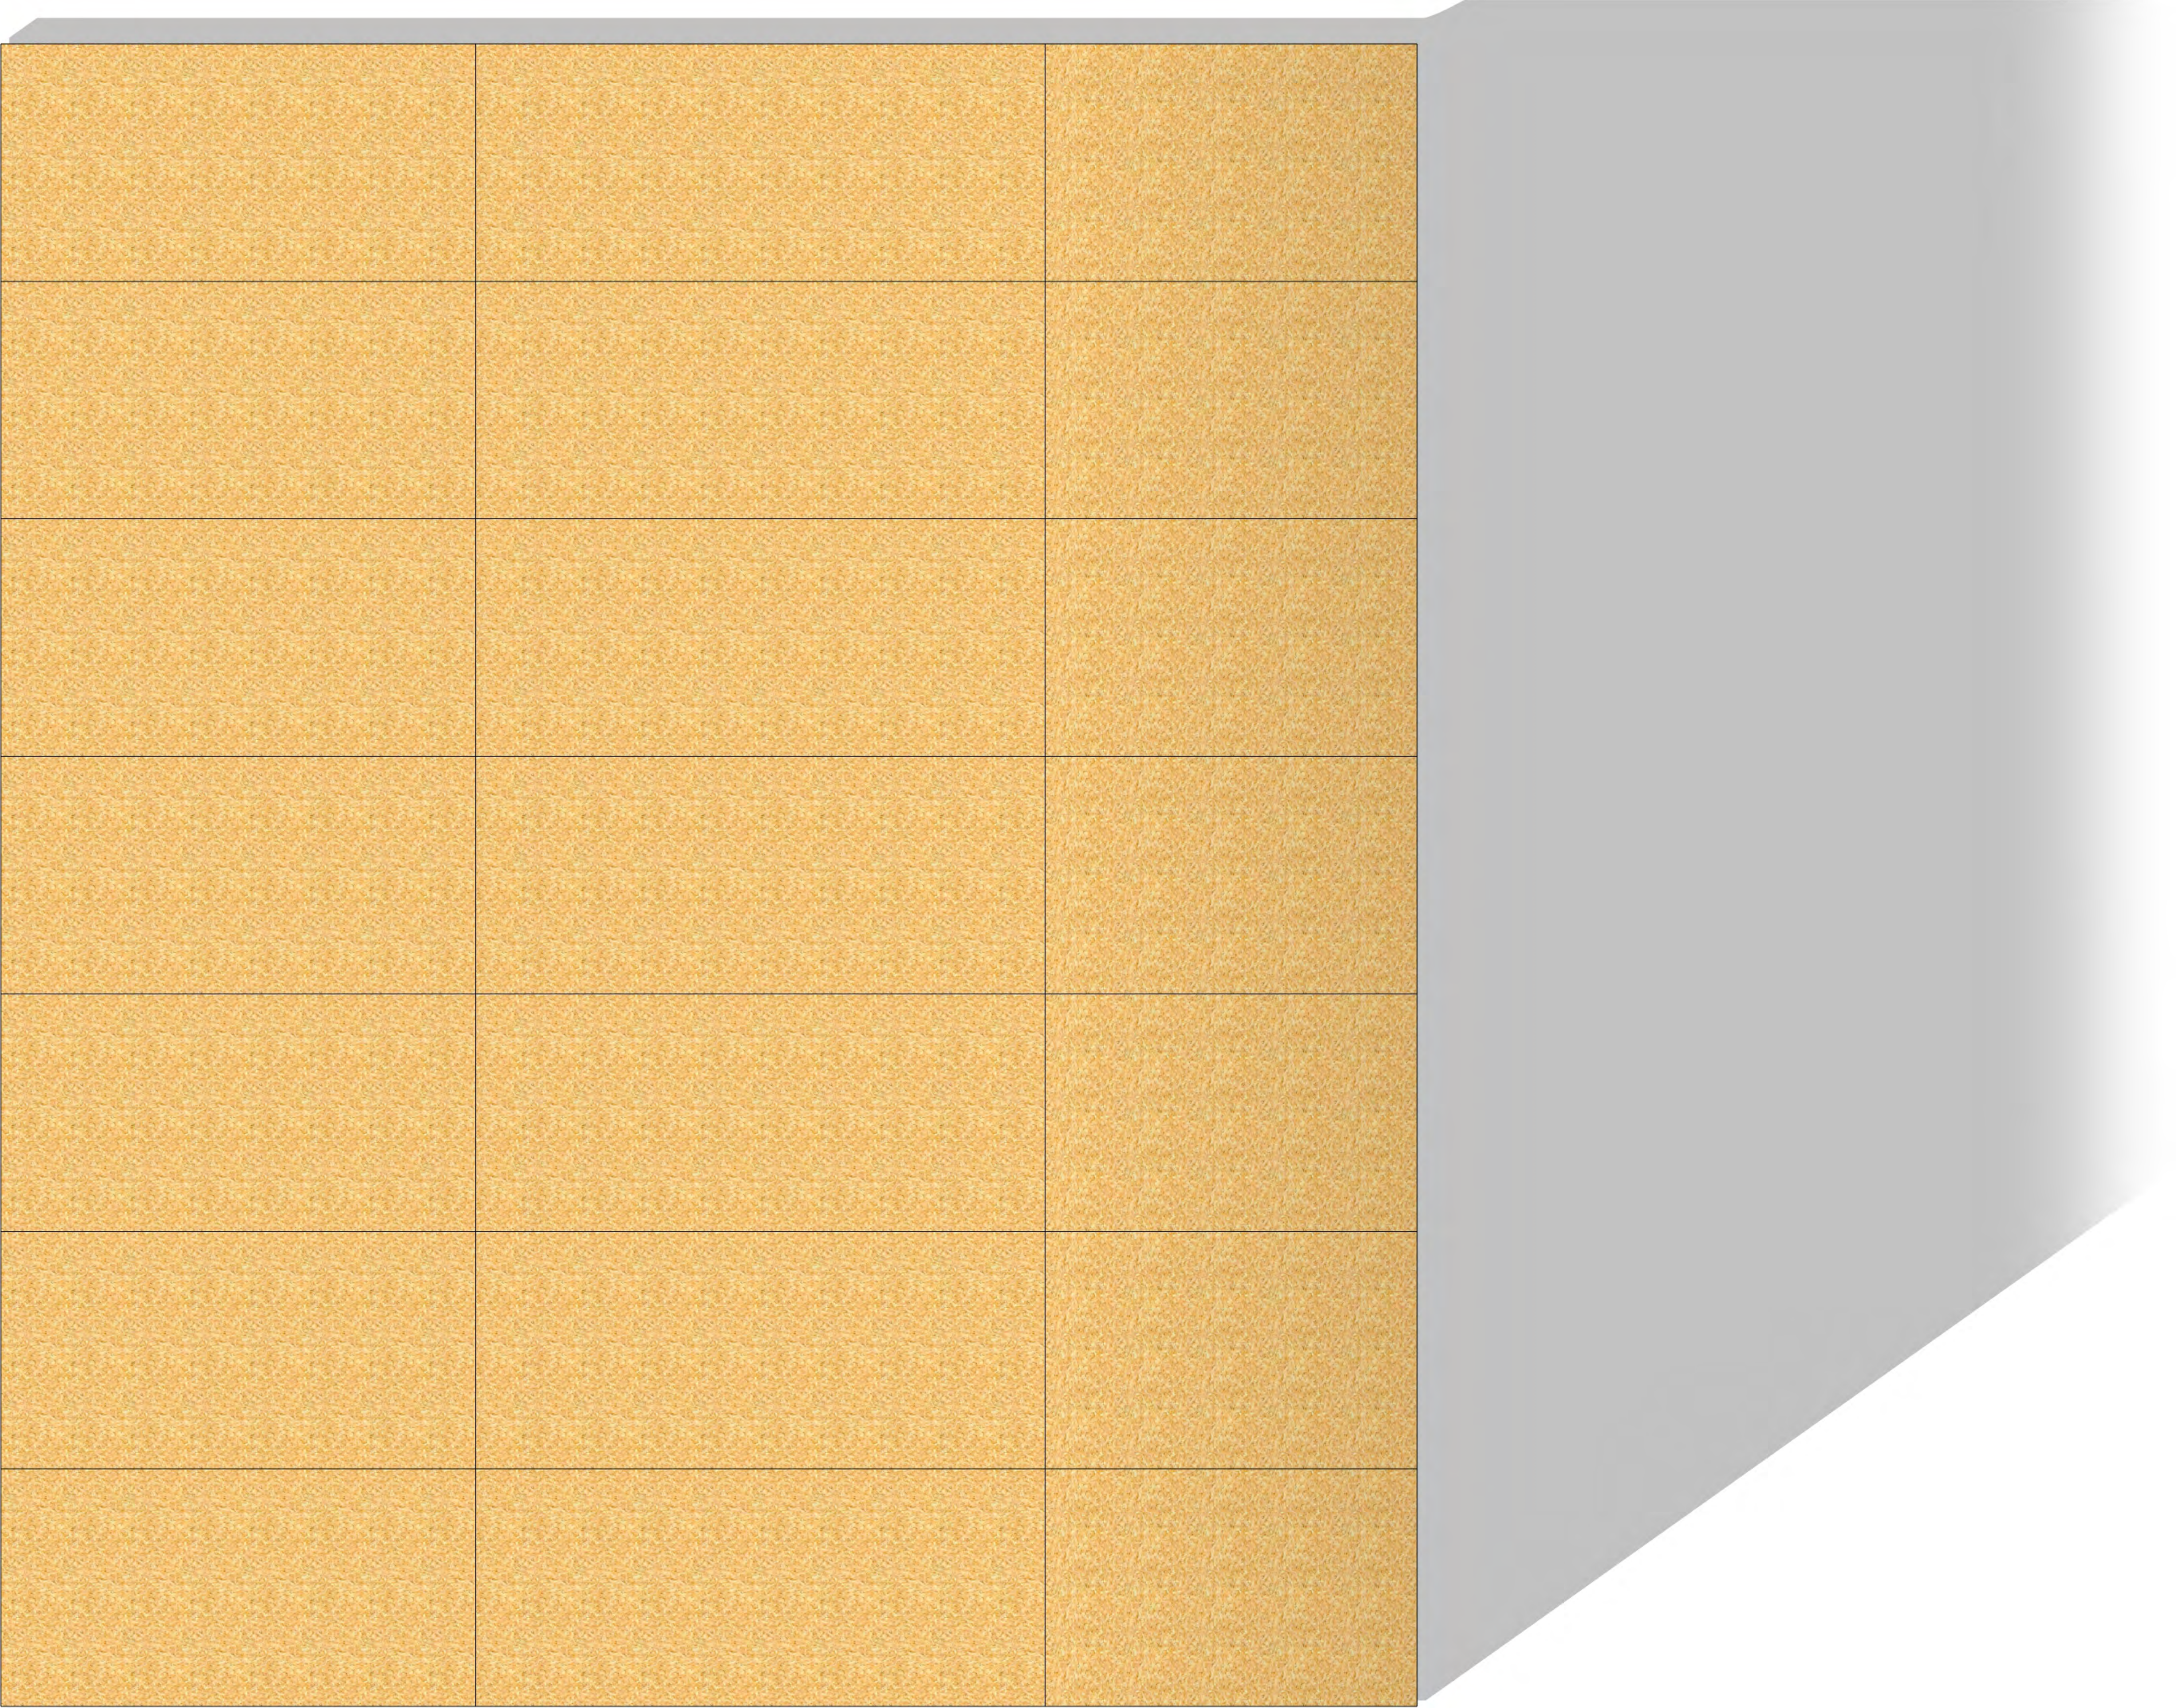


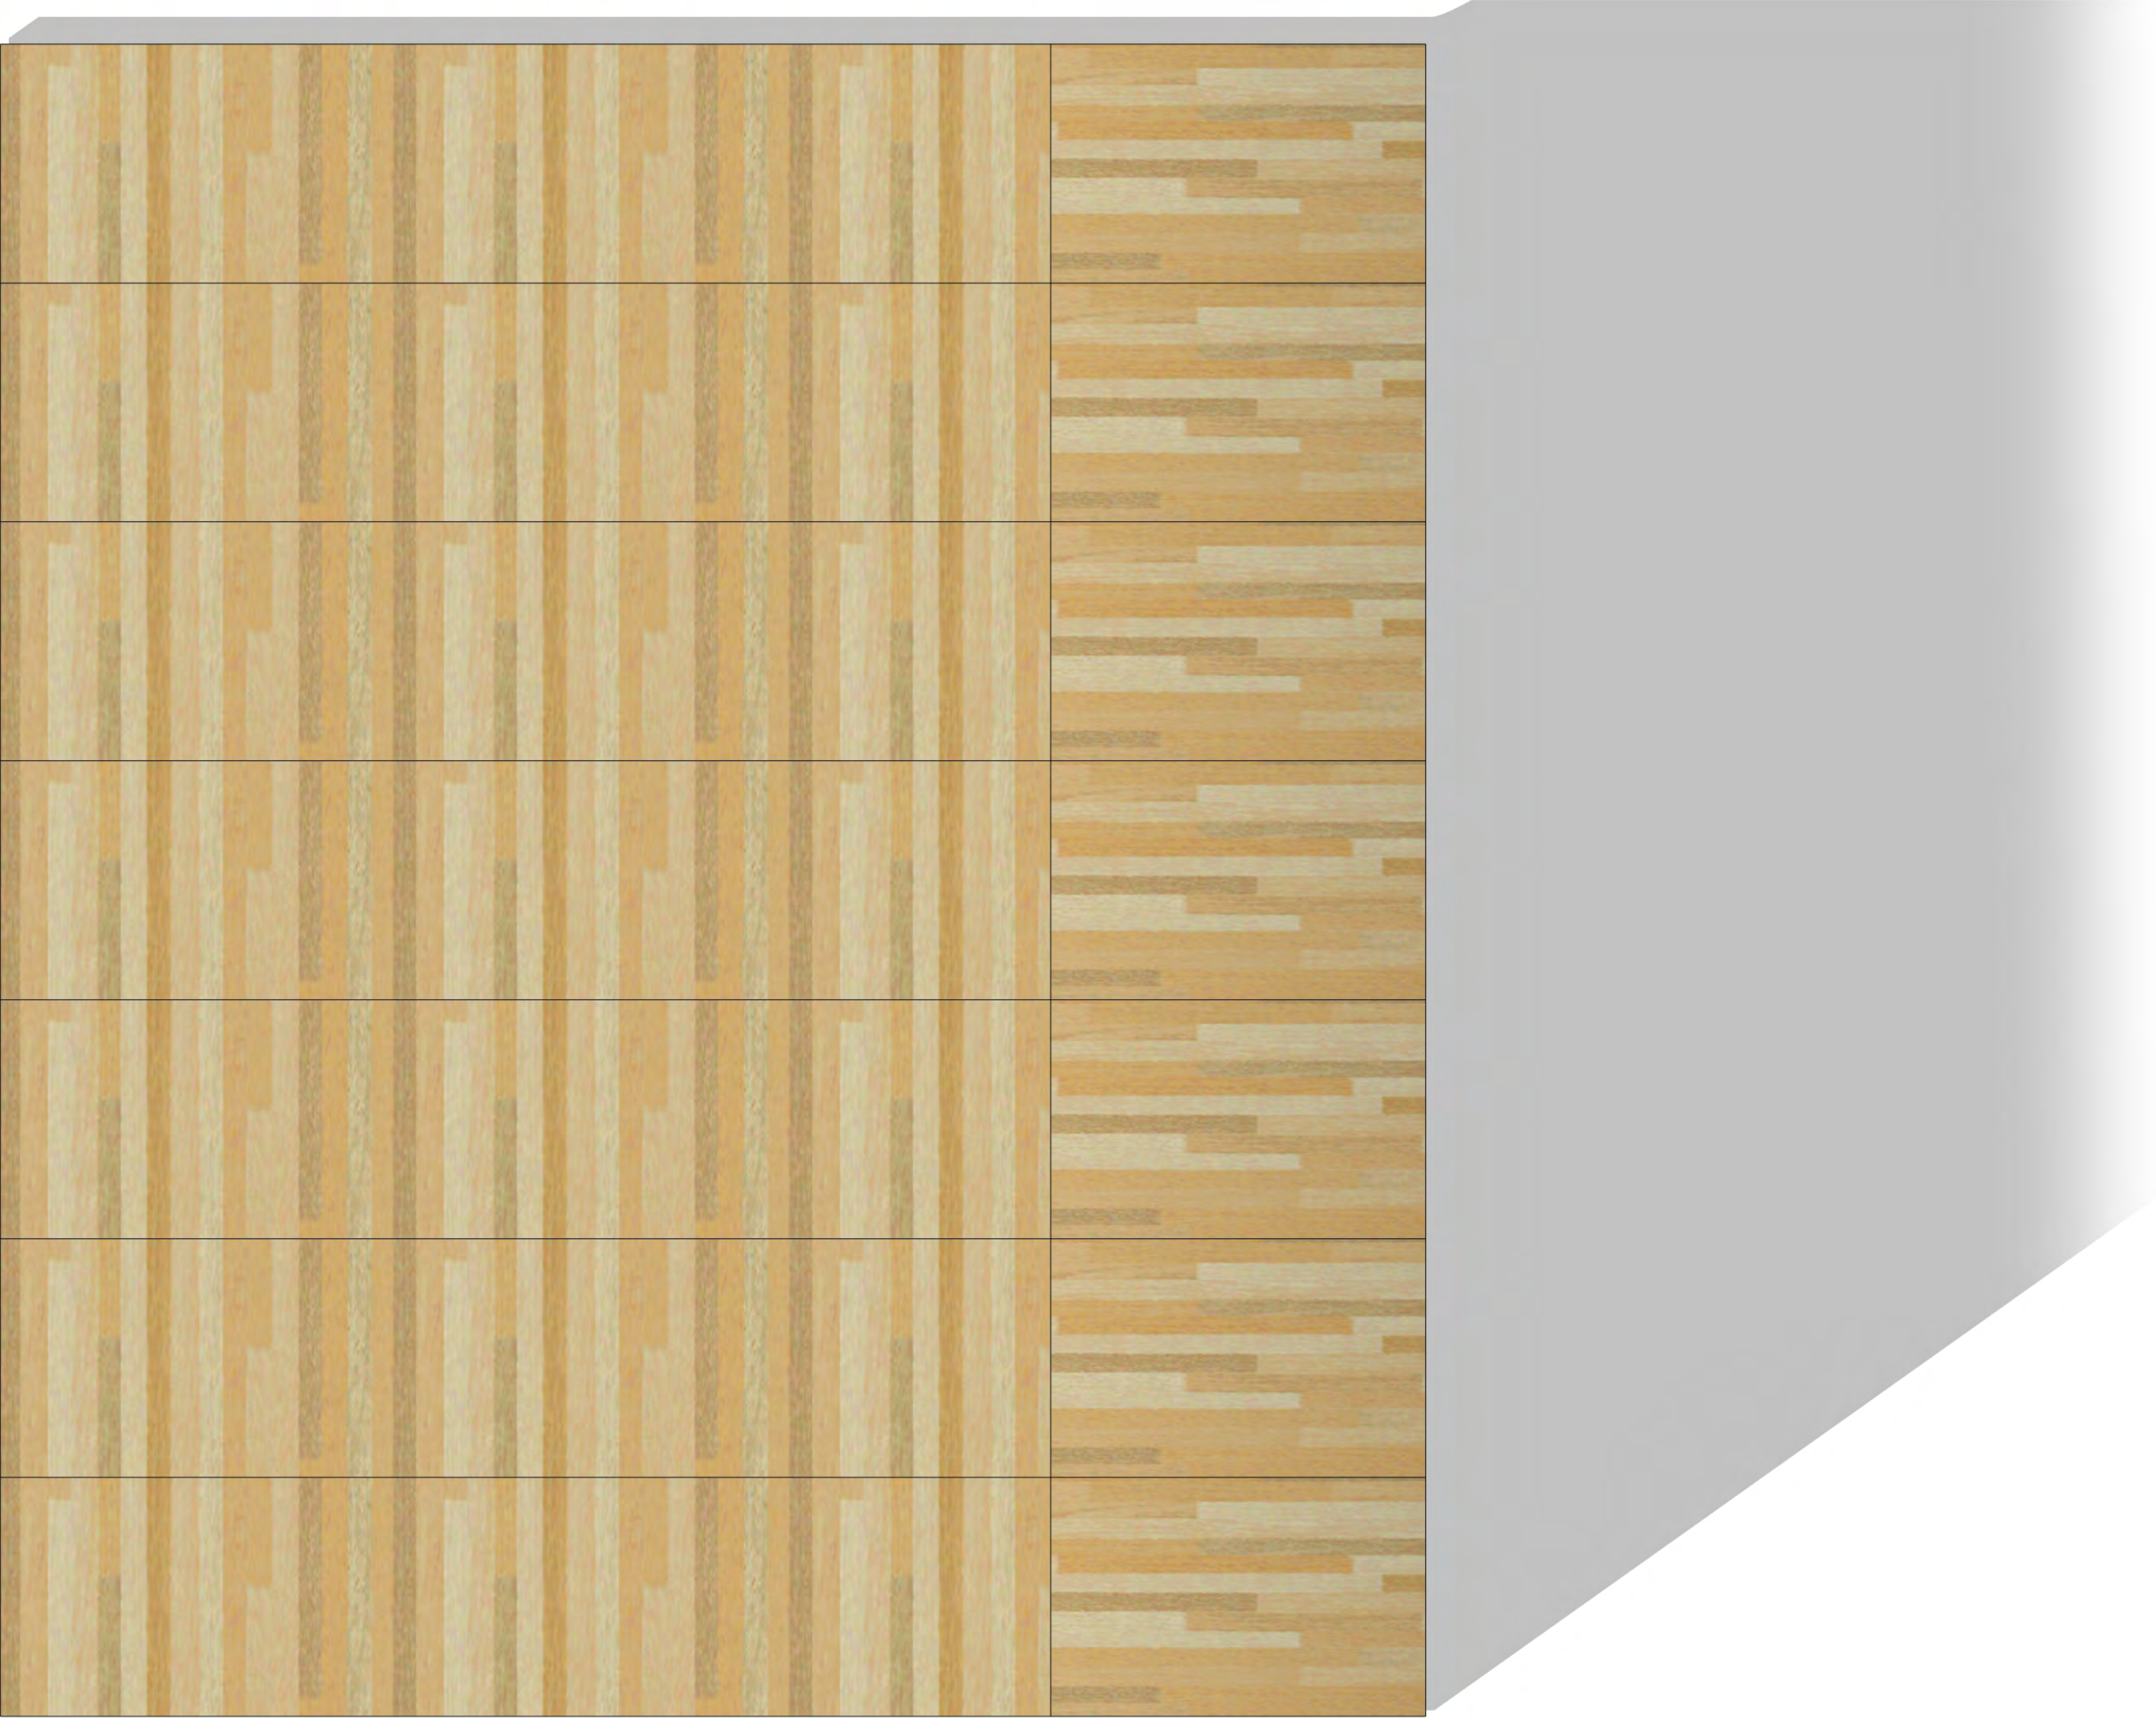


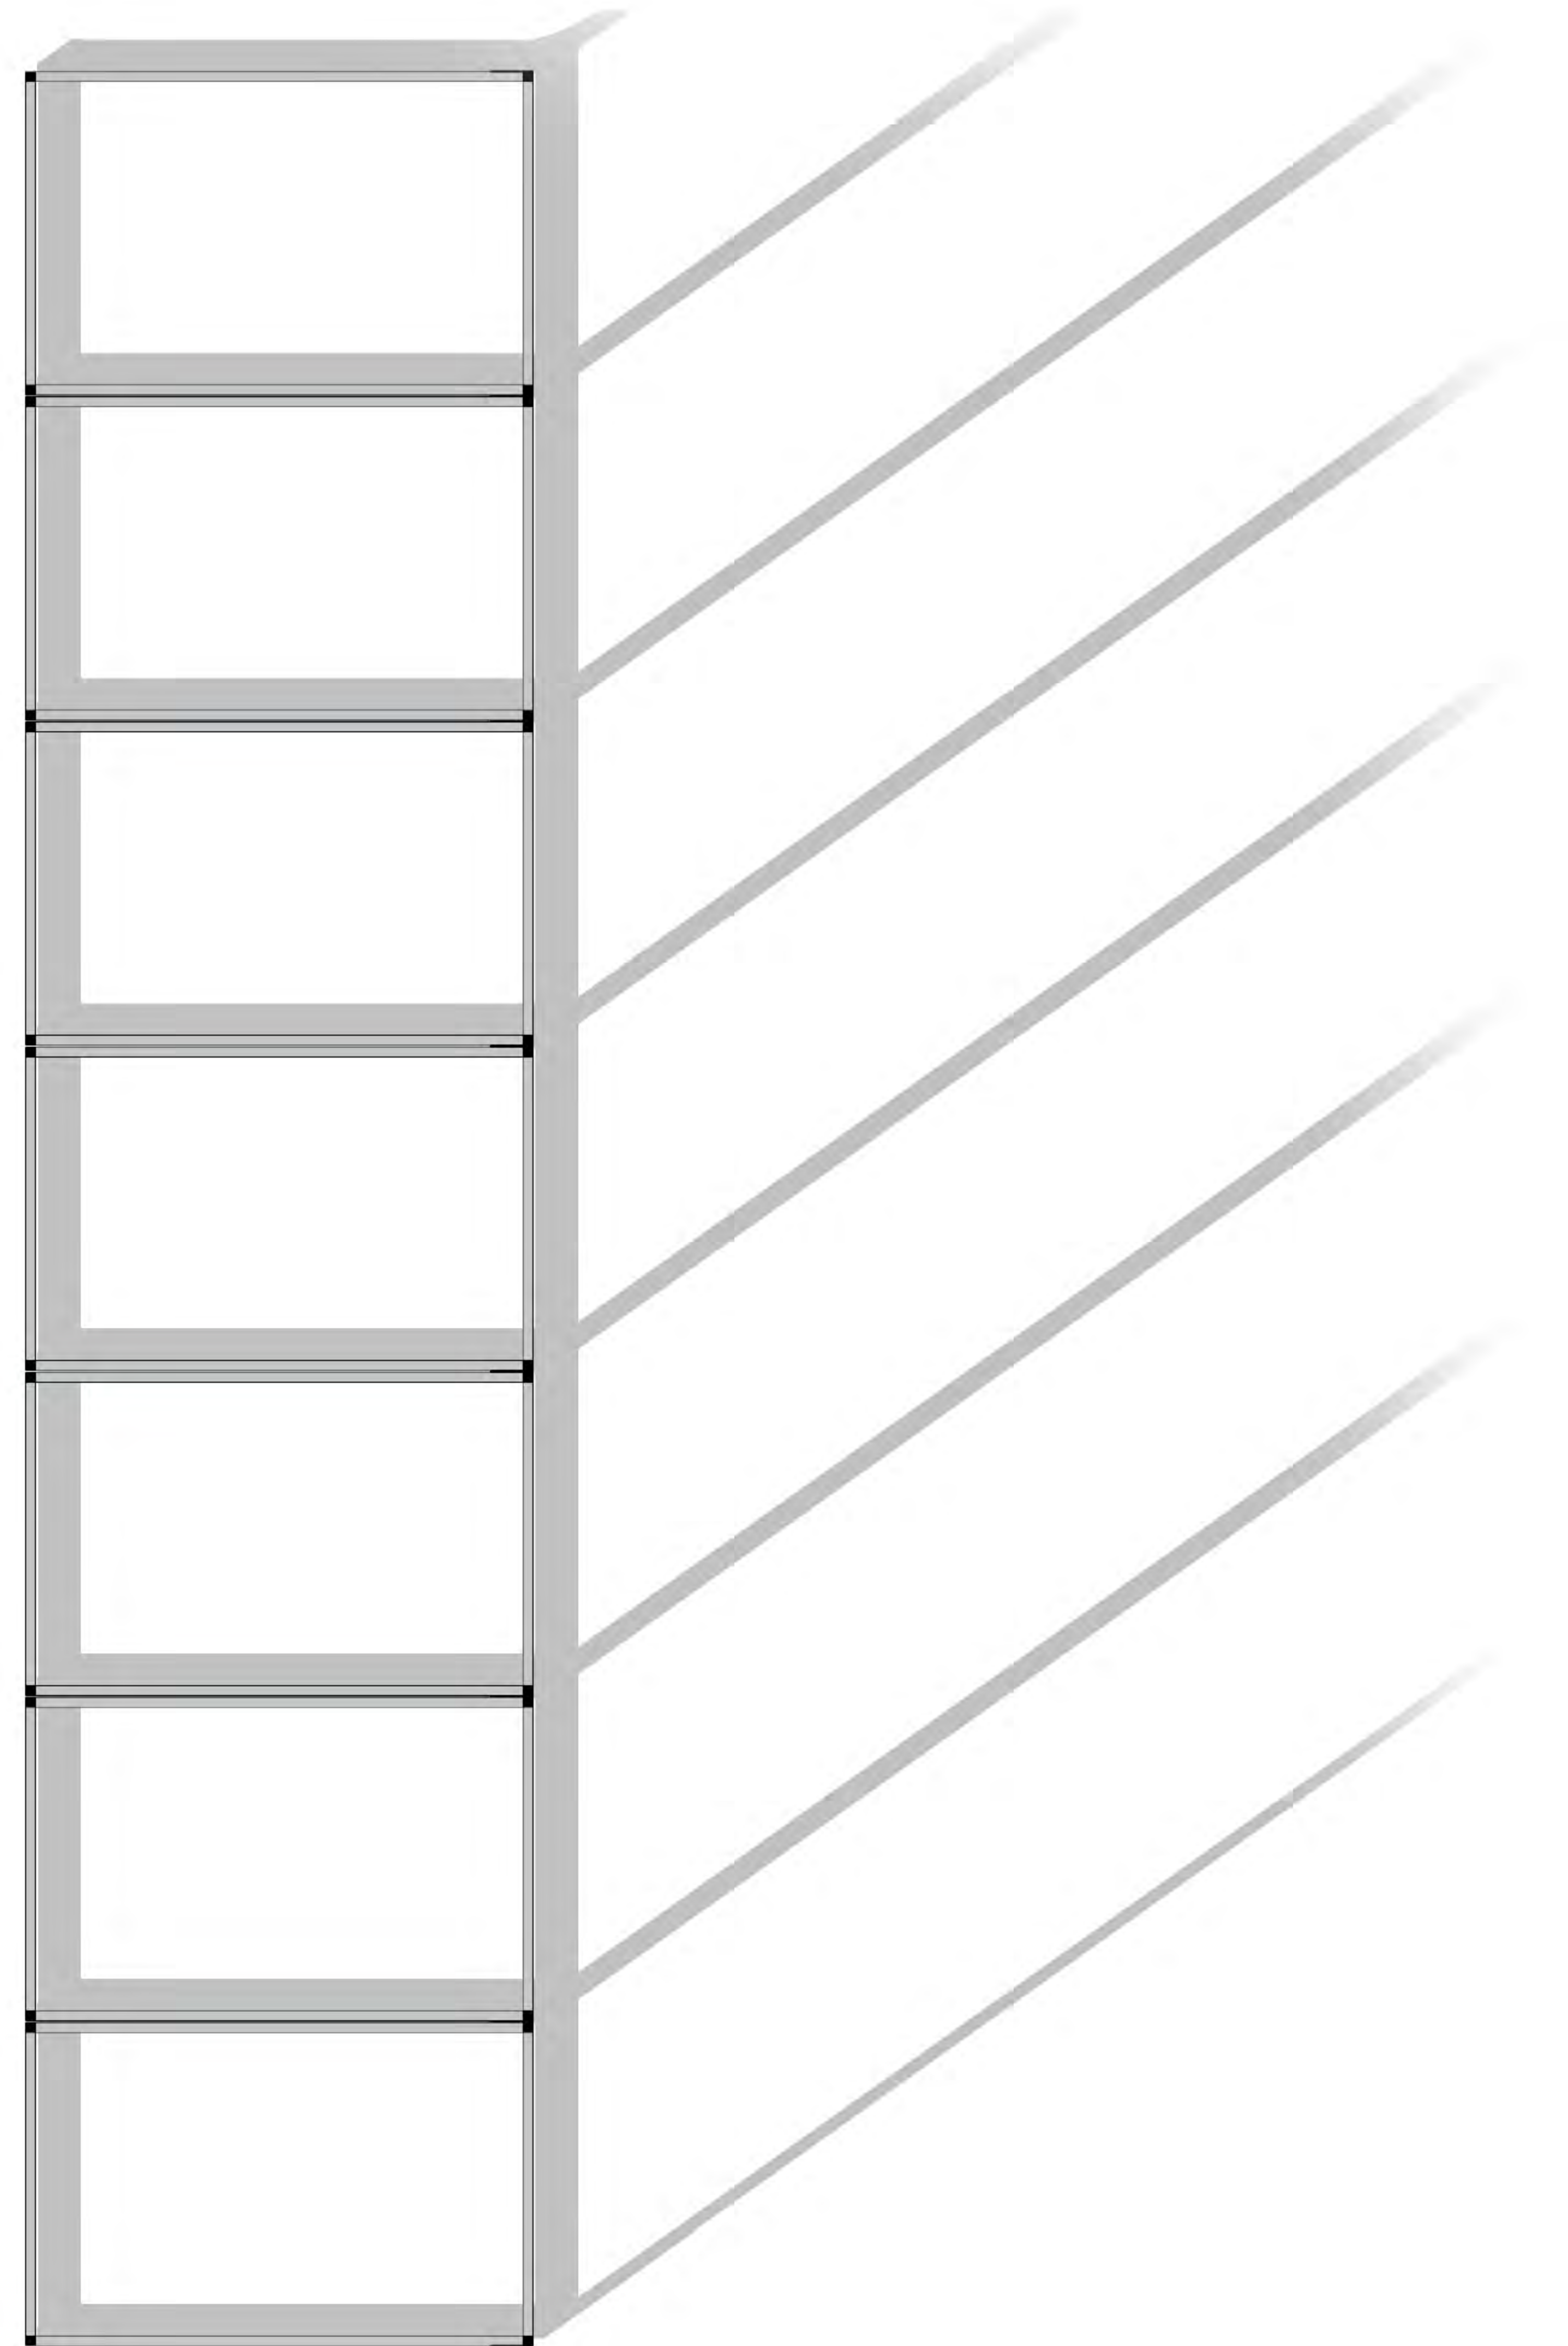

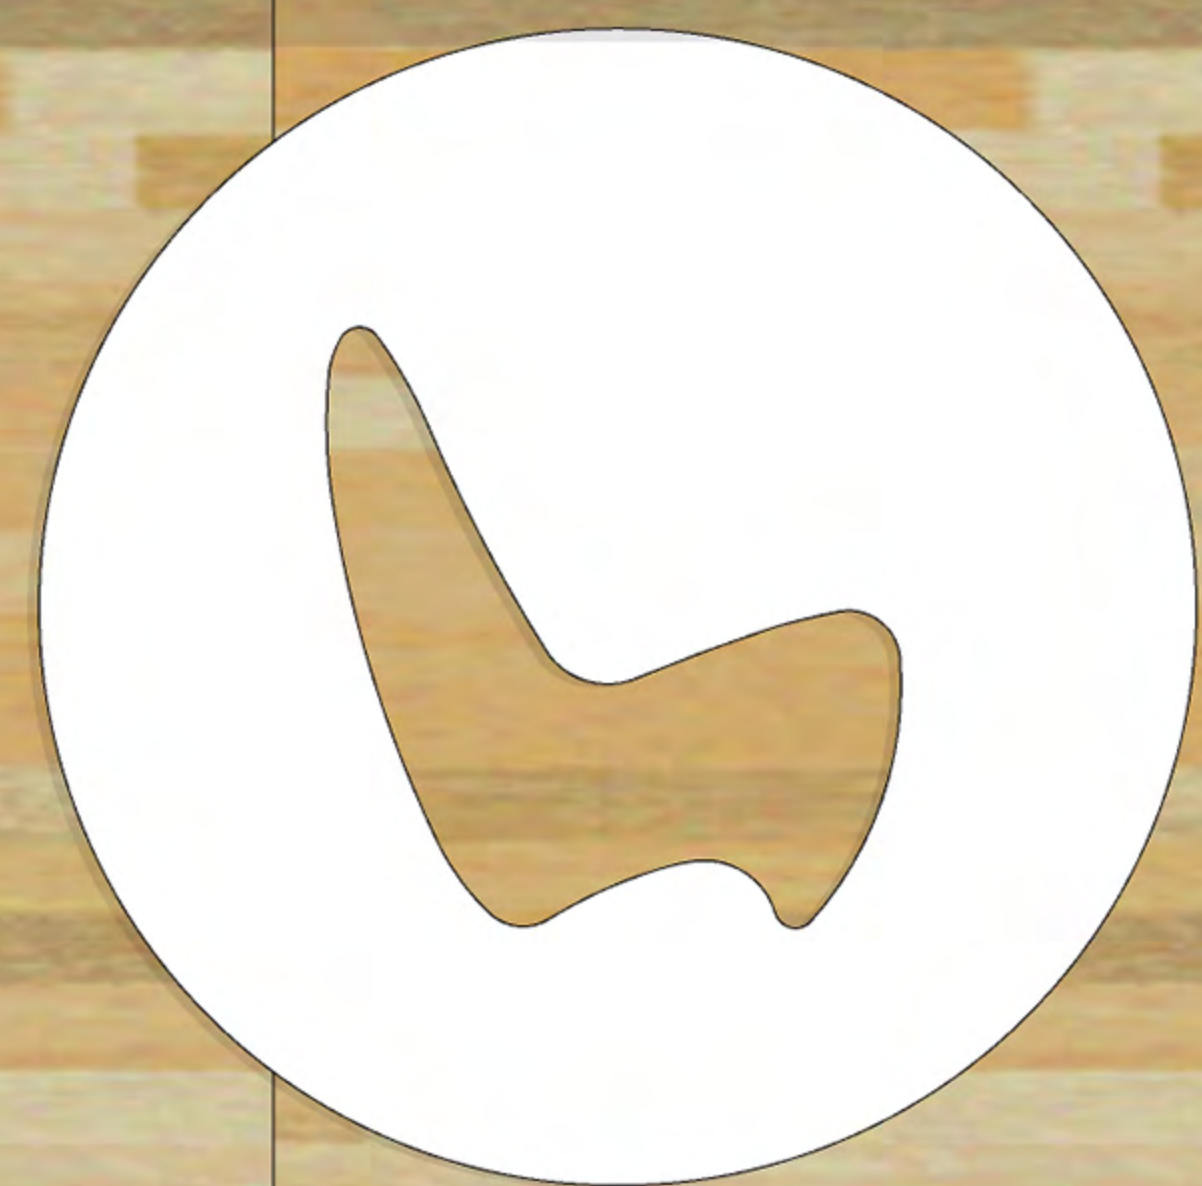


KOMODER

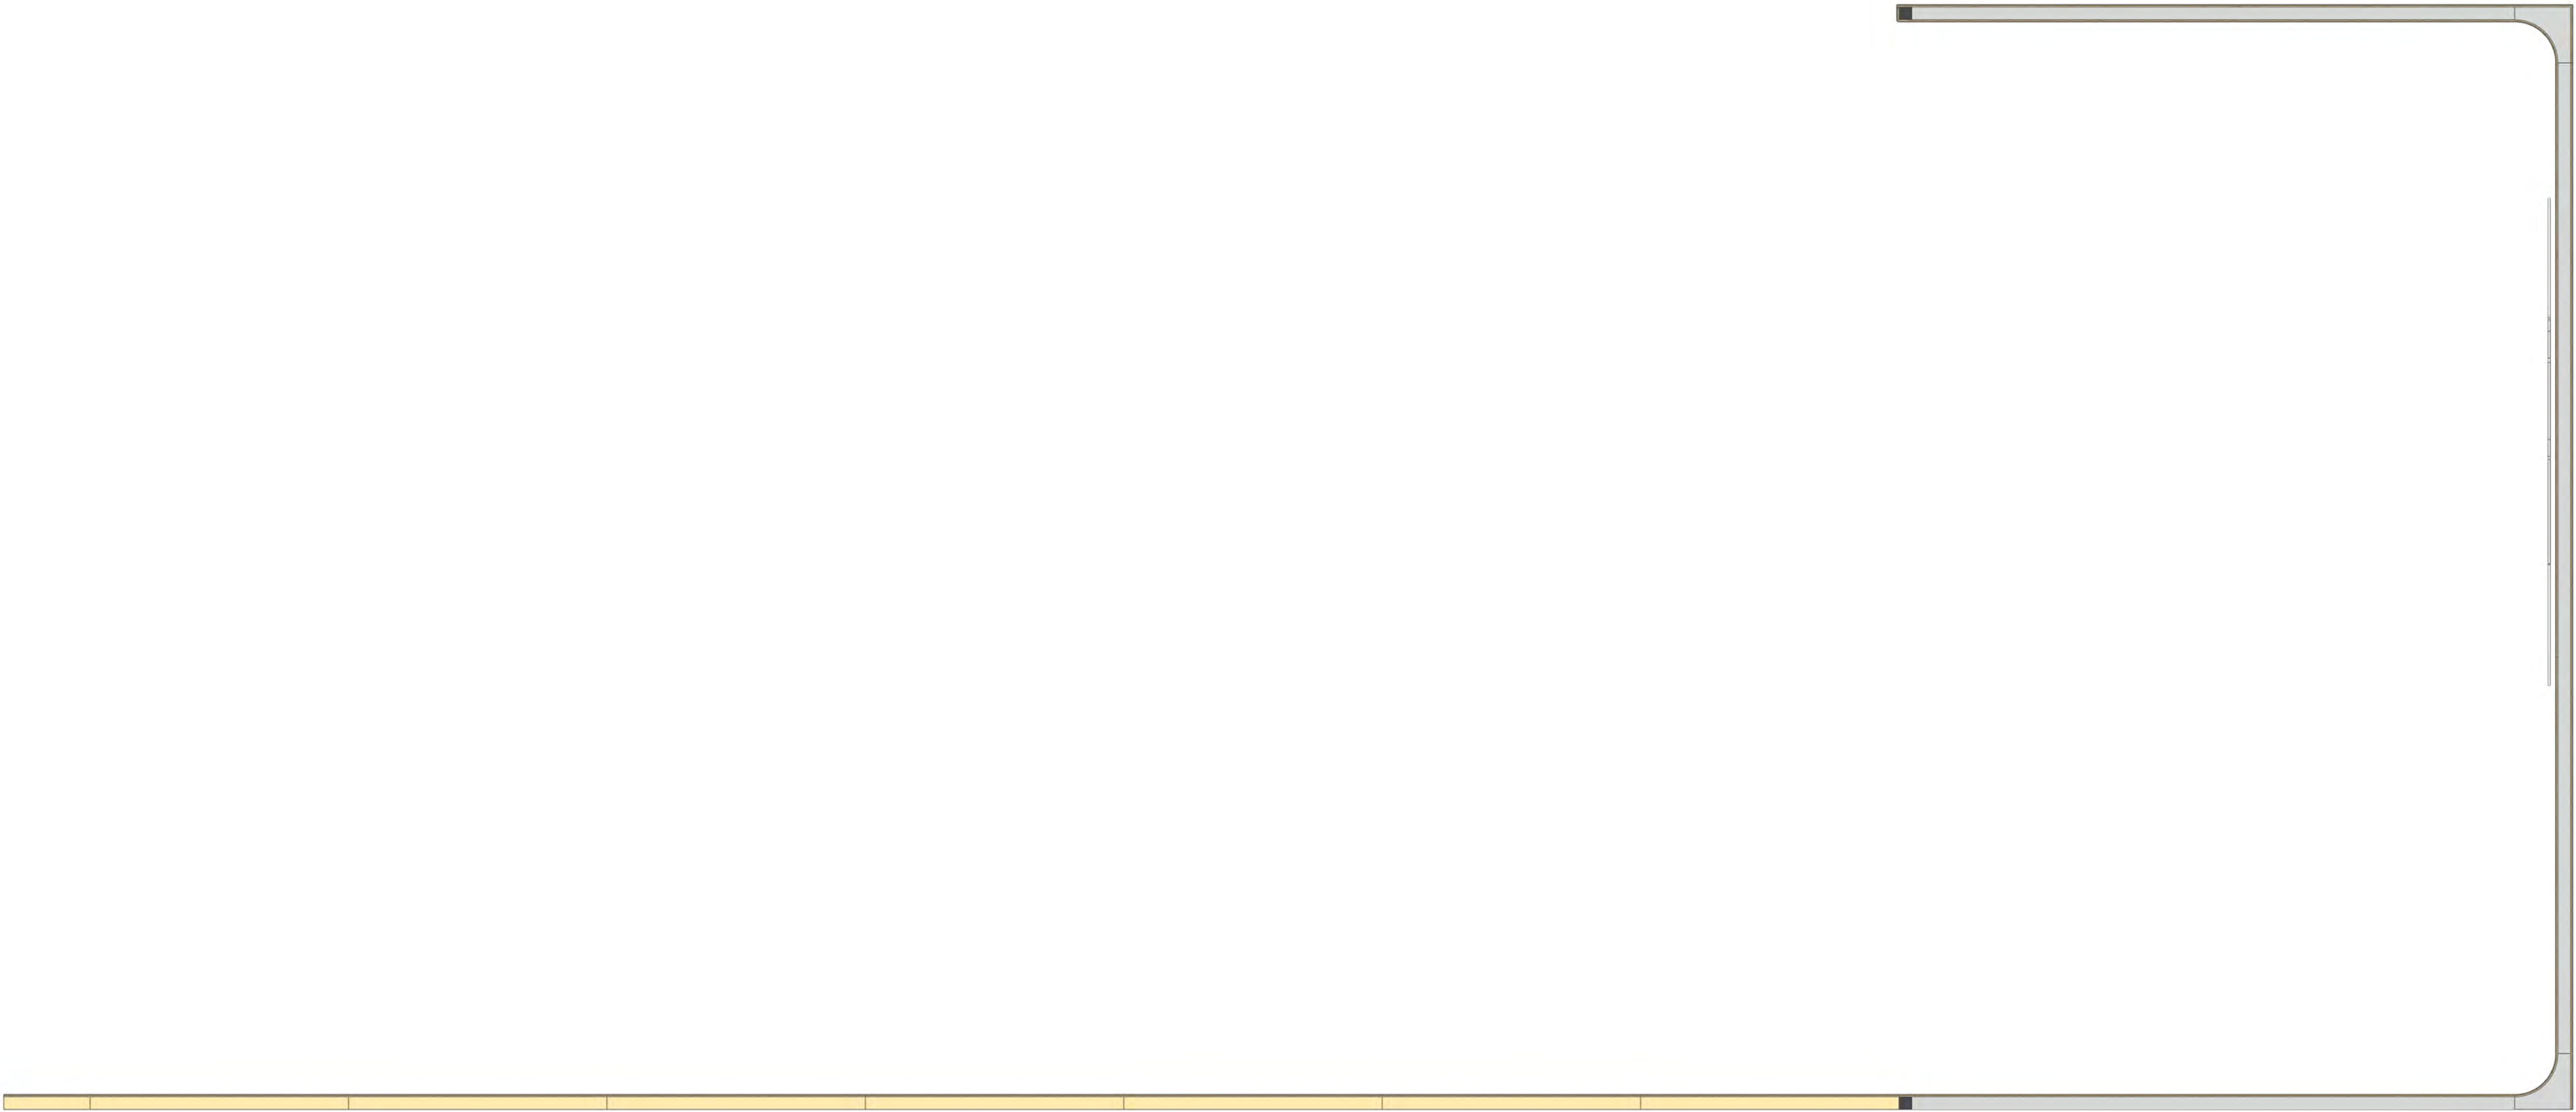

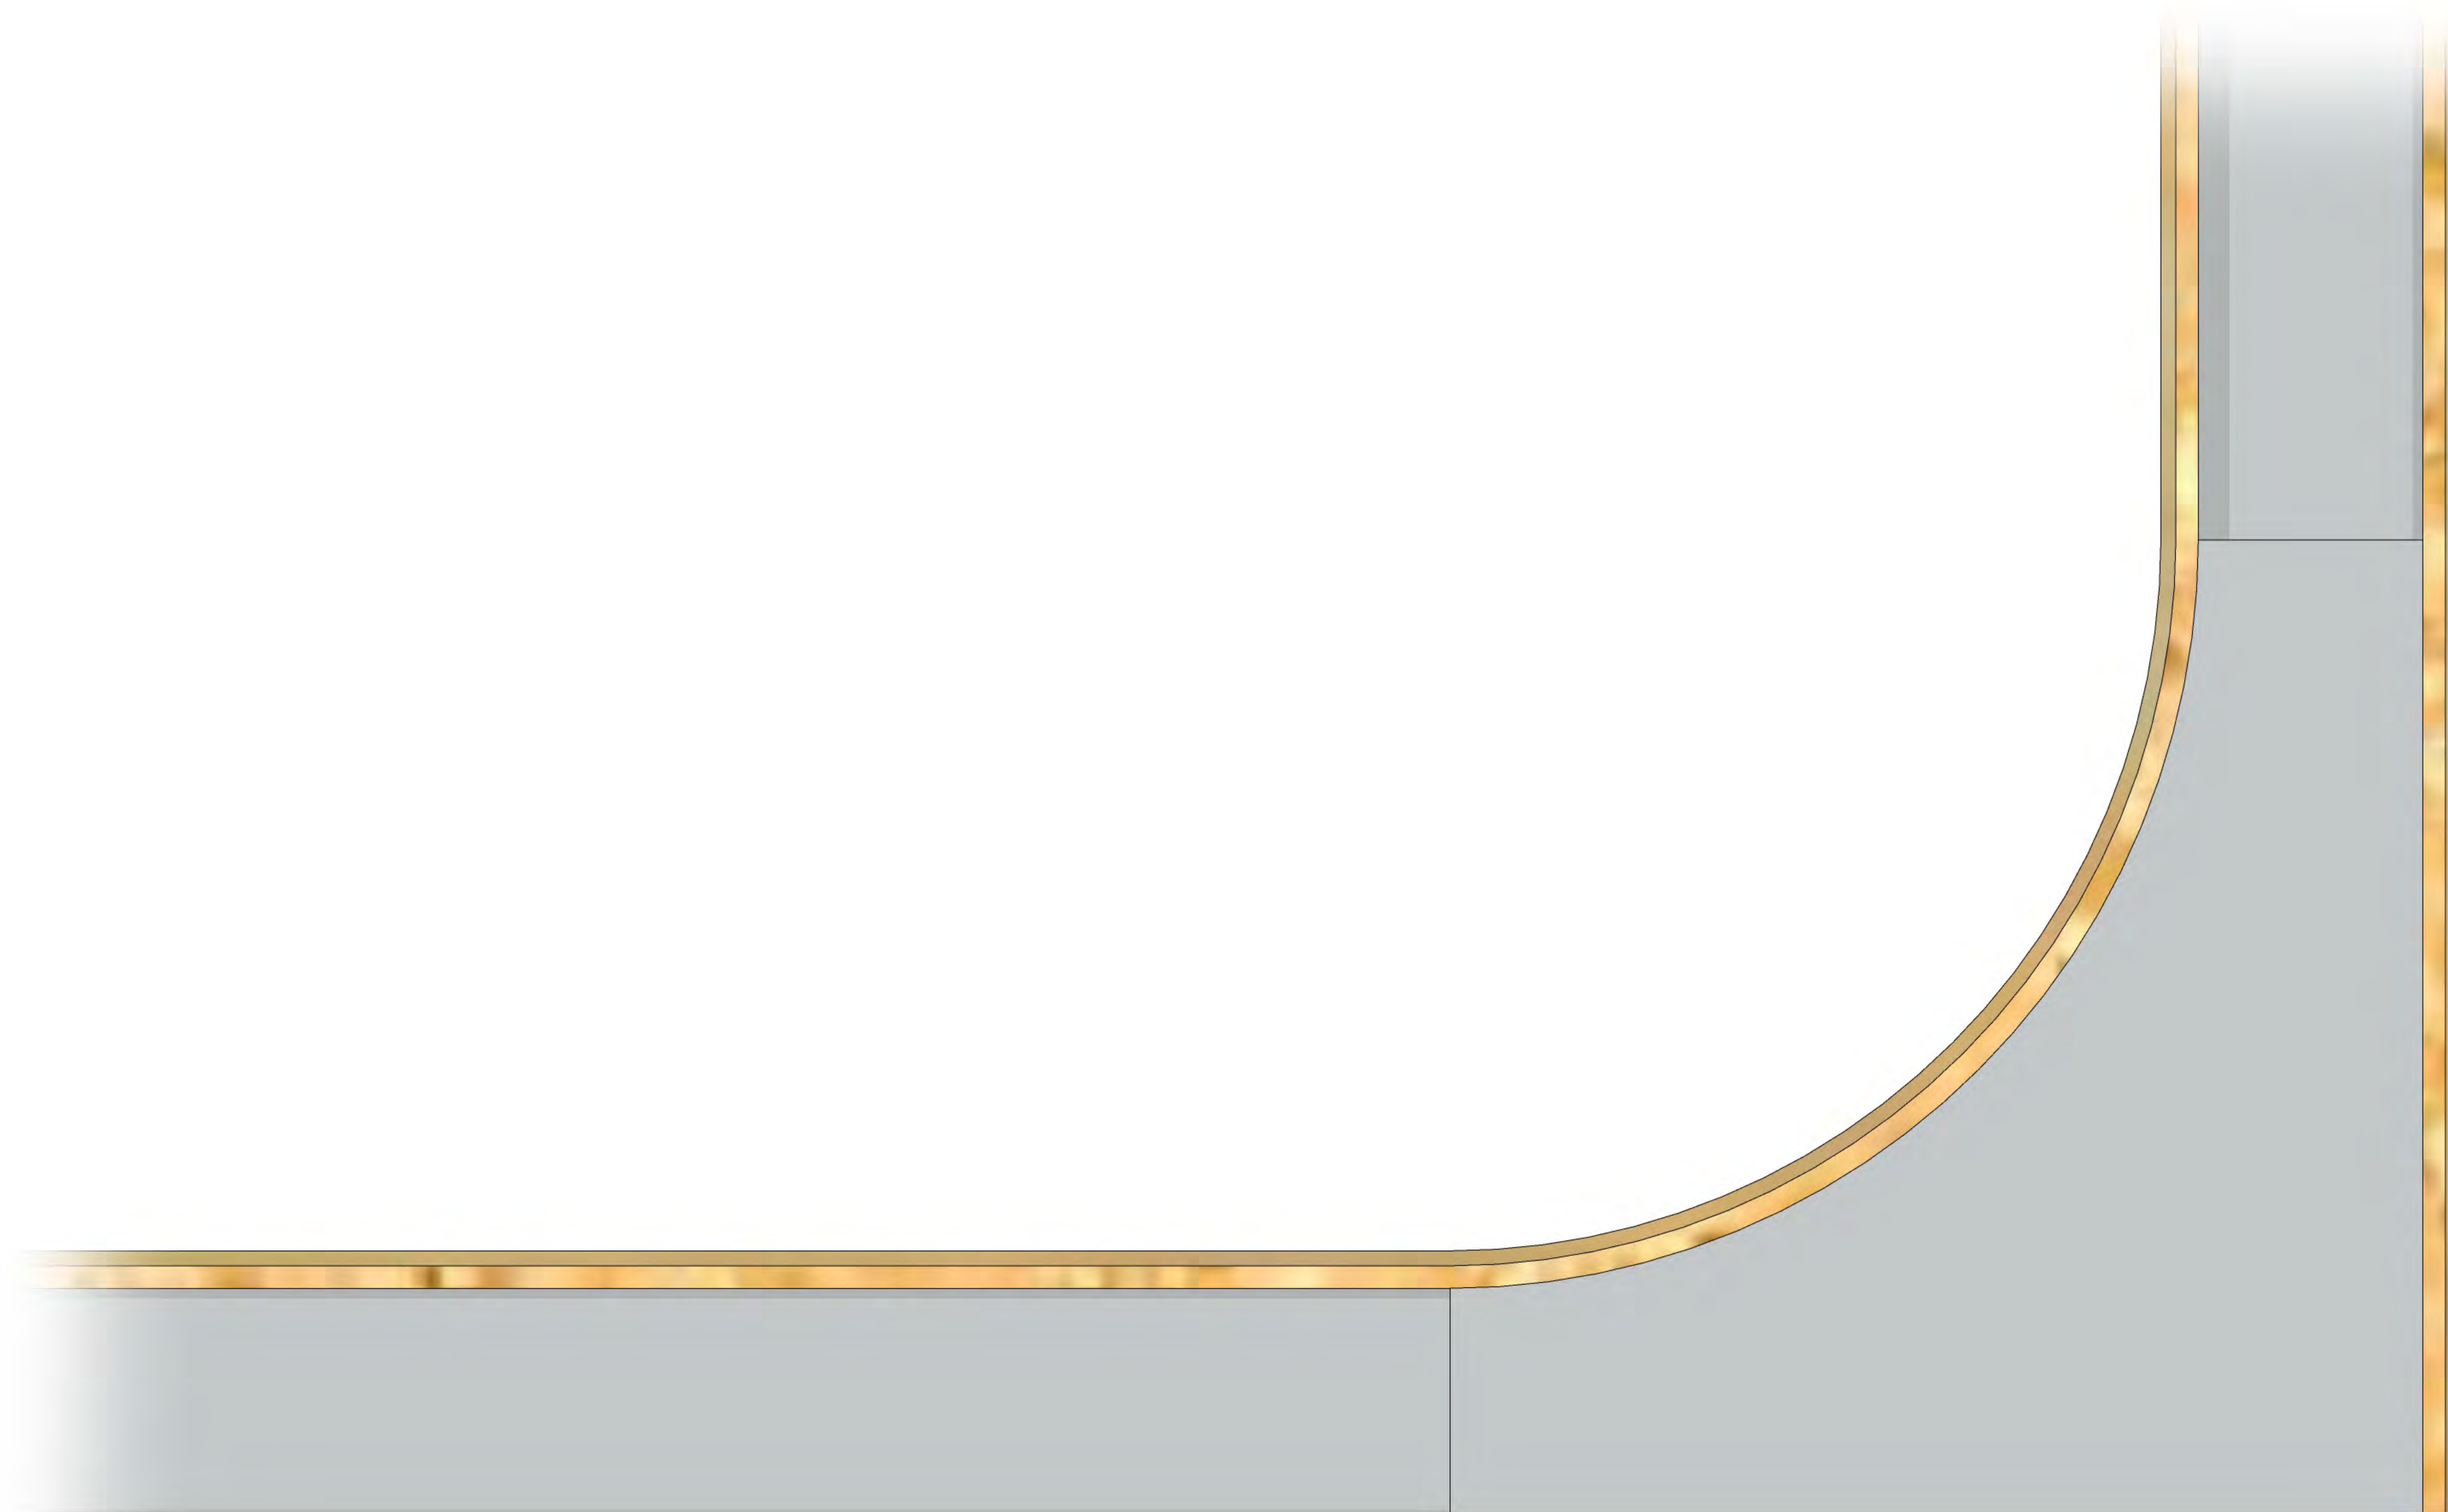








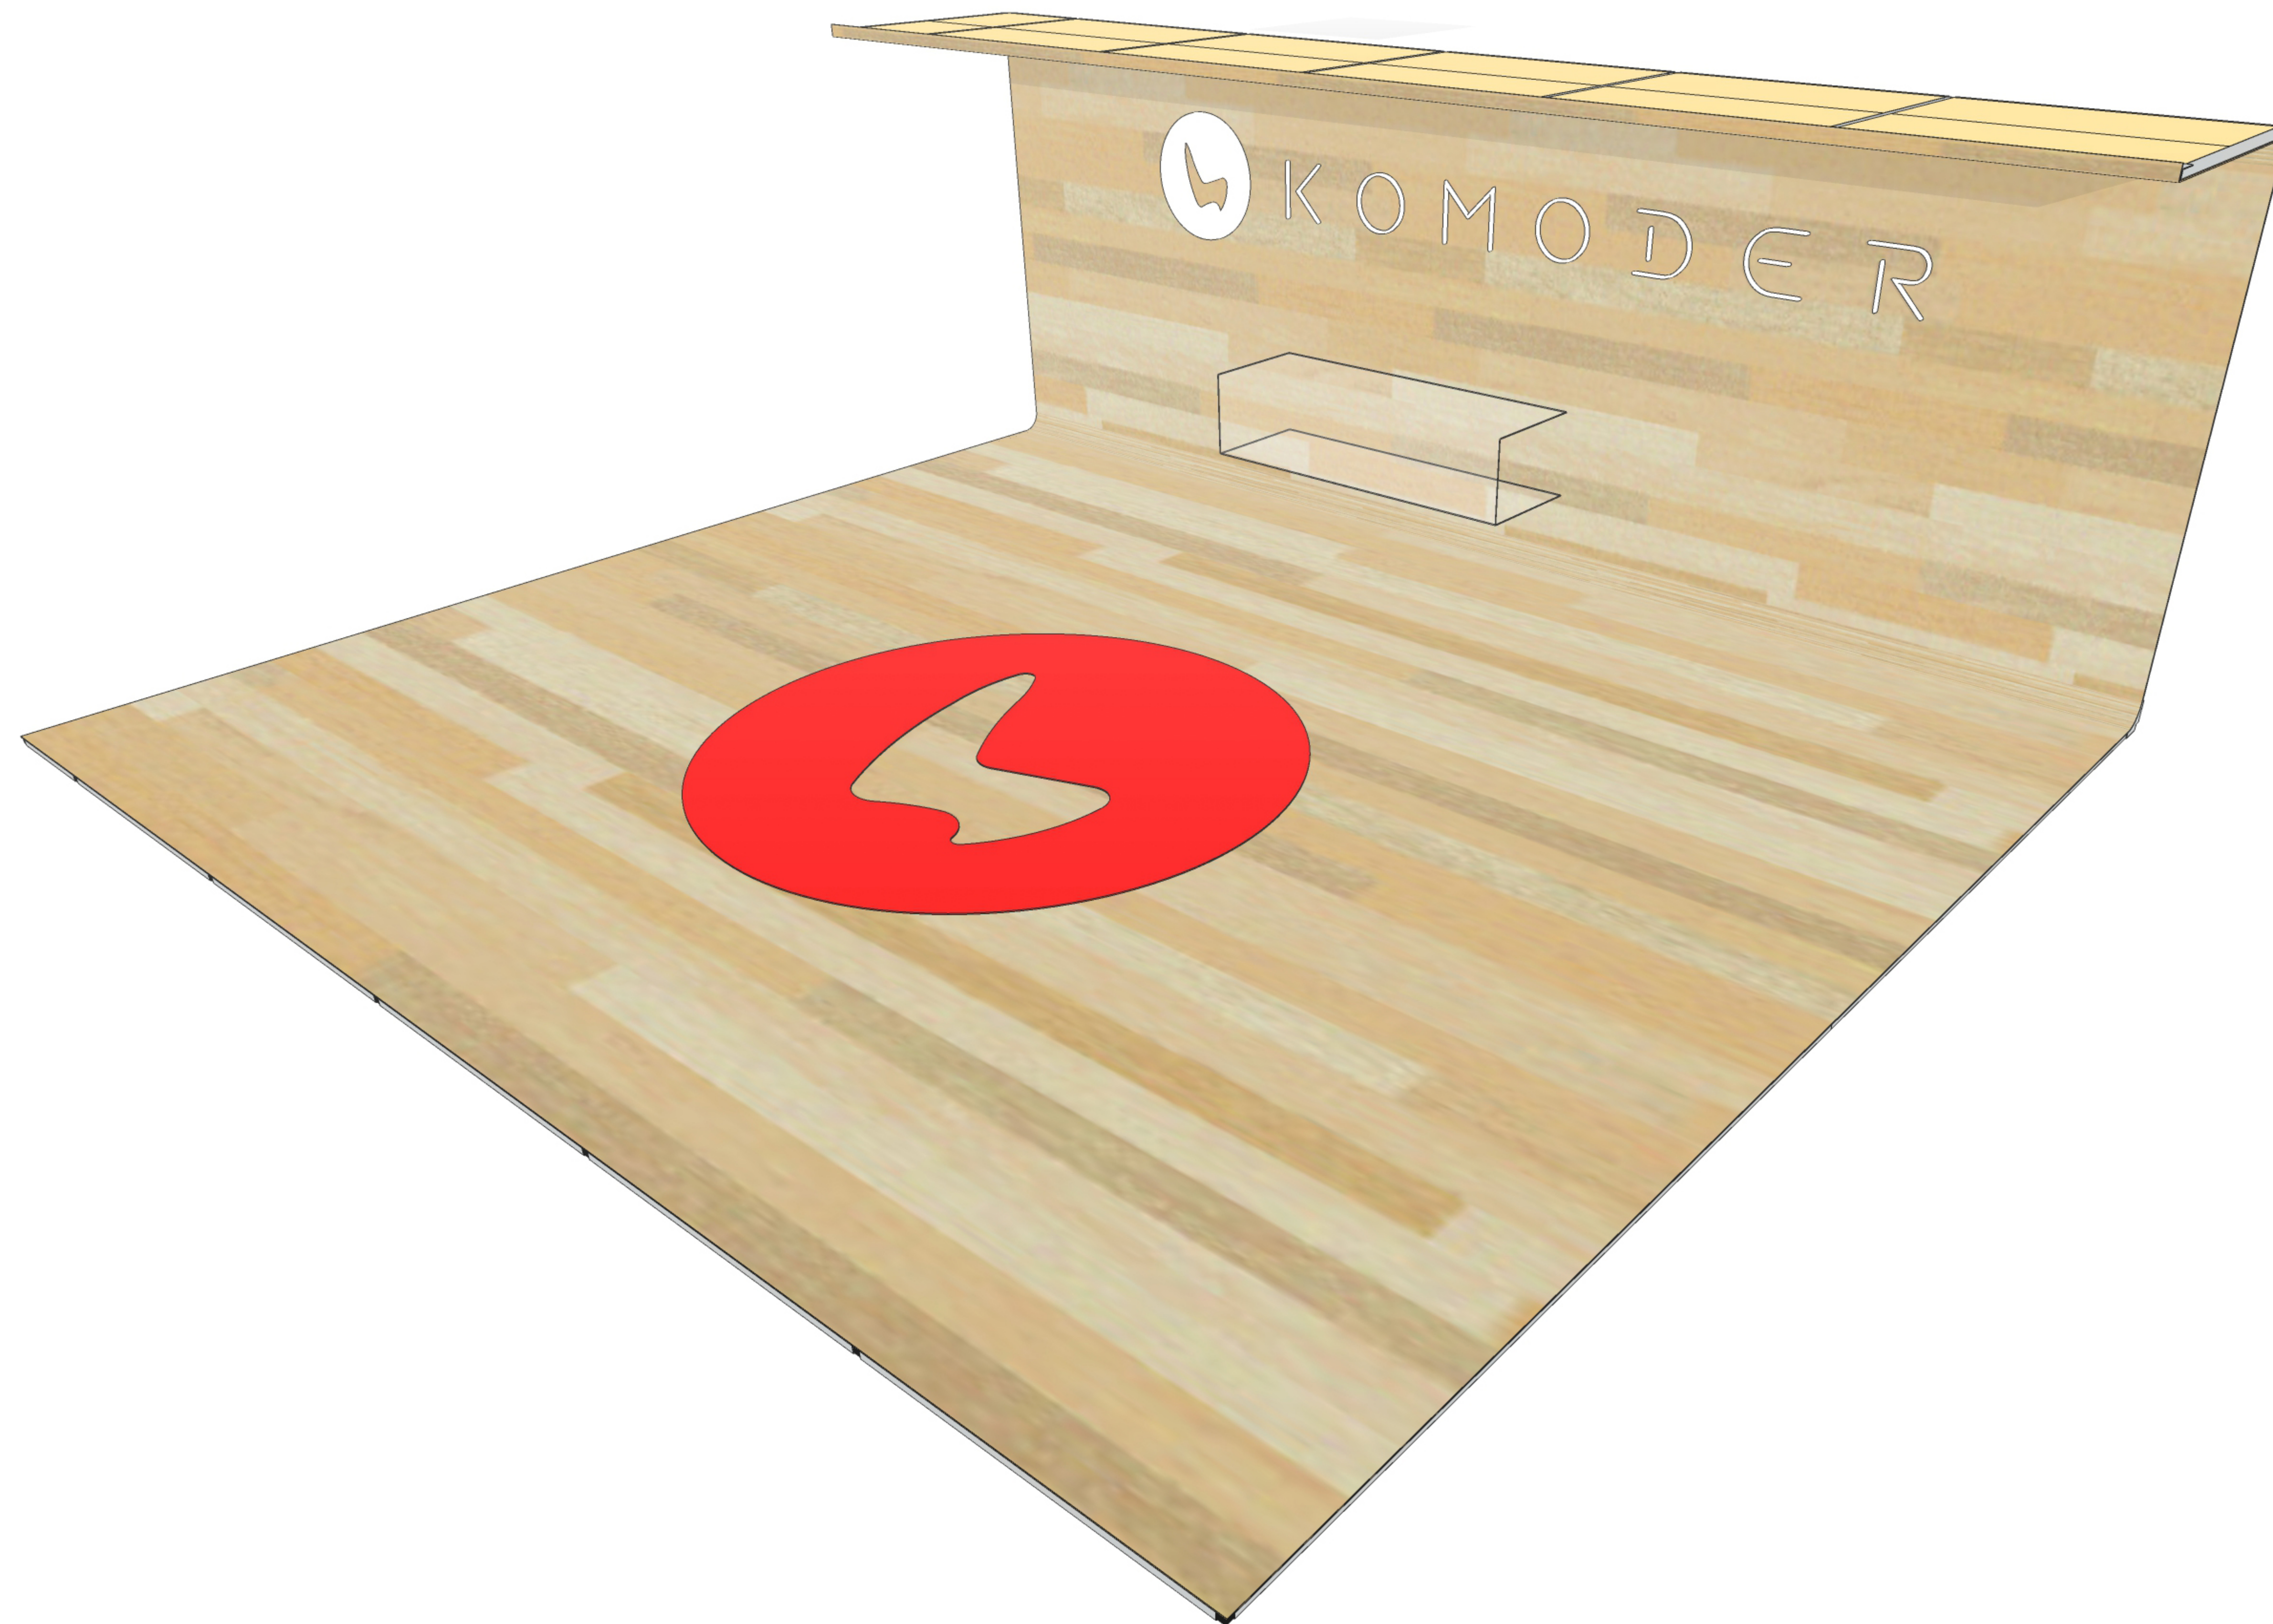




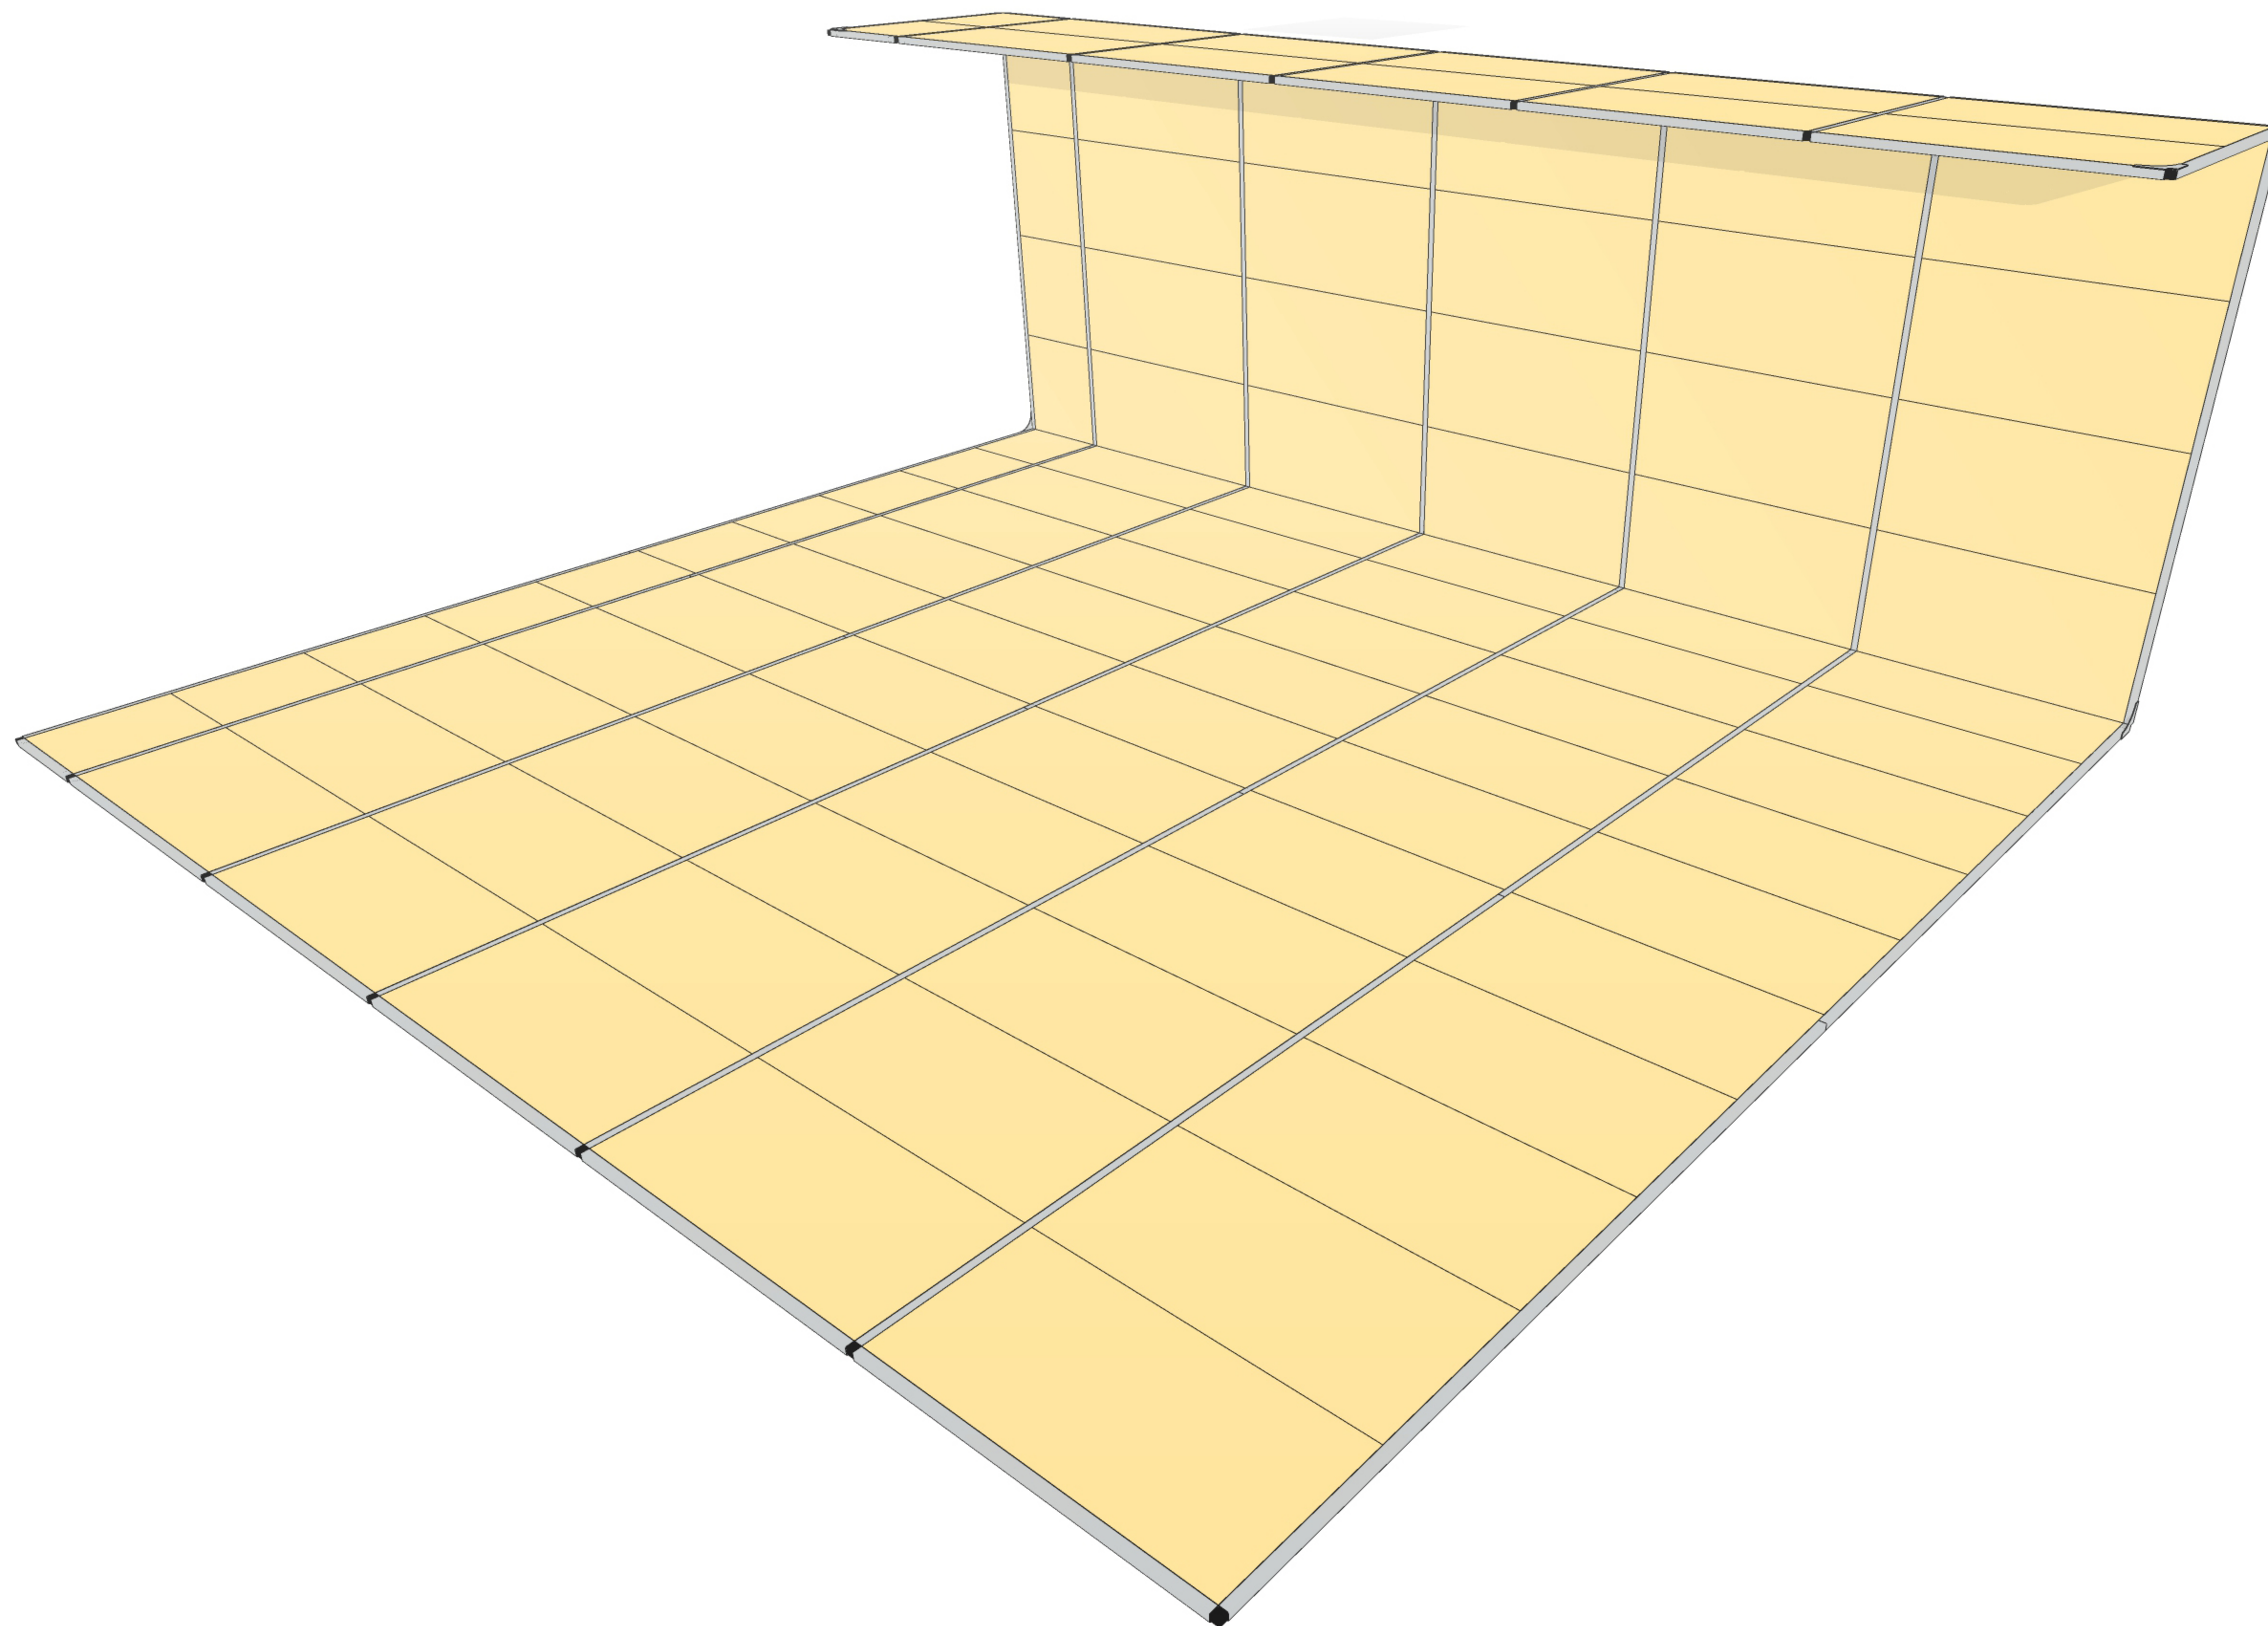

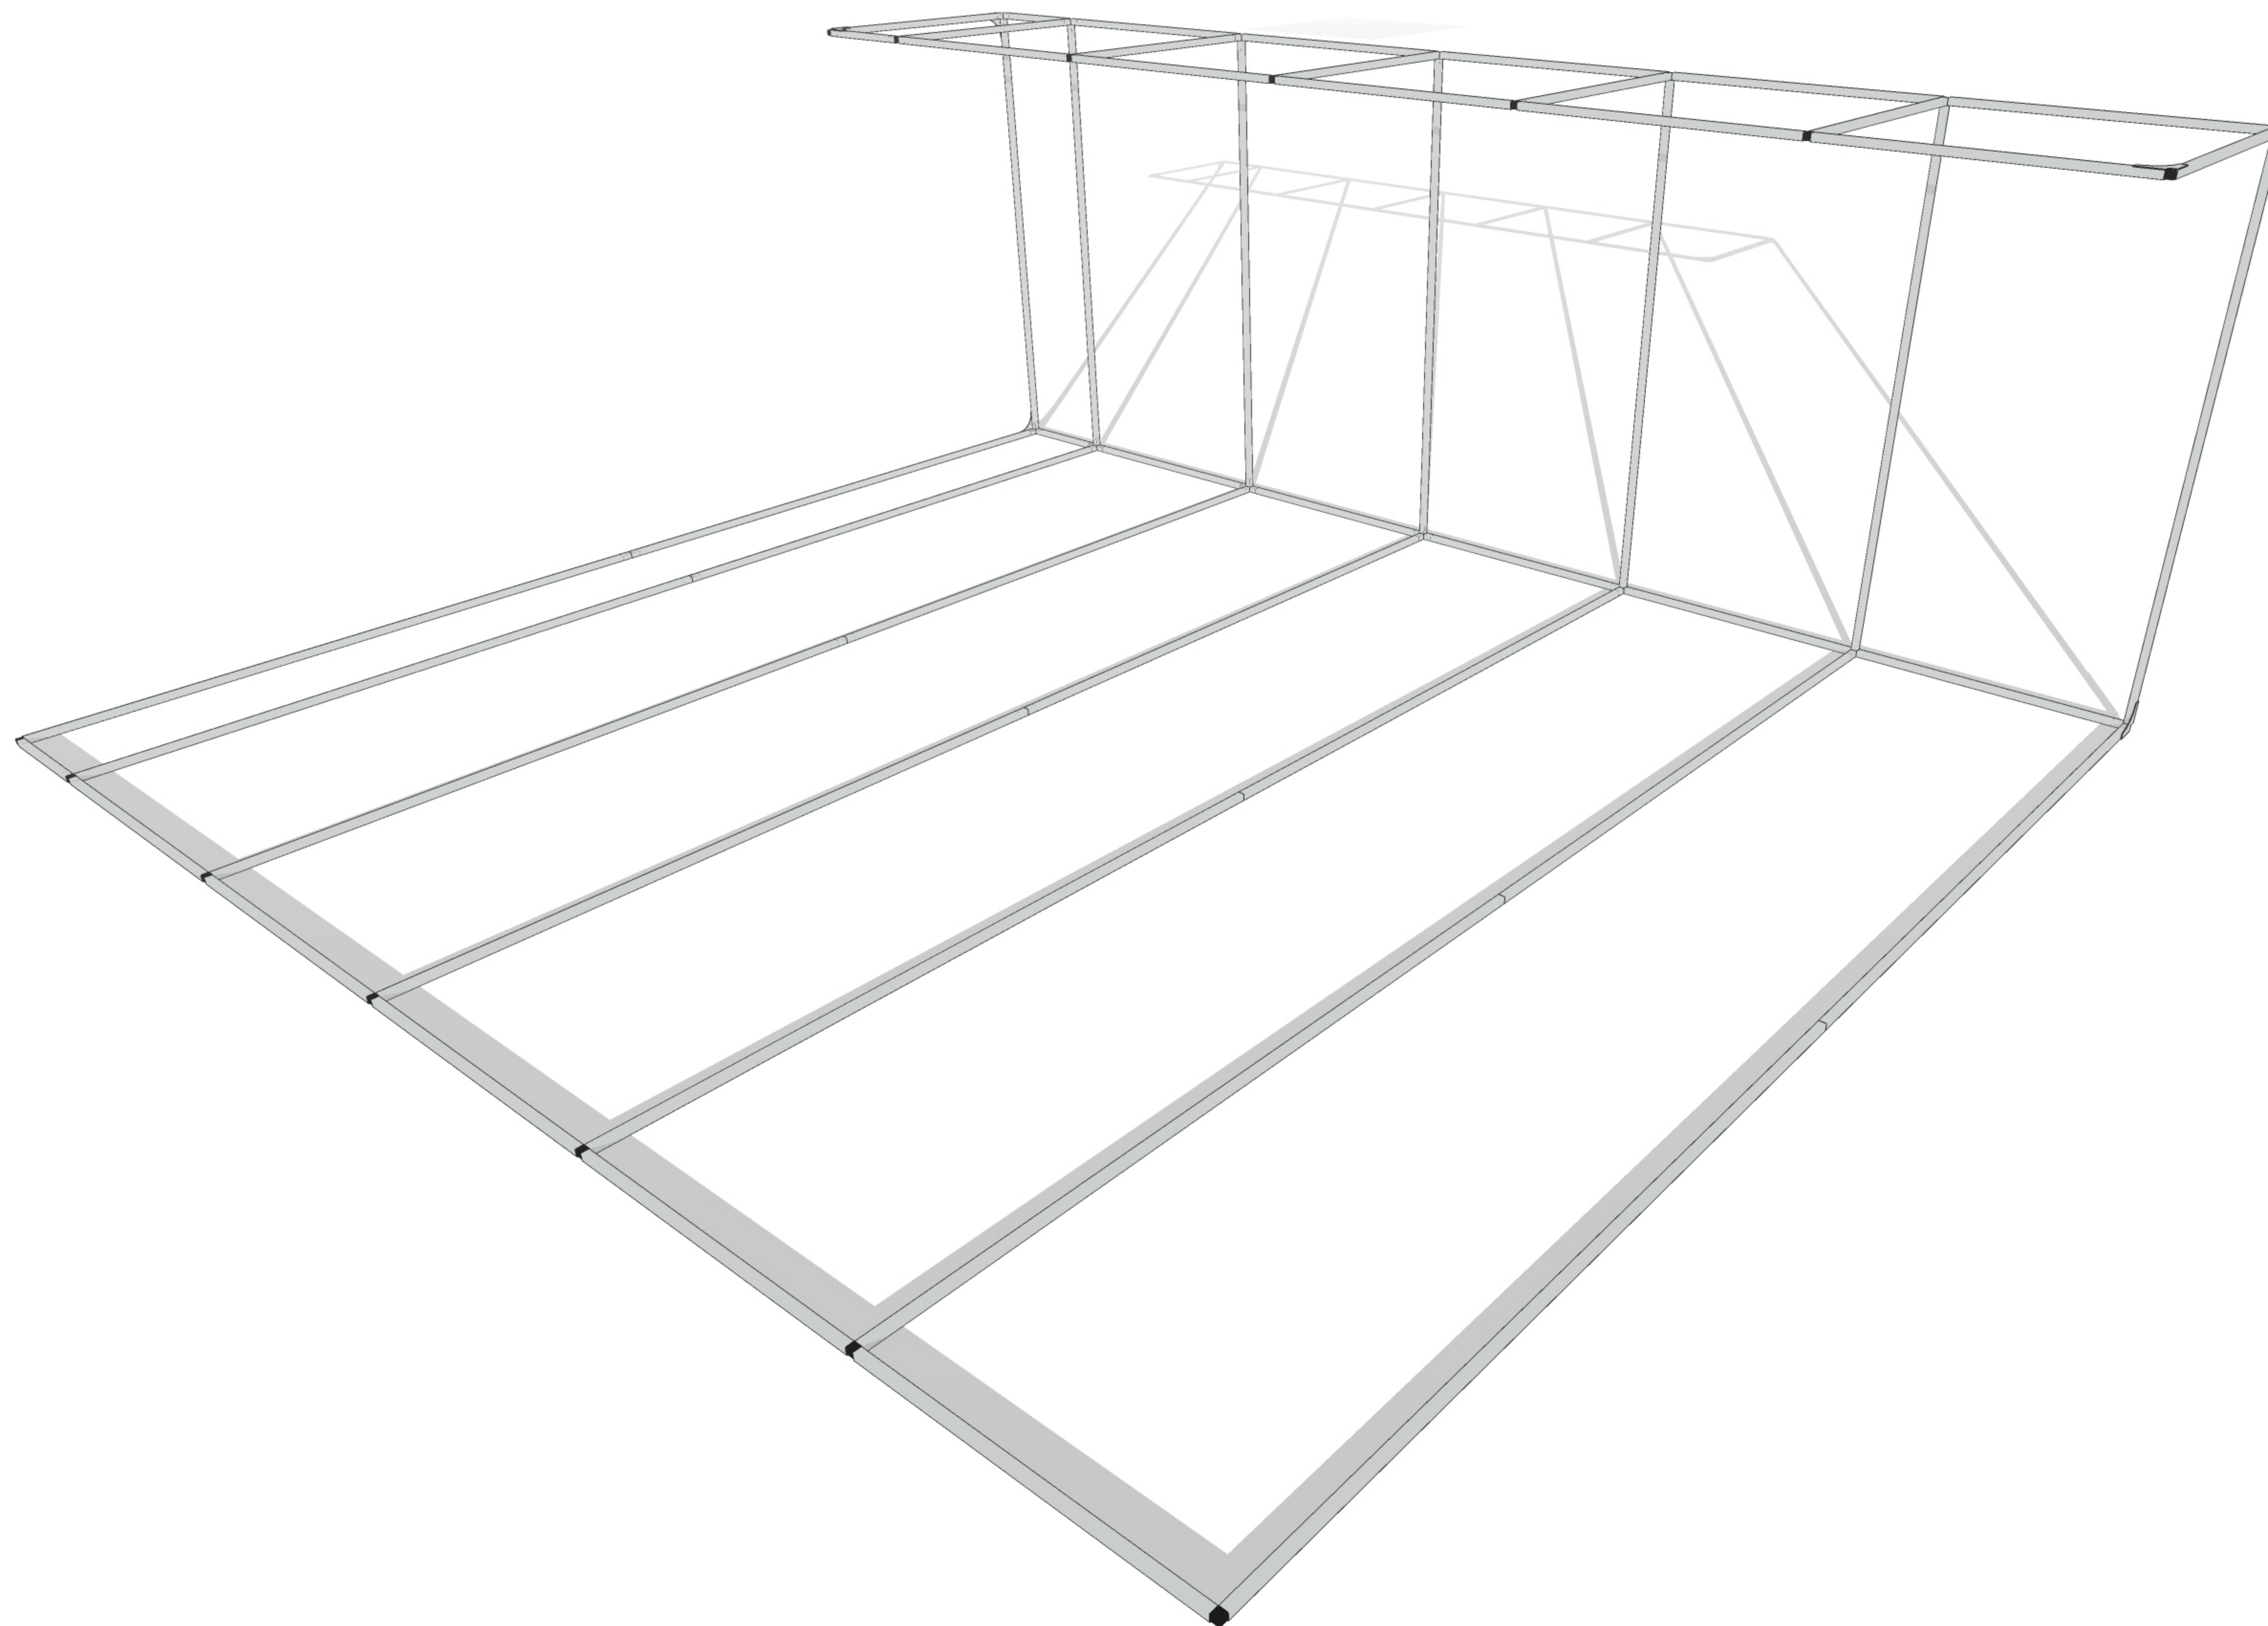

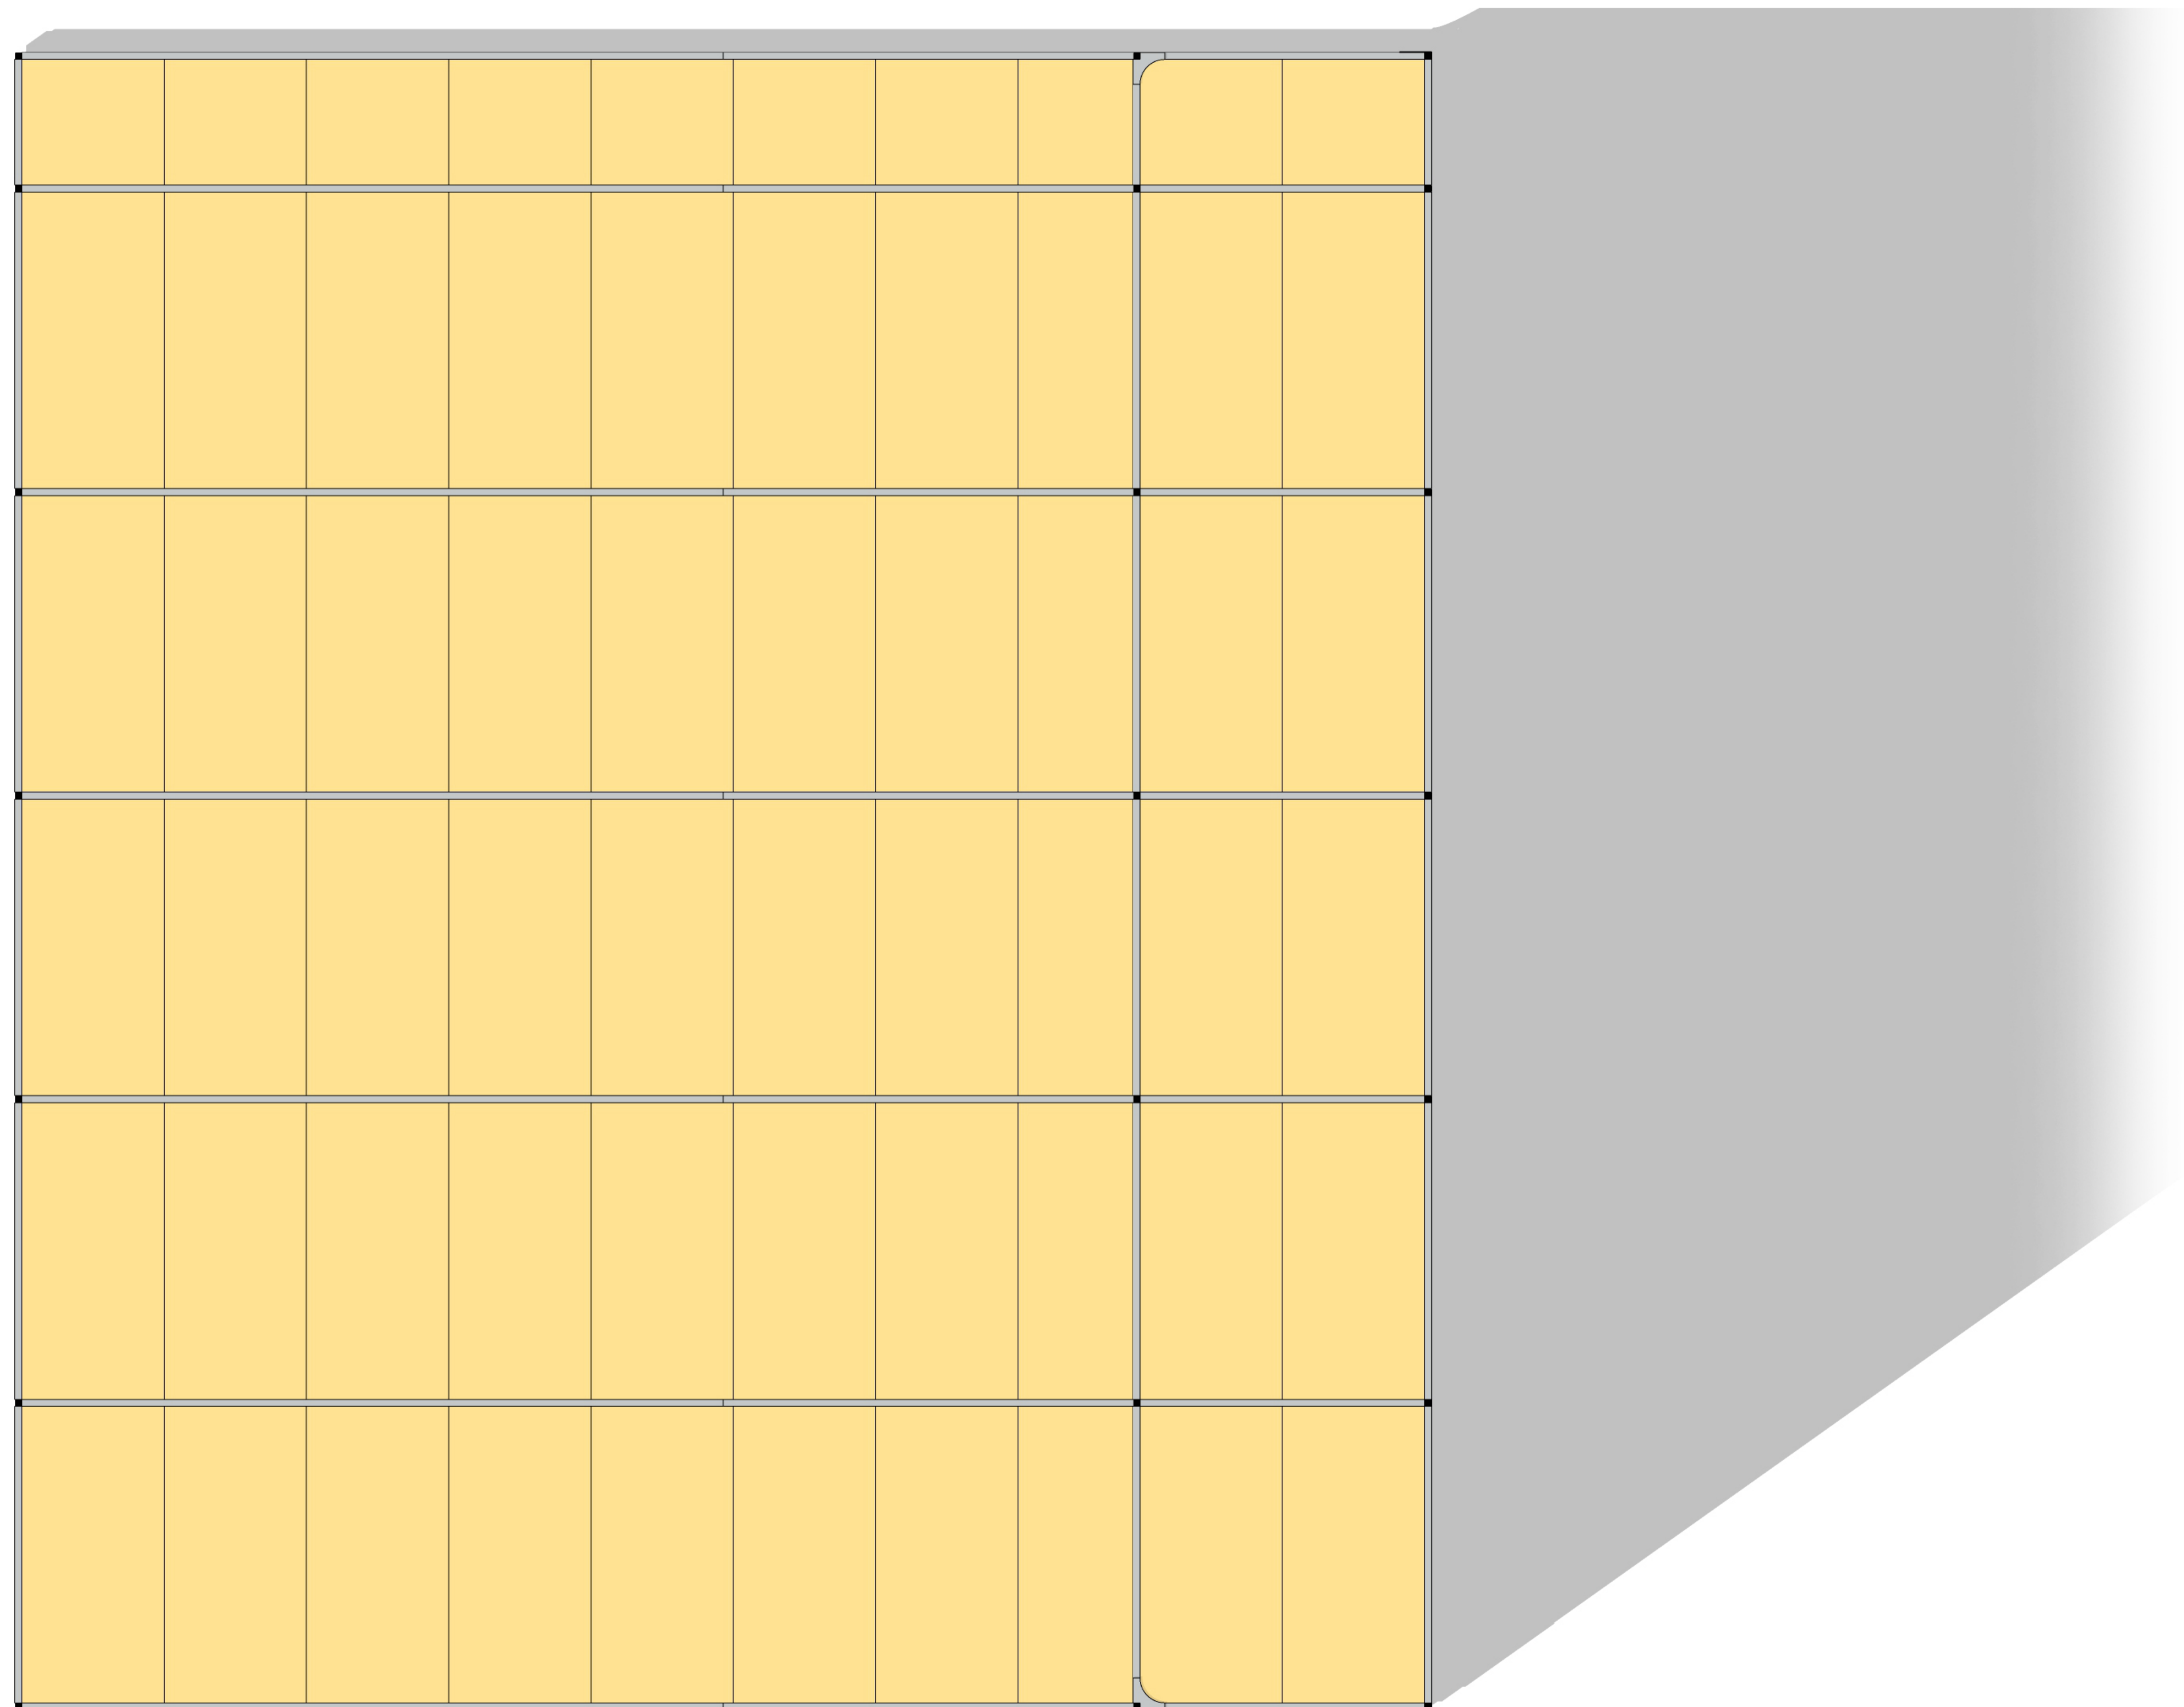




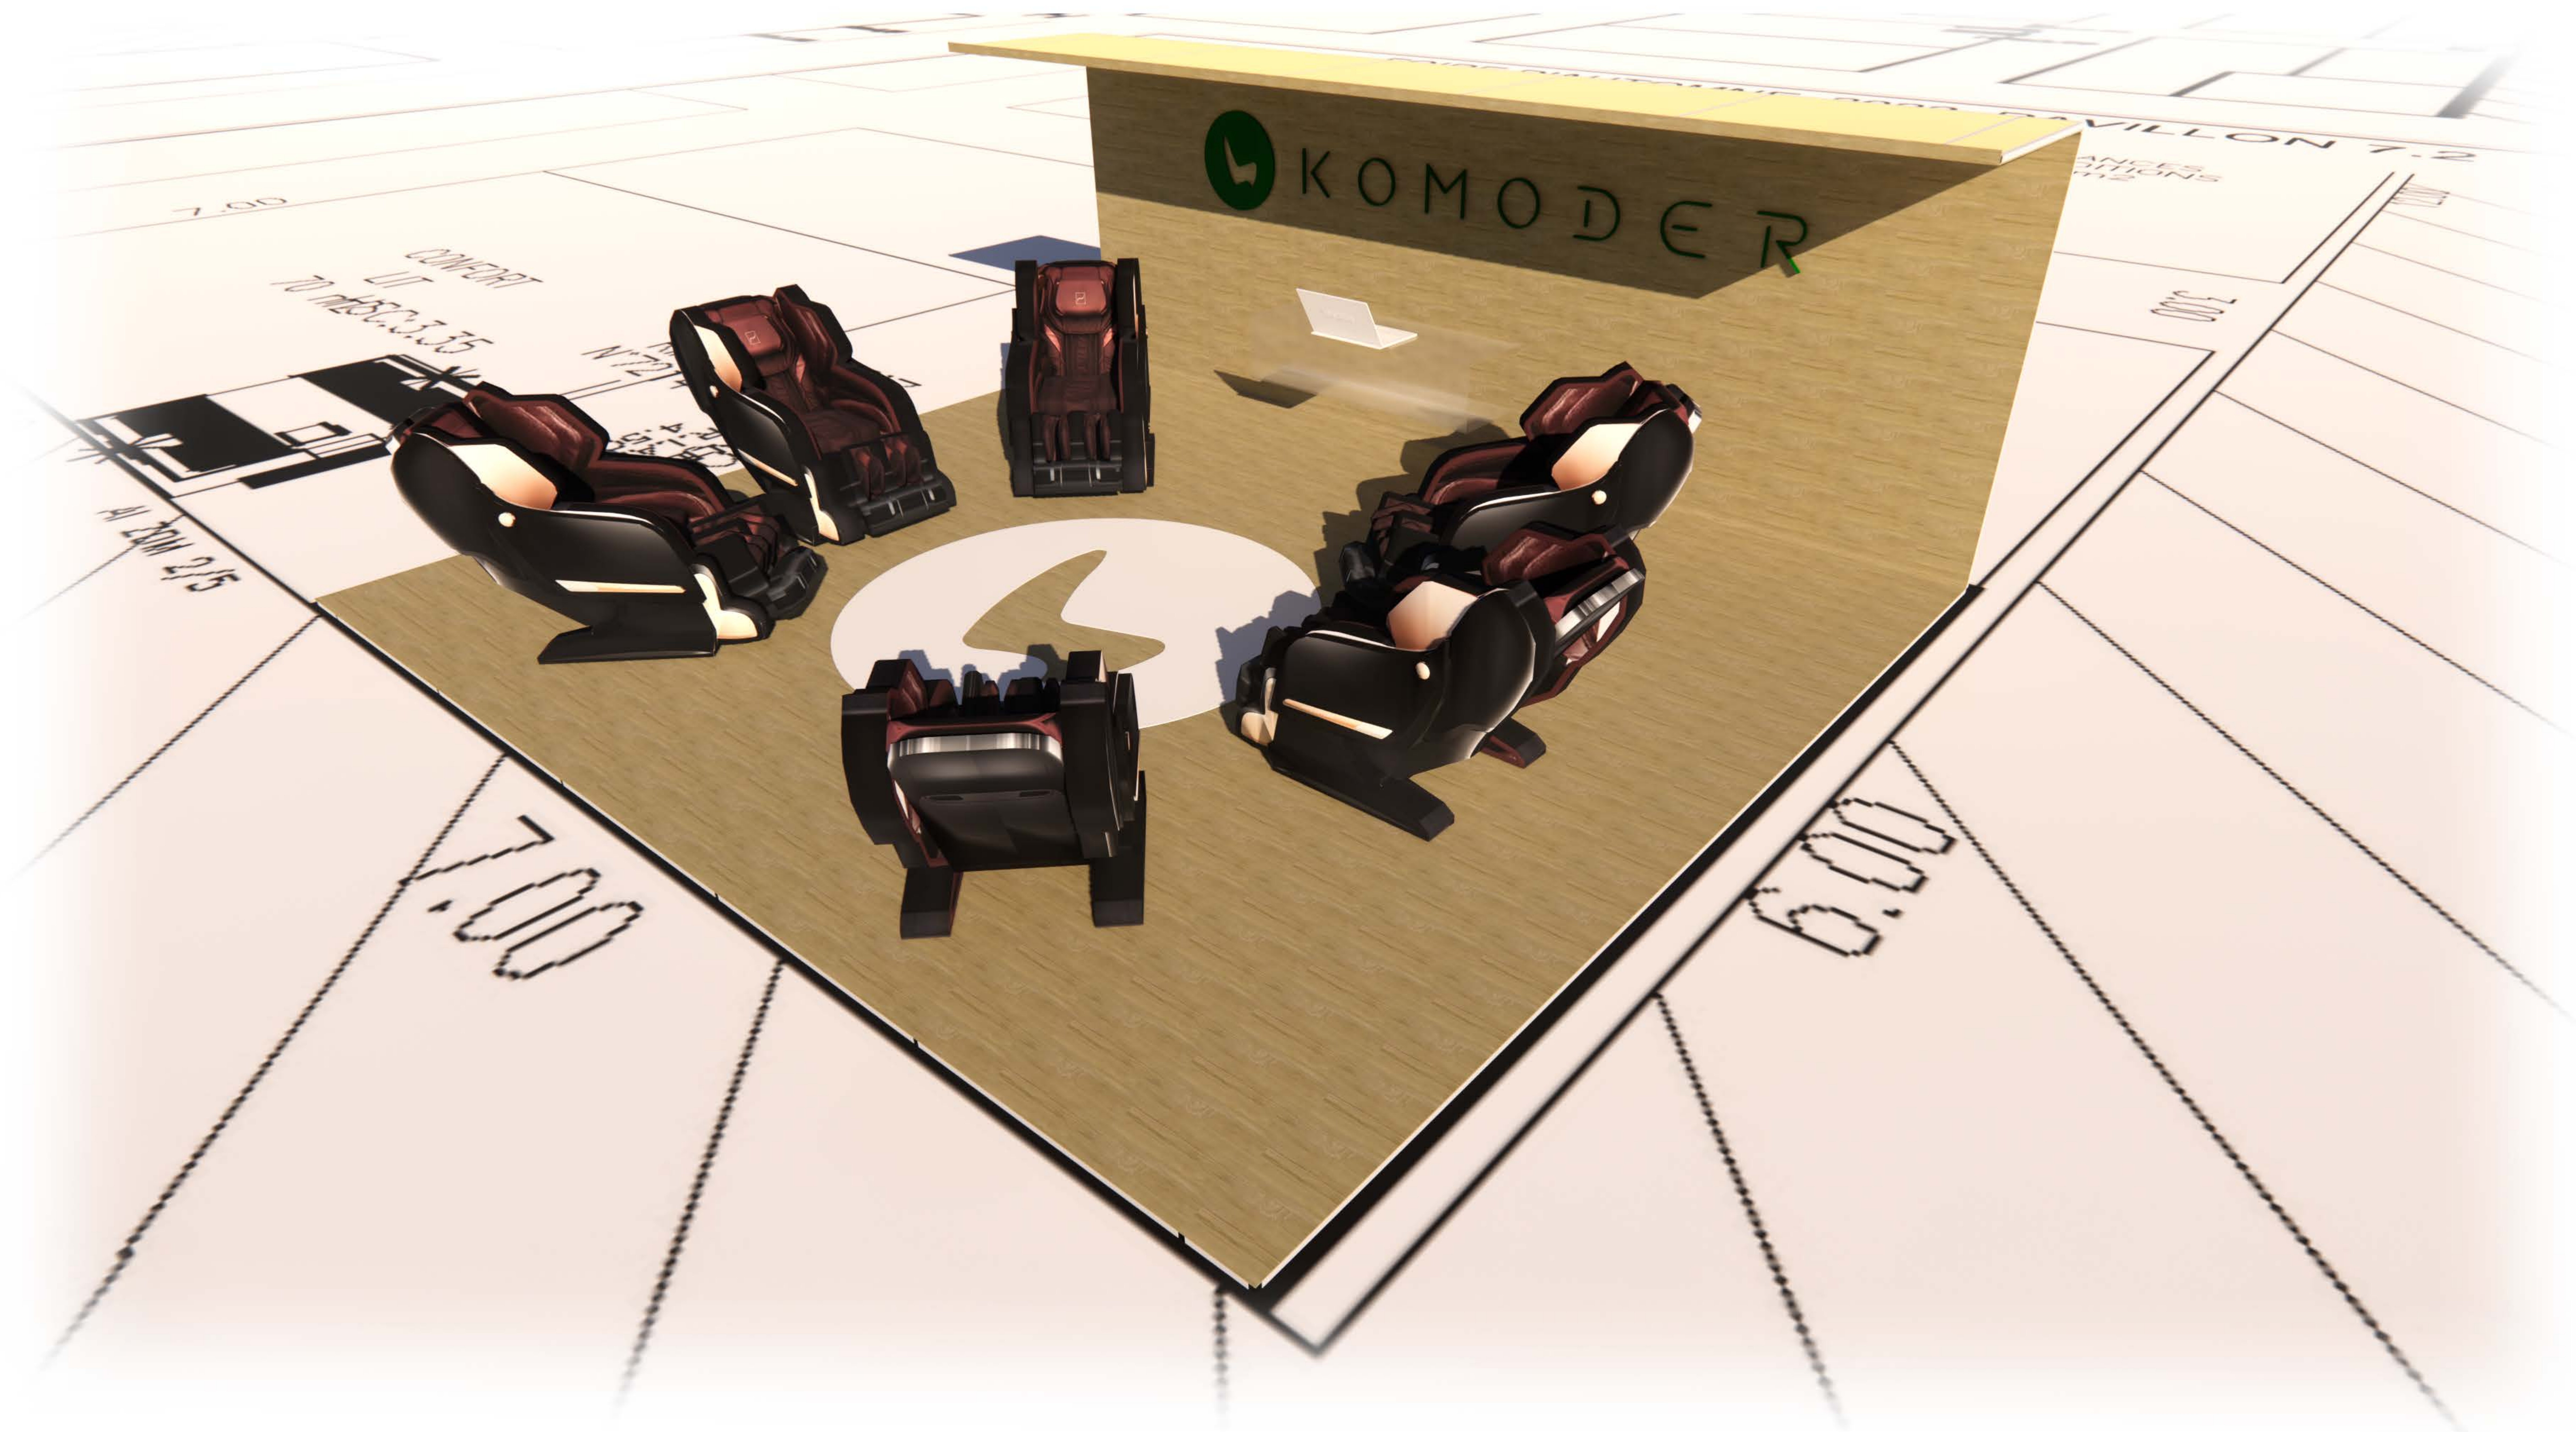








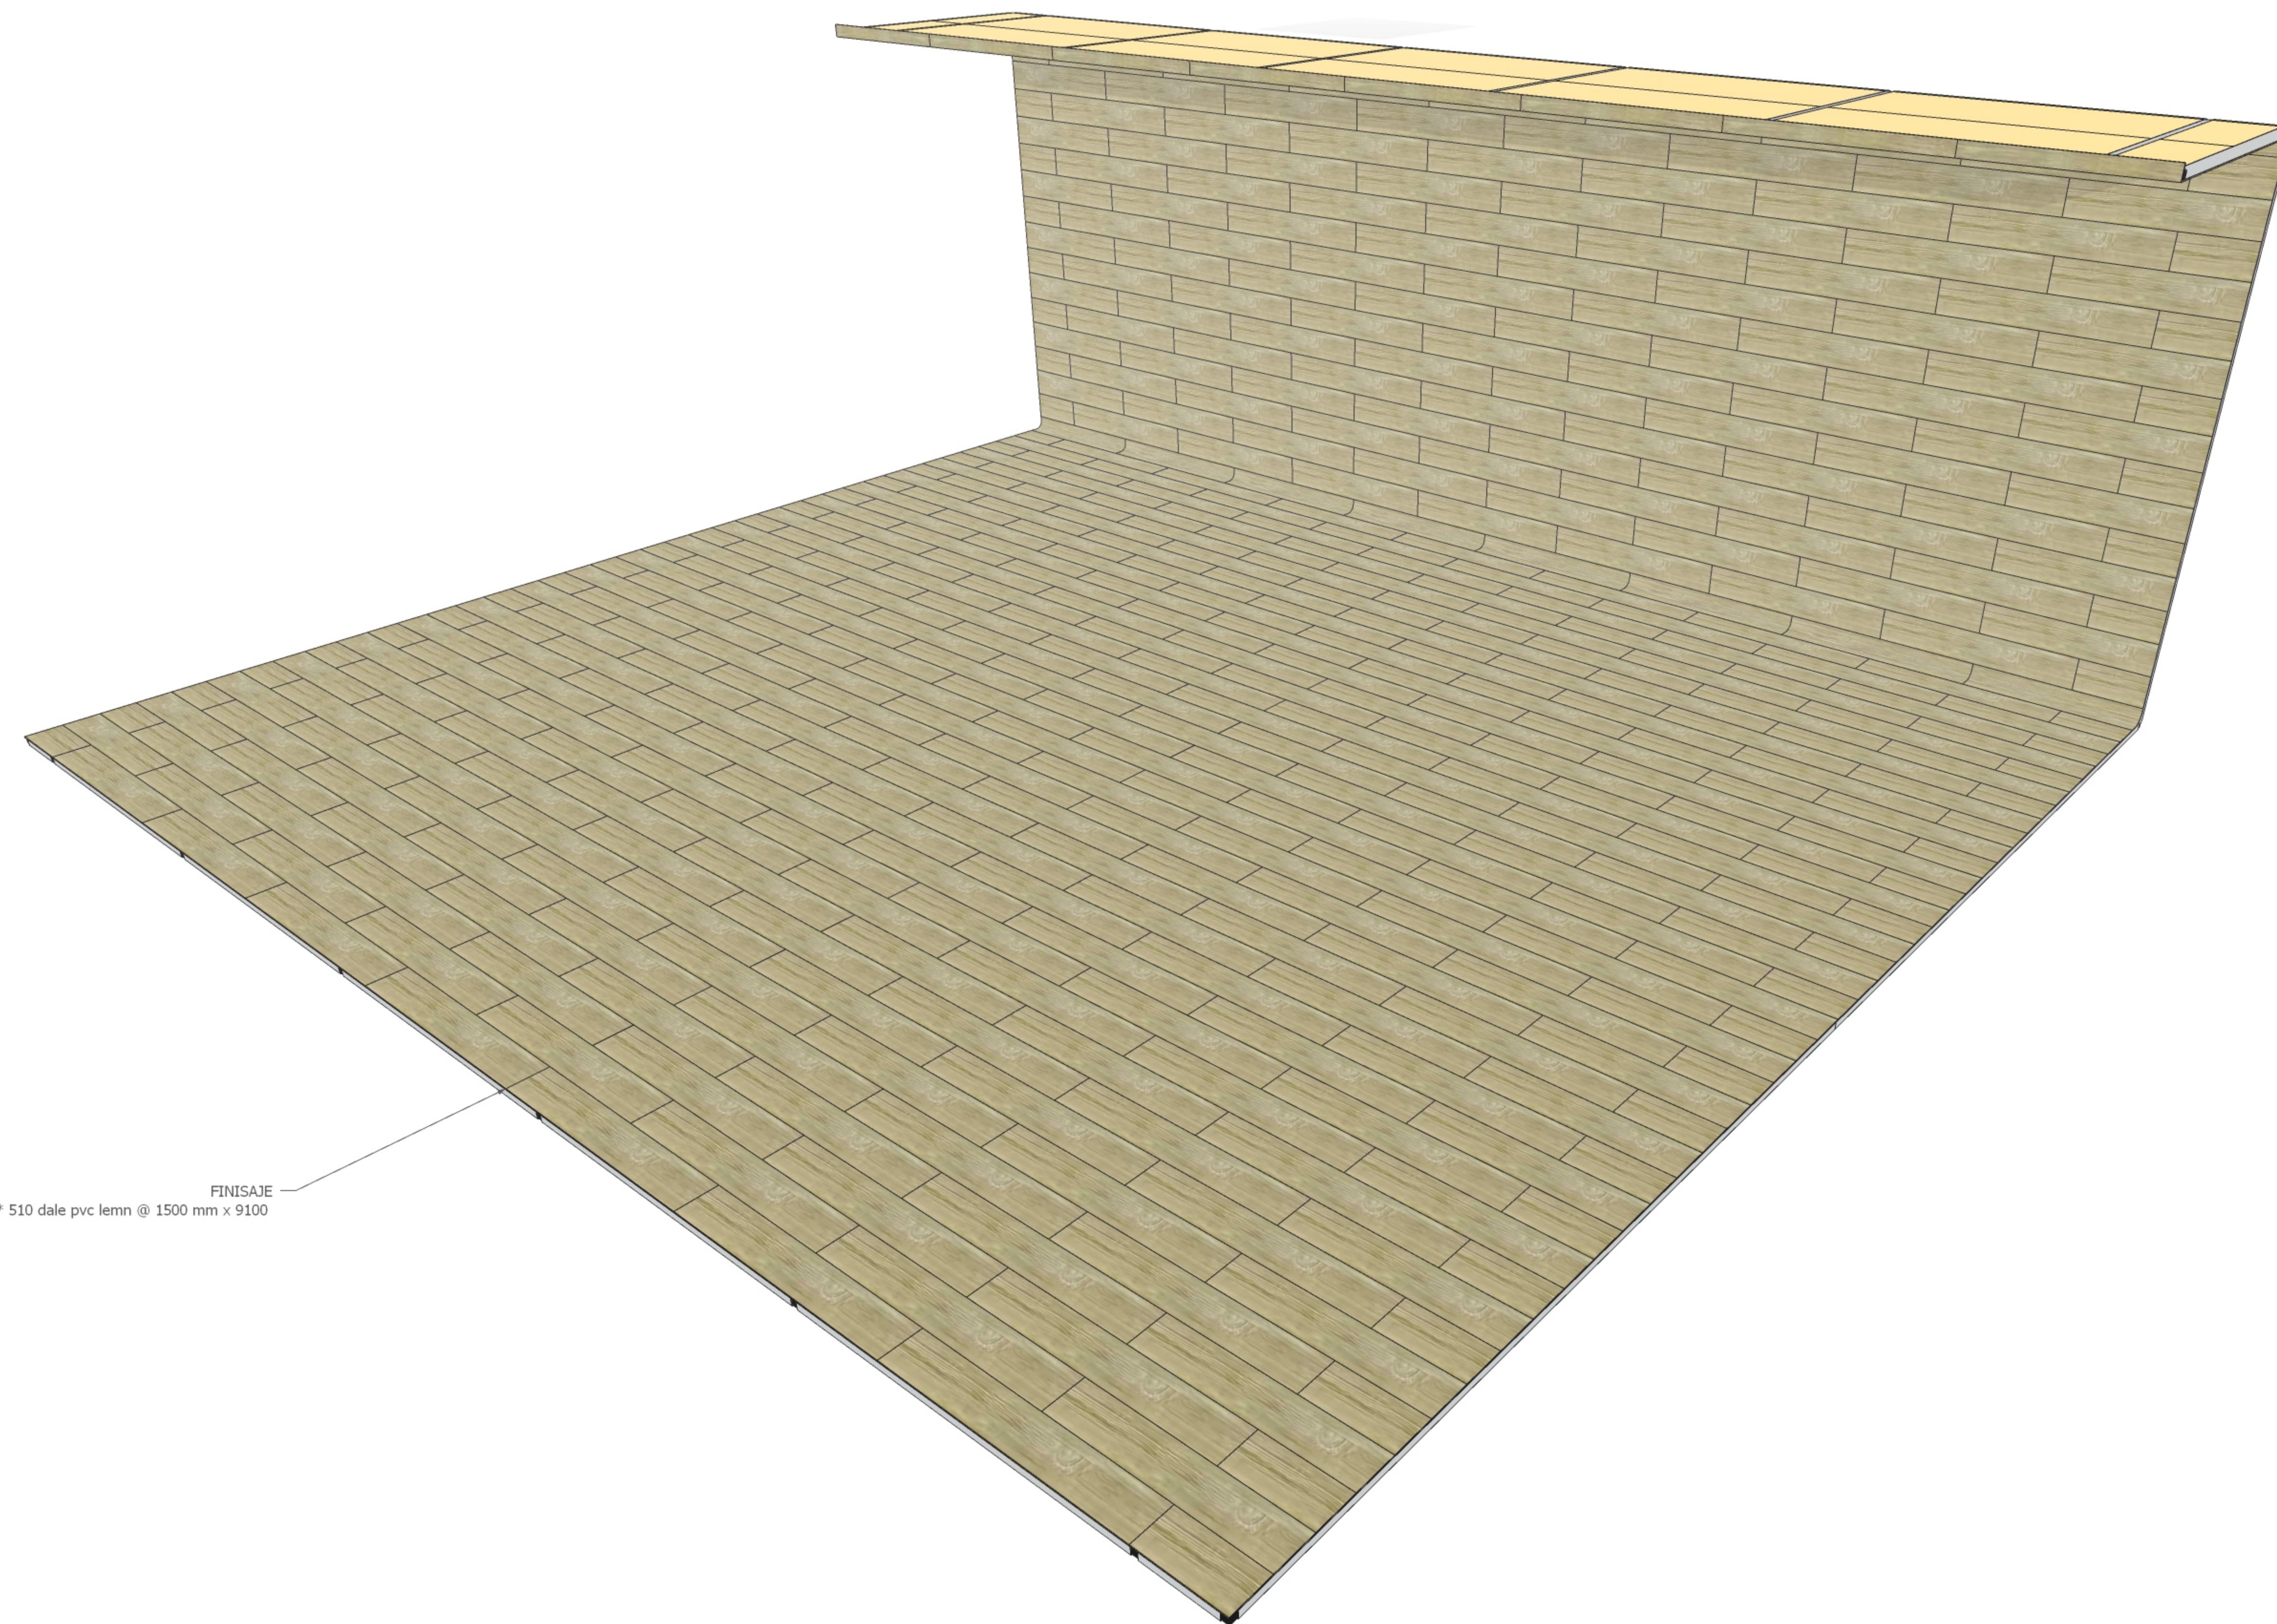

FINISAJE
* 510 dale pvc lemn @ 1500 mm x 9100

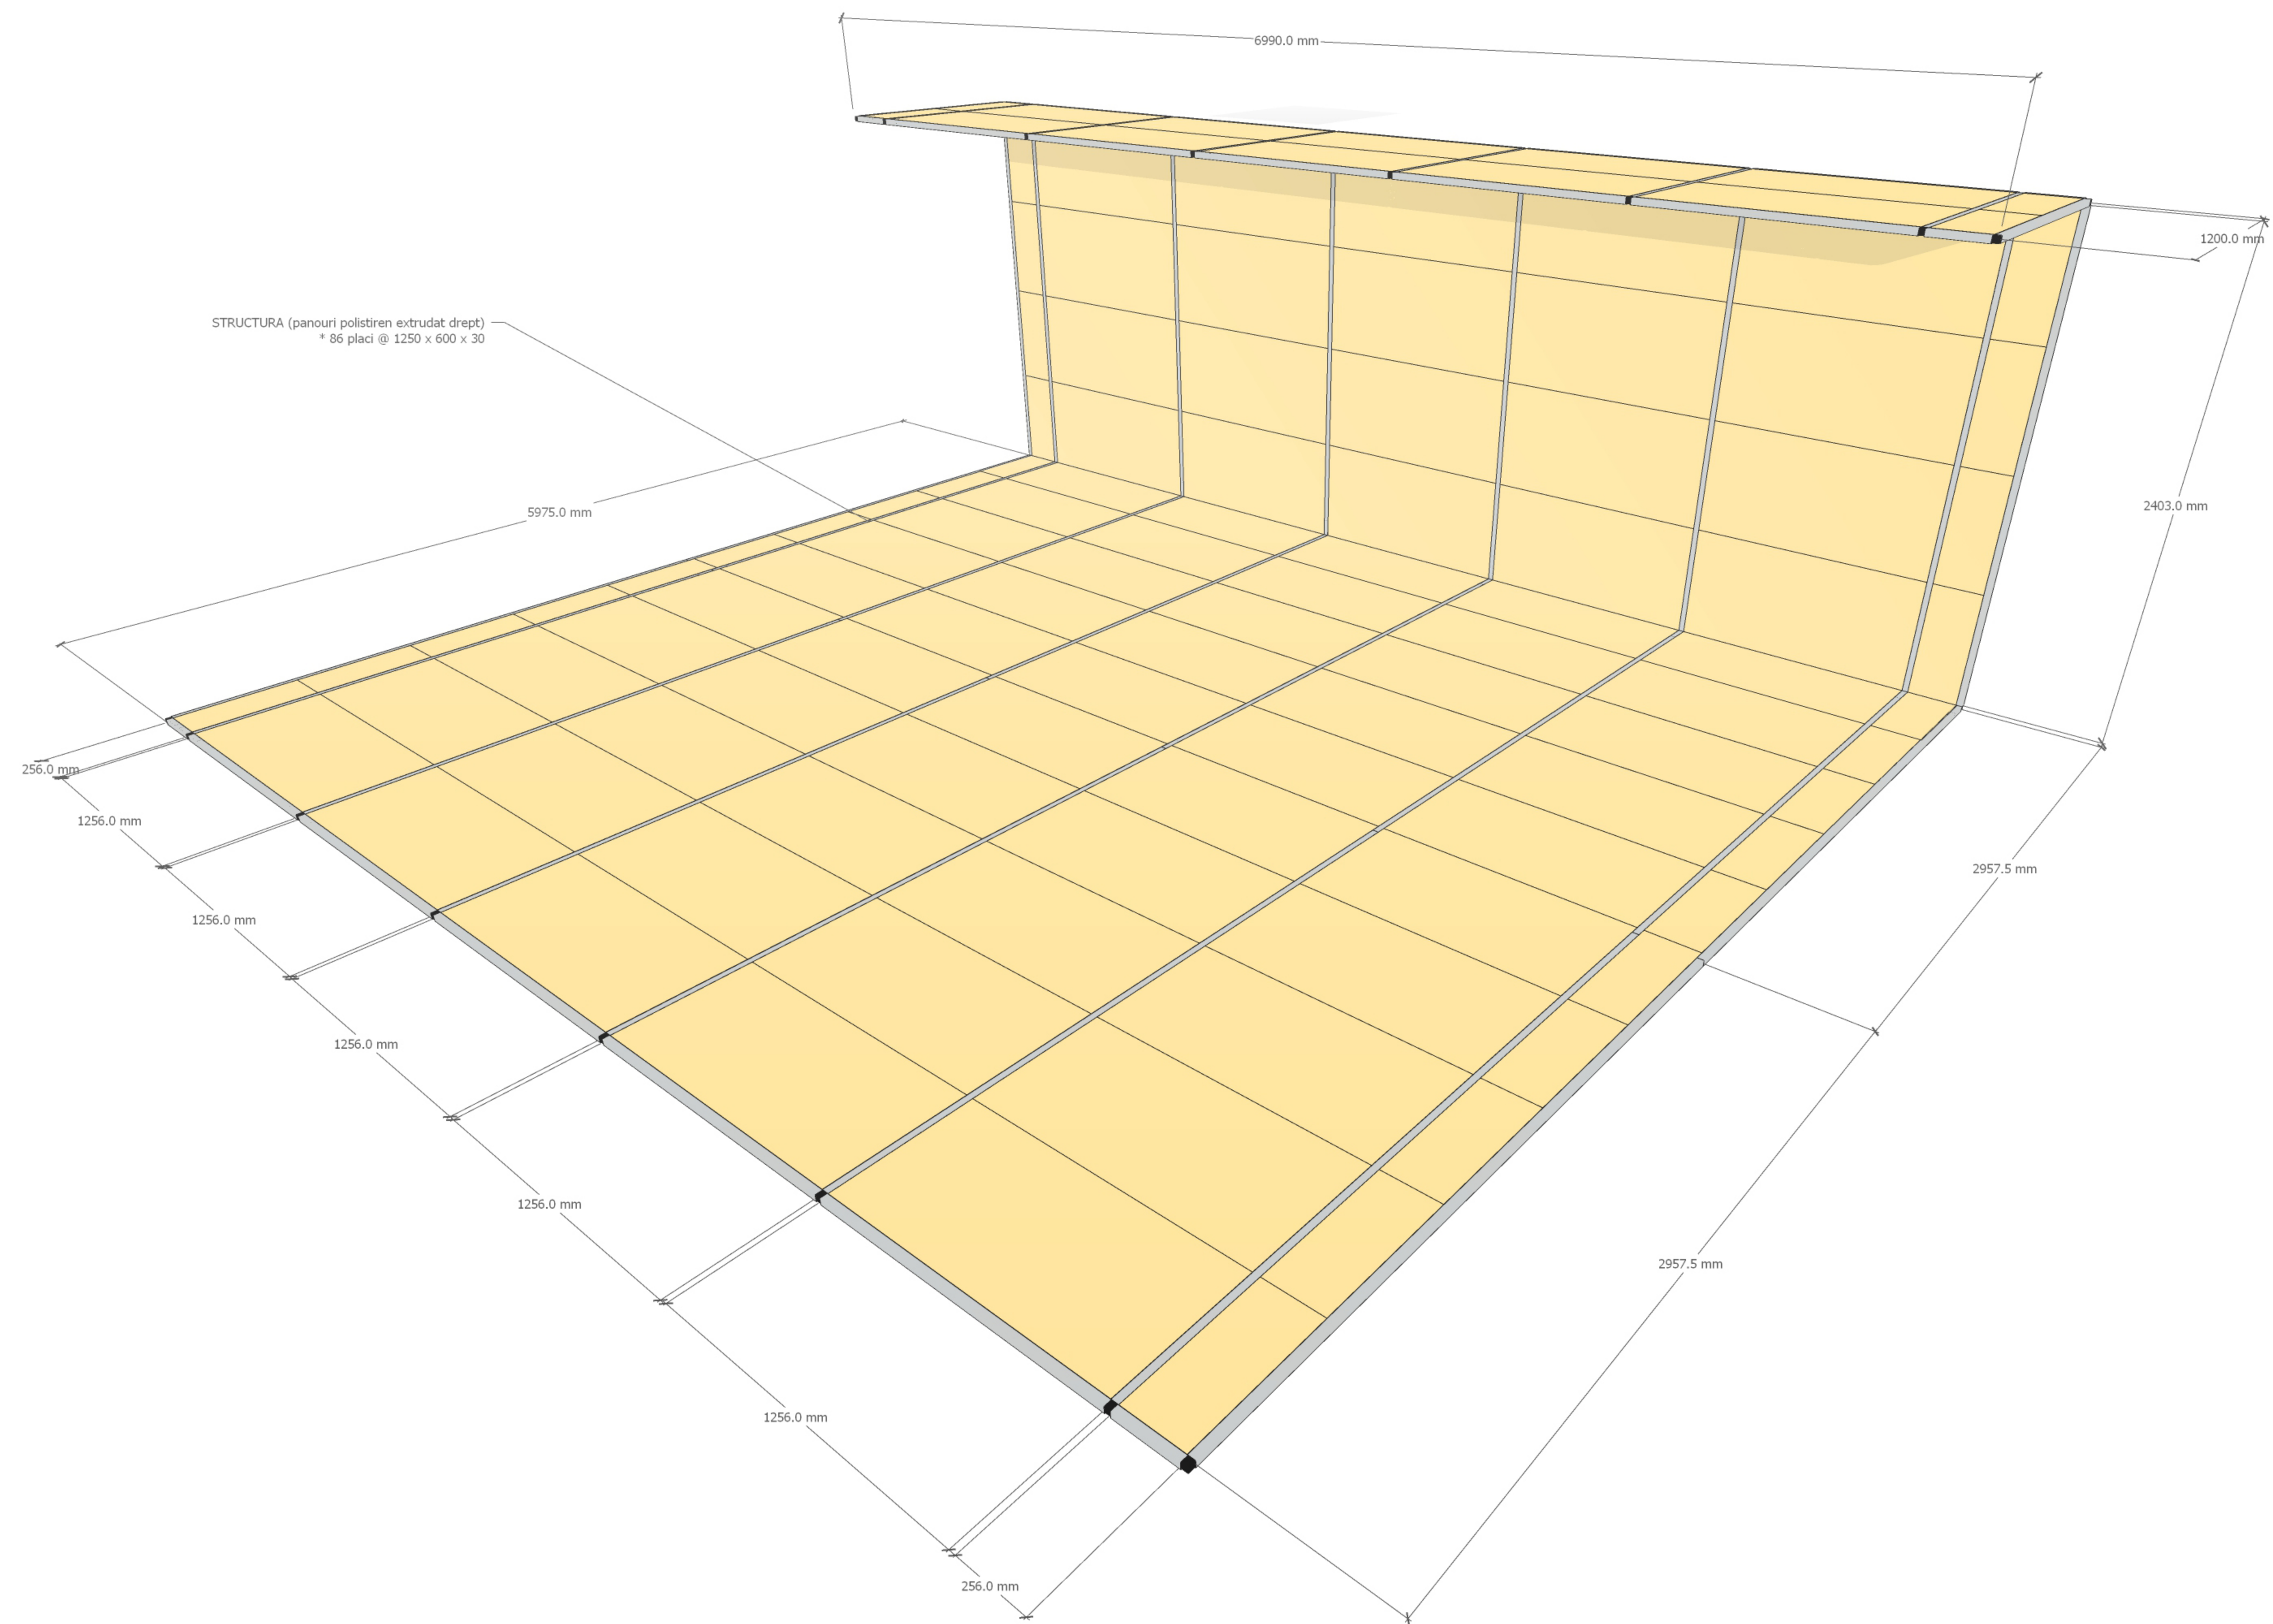


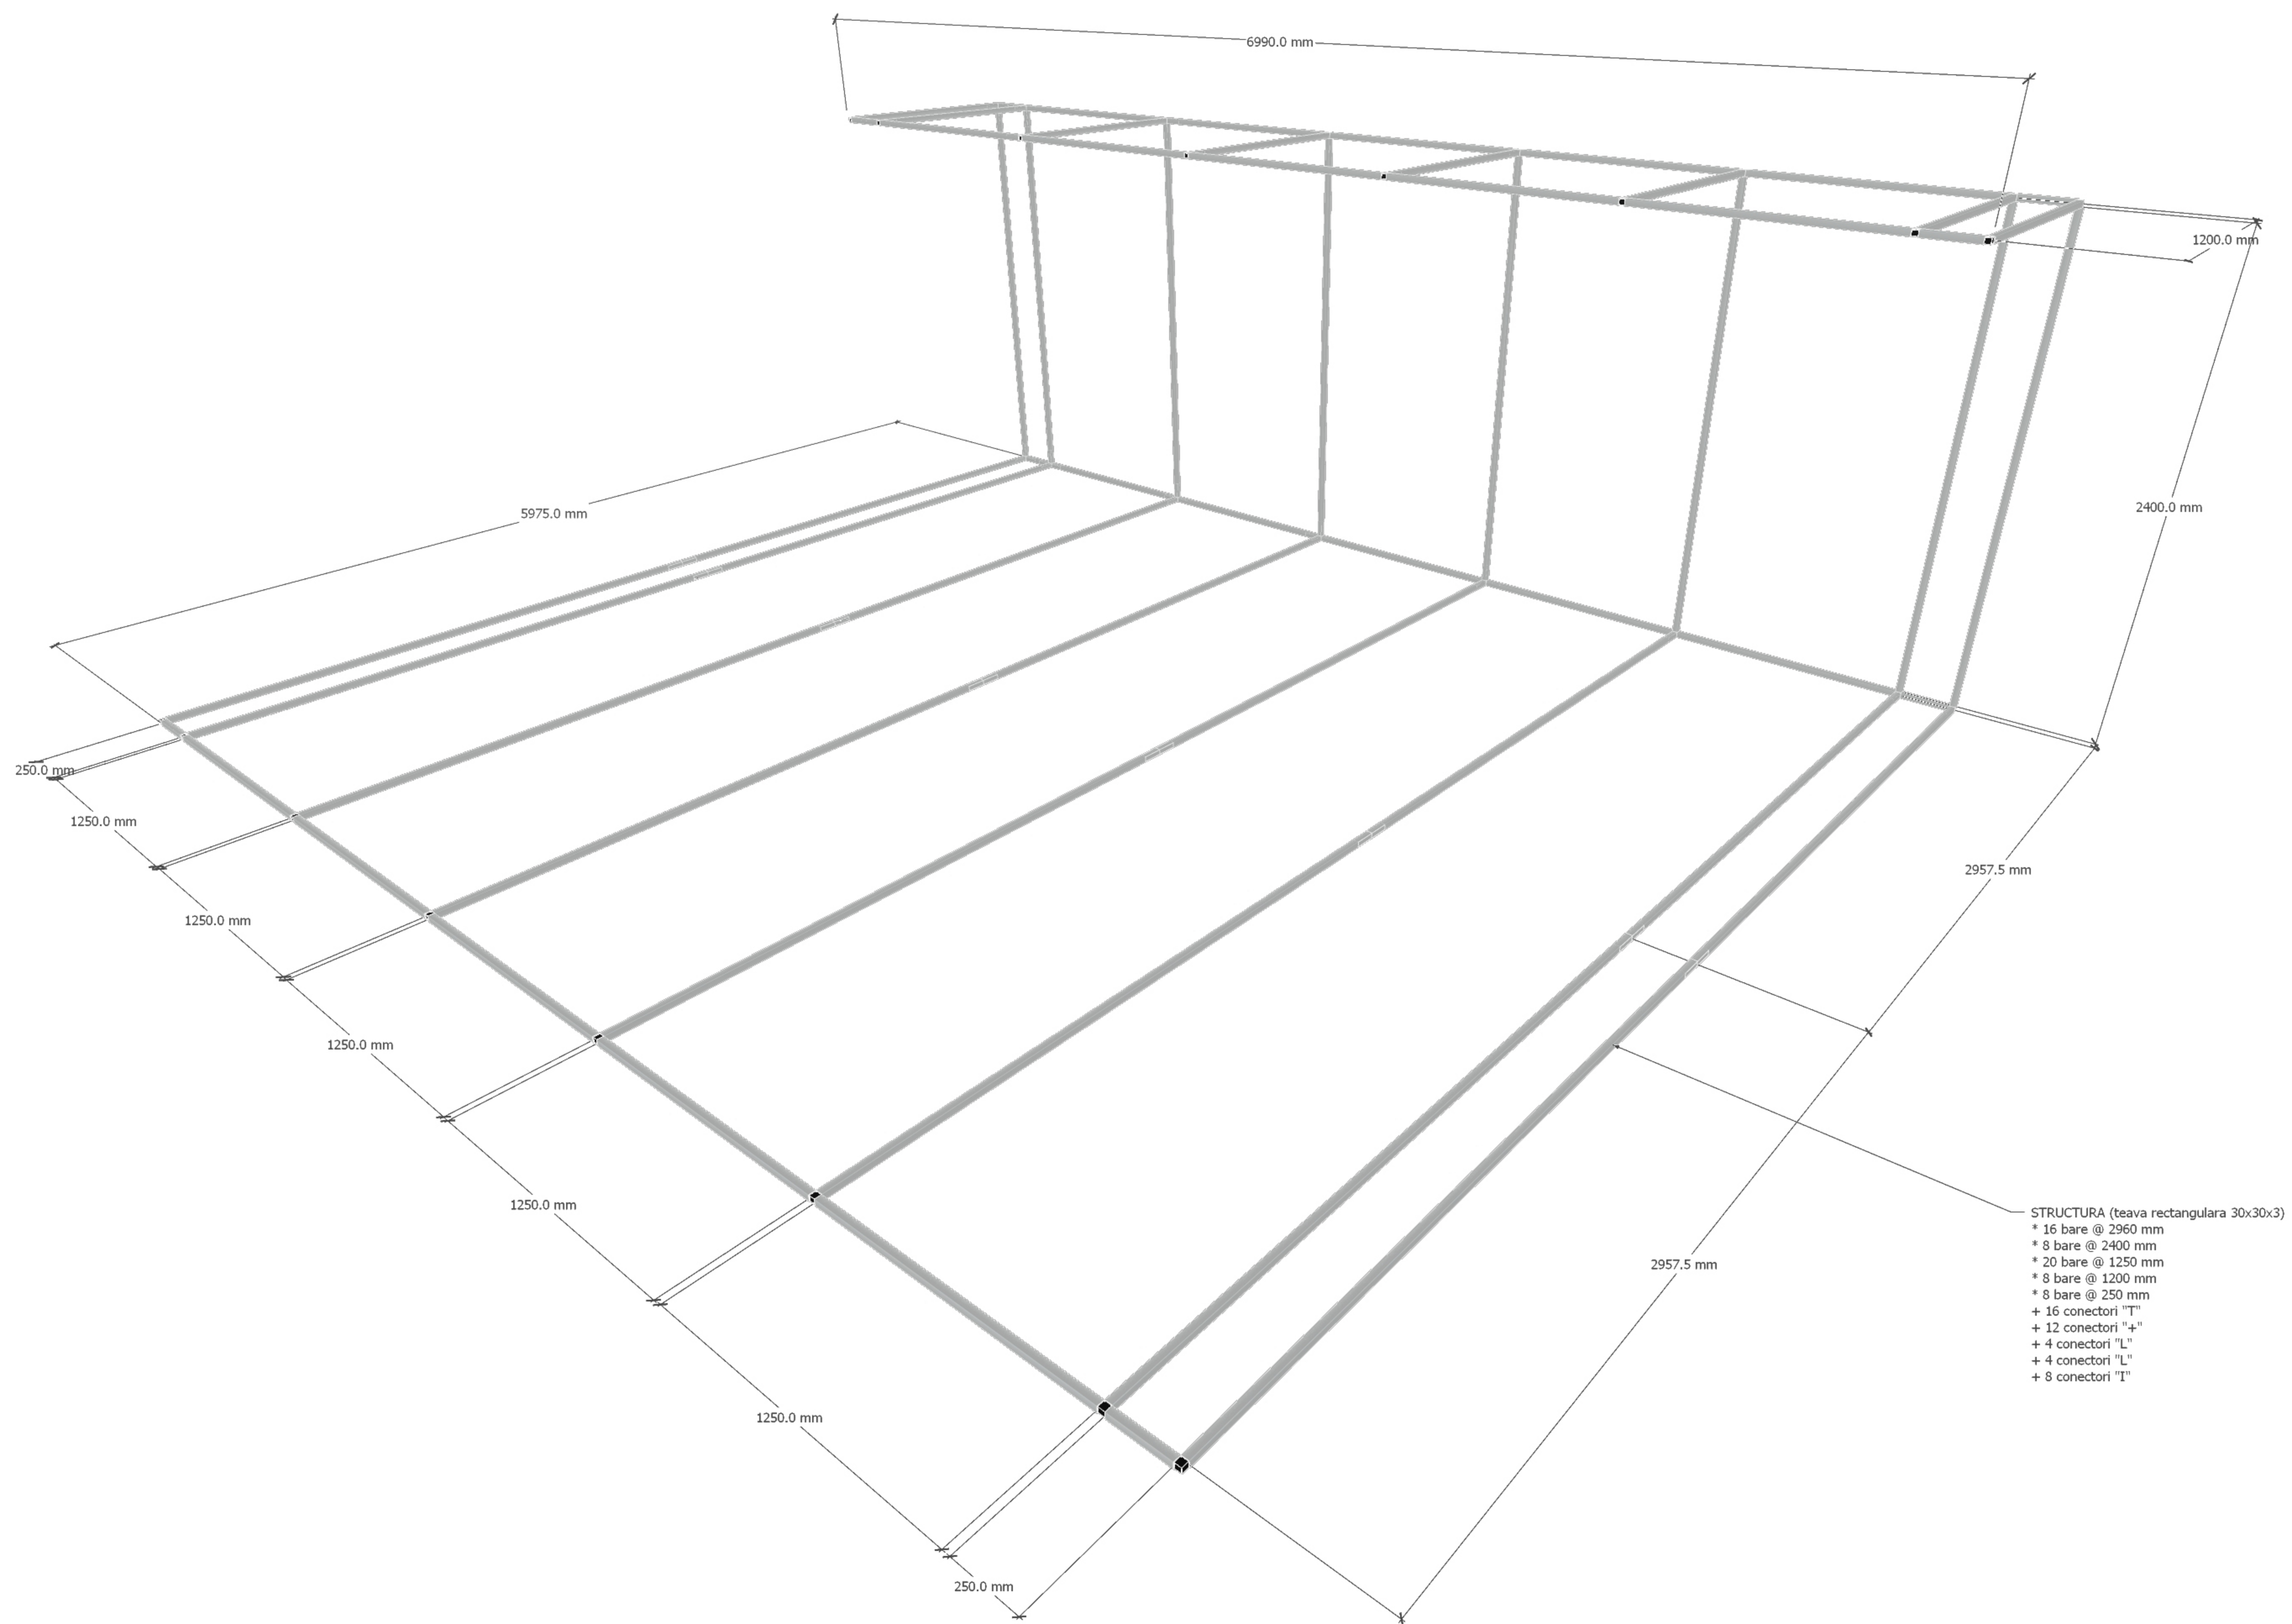

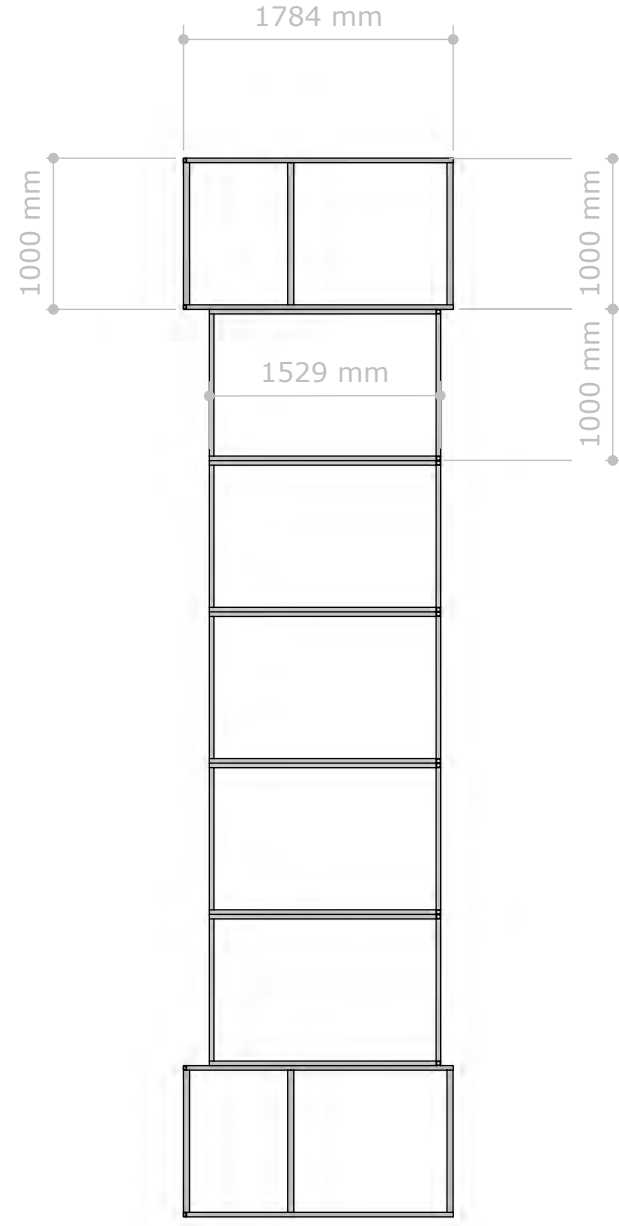


PLAN - structura (sc. 1:50)

PLAN - date polistiren / mdf (sc. 1:50)

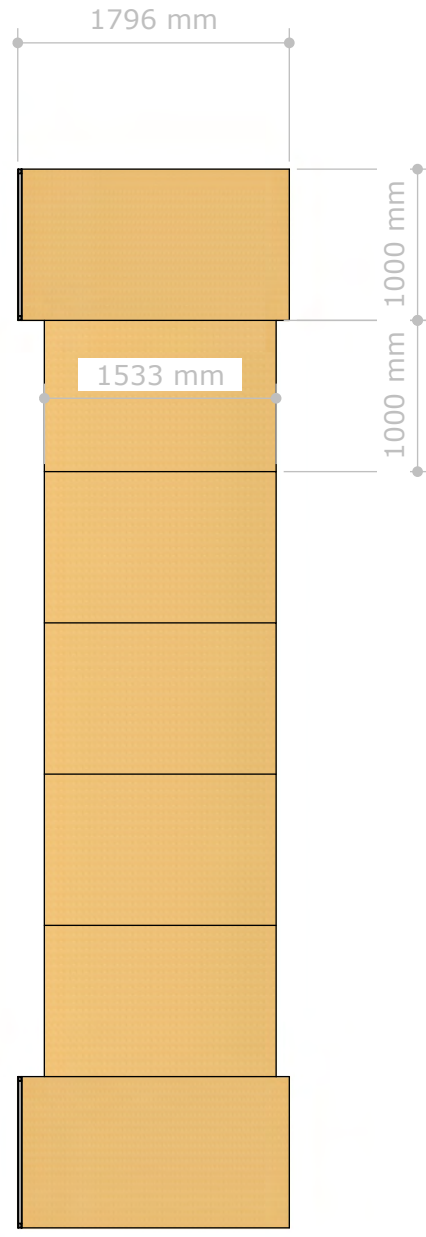





PLAN - finit (sc. 1:50)

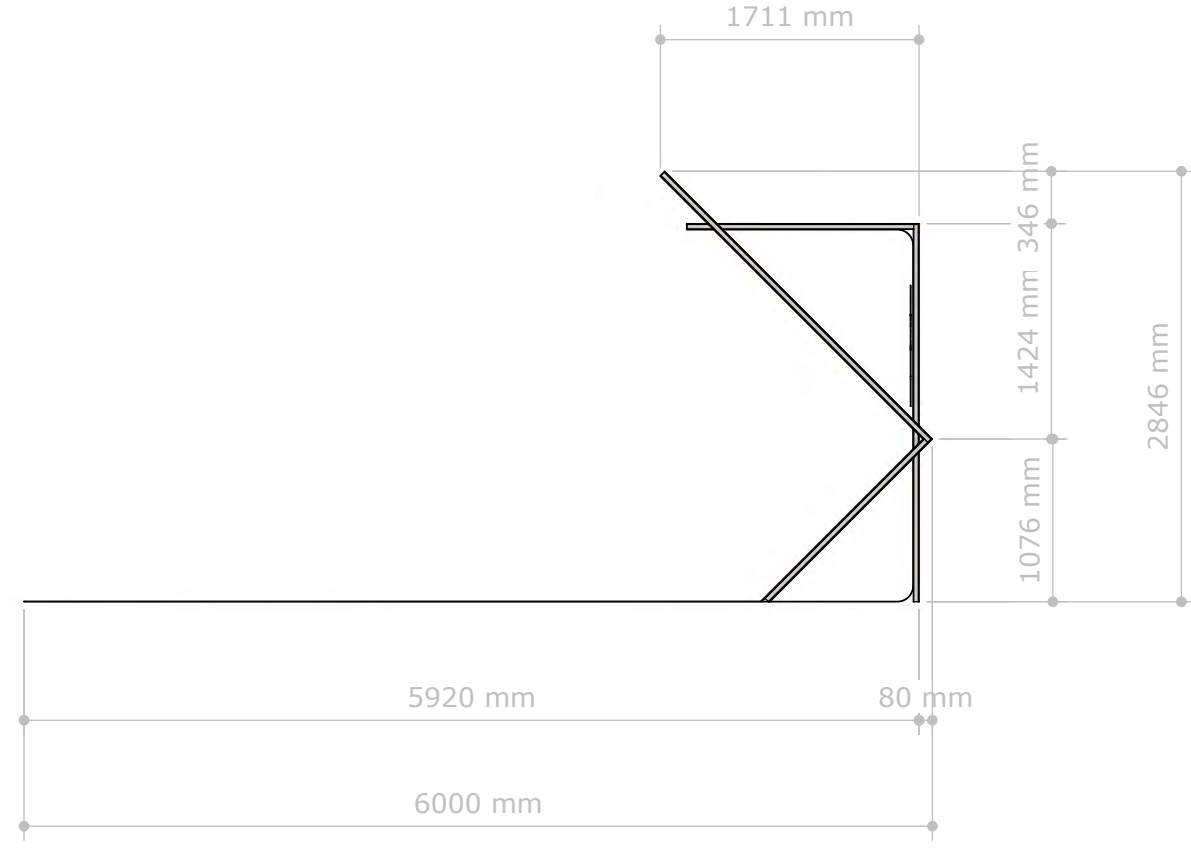


SECTIONE (sc. 1:50)

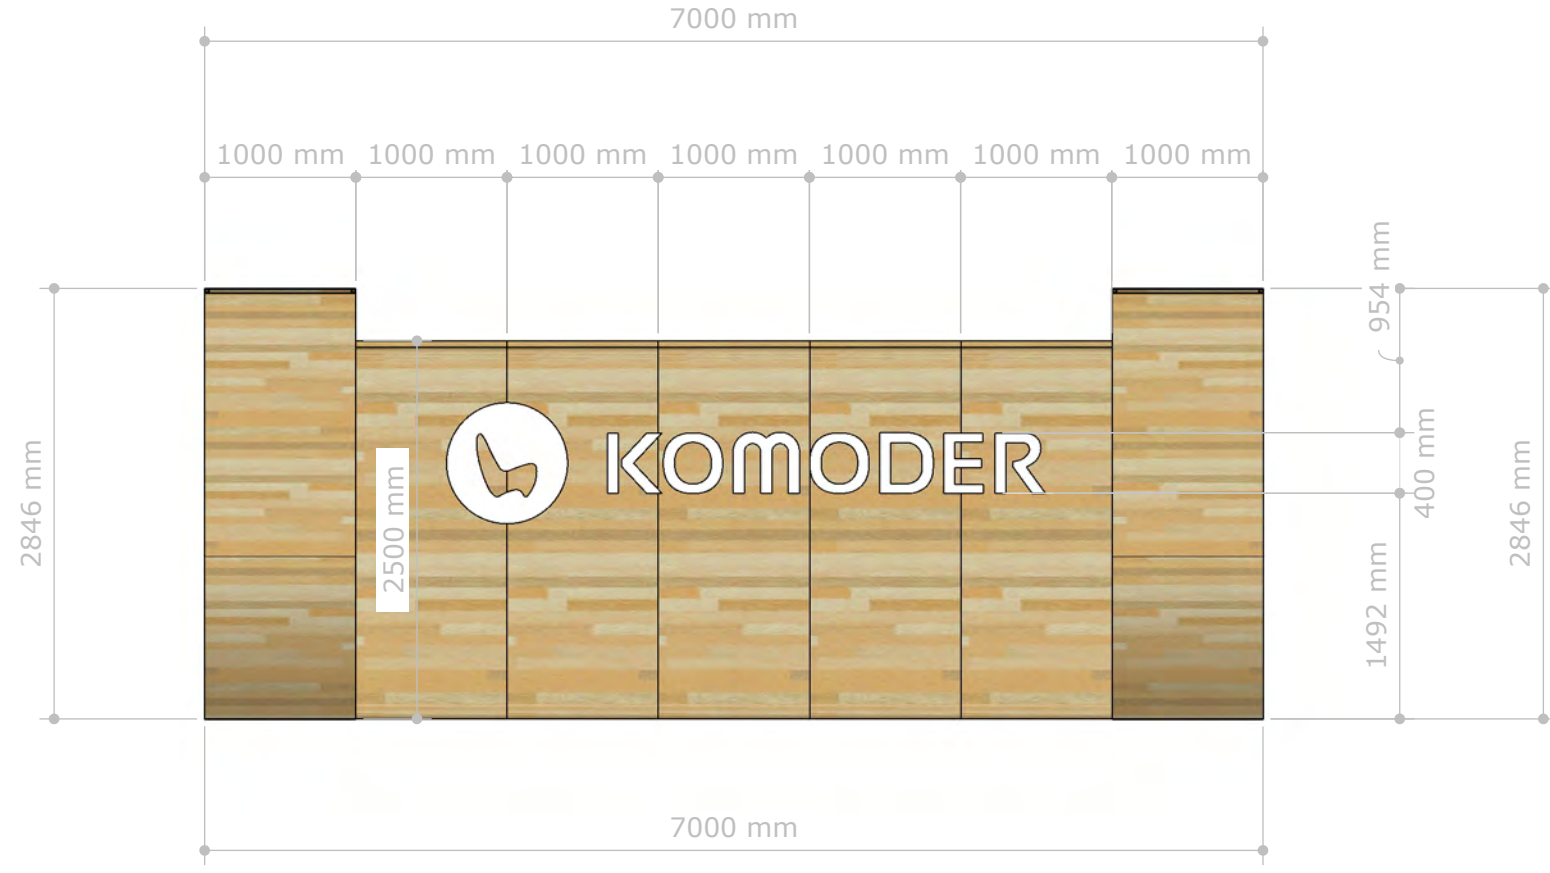

ELEVATIE (sc. 1:50)

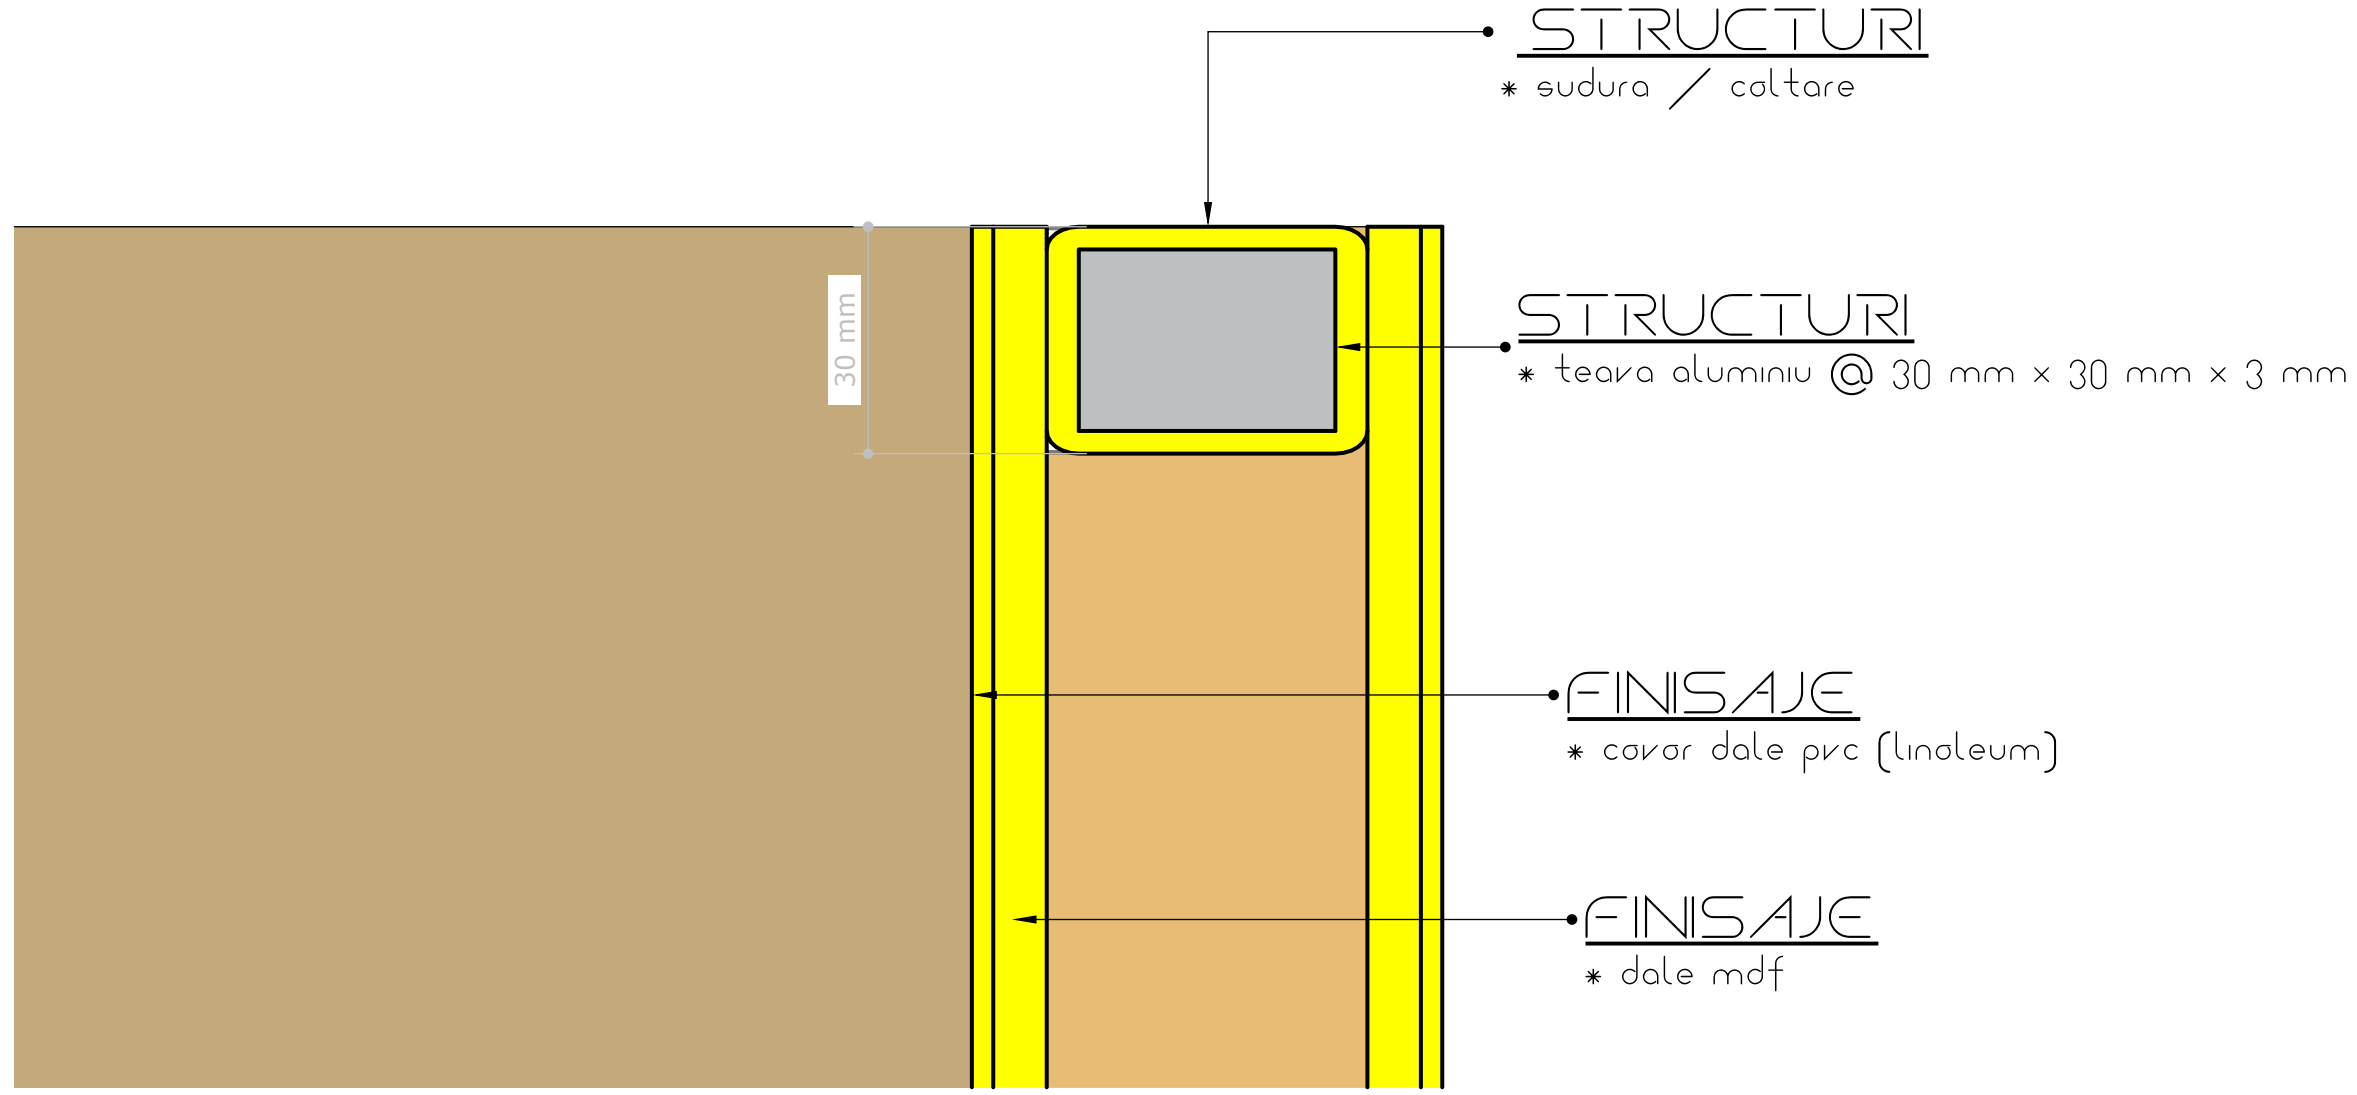



DET ALII - plan (sc. 1:1)

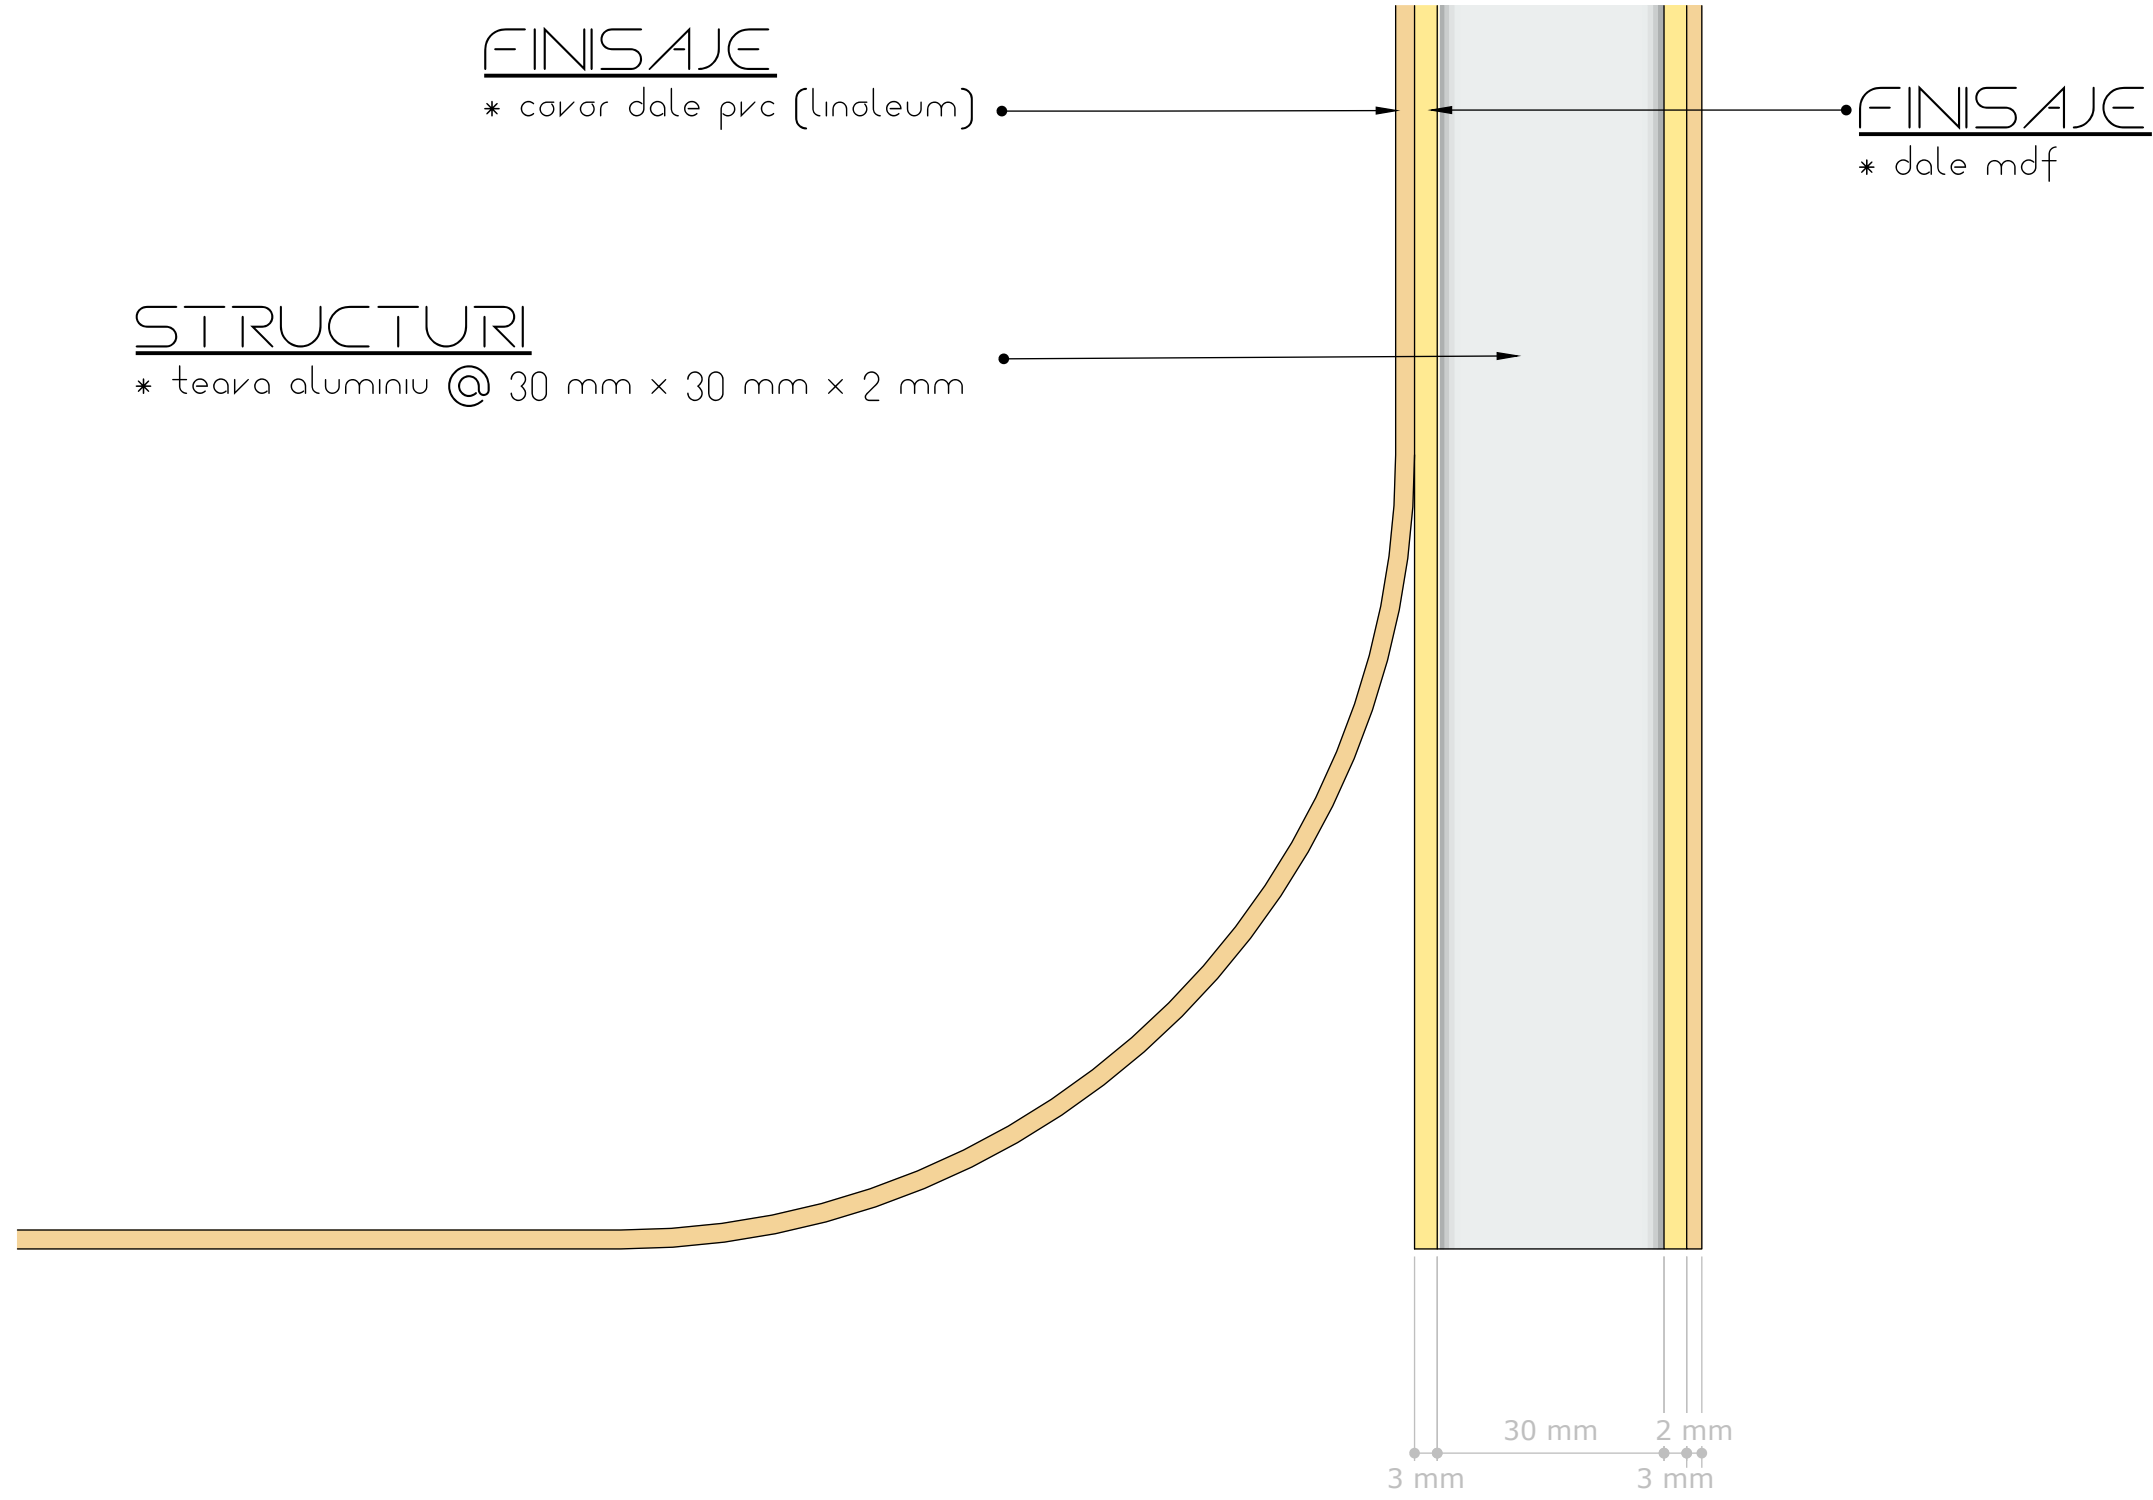


DET ALII - elevatie [sc. 1:1]


ETAP A 1 - structure metalice

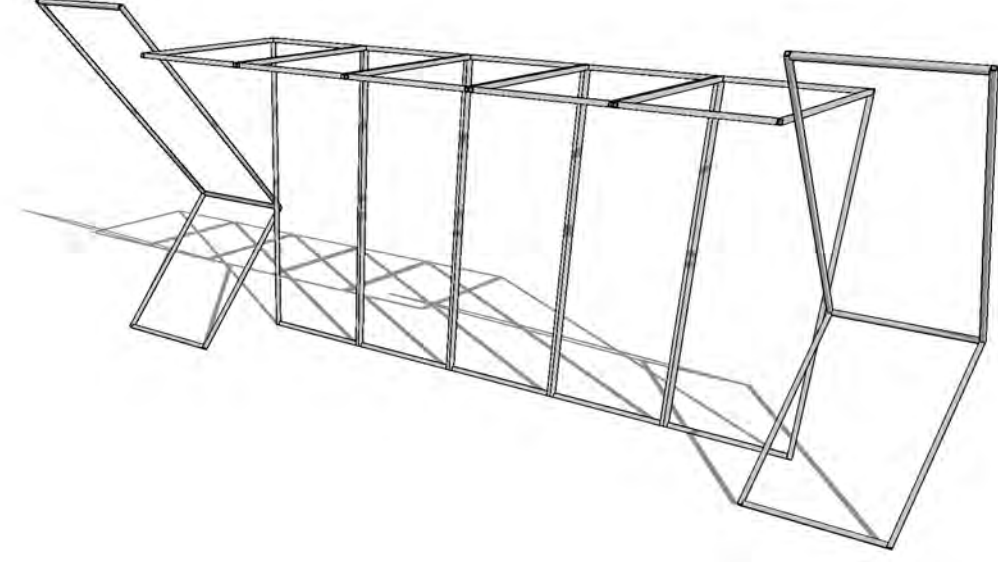


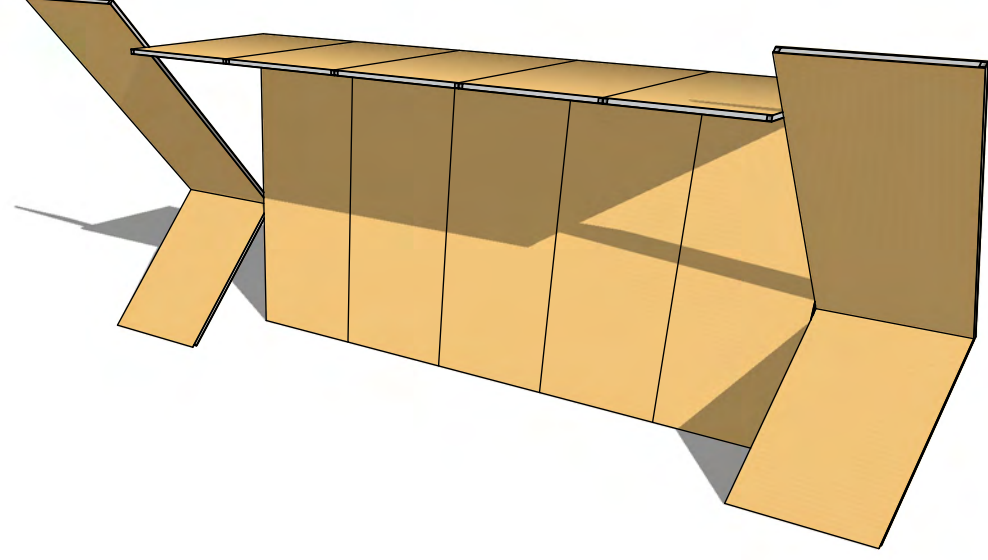

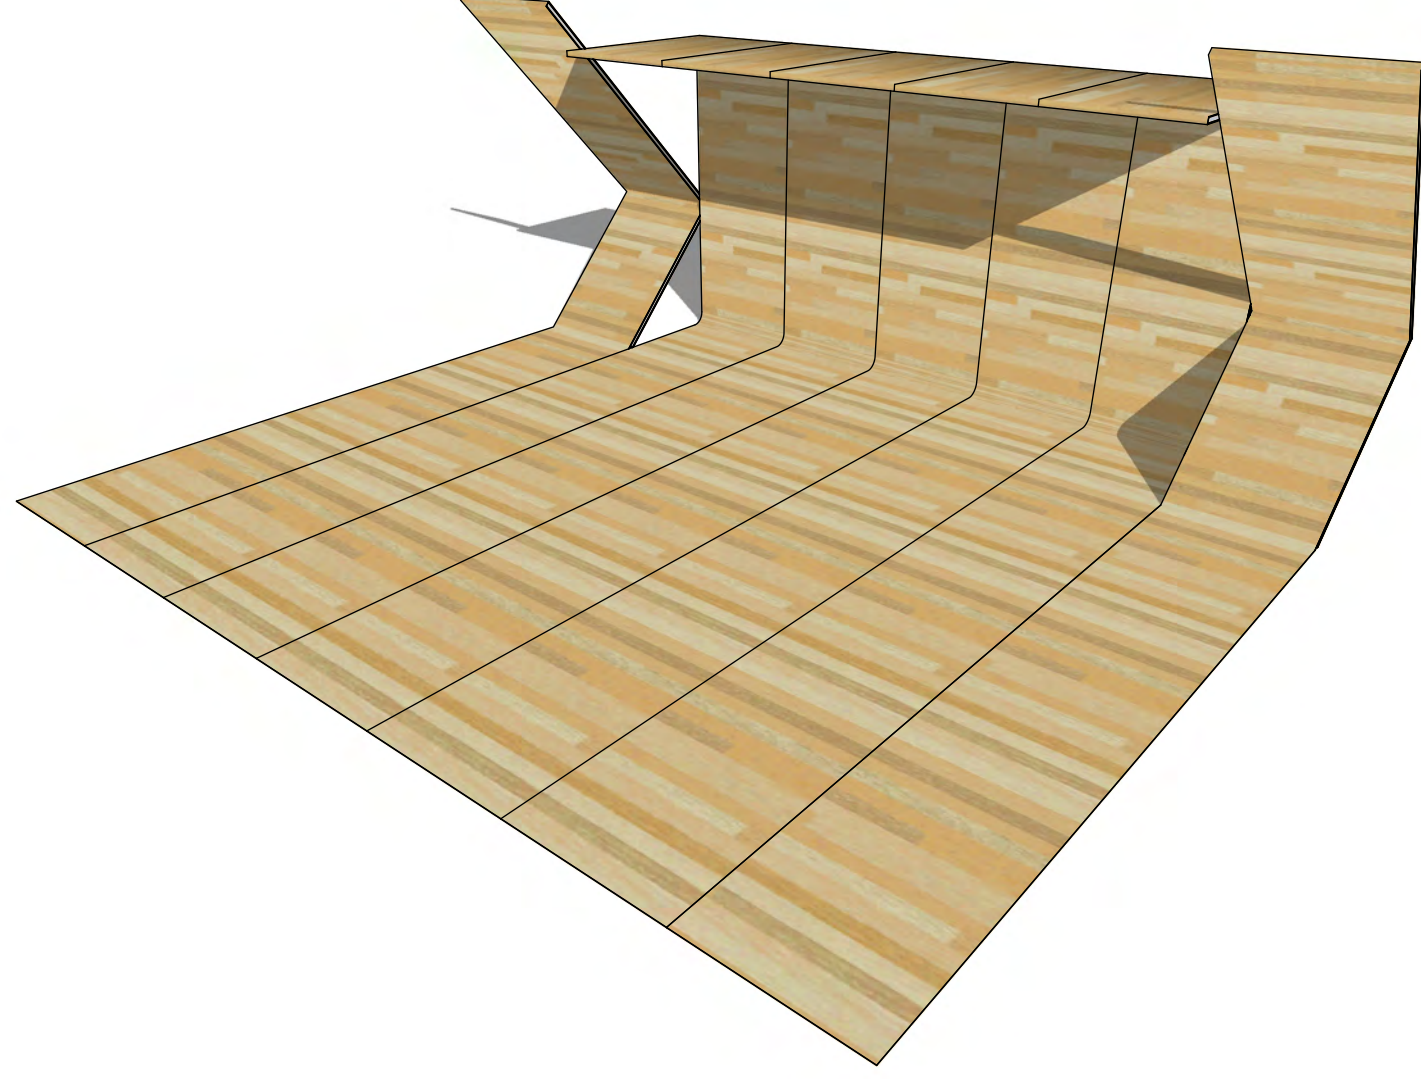


ETA PA 3 – covor pvc (linoleum)

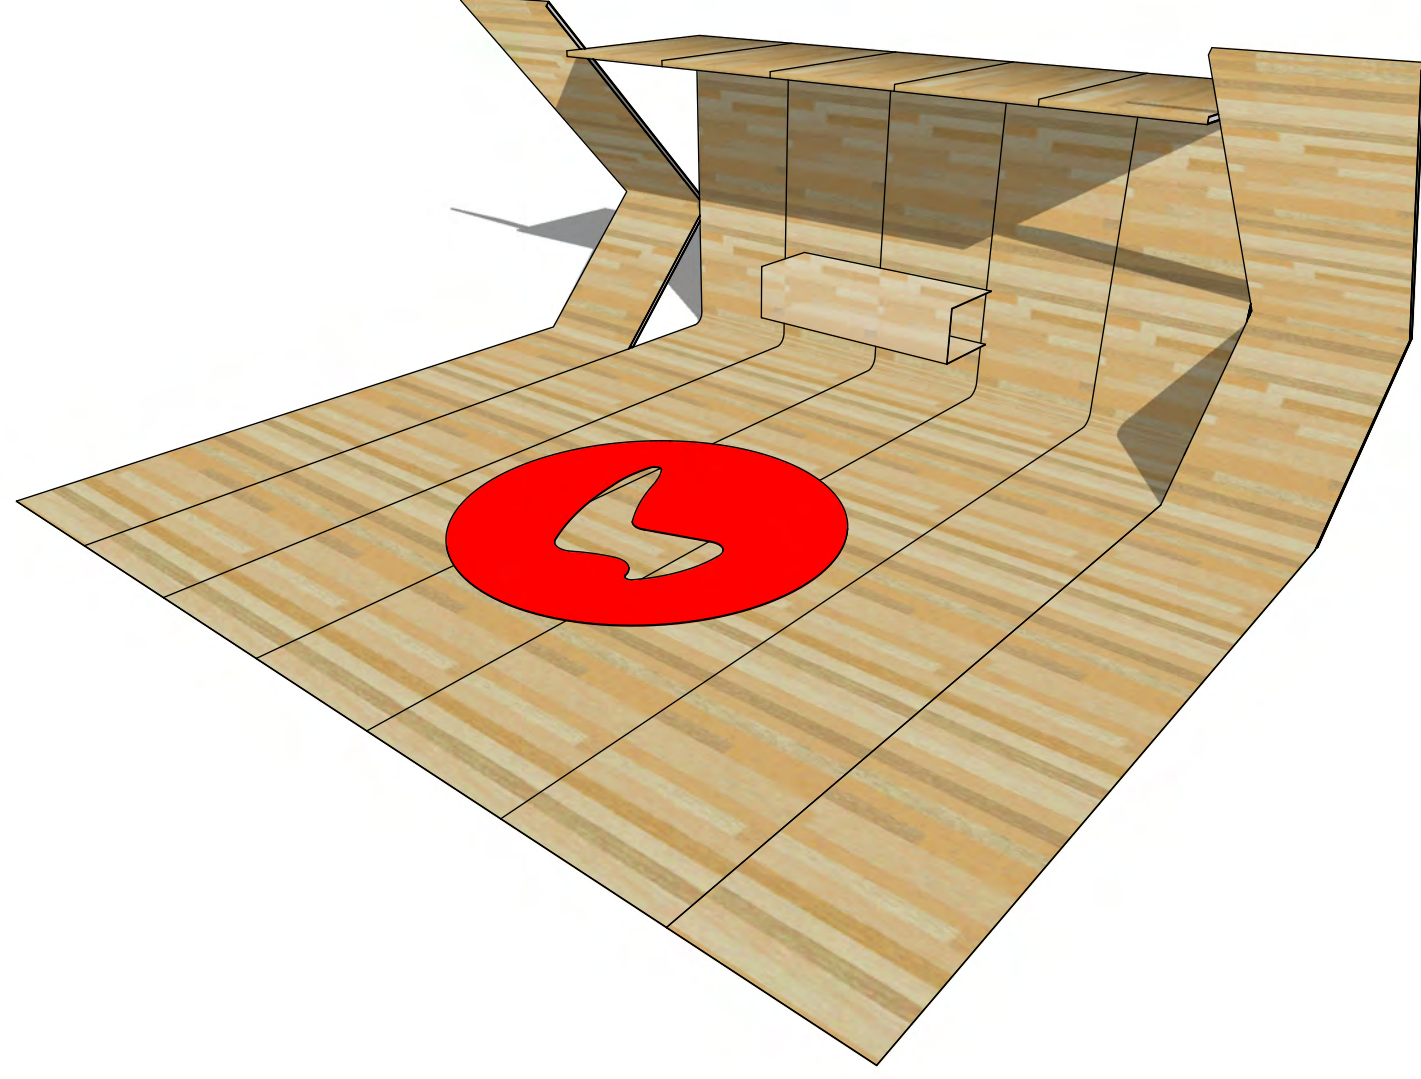


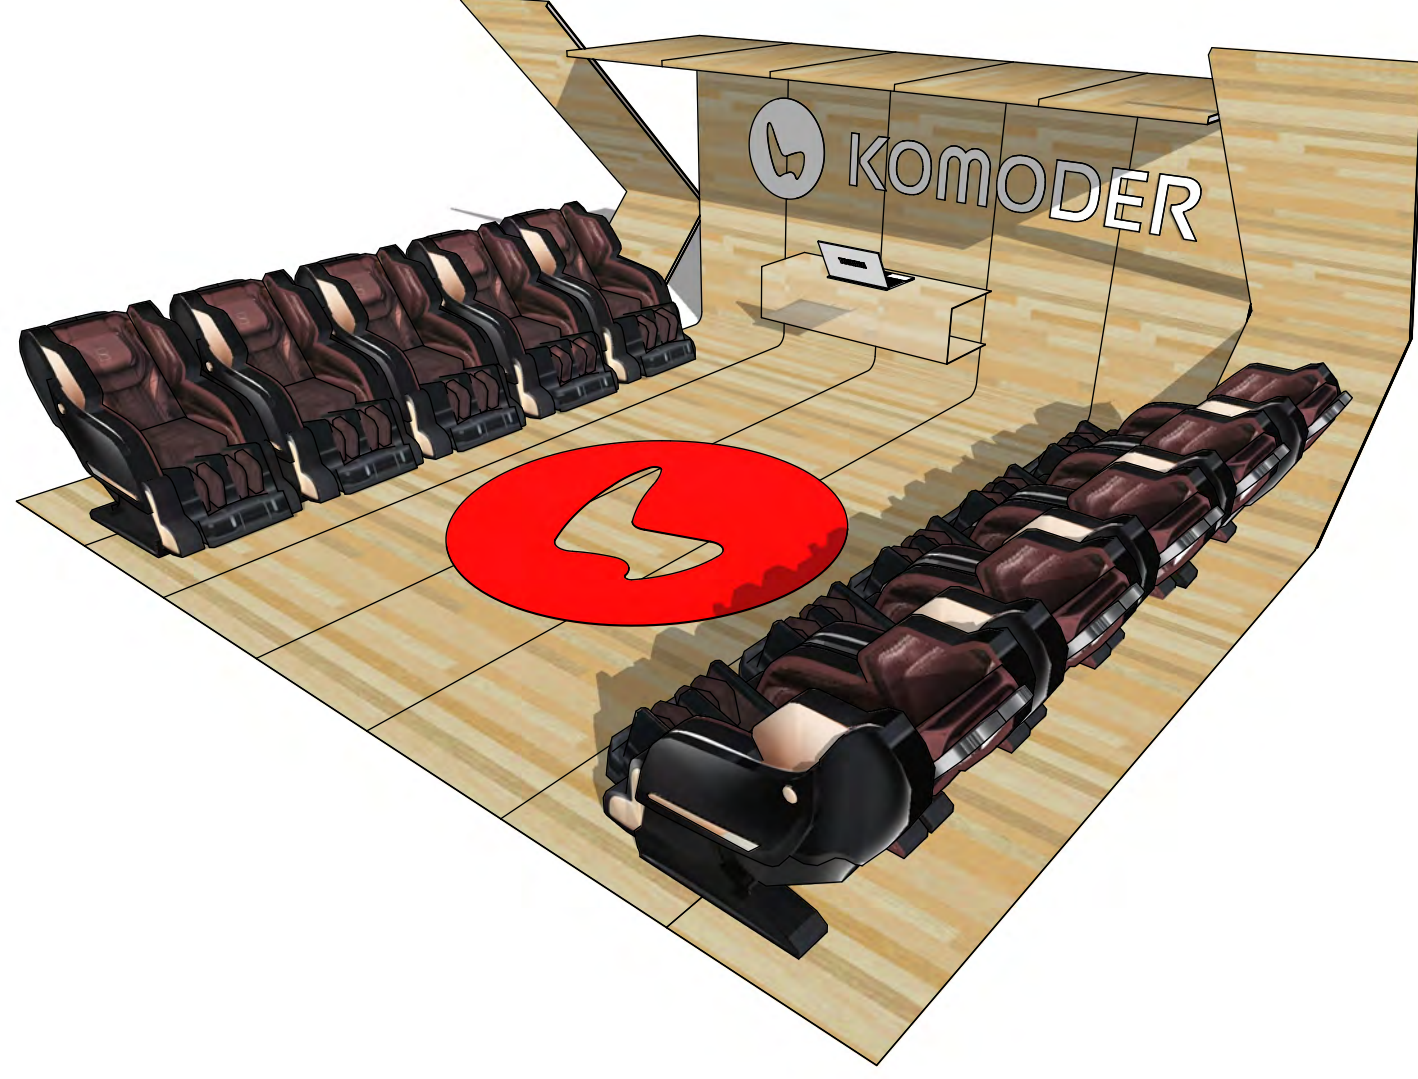

ETAPA 5 - final

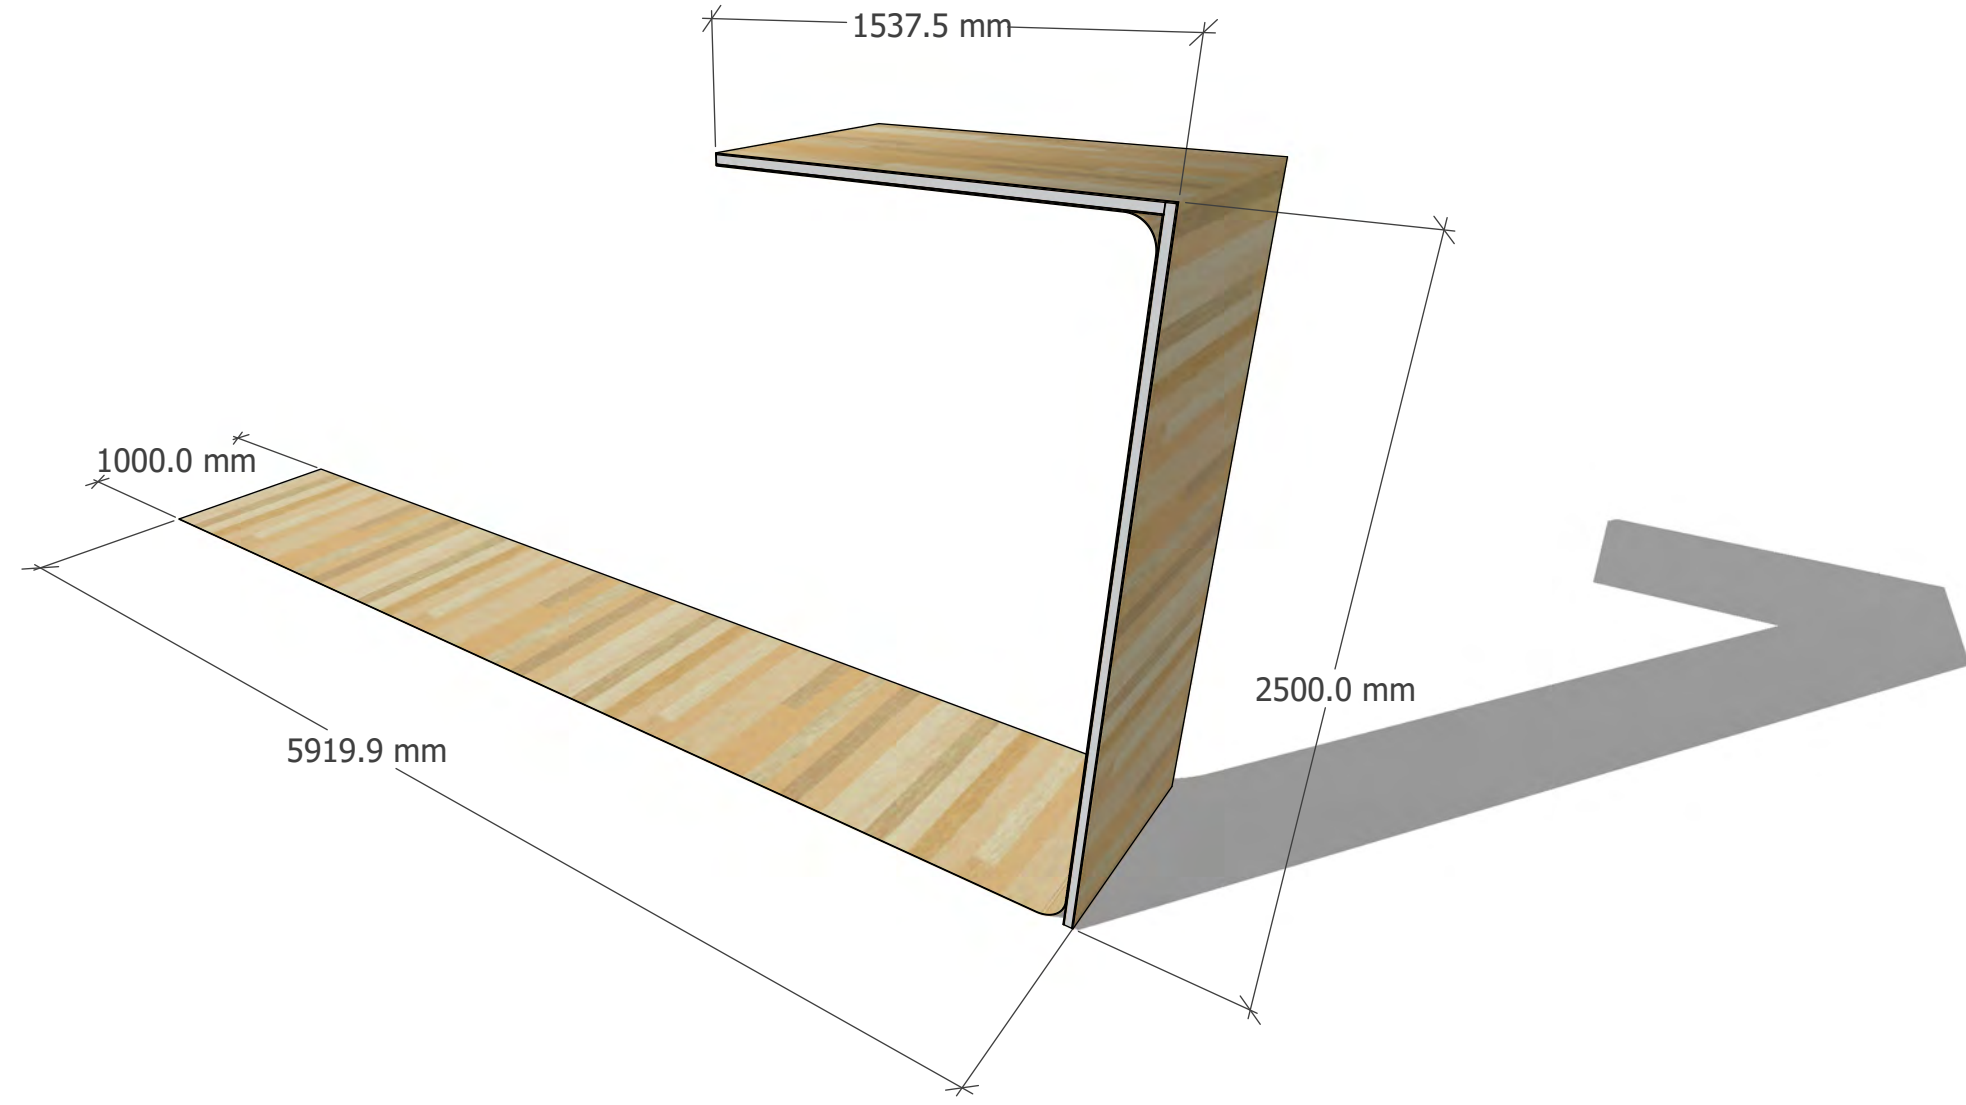

MODUL 1

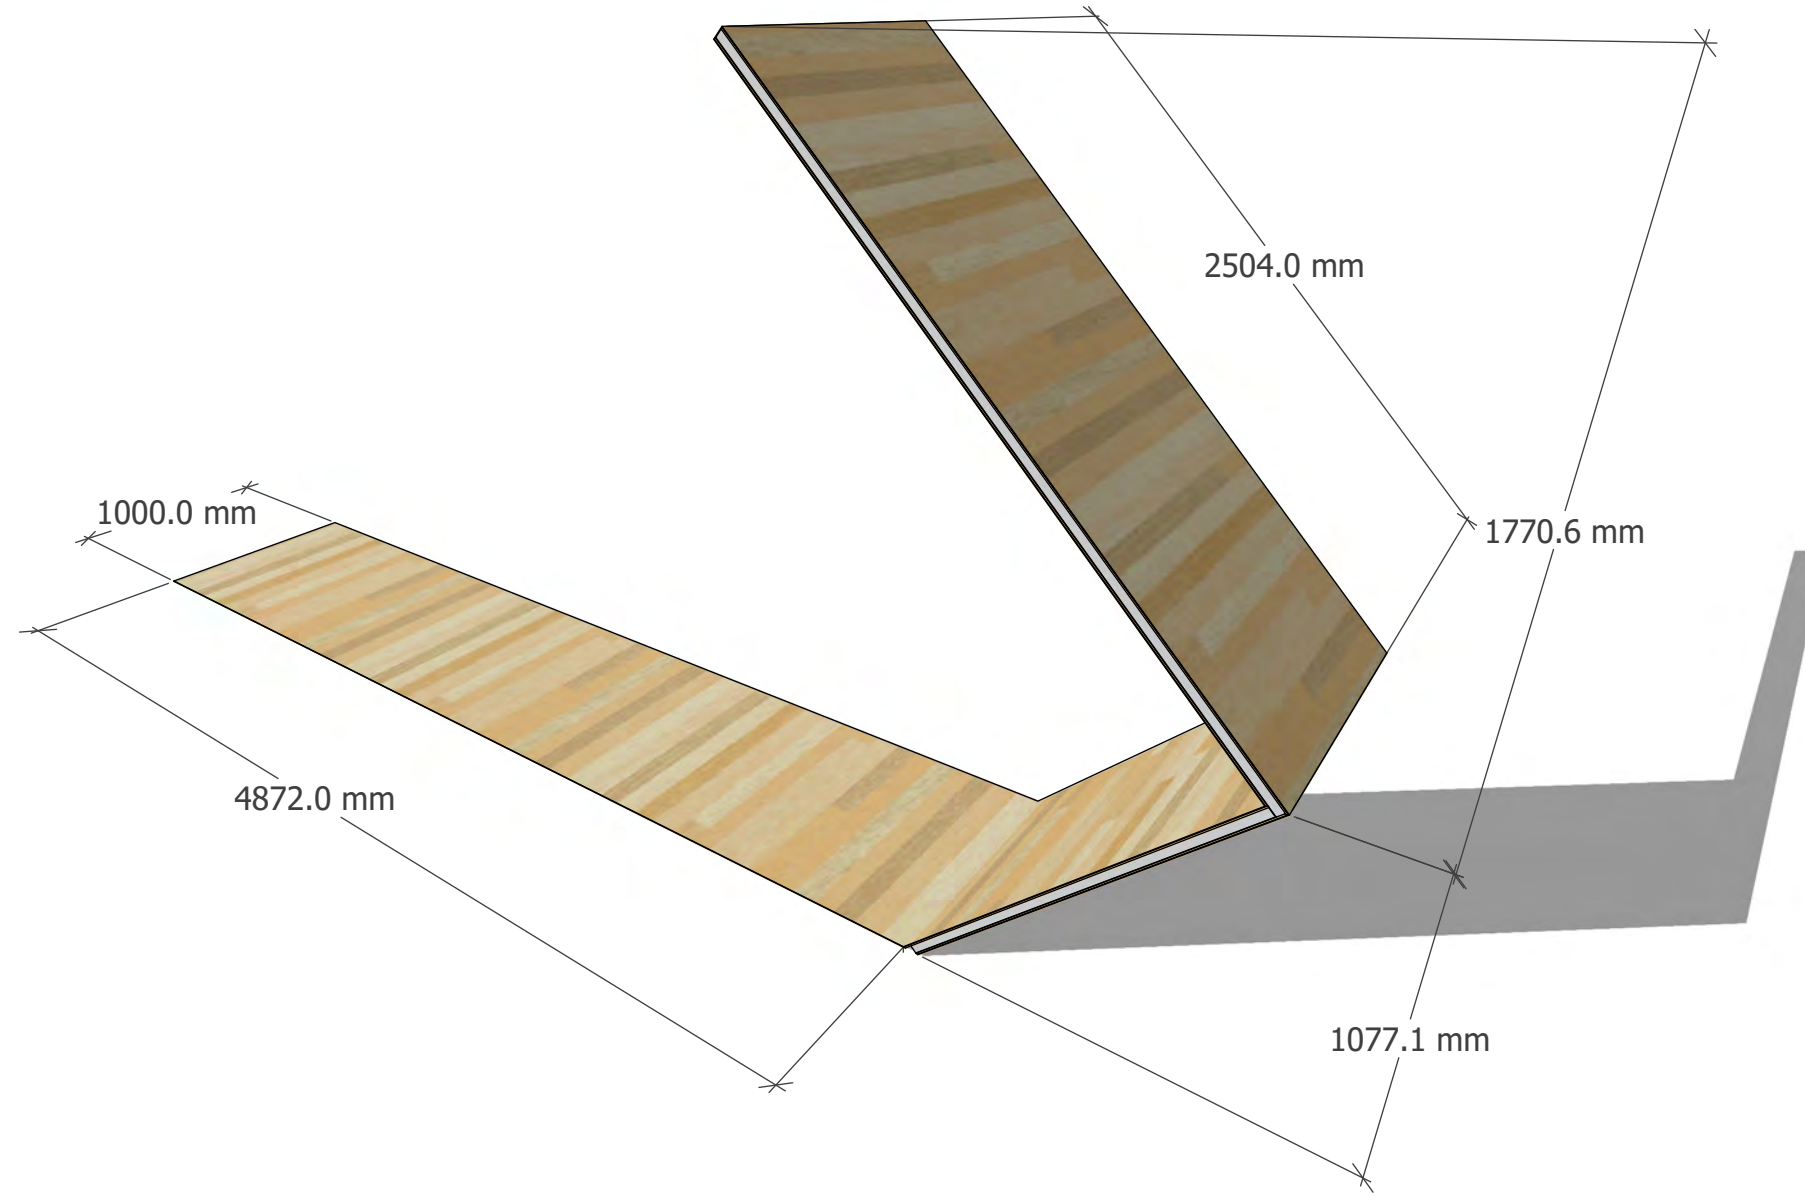

MODUL 2

STRUCTURA


- * teava rectangulara aluminiu = 14 buc @ 4 m (7 buc @ 30 mm x 30 mm x 2 mm / 1500 mm + 7 buc @ 30 mm x 30 mm x 2 mm / 2495 mm)
- * teava rectangulara aluminiu = 7 buc @ 3 m (21 buc @ 30 mm x 30 mm x 2 mm / 940 mm)
- * polistiren extrudat = 119 buc @ 1250 mm x 600 mm x 30 mm
- * placi mdf fixate cu banda dublu adeziva + auto filetante = 14 buc @ 2440 mm x 1220 mm x 3 mm + 14 buc @ 1500 mm x 1220 mm x 3 mm
- * banda dublu adeziva = 16 buc @ 25 m (L total ~ 400 m)
- * 12 ancore inter-modulare

FINISAJE


- * covor pvc (linoleum) effect parchet lemn stejar = 5 buc @ 17860 mm x 1000 x 2 mm + 2 buc @ 25840 mm x 1000 x 2 mm (S total ~ 141 m2)

ACCESORII & DECORATIUNI


- * logo + text retrailuminate
- * covor sigla KOMODER
- * birou plexiglas transparent
- * standuri brosure / plante
- * iluminare reflectoare
- * diverse (birou, plante)

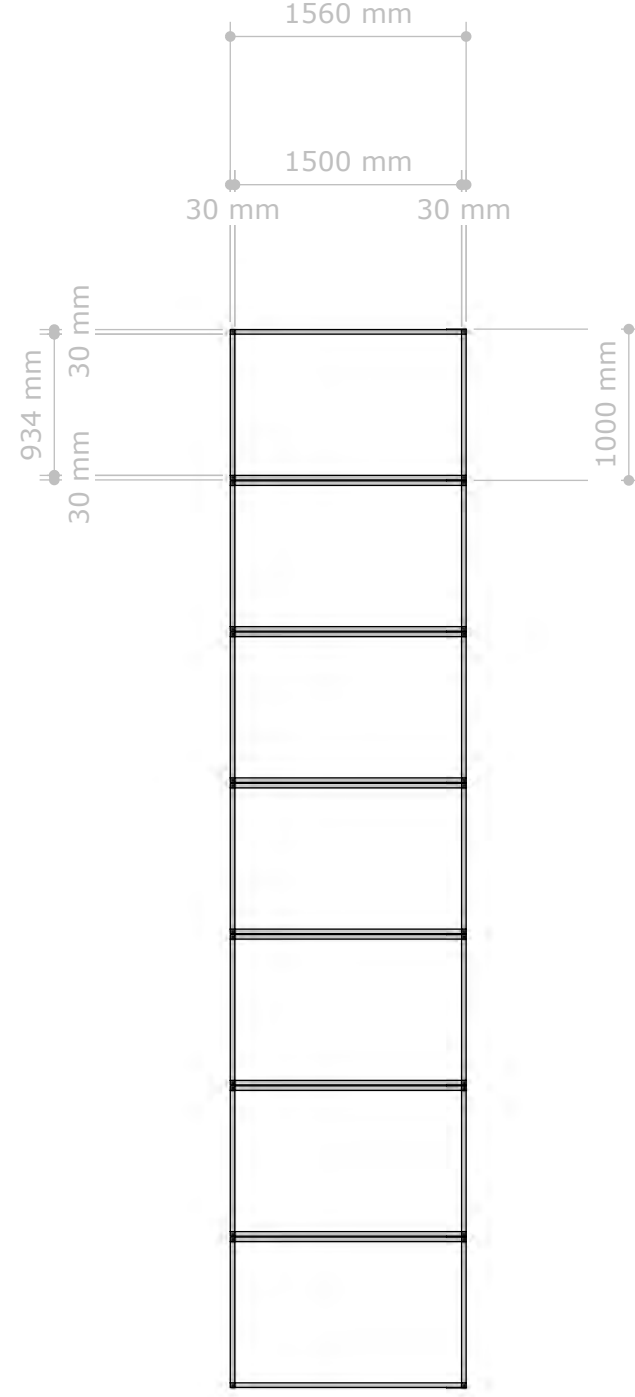


PLAN - structura (sc. 1:50)

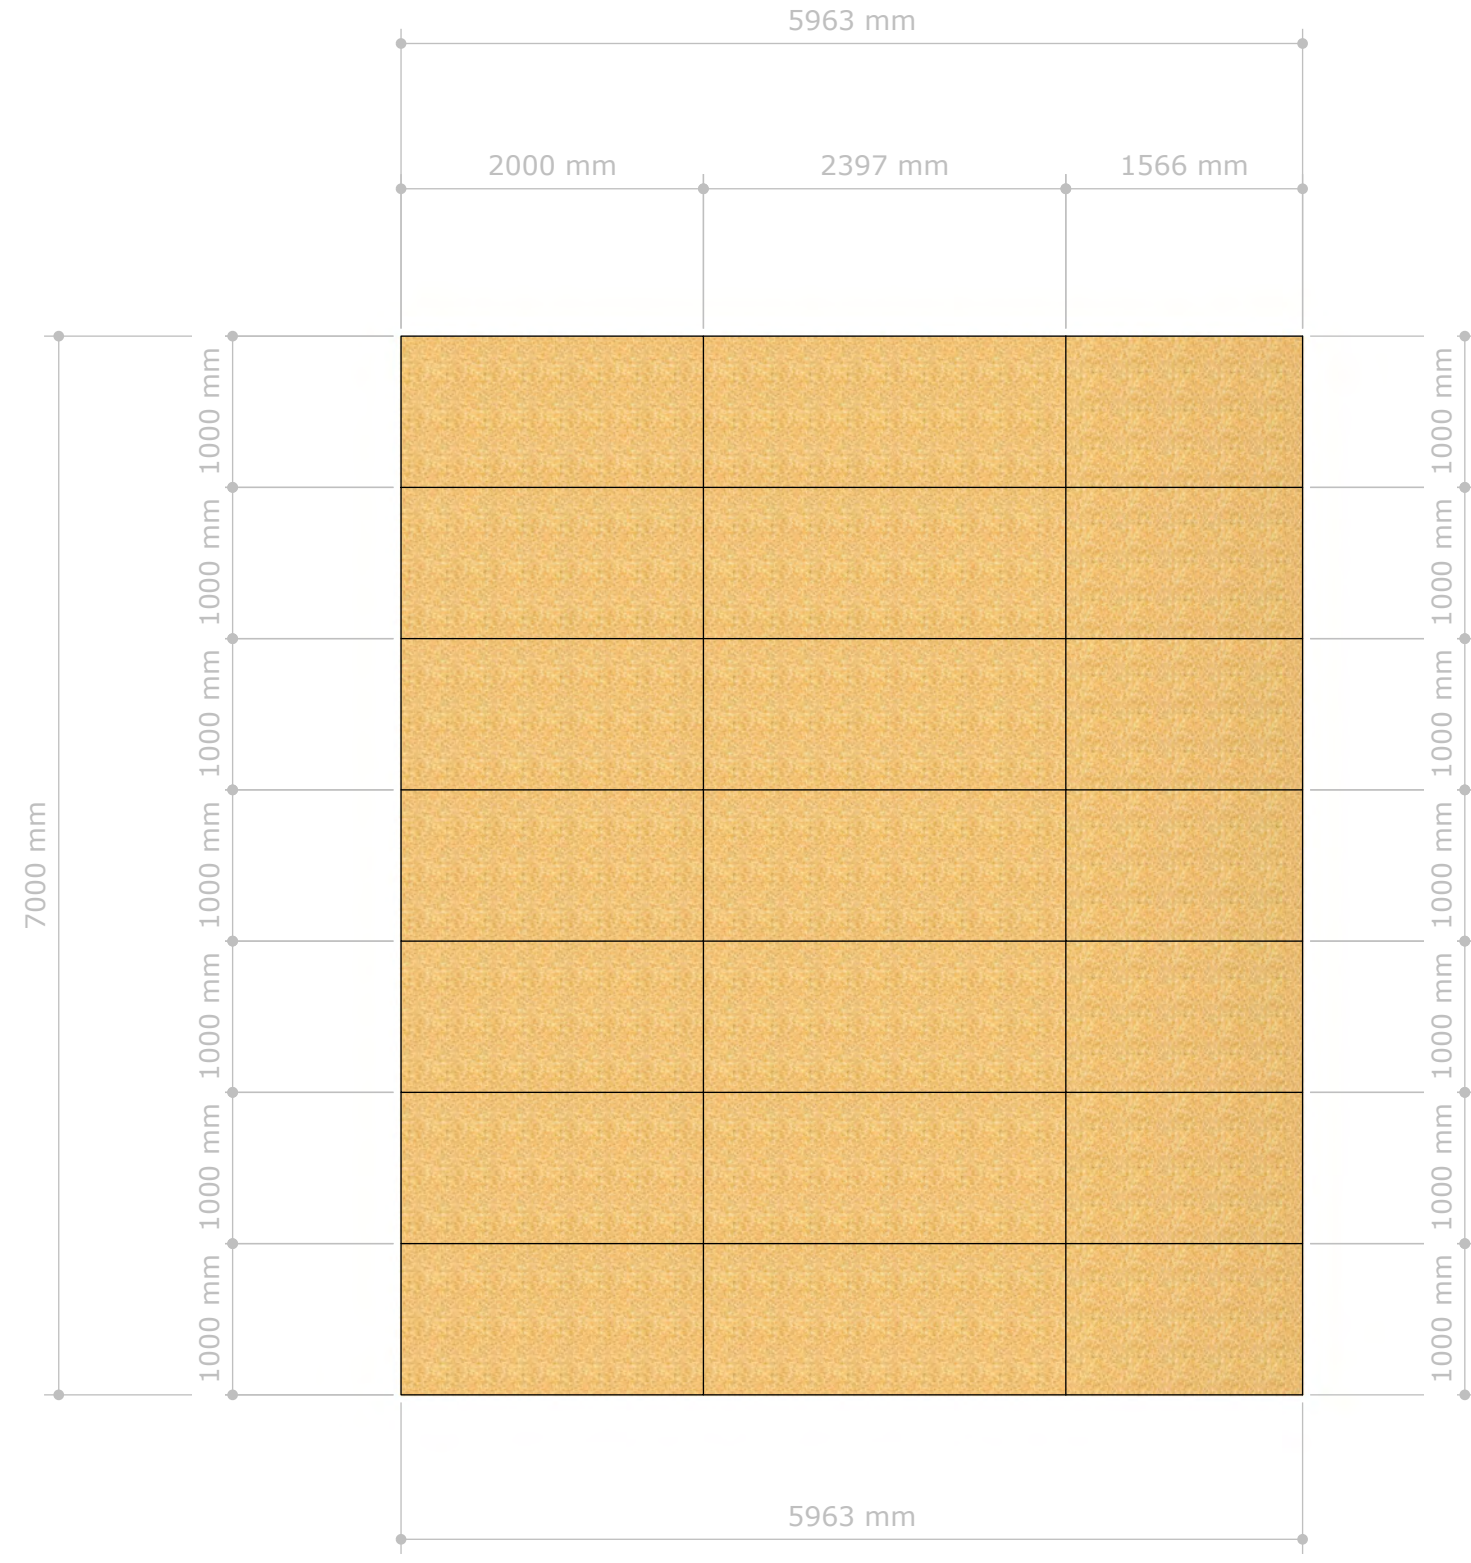


PLAN - dale polistiren / mdf (sc. 1:50)

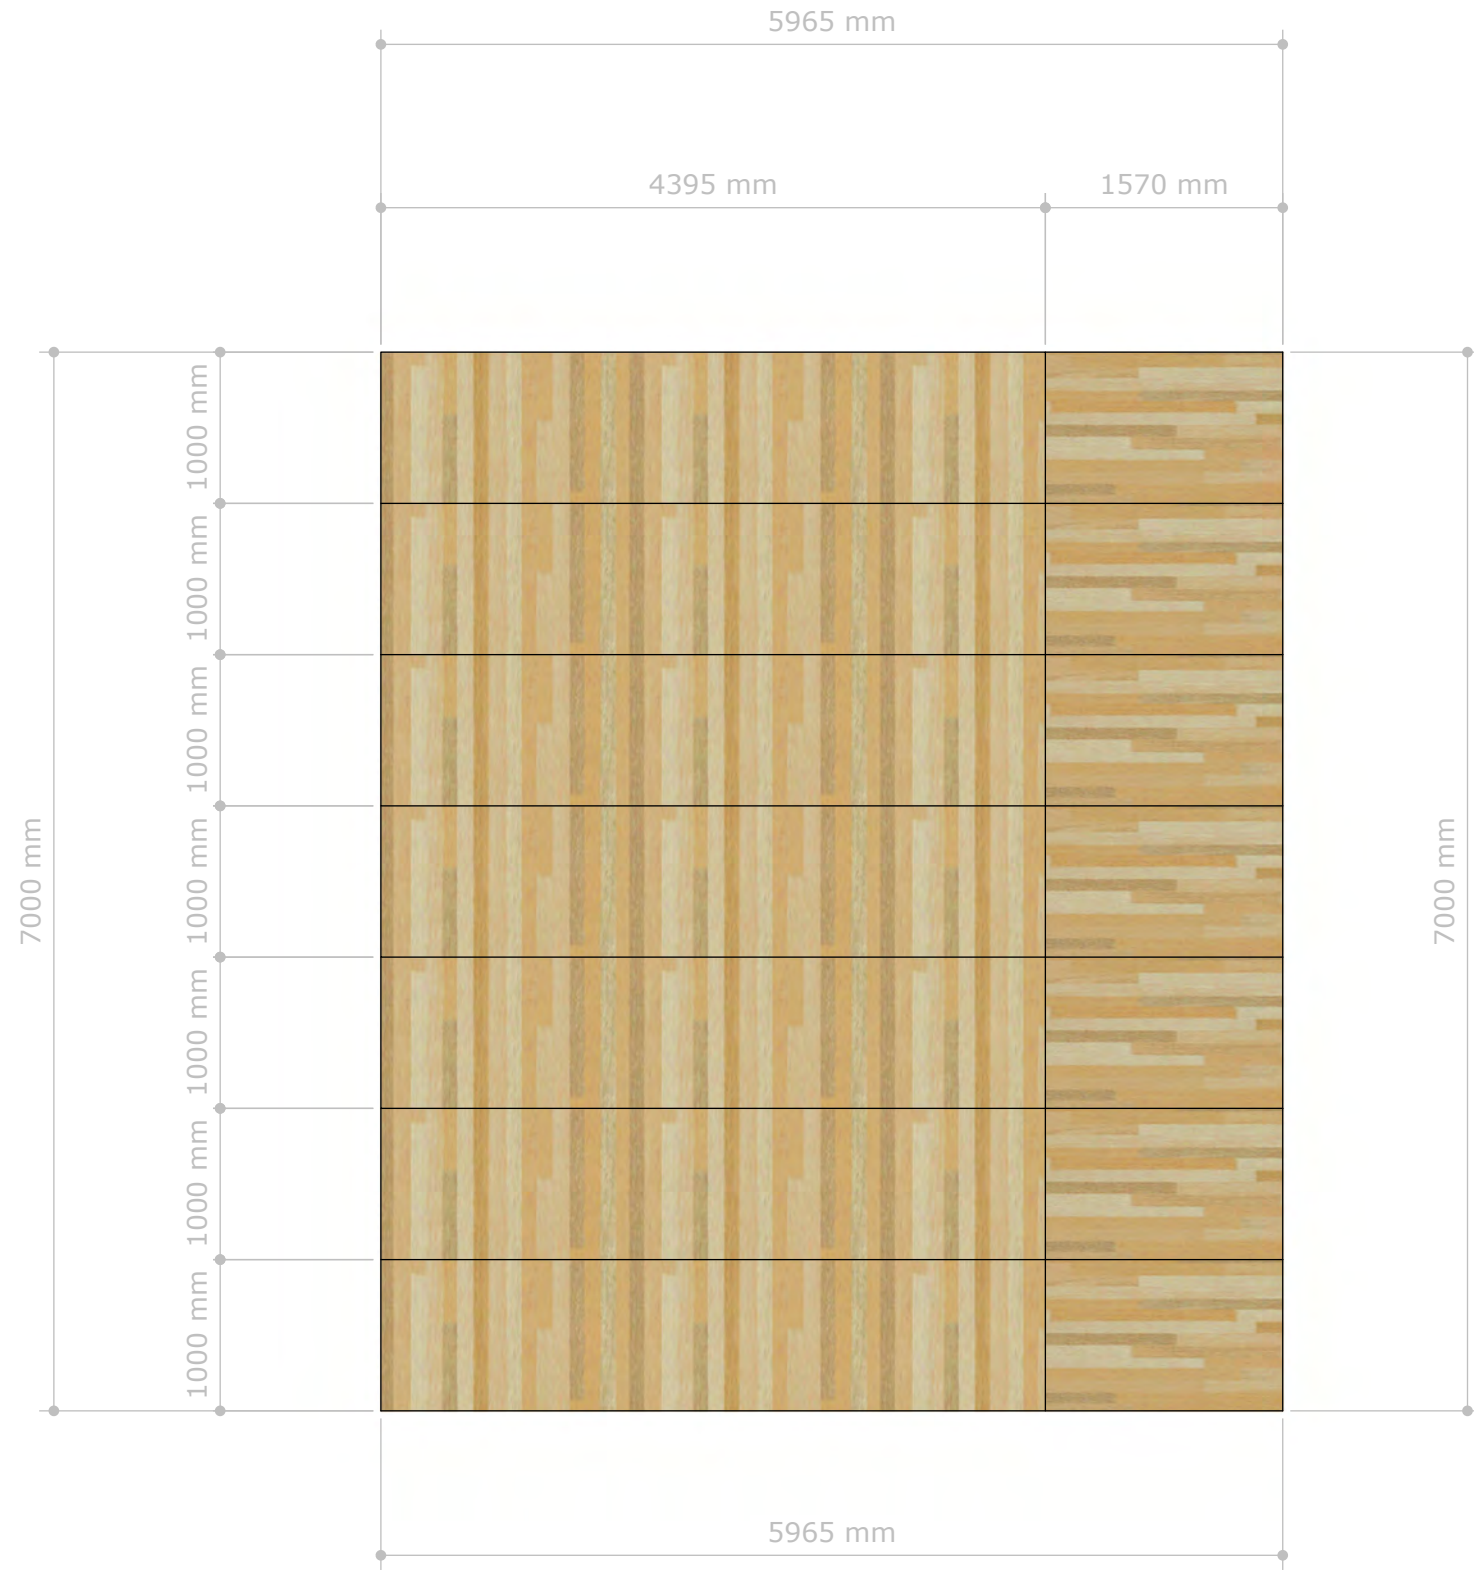


PLAN - finit (sc. 1:50)

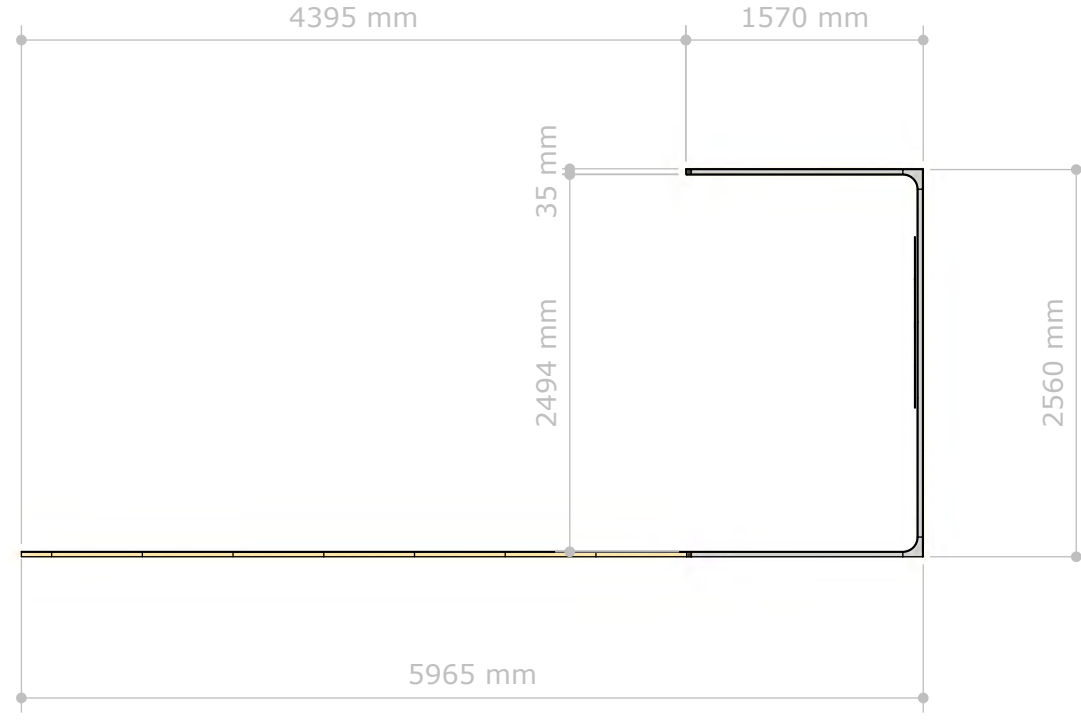


SECTIONE (sc. 1:50)

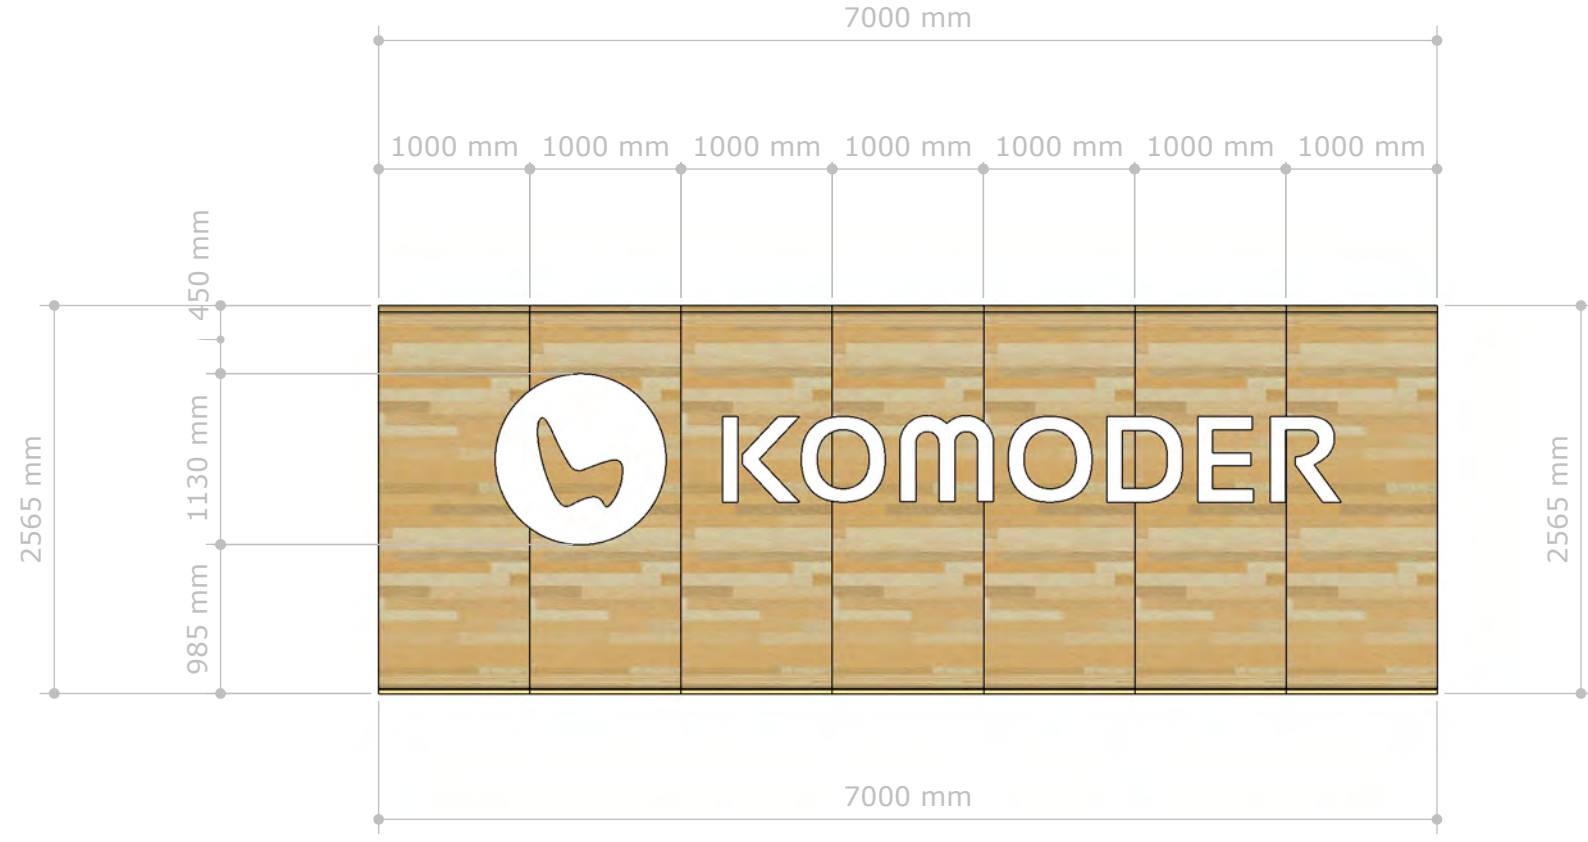

ELEVATIE (sc. 1:50)

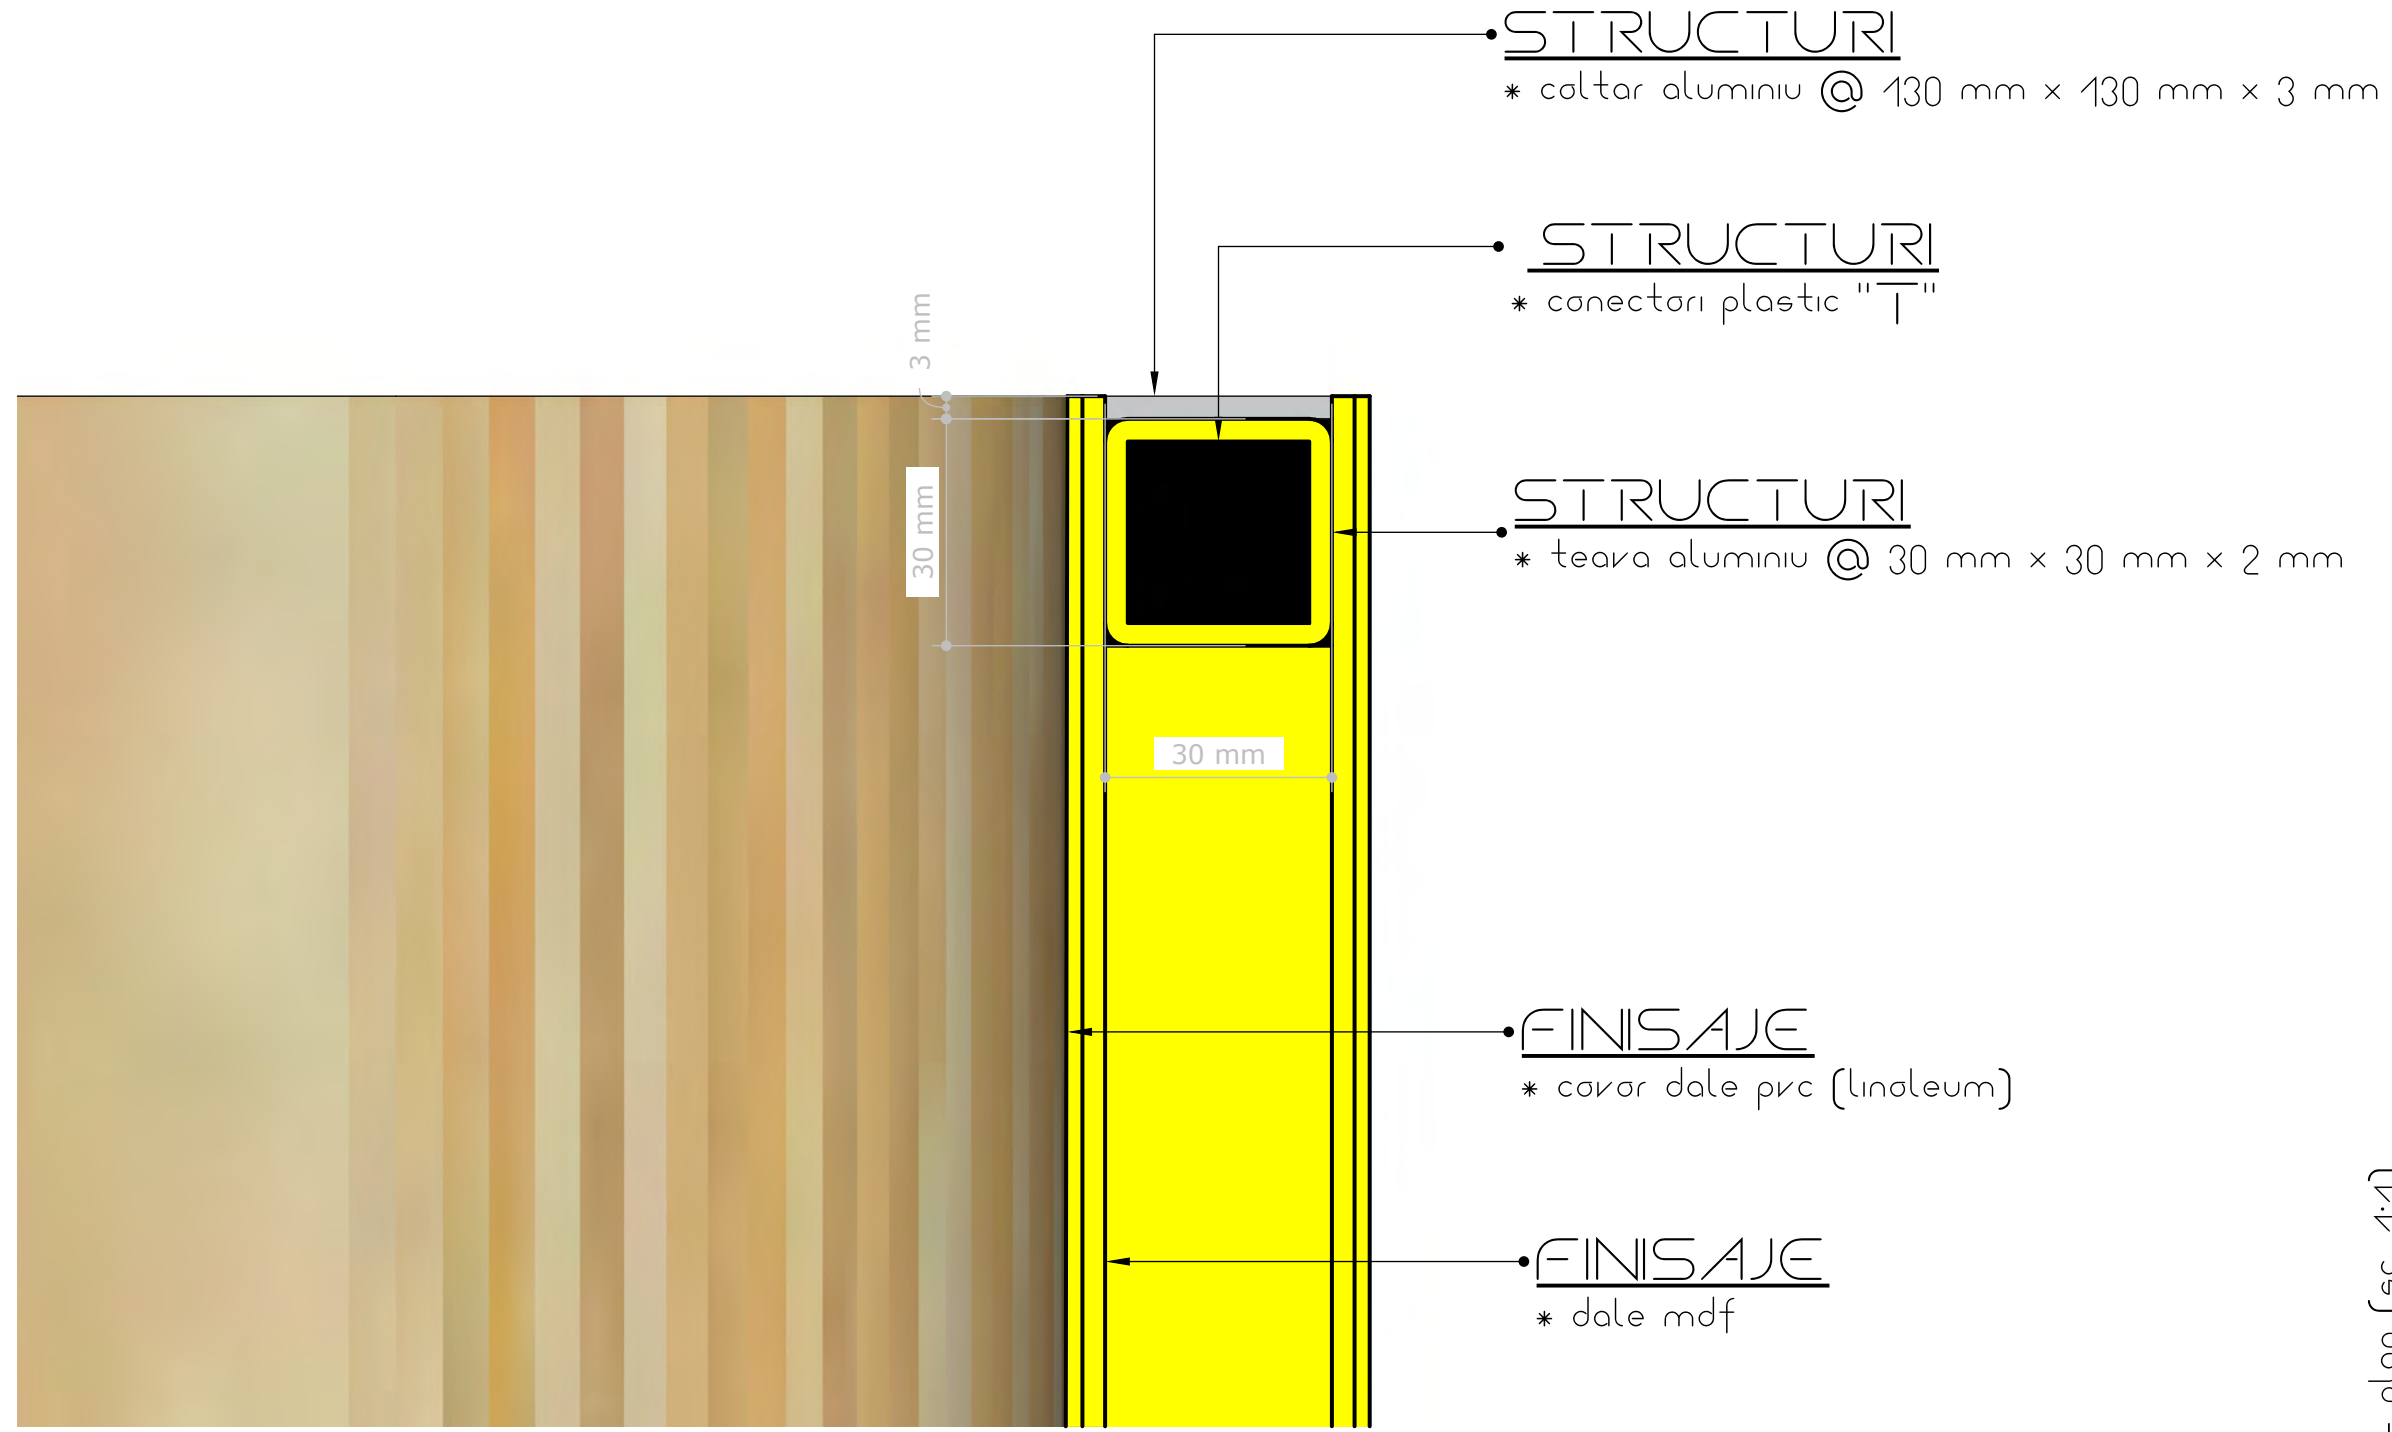


DET ALII - plan [sc. 1:1]

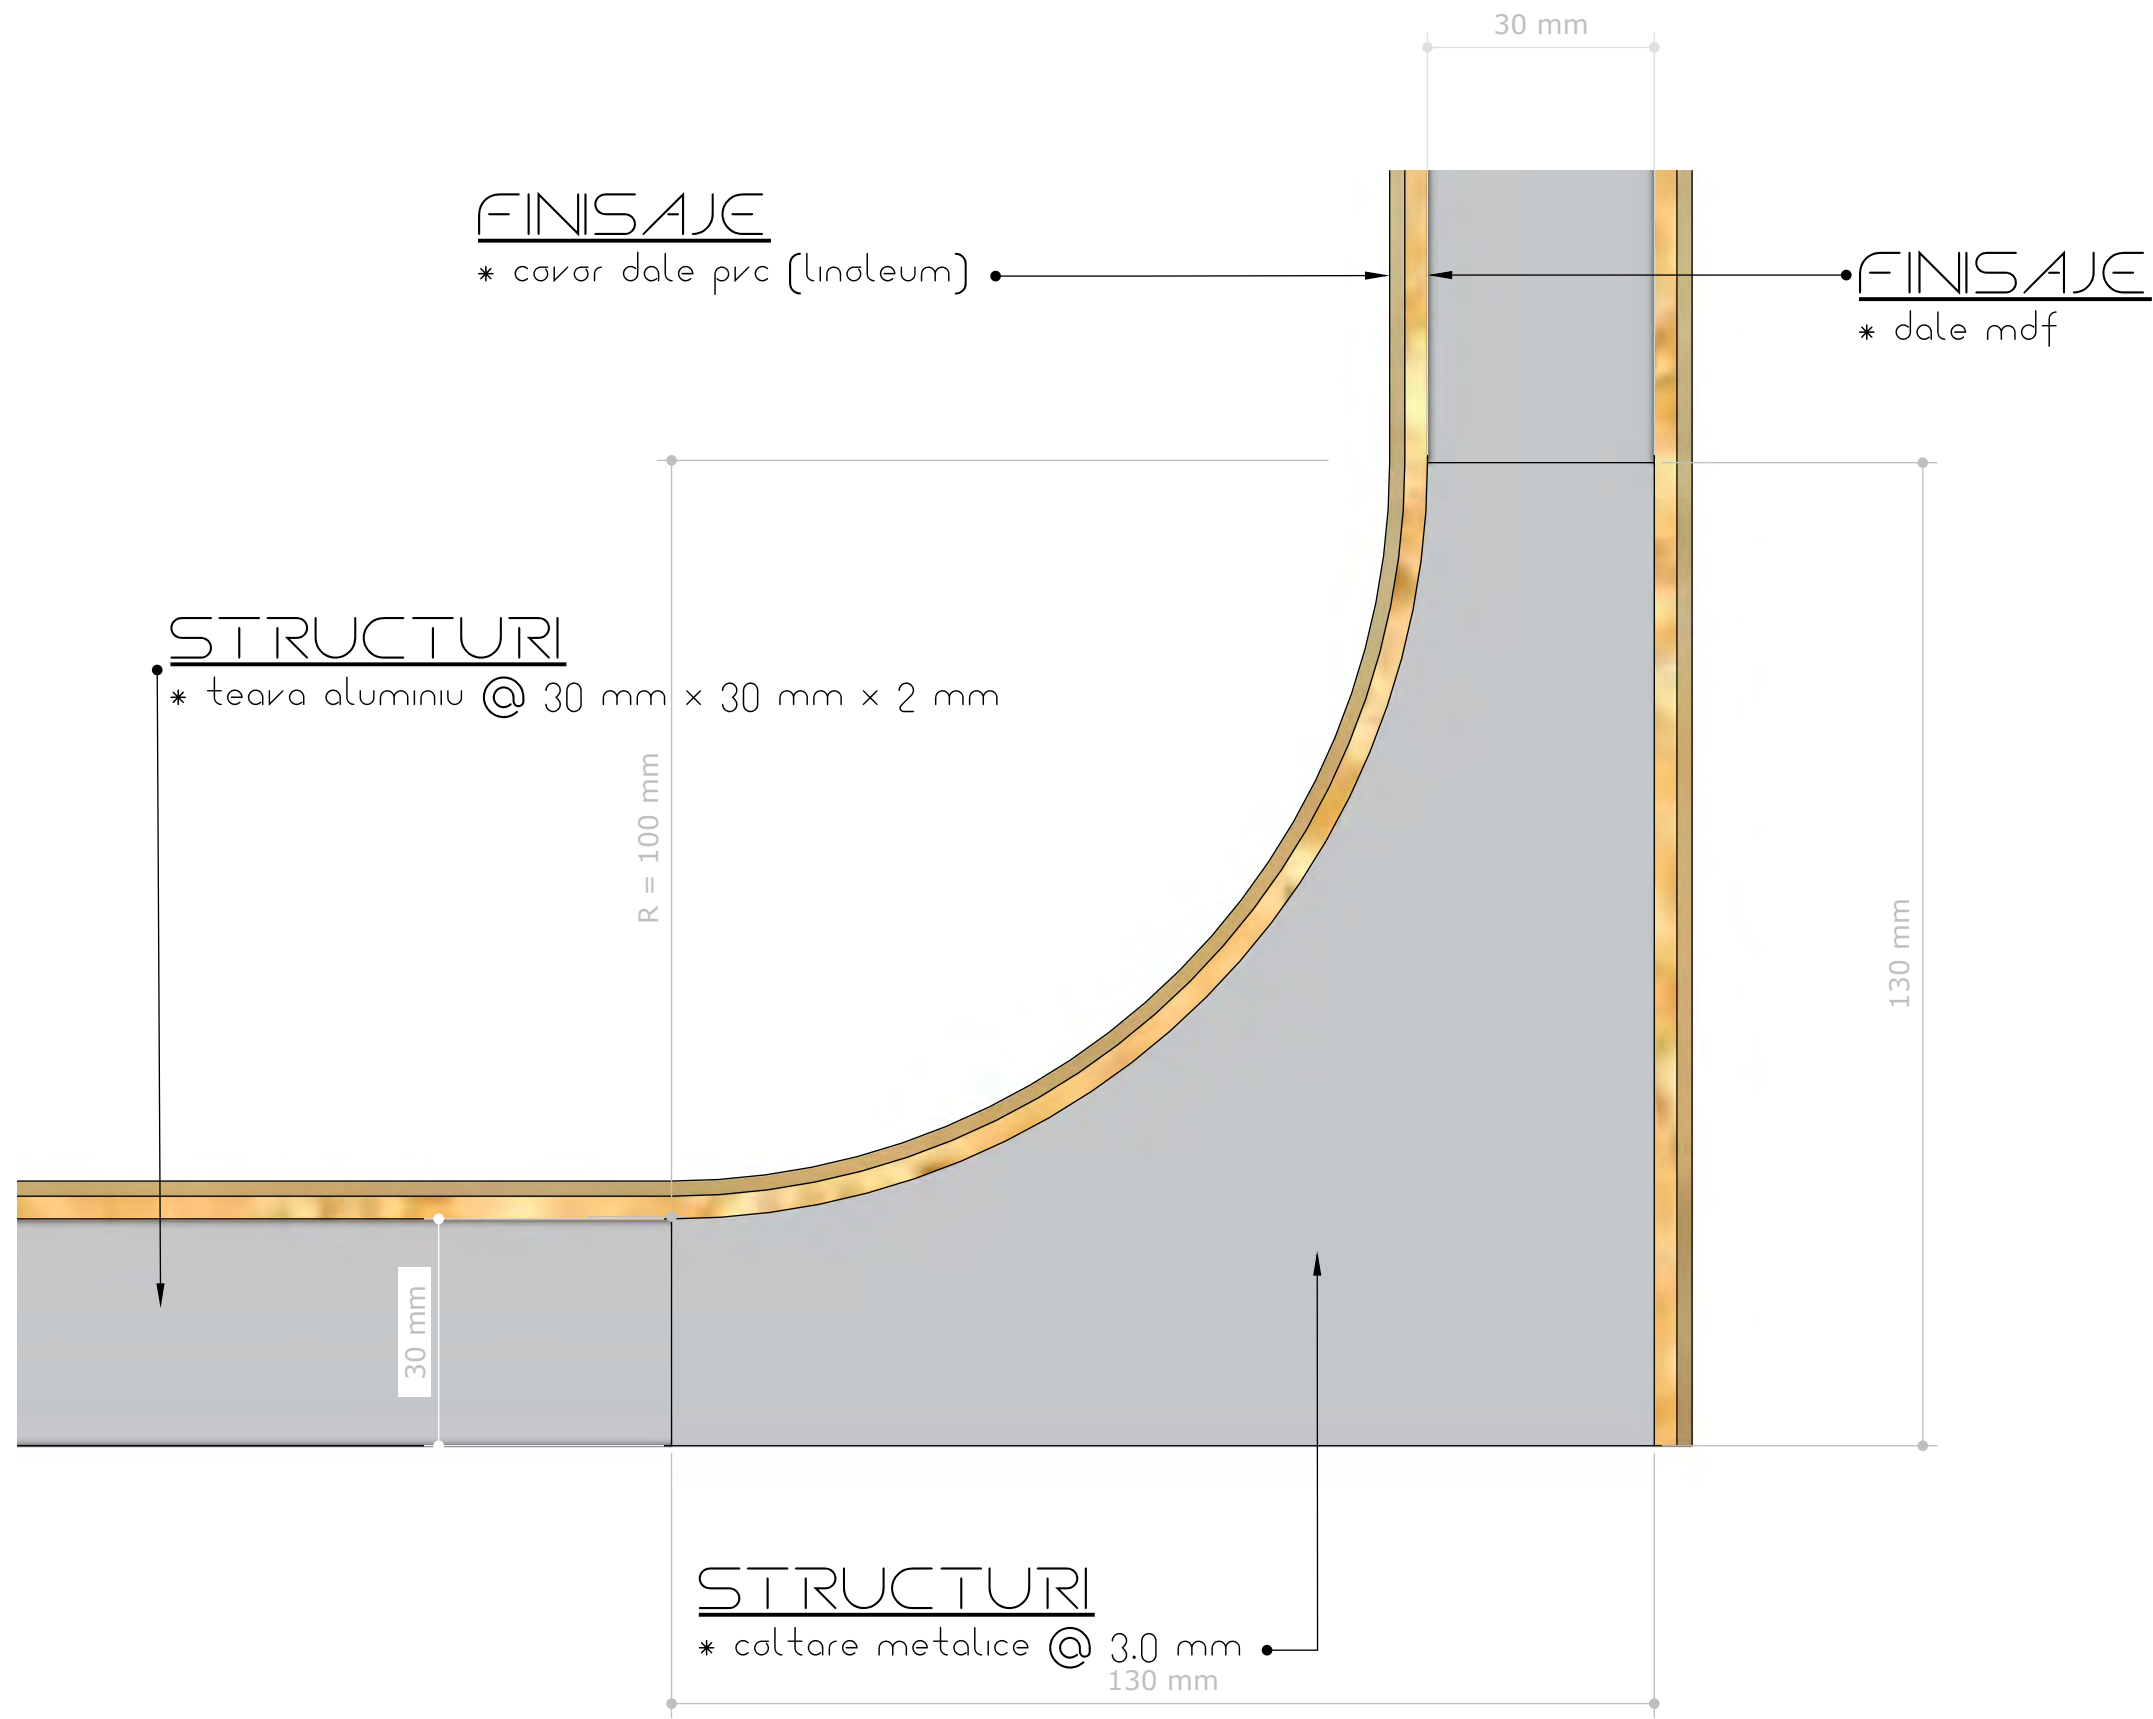


DET ALII - elevatie [sc. 1:1]


proiect: STAND EXPOZITIONAL
beneficiar: KOMODER
design: adrian gabriel gramada

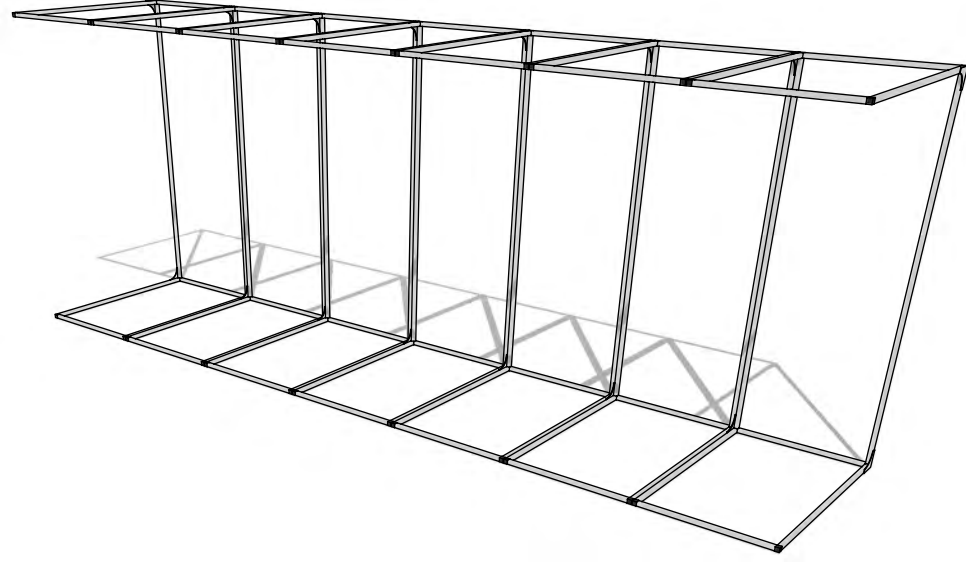


ETAPA 1 - structuri metalice

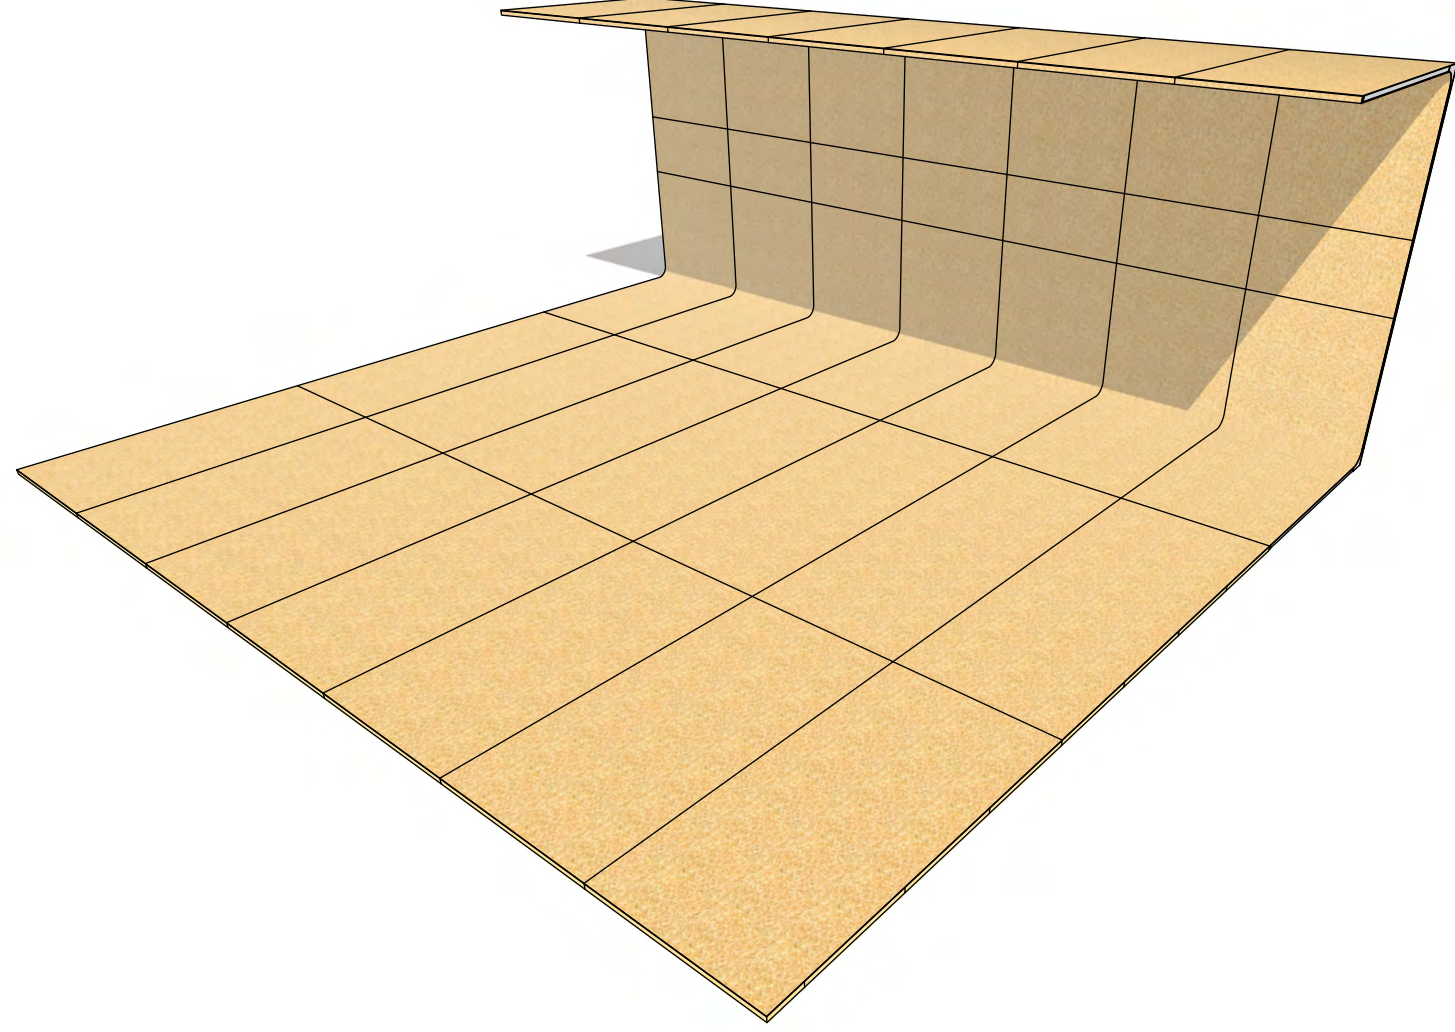

ETAPA 2 - dale polistiren / mdf

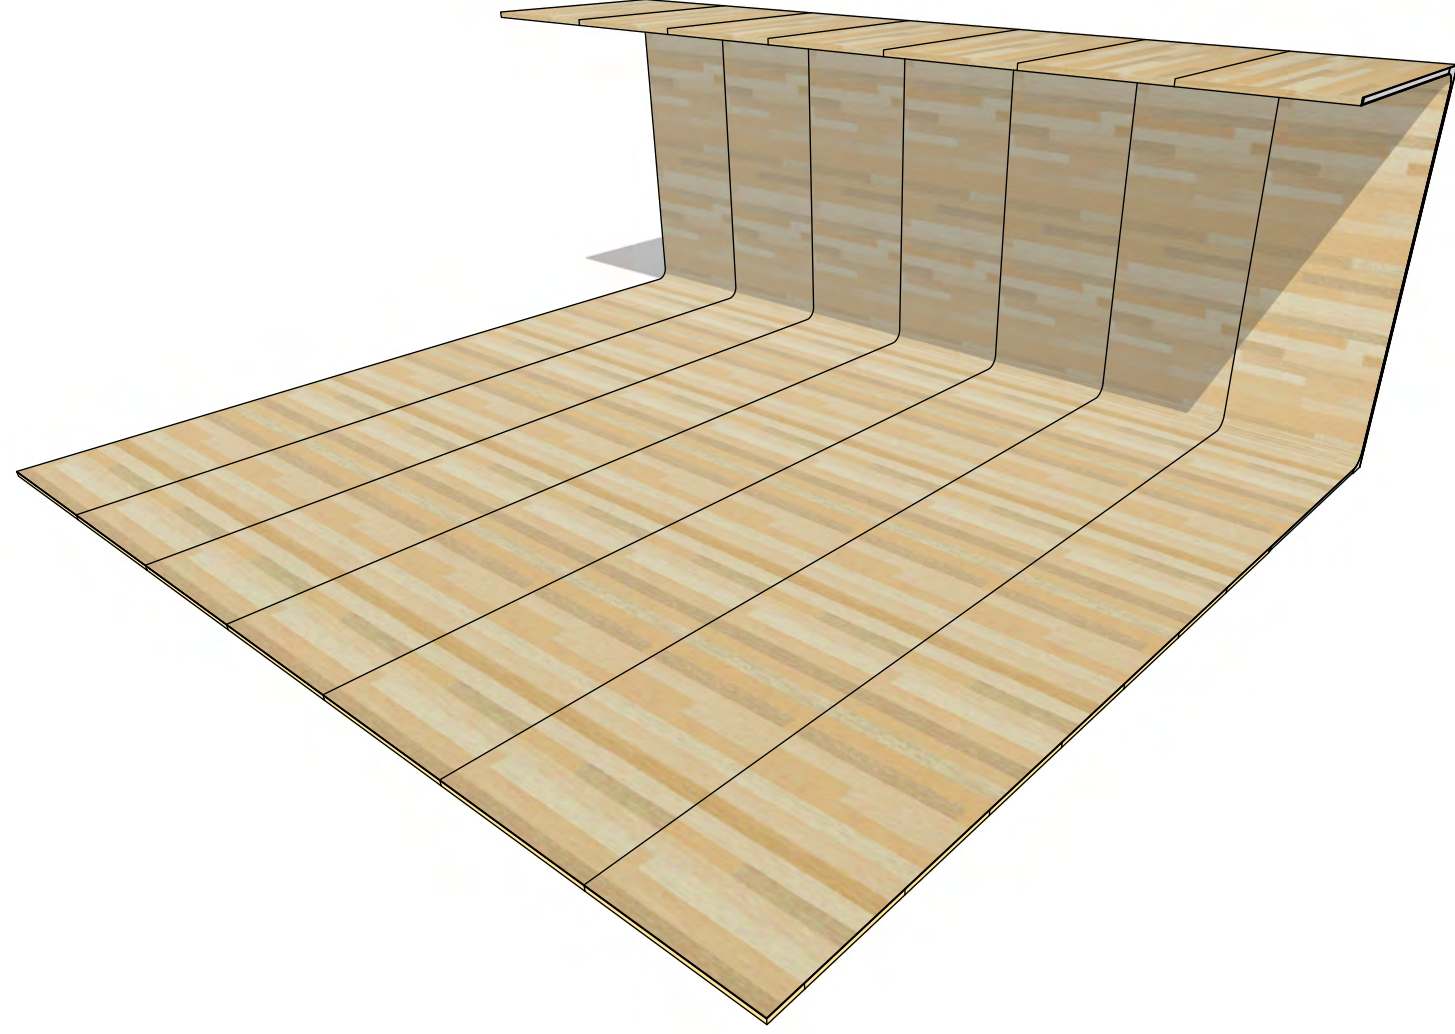


ETAPA 3 - dale prc

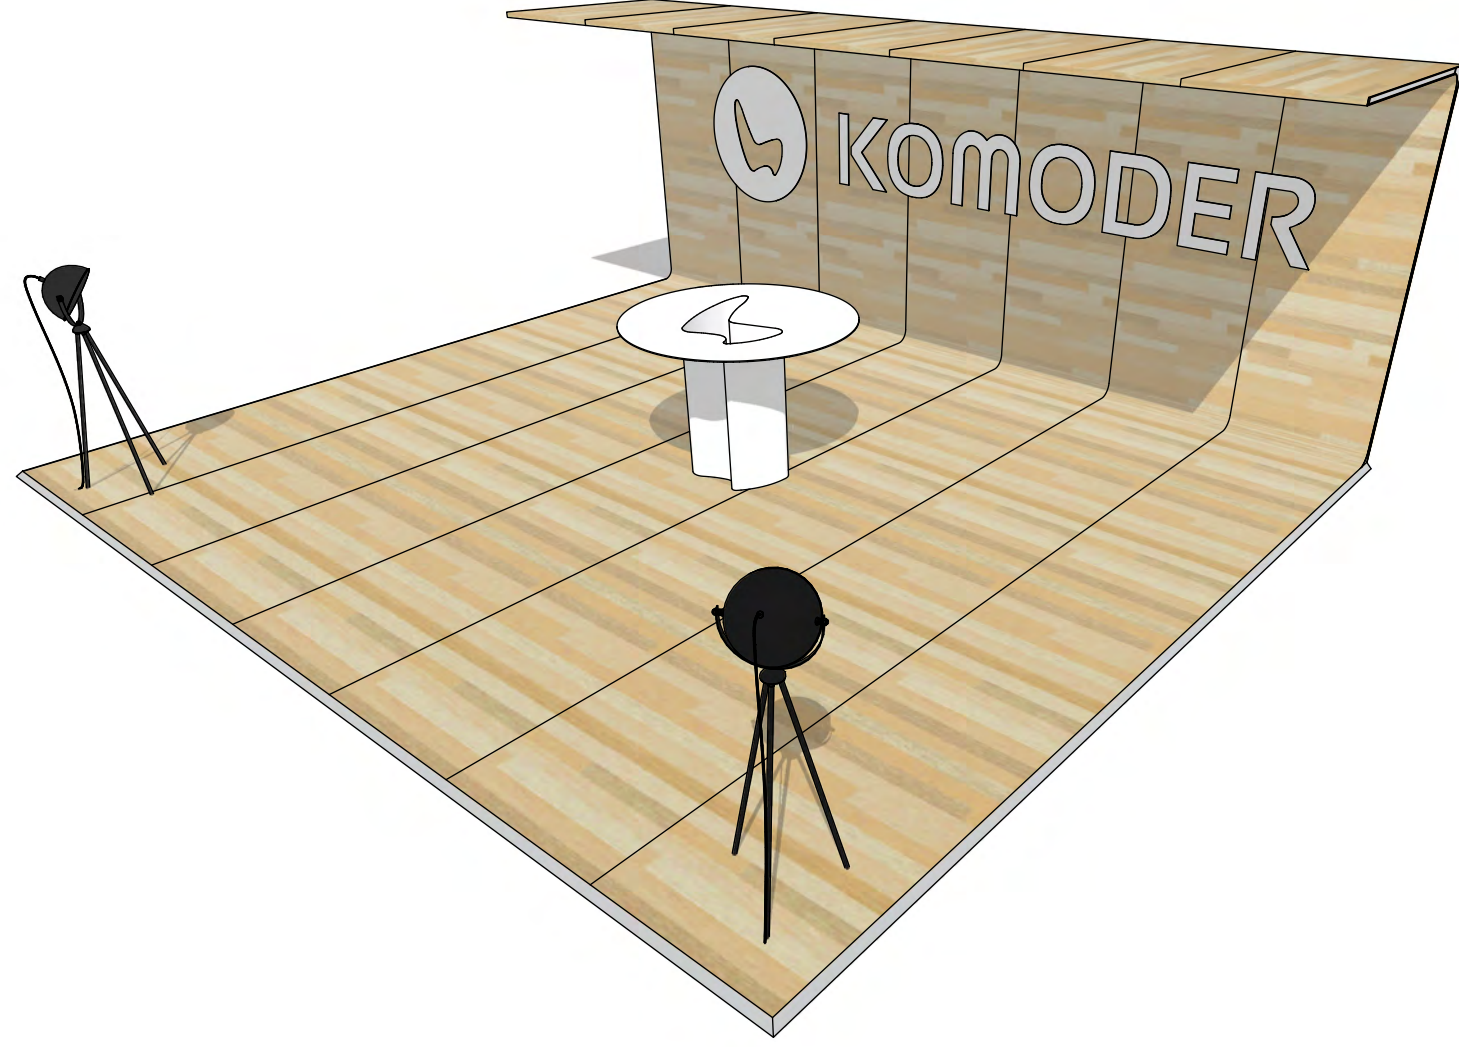


ETAPA 4 - accesorii & decorațiuni

proiect: STAND EXPOZITIONAL
beneficiar: KOMODER
design: adrian gabriel gramada

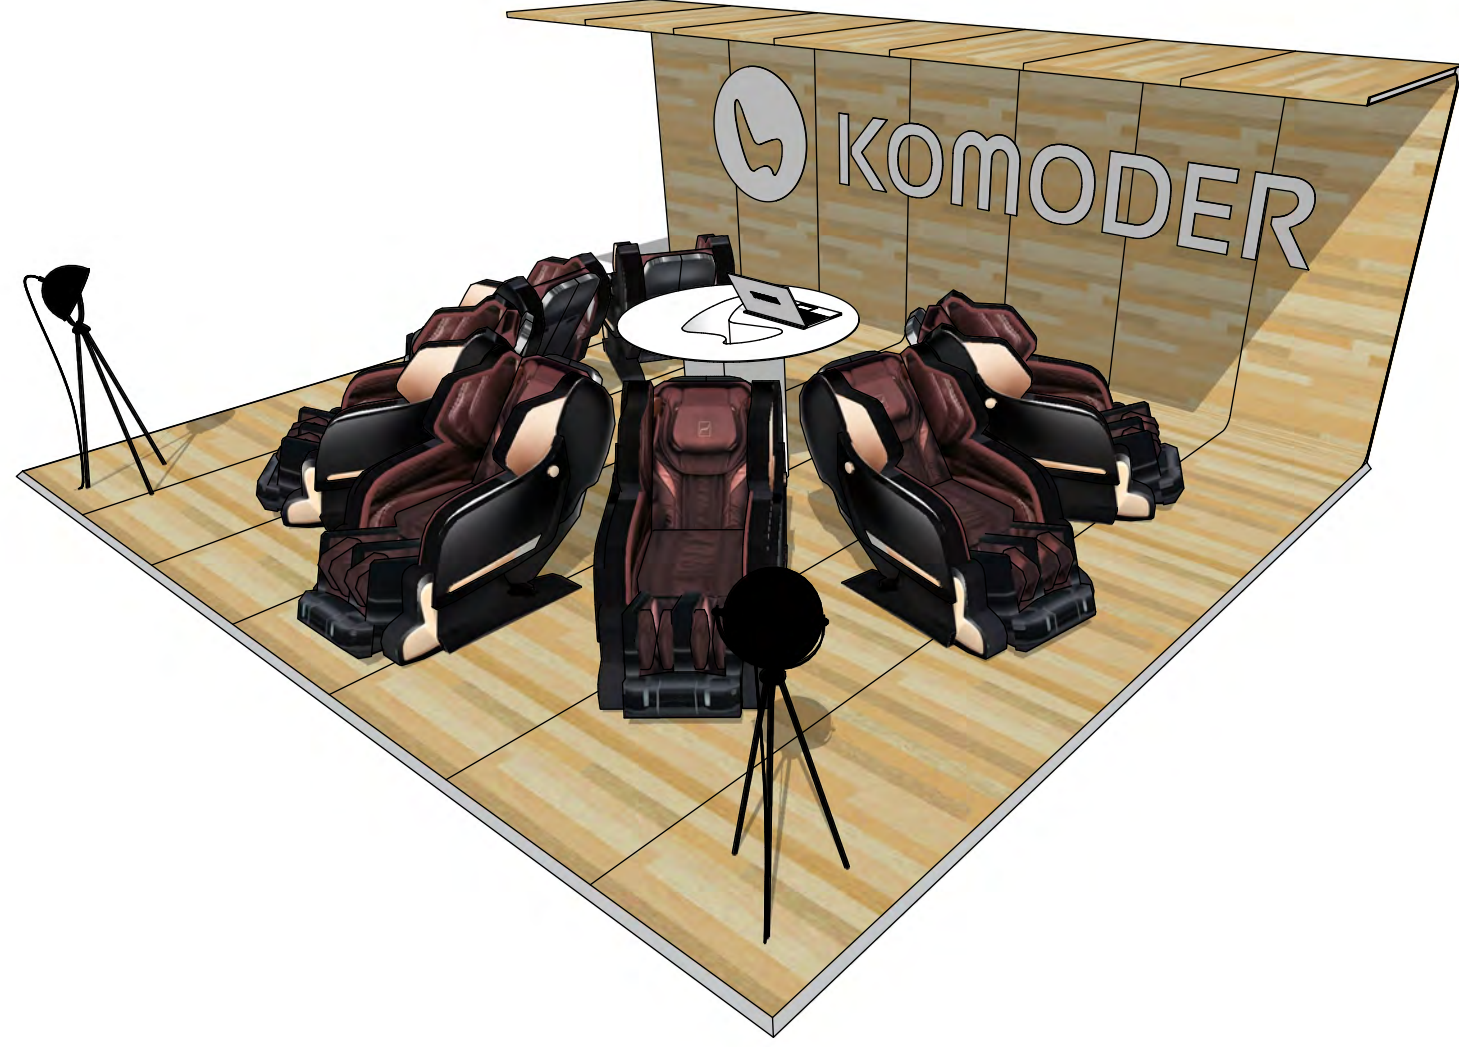


ETAPA 5 - final


proiect: STAND EXPOZITIONAL
beneficiar: KOMODER
design: adrian gabriel gramada

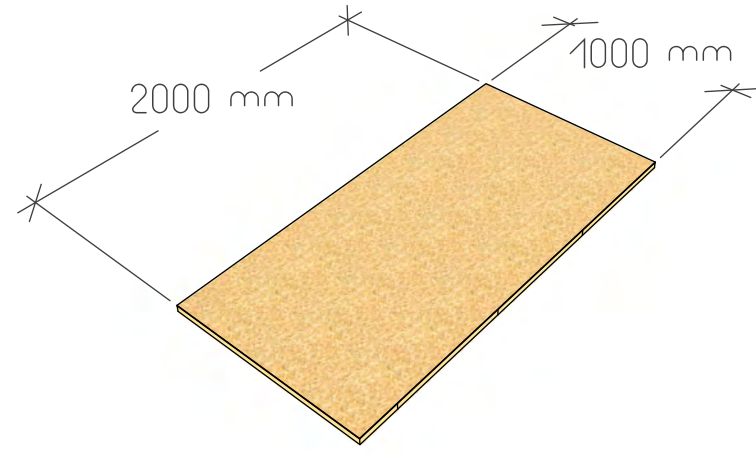

MODUL 1.1

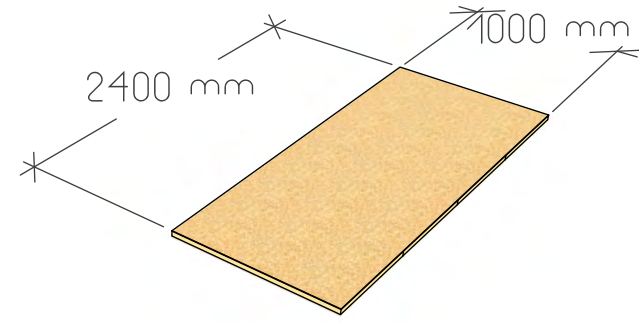

MODUL 1.2

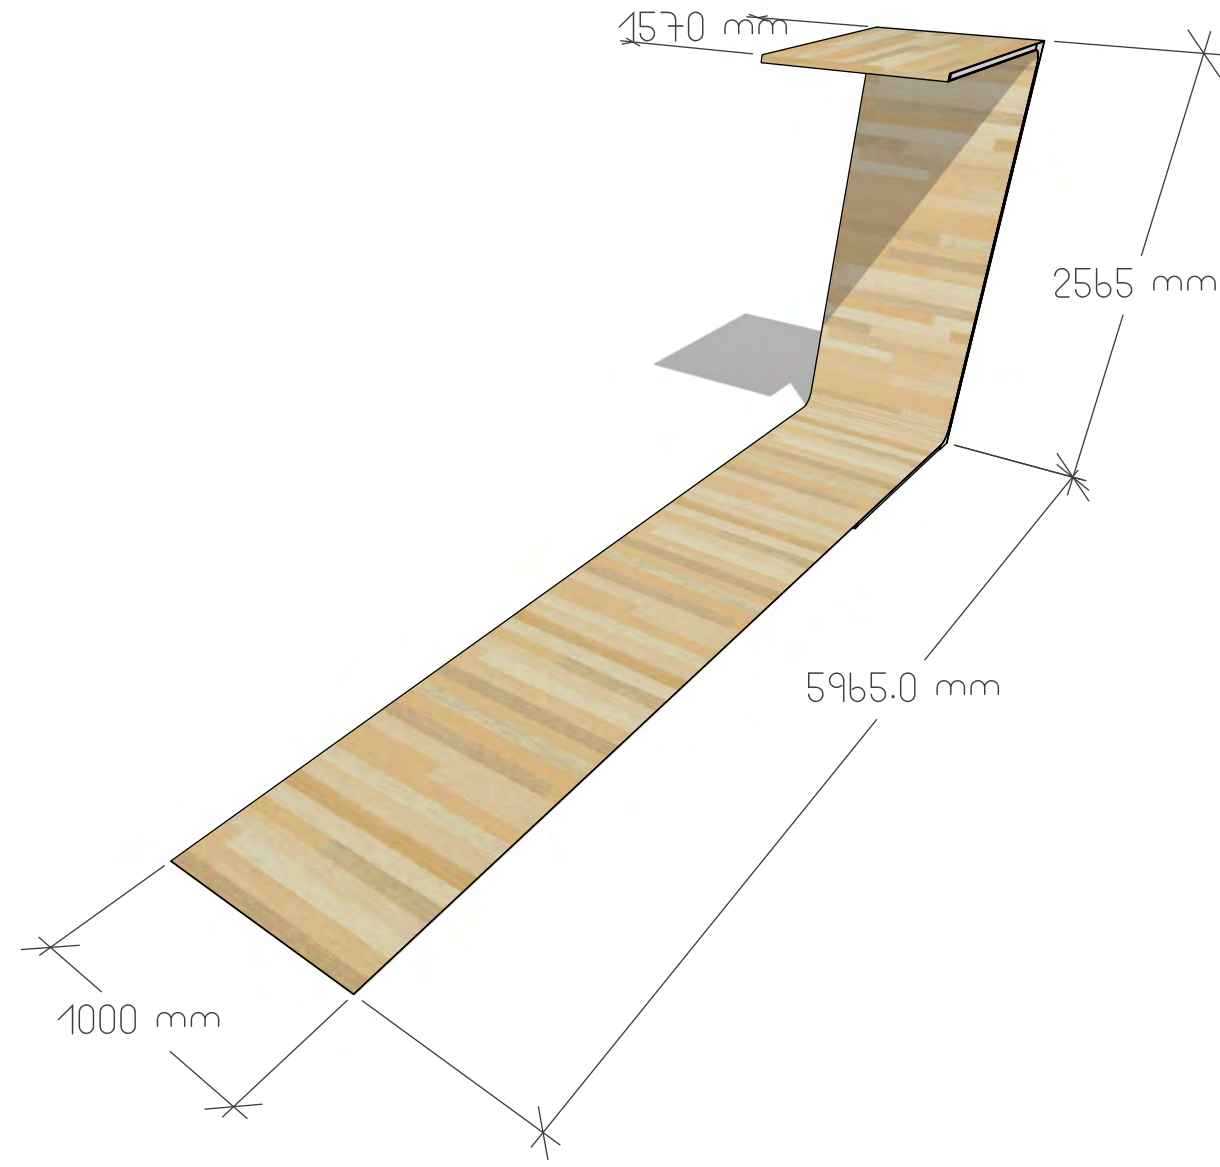

MODUL 2

STRUCTURA

- * teava rectangulara aluminiu = 4 buc @ 4 m (1b buc @ 30 mm x 30 mm x 2 mm / 1000 mm)
- * teava rectangulara aluminiu = 22 buc @ 3 m (1b buc @ 30 mm x 30 mm x 2 mm / 1500 mm + 14 buc @ 30 mm x 30 mm x 2 mm / 2500 mm)
- * conectori plastic tip "└" = 28 buc @ 30 mm x 2 mm
- * conectori plastic tip "+" = 28 buc @ 30 mm x 2 mm
- * polistiren extrudat = 119 buc @ 1250 mm x 600 mm x 30 mm
- * placă mdf fixate cu banda dublu adezivă + auto filetante = 42 buc @ 2440 mm x 1220 mm x 3 mm
- * adeziv polistiren (sika 143 rapide / 113 turbo) = 14 doze @ 330 ml
- * banda dublu adezivă = 20 buc @ 25 m (└ total ~500 m)
- * 18 ancore inter-modulare

FINISAJE

- * covor pvc (linoleum) effect parchet lemn stejar = 7 buc @ 14285 mm x 1000 x 2 mm ($S_{total} \sim 100.0 \text{ m}^2$)
- * baghete aluminiu = 5 buc @ 2m (2 laturi @ 6.0 m + 1 latura @ 7.6 m)

ACCESORII & DECORAȚIUNI

- * logo + text retrailuminate
- * masă sigla KOMODER
- * standuri broșuri / plante
- * iluminare reflectoare
- * diverse (birou, plante)